
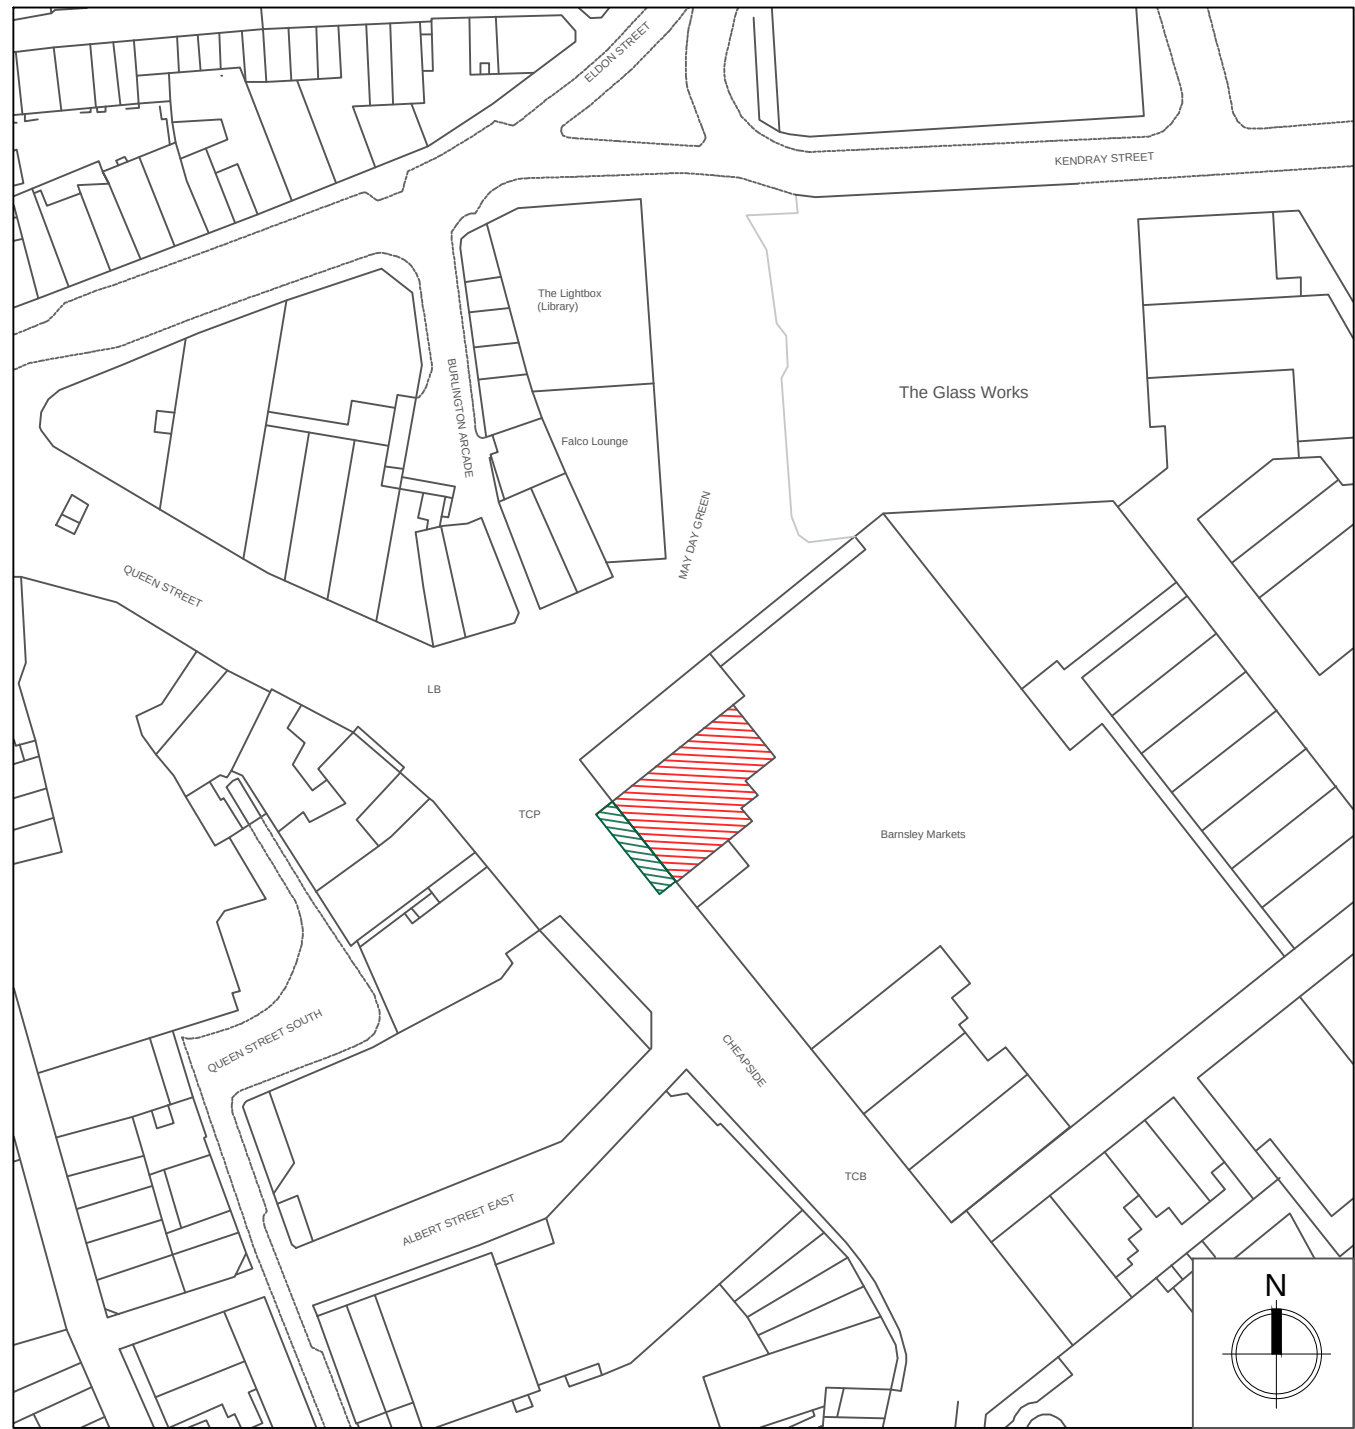




THIS DRAWING IS NOT TO BE SCALED, ONLY FIGURED DIMENSIONS ARE TO BE FOLLOWED. CONTRACTORS TO CHECK ALL DIMENSIONS & CONDITIONS ON SITE & REFER ANY DISCREPANCY TO OAKWOOD CONTRACTS LTD. THIS DRAWING IS THE SOLE PROPERTY OF OAKWOOD CONTRACTS LTD AND MAY NOT BE COPIED OR REPRODUCED IN ANY MANNER WHATSOEVER WITHOUT THE OWNERS CONSENT. © COPYRIGHT

DRAWING TO BE READ IN CONJUNCTION WITH LATEST STANDARD DETAILS AND DESIGN GUIDE SUBJECT TO THE BRAND

REVISIONS:			
REVISION	COMMENTS	DATE ISSUED	DESIGNER
A	DRAFT FIRST ISSUE TO CLIENT FOR COMMENTS	22.08.22	NP
B	ADVERTISEMENT/ LICENCE ISSUE PROJECTING SIGN ADDED	13.09.22	NP
C	REVISED TO VISUAL GROUP DESIGN	15.11.22	NP

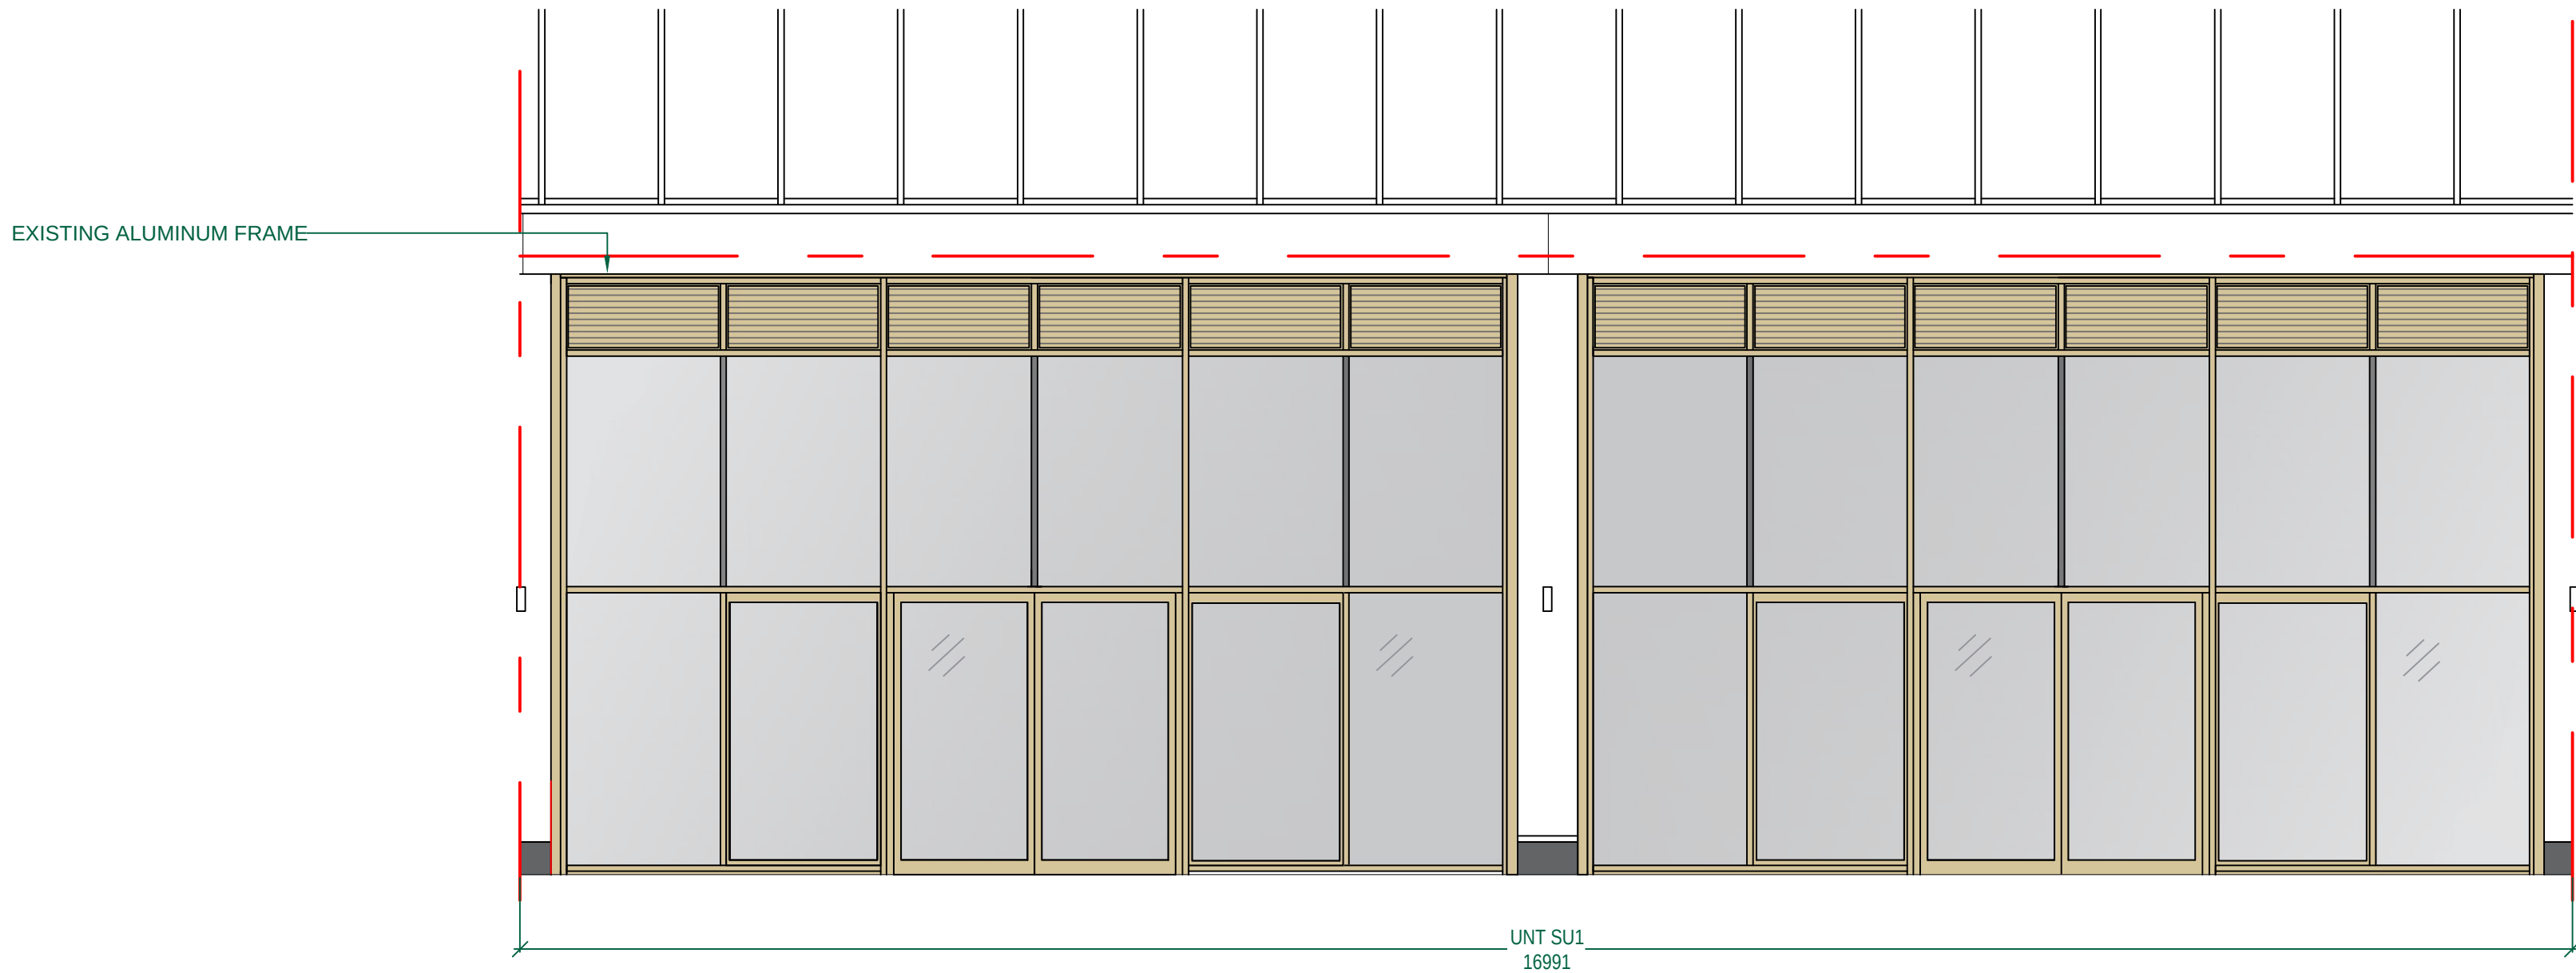

1 LOCATION PLAN
Scale: 1:1250 @ A1 1:2500 @ A3

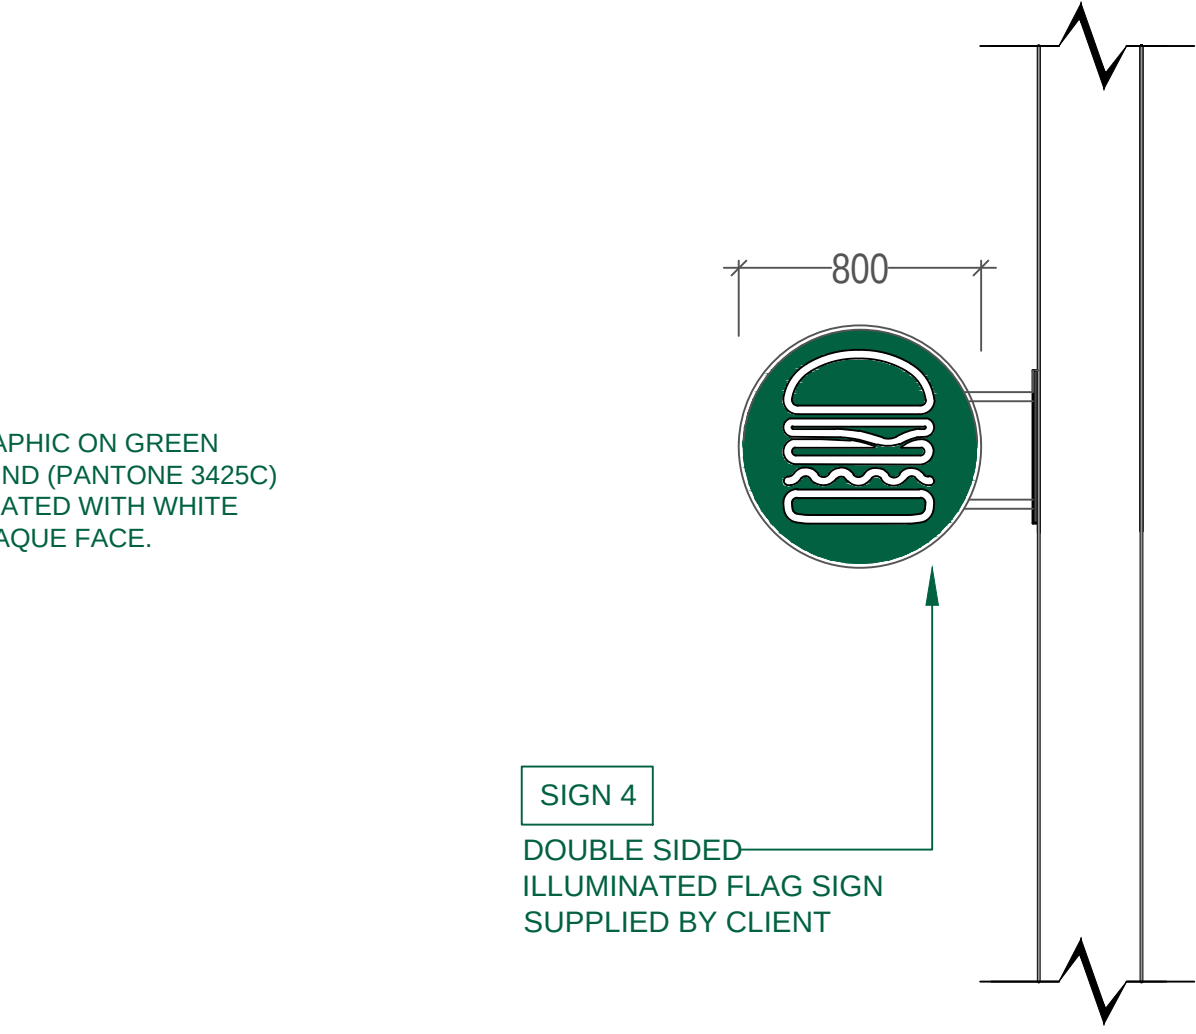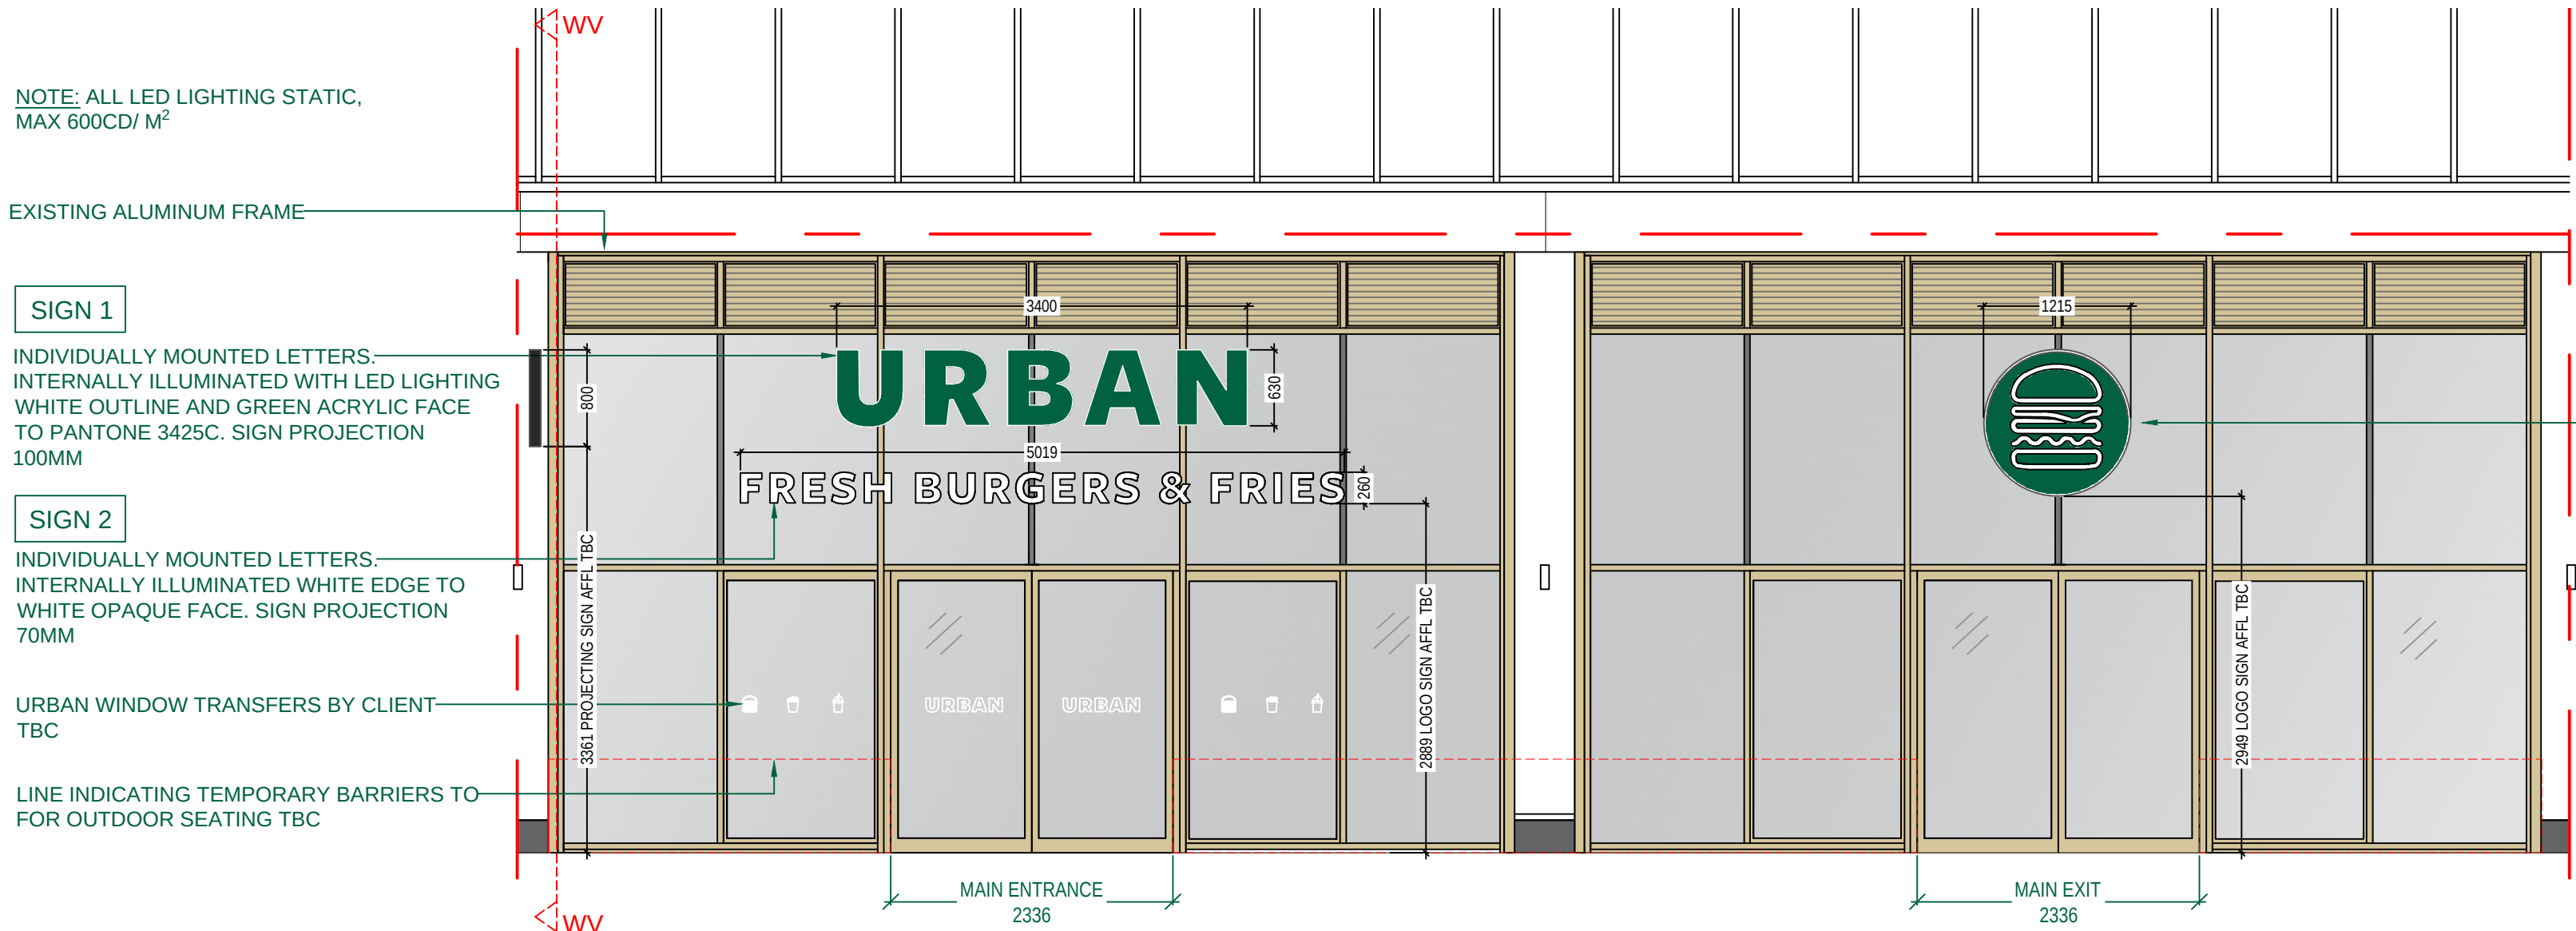

4 PROPOSED WEST VIEW SECTION
Scale: 1:25 @ A1 1:50 @ A3

DESIGN NOTES:



- ADVERTISEMENT CONSENT TO BE APPROVED
- PAVEMENT LICENSE TO BE APPROVED
- ALL MEASUREMENTS TO BE CHECKED AND CONFIRMED ON SITE PRIOR TO ORDERING

KEY:

SITE DEMISE: [Red hatched box]

PROPOSED OUTDOOR SEATING: [Green hatched box]

3 PROPOSED ELEVATION
Scale: 1:50 @ A1 1:100 @ A3

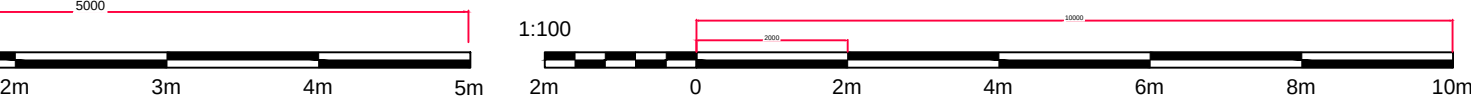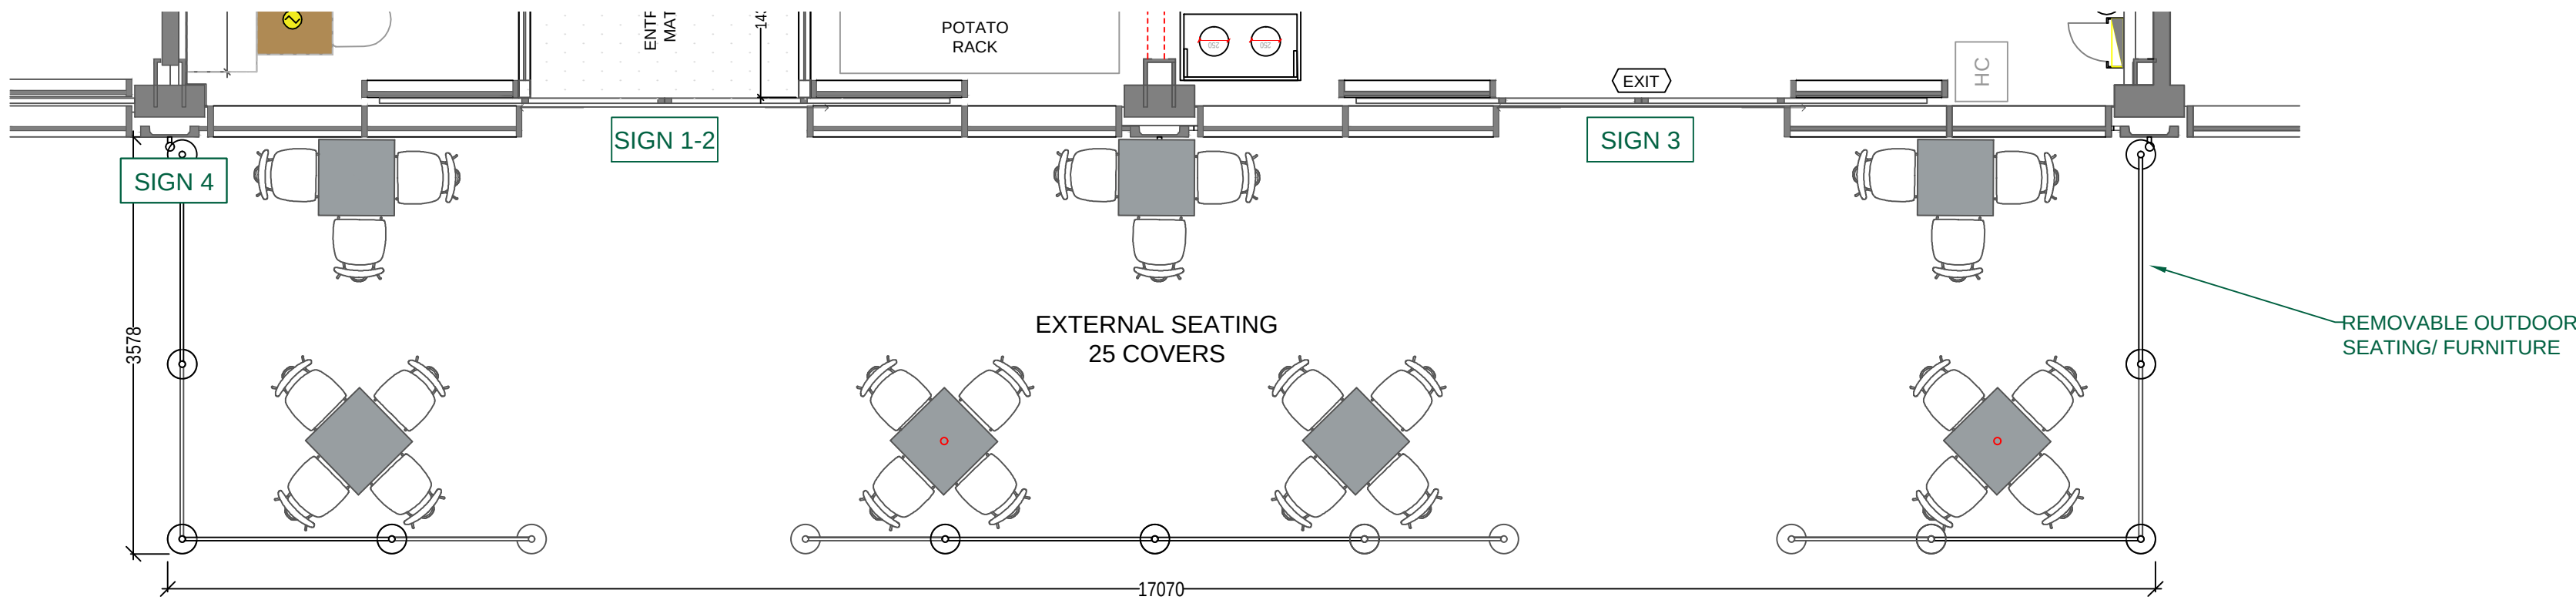

5 PART PLAN
Scale: 1:50 @ A1 1:100 @ A3



Unit B
Heronway
Carr Hill, Balby
Doncaster
DN4 8WA

CLIENT:

URBAN
FRESH BURGERS & FRIES

PROJECT ADDRESS:

The Glass Works, Barnsley, The Met Centre

BRANCH NAME:

BARNSELEY

DRAWING TITLE:

EXISTING & PROPOSED ELEVATIONS

SCHEME:

DESIGN 2022

PROJECT NUMBER:

S380622

DWG DATE:

15.11.22

PROJECT DESIGNER:

NP

PROJECT MANAGER:

GC

DRAWING CHECKING DATE:

15.11.22

CHECKED BY:

BYJ

DRAWING NUMBER:

DWG 3.02

REVISION:

C