
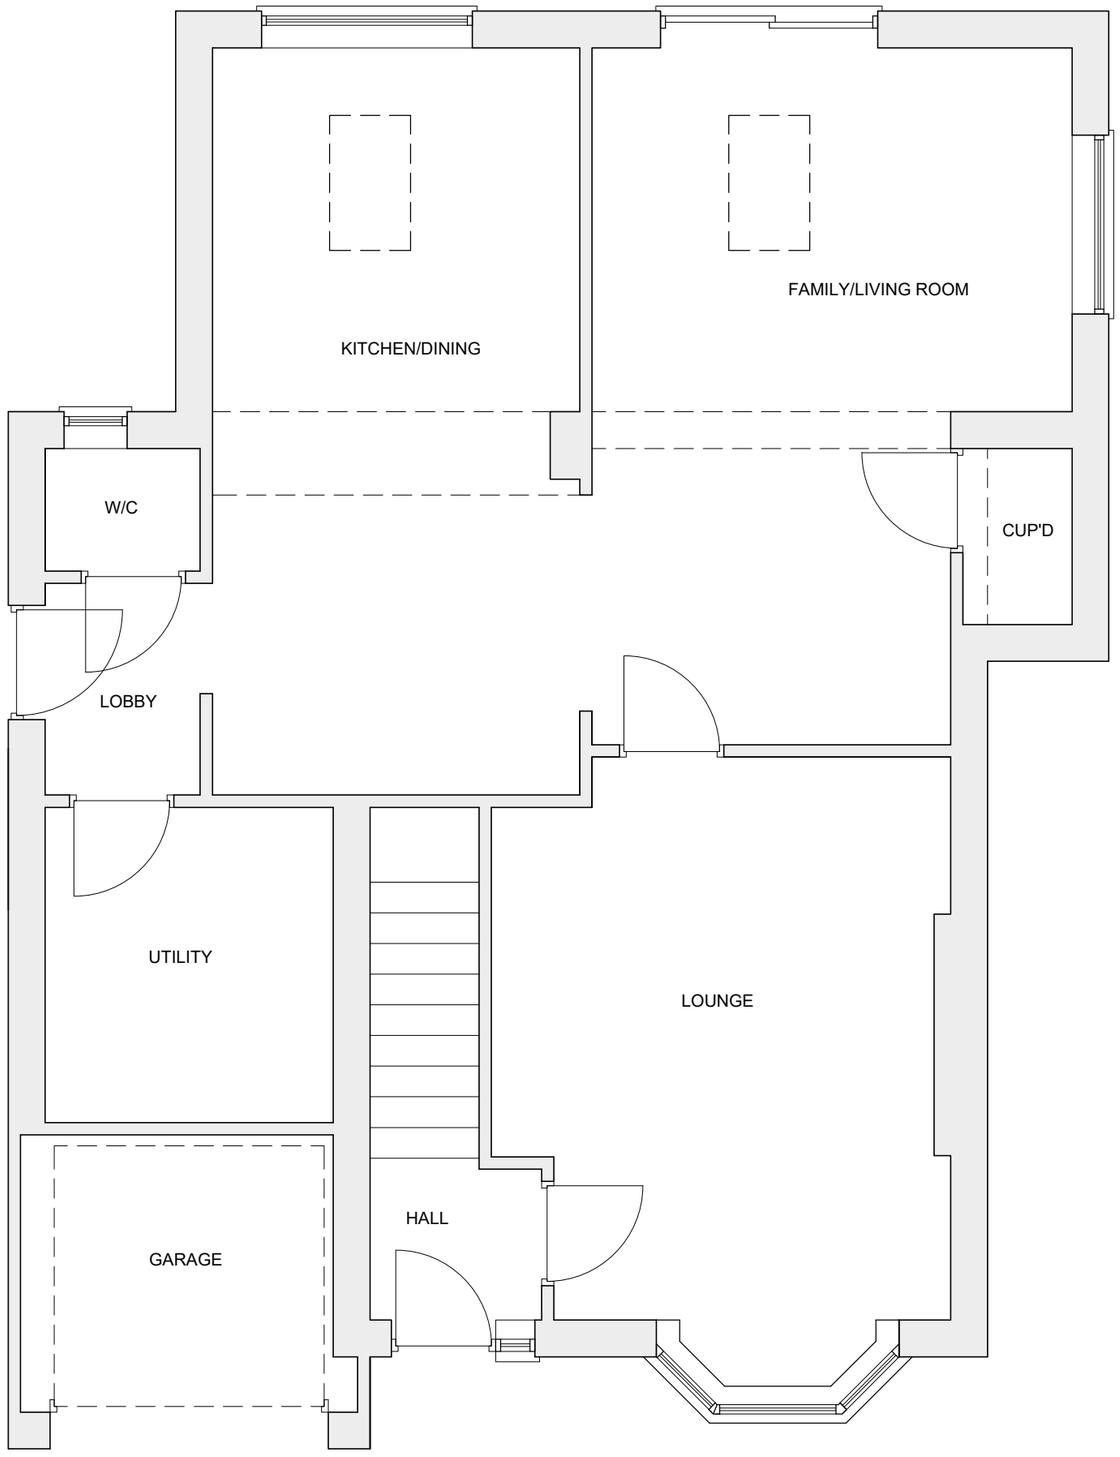


EXISTING GROUND FLOOR PLAN

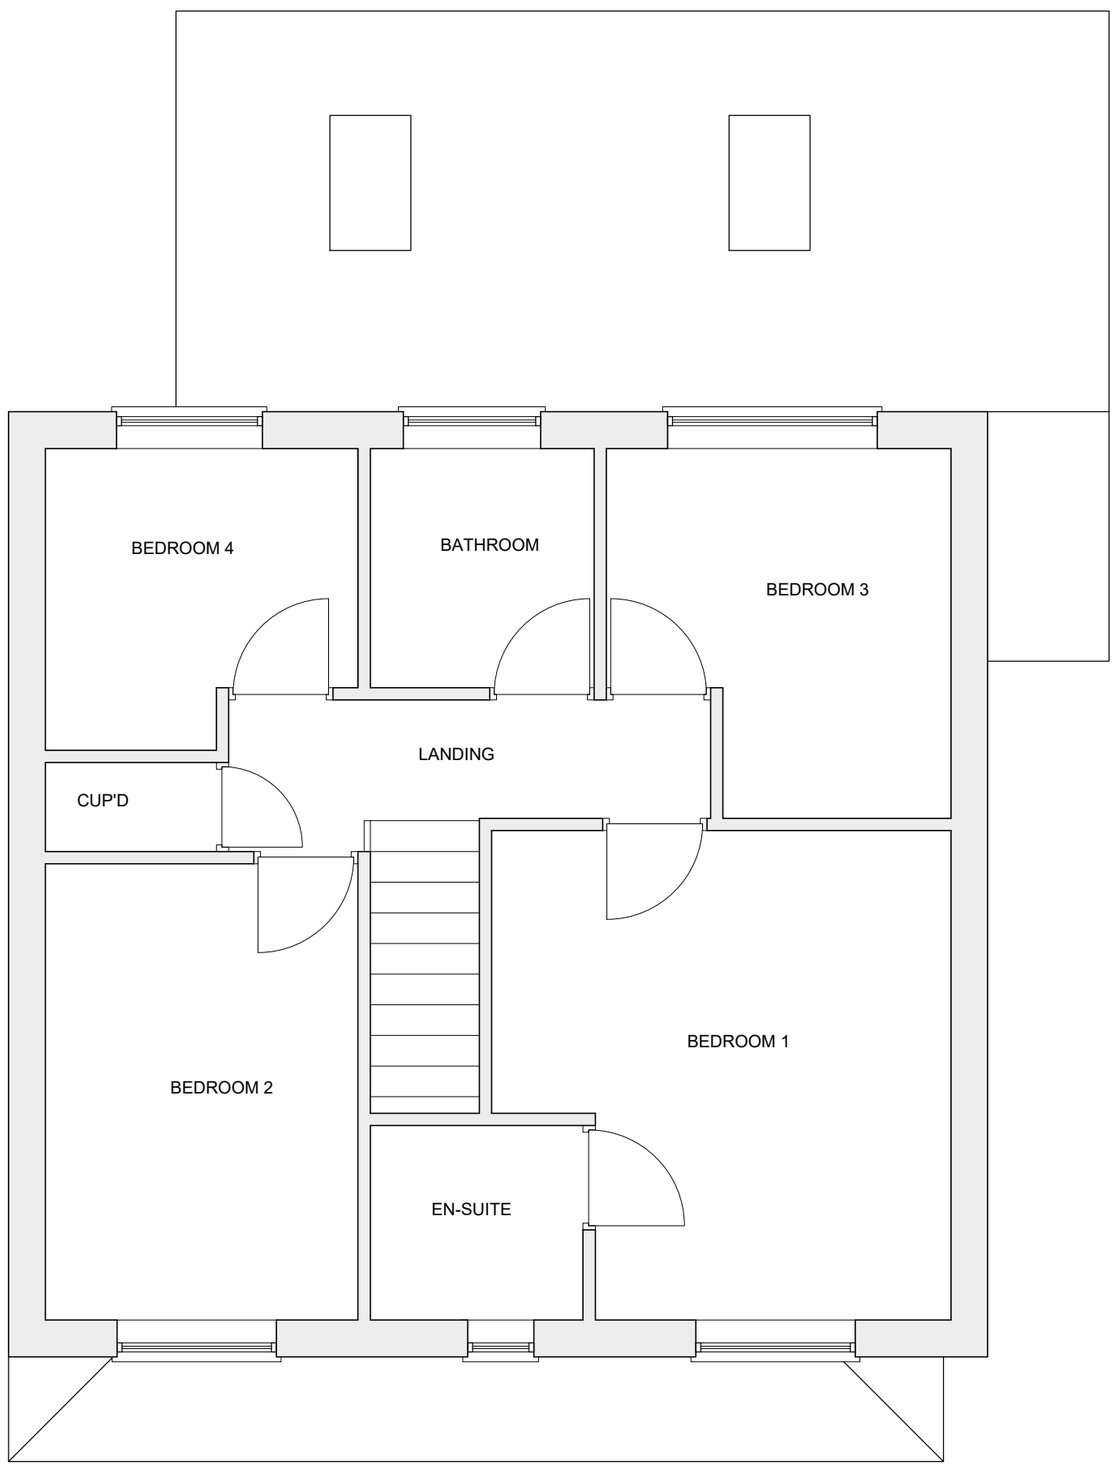

EXISTING FIRST FLOOR PLAN

1 HOLLY FARM, SHAFTON, BARNSLEY, S72 8US
EXISTING GROUND & FIRST FLOOR PLANS
DRG - LP-100-01 (A3 1:50)