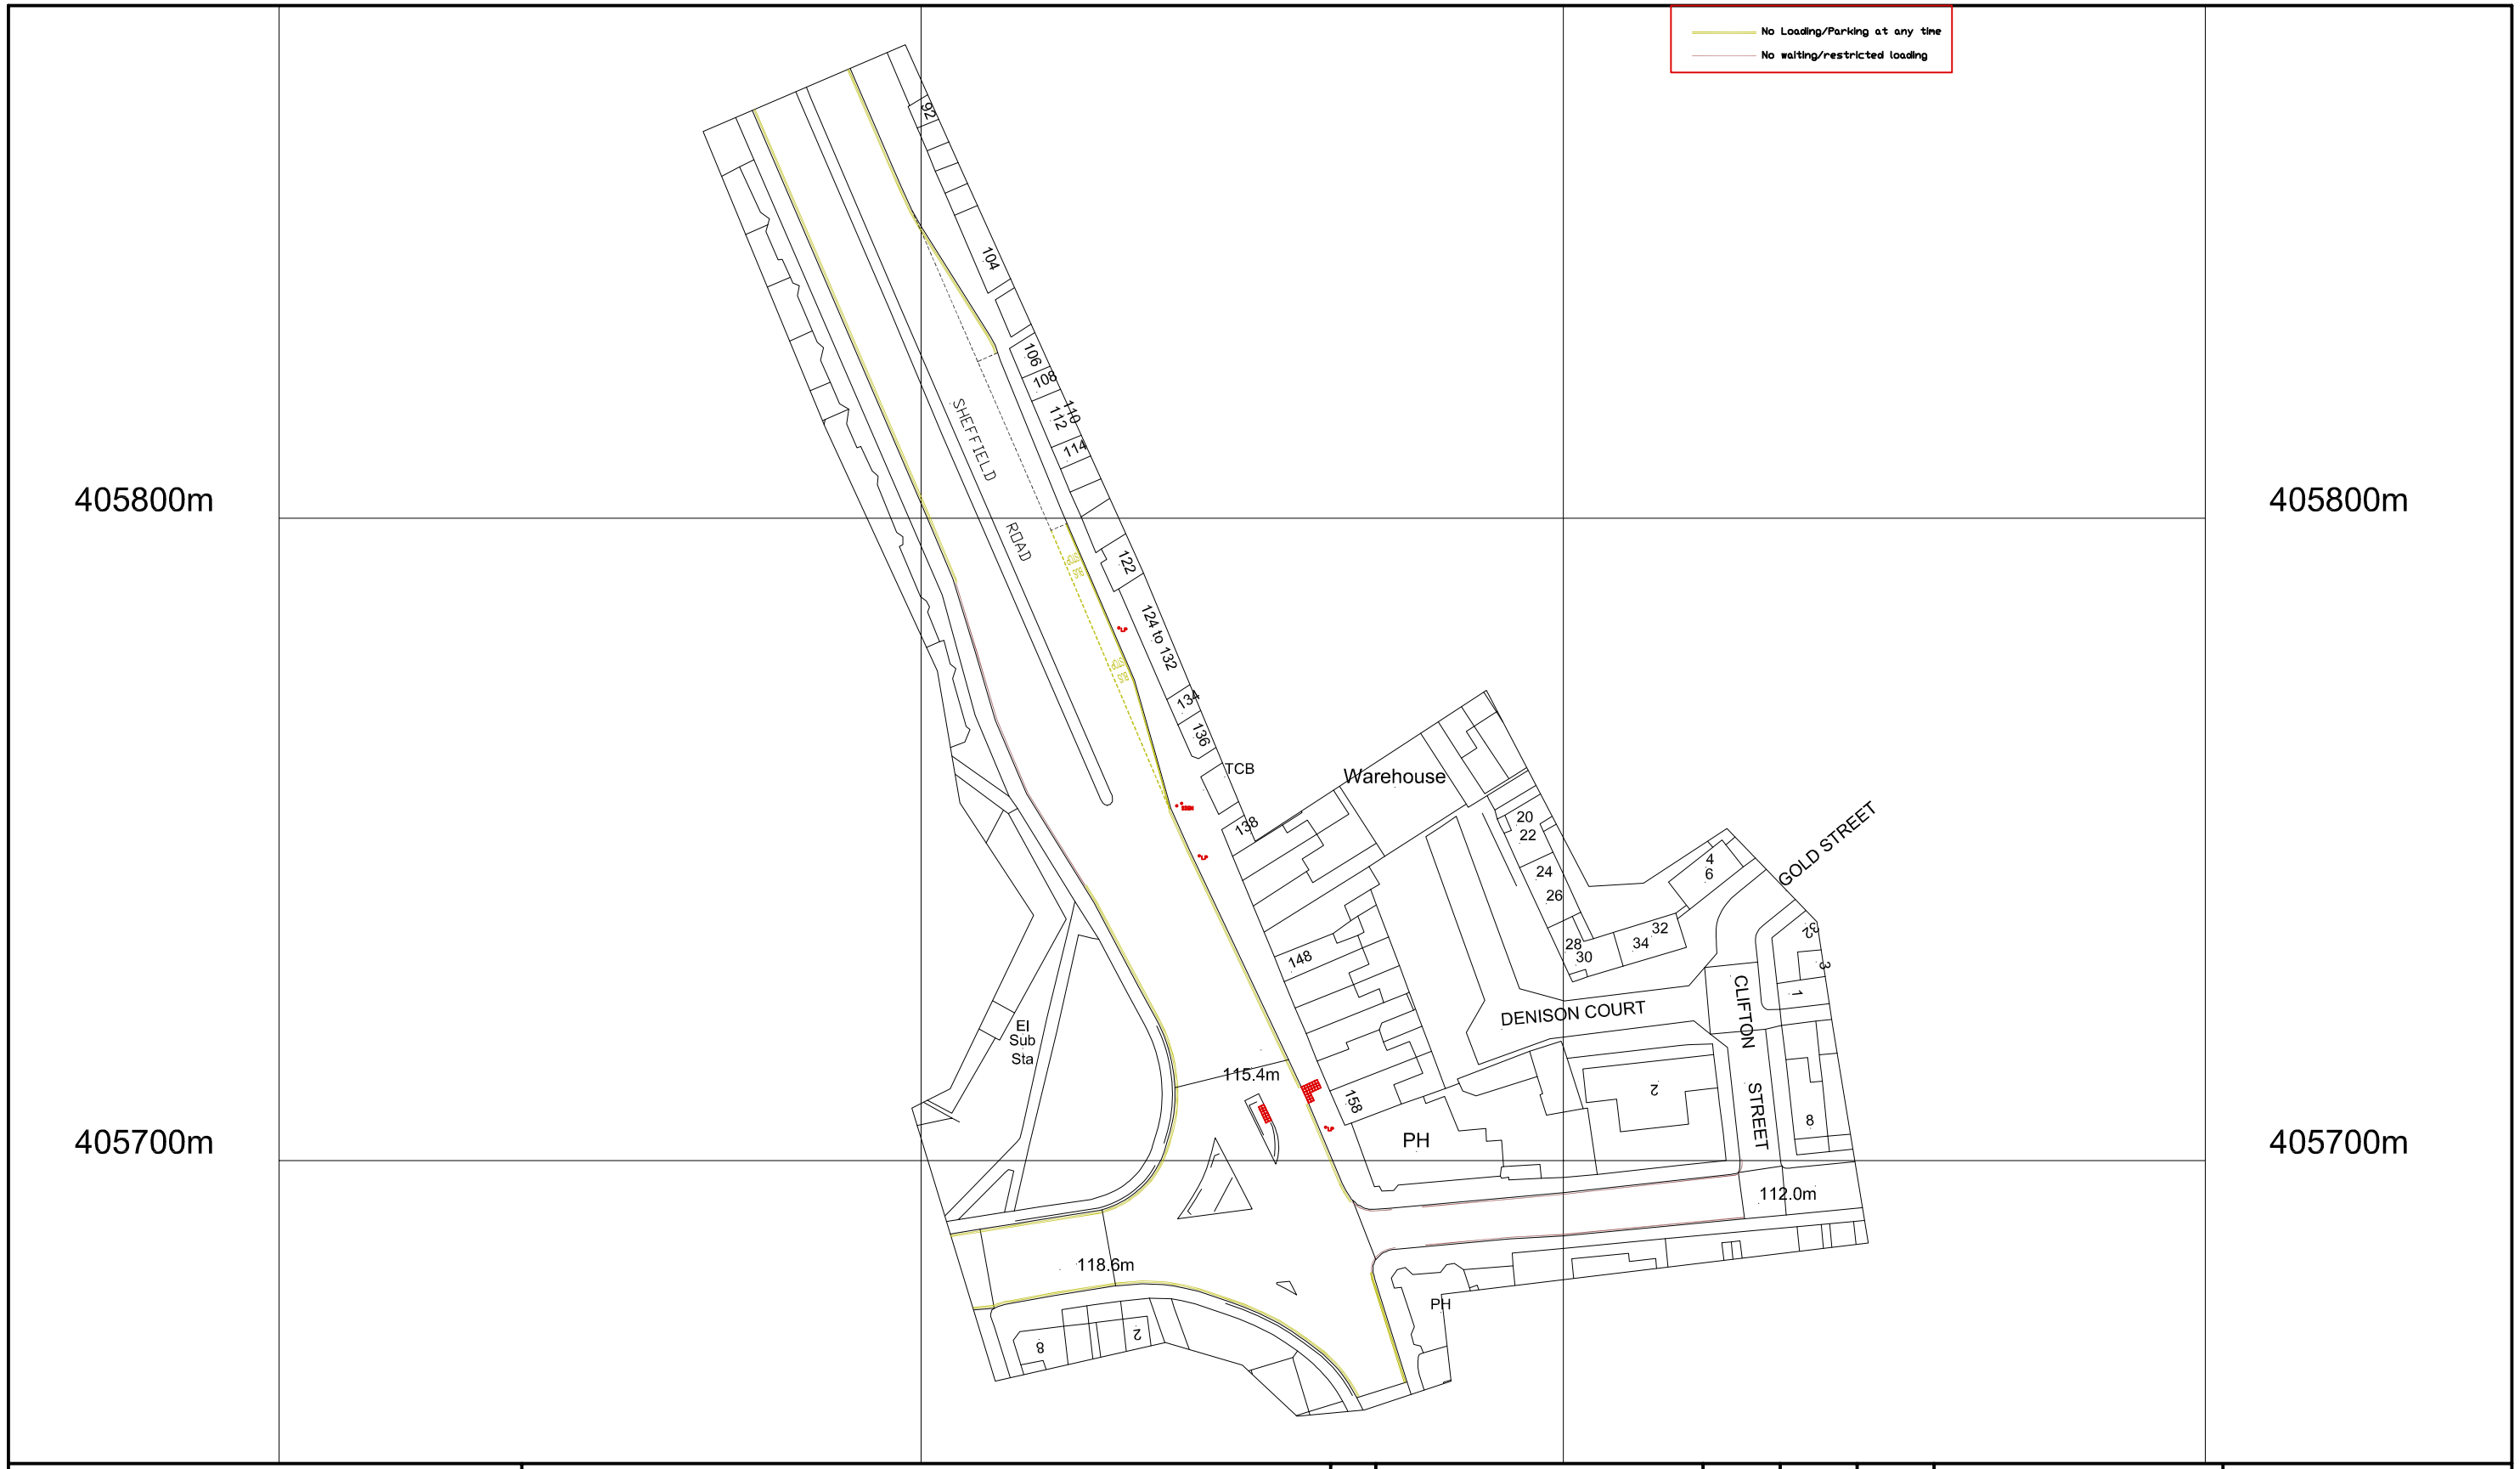

sanderson associates (consulting engineers) ltd Highways | Traffic | Transportation | Water T 01924 844080 mail@sandersonassociates.co.uk F 01924 844081 www.sandersonassociates.co.uk	158 SHEFFIELD ROAD BARNSLEY EXISTING SITE	Rev	Amendment	Drawn	Date	Checked	Scale 1:1000 Drawing Size A3 Date 18.11.11 QMS ISO 9001 REGISTERED FIRM	Drawn By TC Checked By Approved By Drawing Number 6444/001 Rev

FILE REF: