



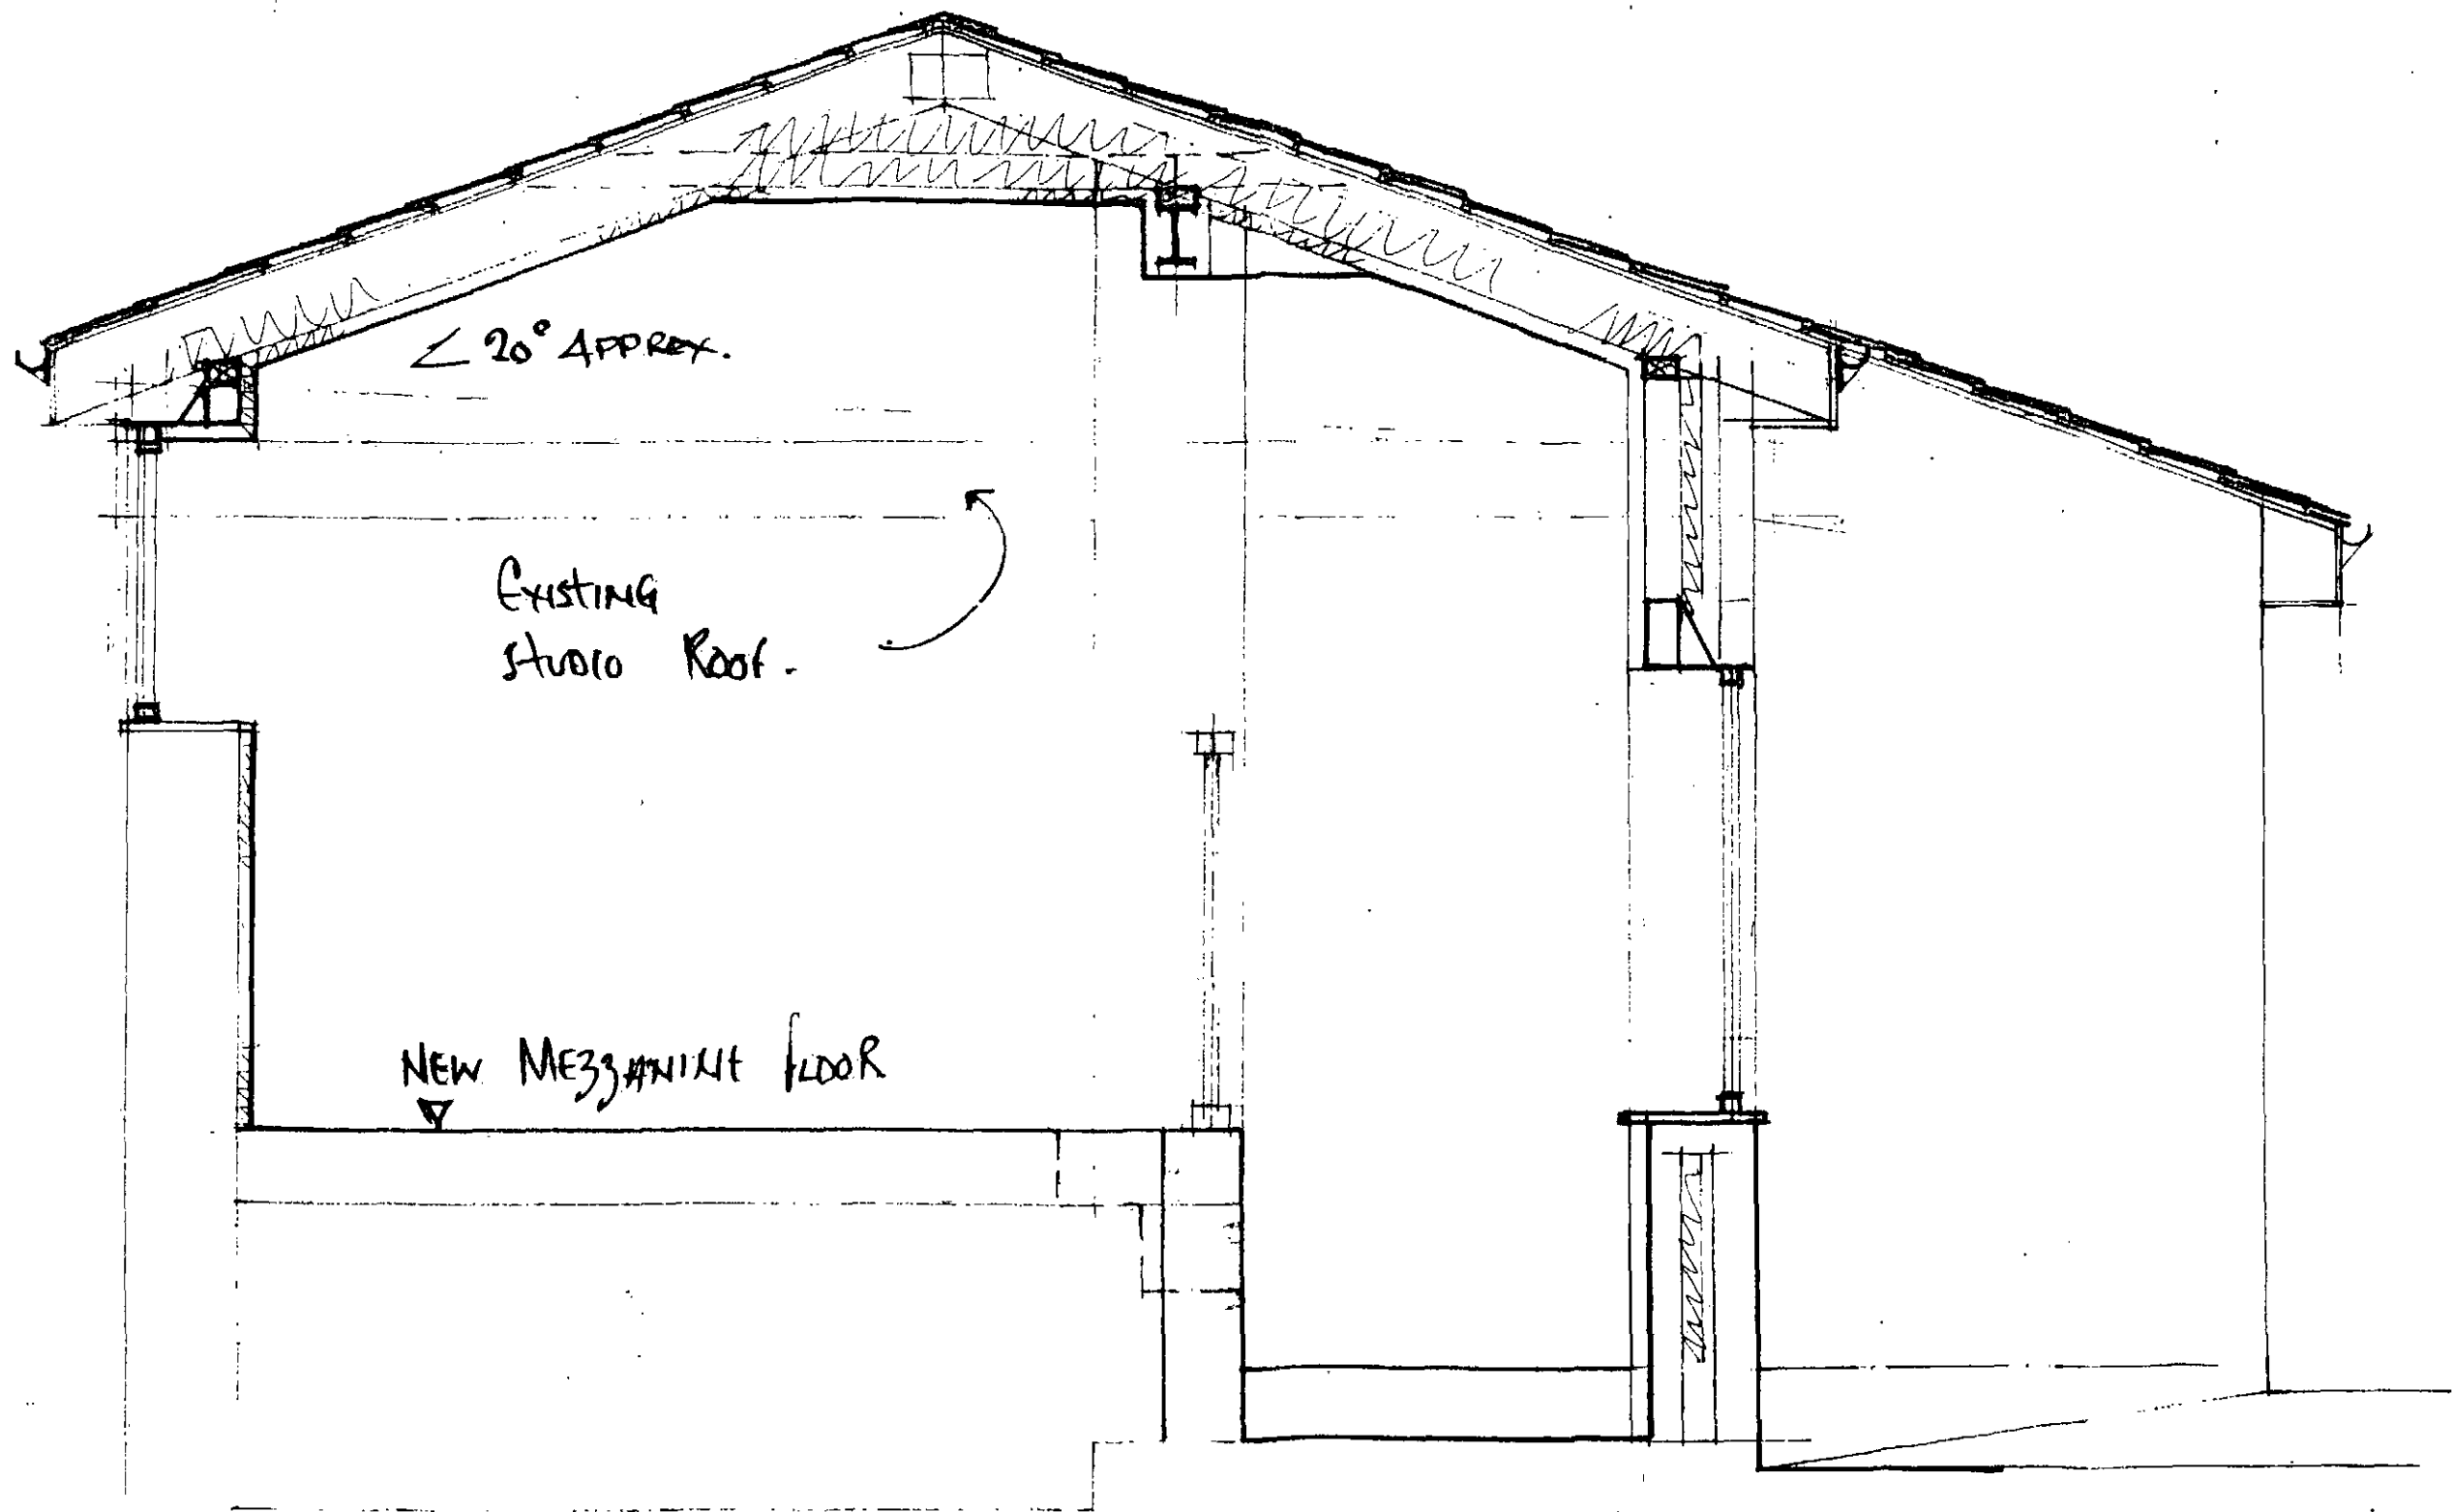

SECTION 1-1.
1:25.

DRG MR / 03

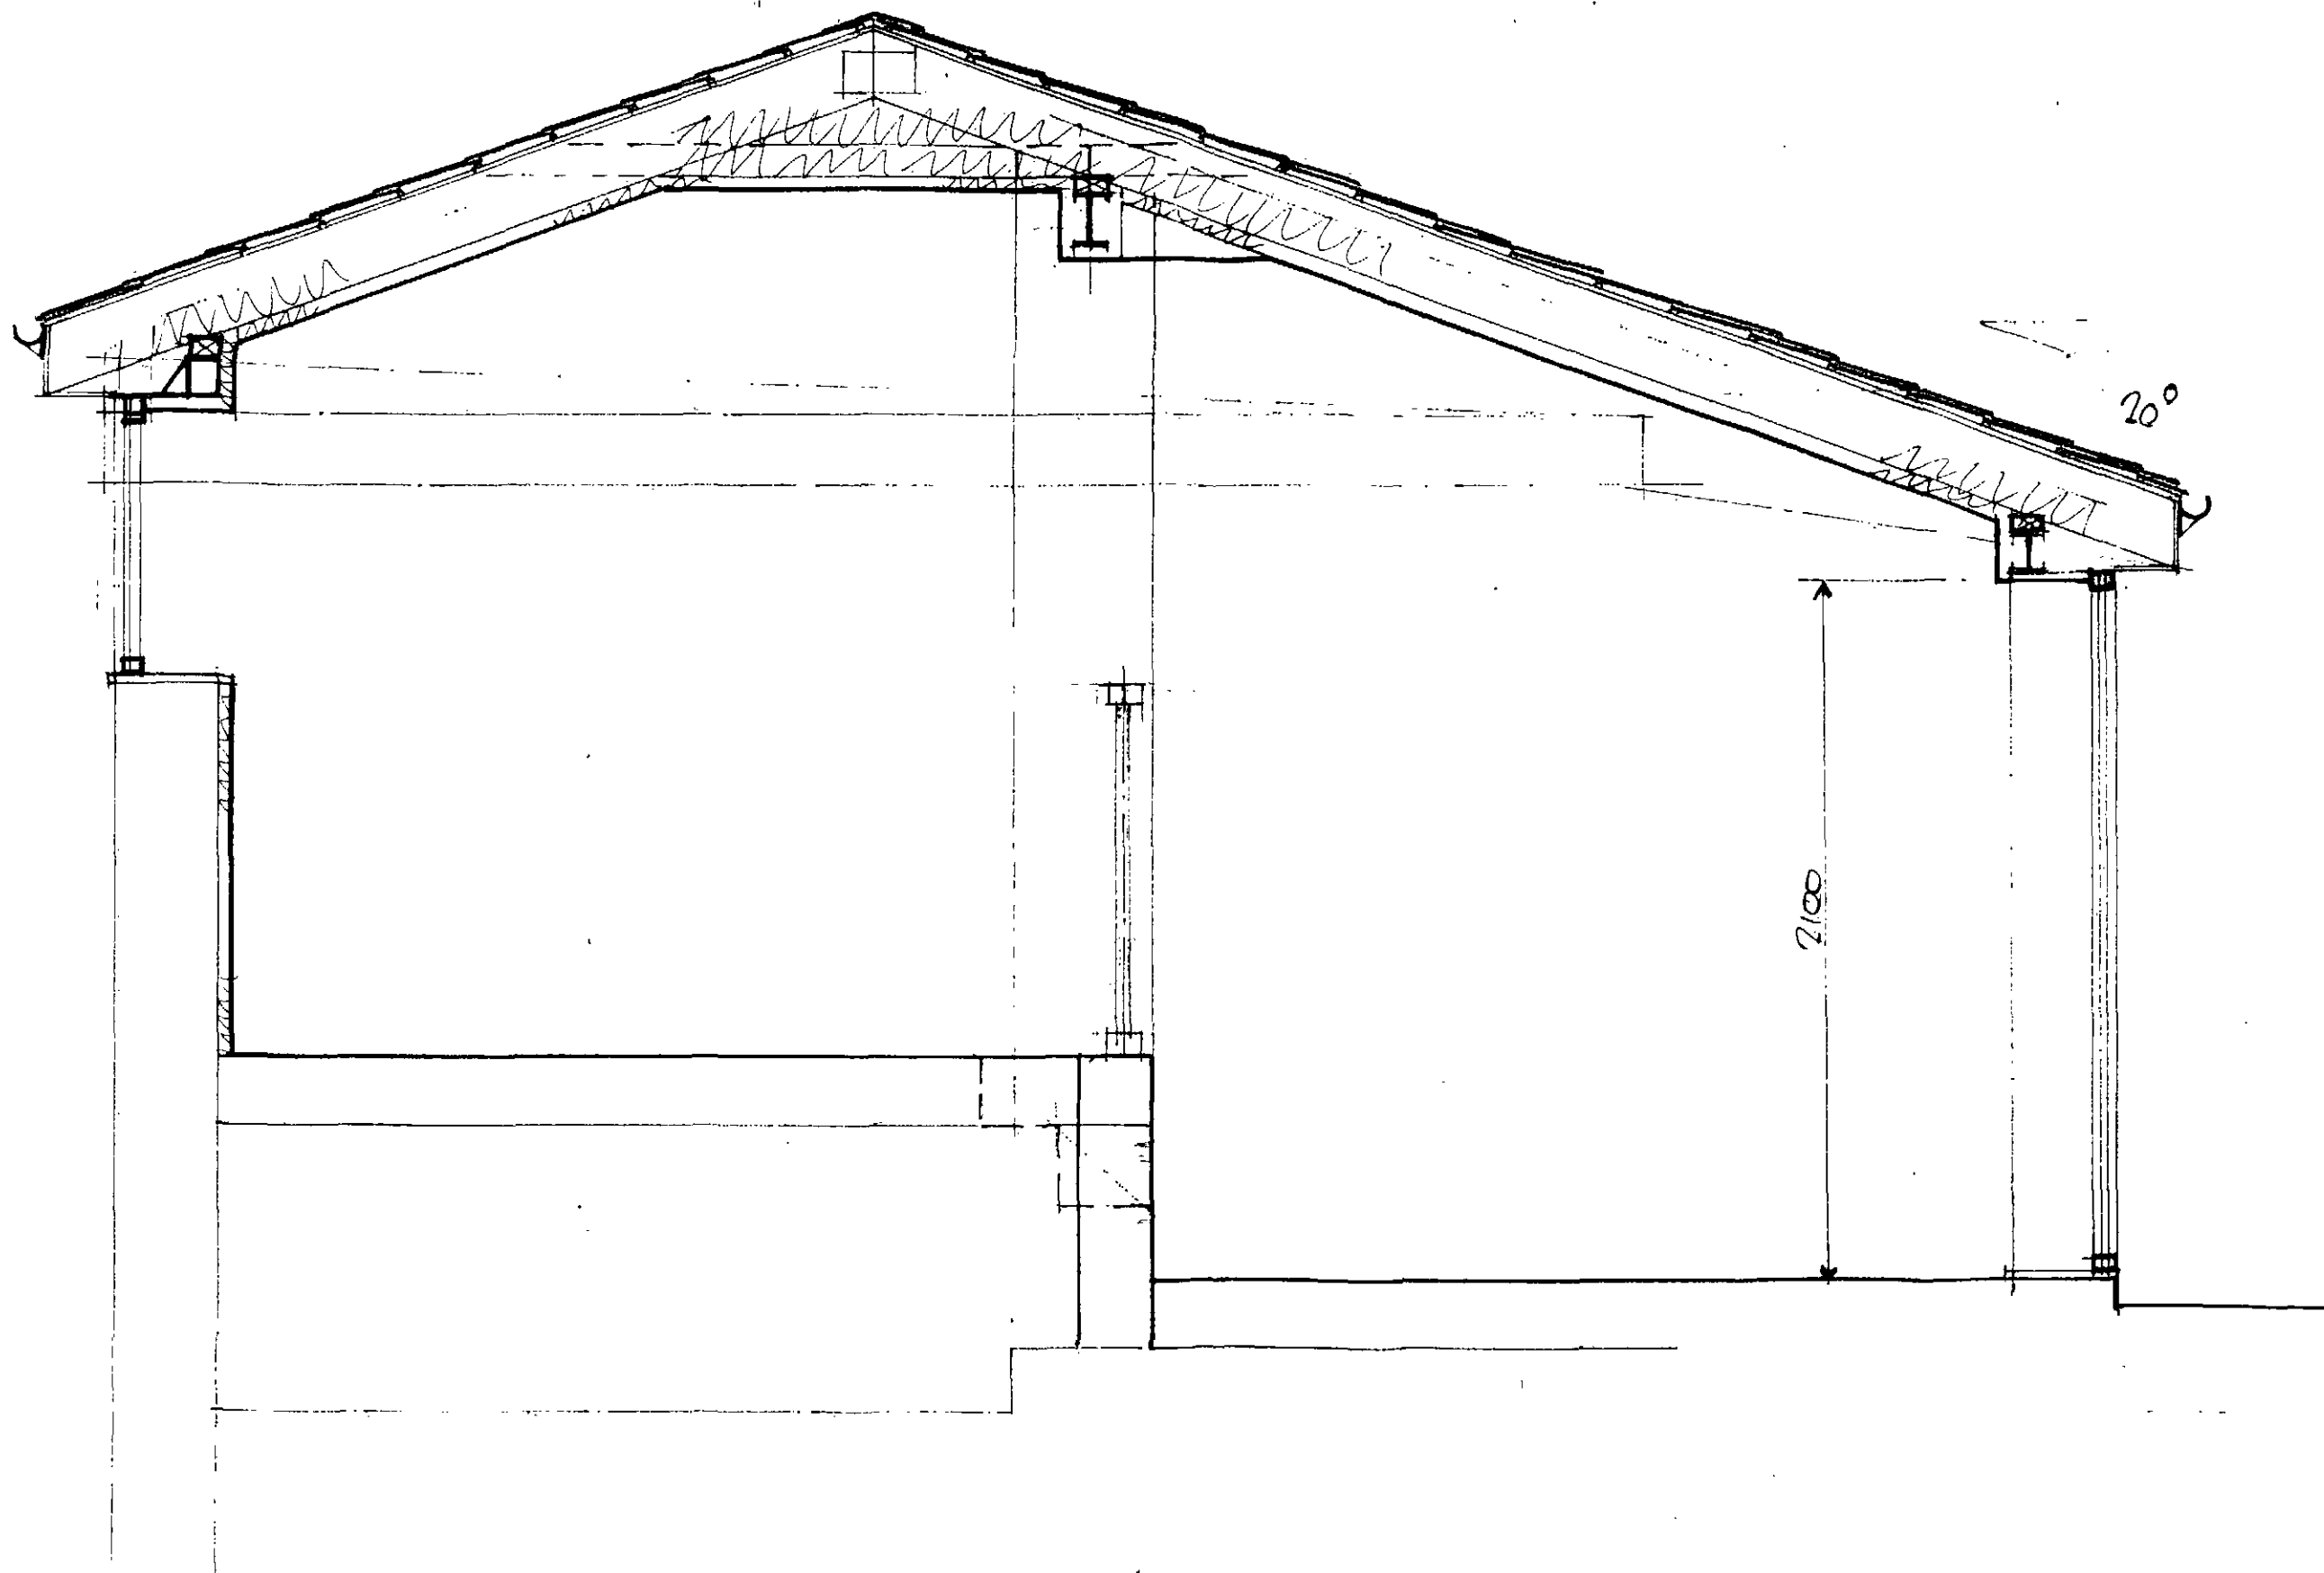


section 2-2.
1:25


DRG. MR/04.




PROPOSED ELEVATION ON A.

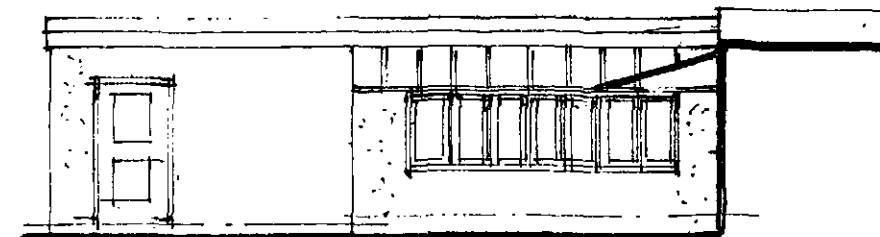


EXISTING ELEVATION ON A.

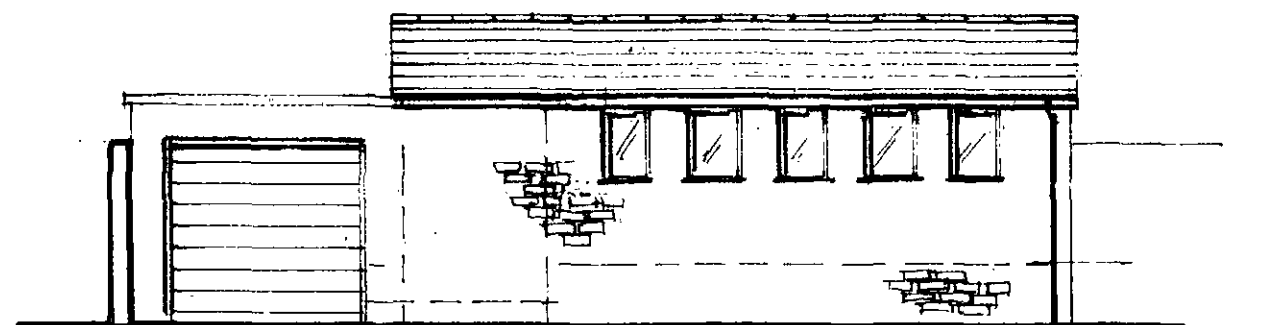


PROPOSED ELEVATION ON B.

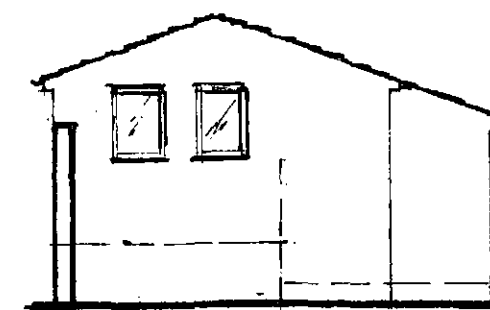


PROPOSED ELEVATION ON C.

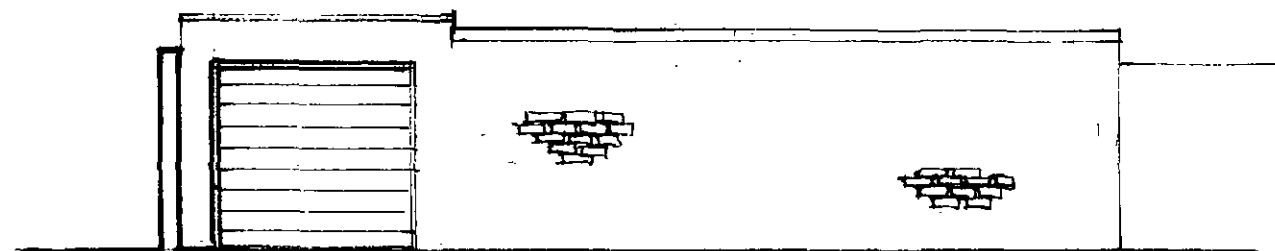

EXISTING ELEVATION ON B.

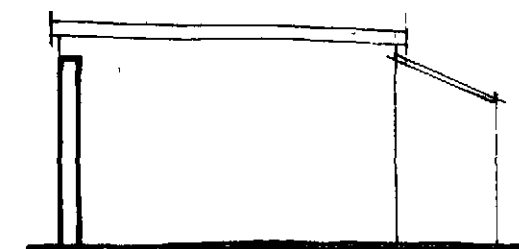

EXISTING ELEVATION ON C.

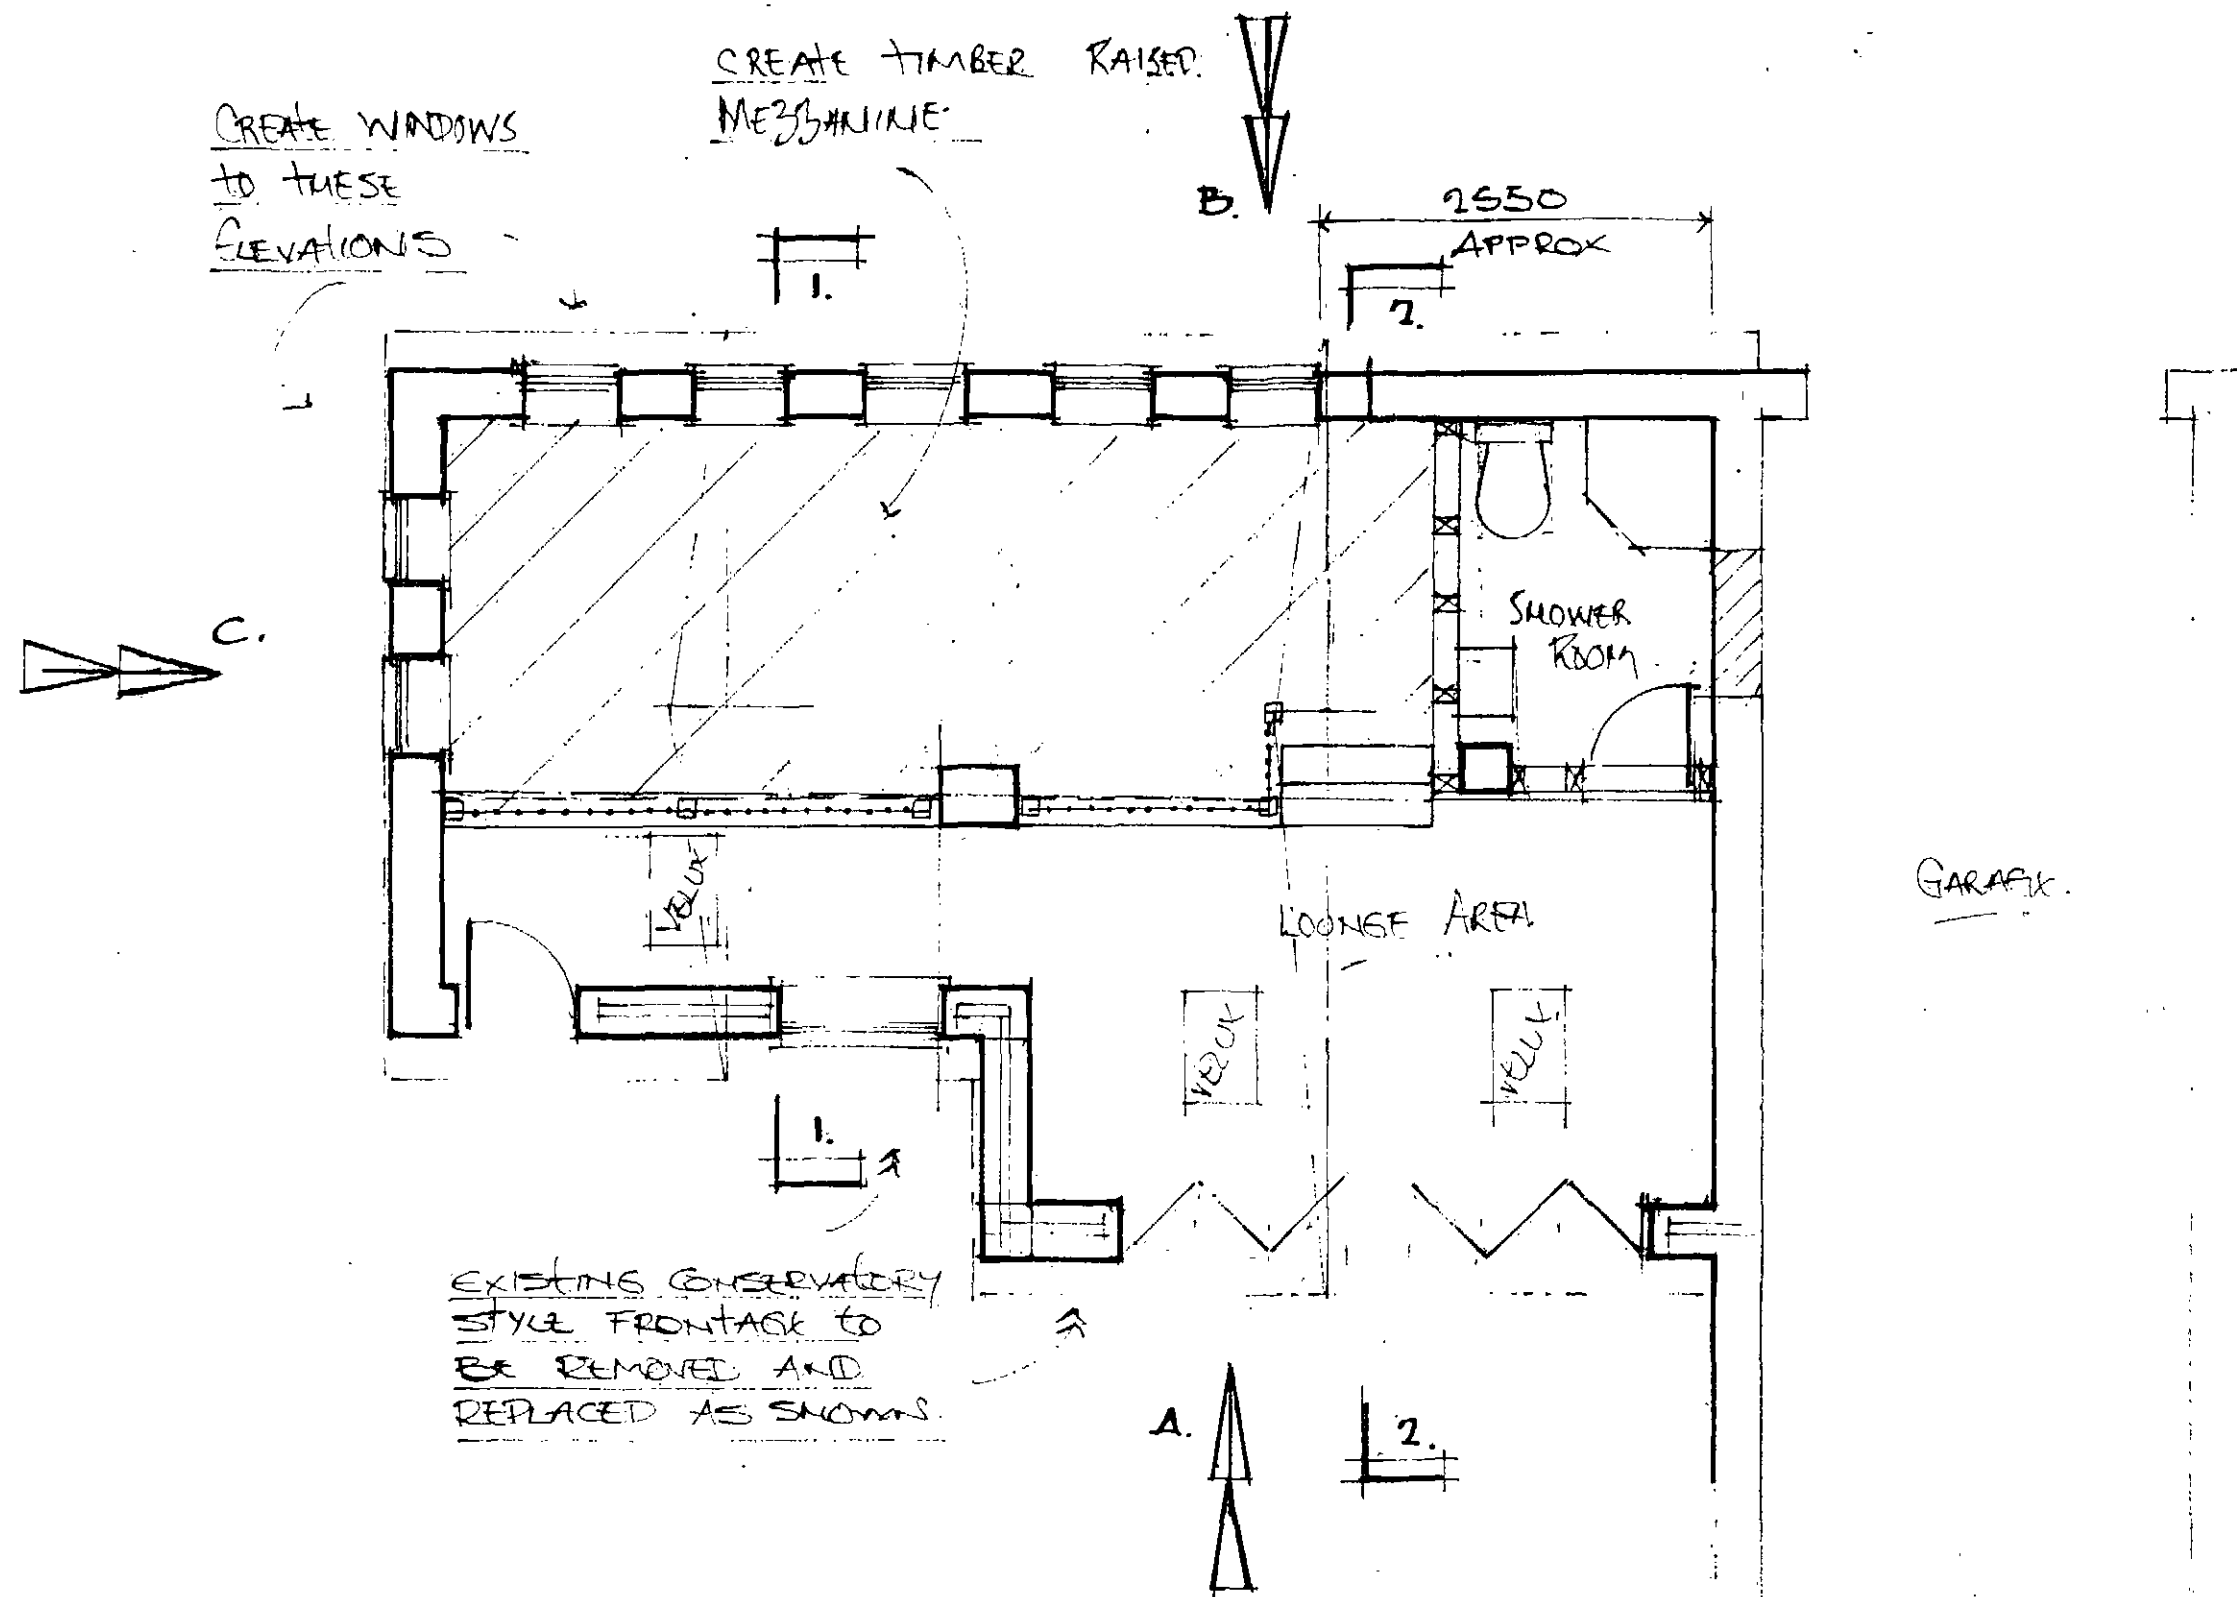

EXISTING / PROPOSED FLOOR PLAN.
1:50