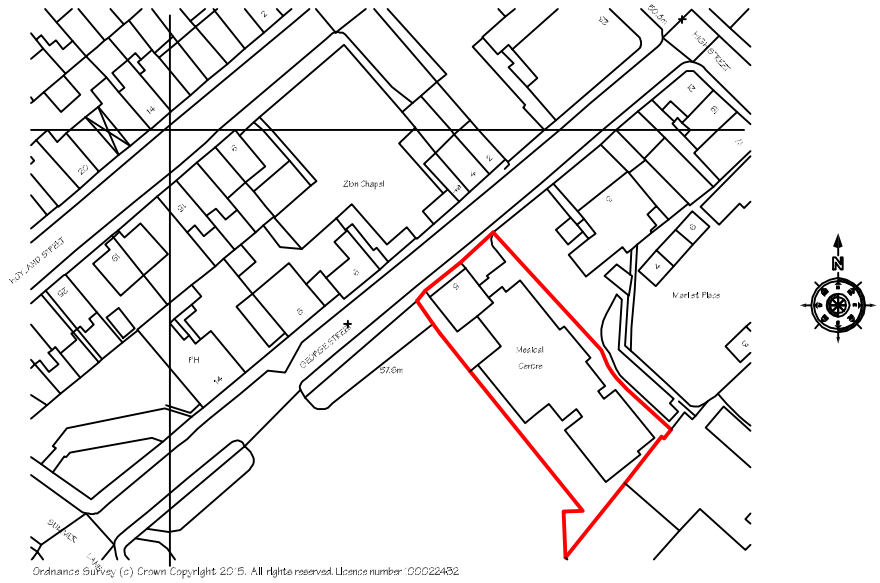



Ordnance Survey (c) Crown Copyright 2015. All rights reserved. Licence number 100022432

**ANDREW DESIGN SERVICE**
4A STATION AVENUE, CHIRK, WREXHAM, LL14 5LS
Phone:01691- 777025 Fax: 01691 - 777025

L. Rowland & Co. (Retail) Ltd.
5 George Street, Wombwell,
S73 0DD

Drawing Title:
Block Plan.

| Scale: 1 : 500 | Date: 02 04 2015 | Job No: R1283 | Drg No: PL02 | - |
|---|---|---|---|---|