



Car Parking Layout 1:50

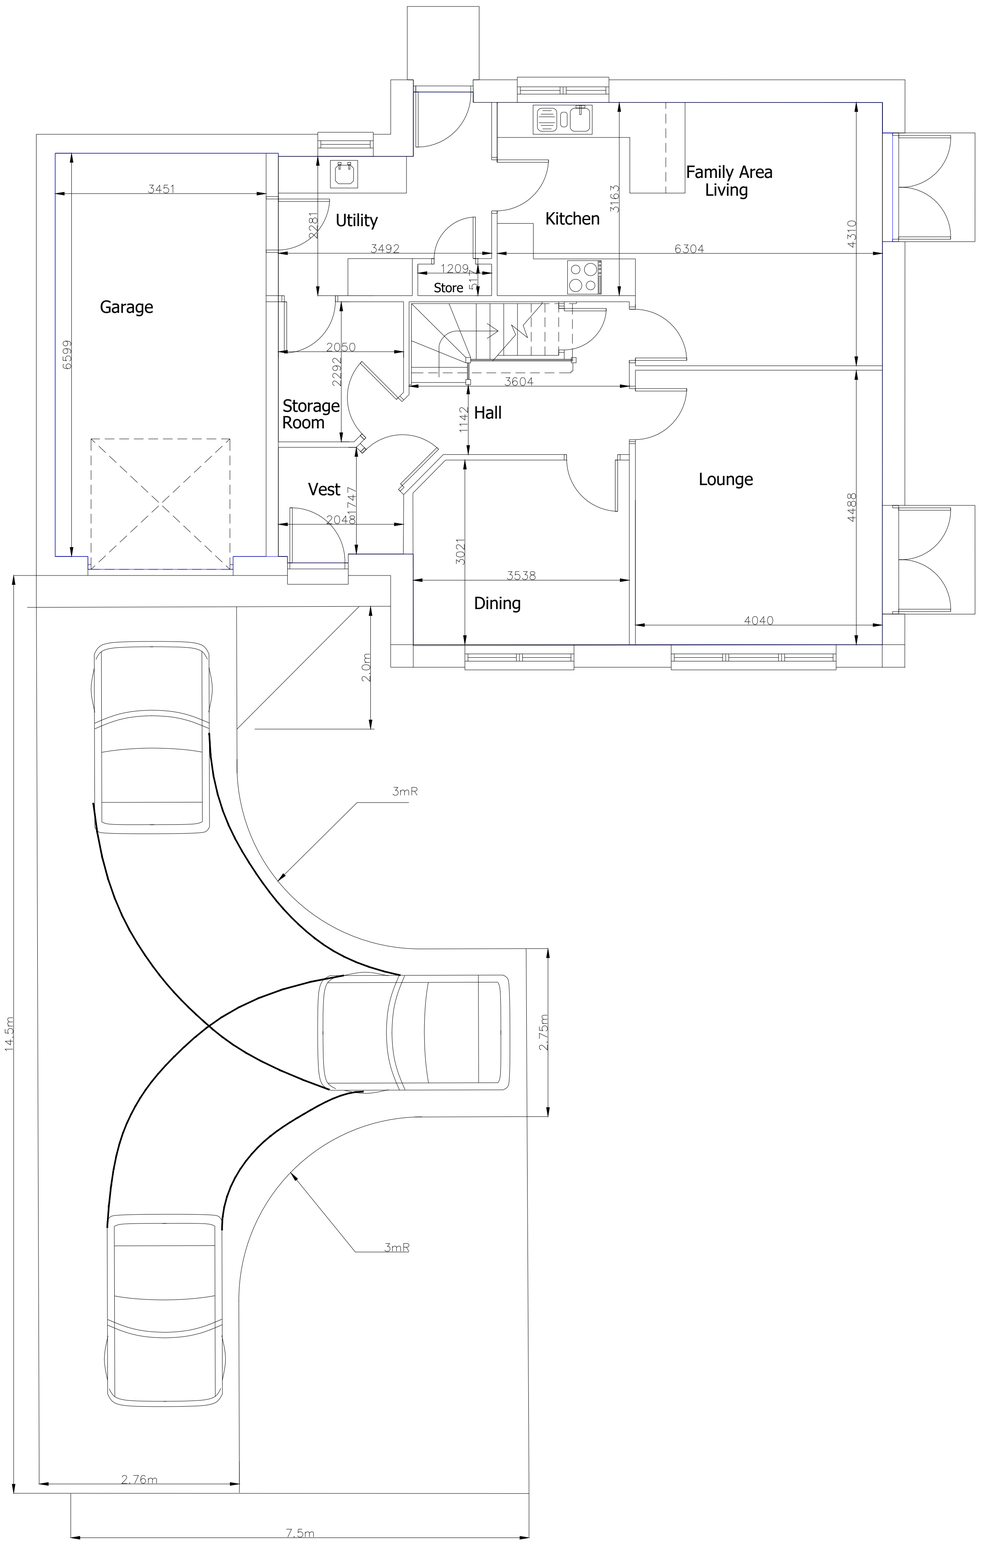

Location Plan Scale 1:1250

Notes

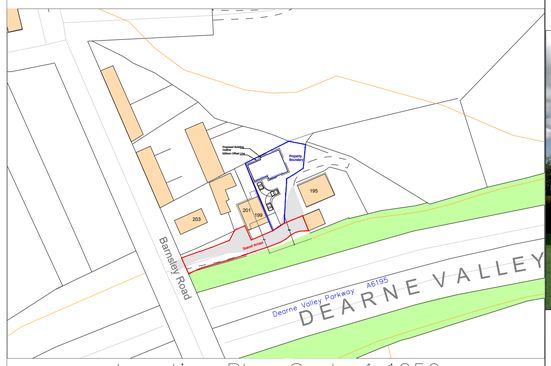

Proposal for Timber Frame House
Approximate Total Floor Area = 161 sq.m
Frontage 14.2m
Ridge Height 7.369m

Driveway to be constructed of...

Property
Adj 195 Barnsley Road
Platts Common
Blacker Hill
Barnsley
S74 0QT

Drawing
Proposed Car Parking Arrangement

Scale 1:50, 1:1250@A1

23/6/20 Dm RHW

Drawing No: 2020-01-P006
Rev: