Drawing No.	Rev No.
MRM001 -004	

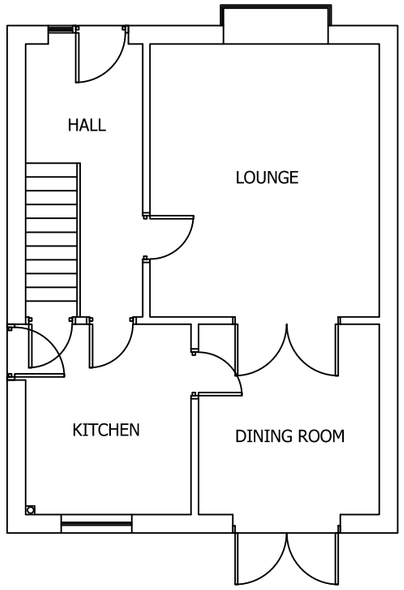

EXISTING GROUND FLOOR PLAN
SCALE 1:100 AT A3

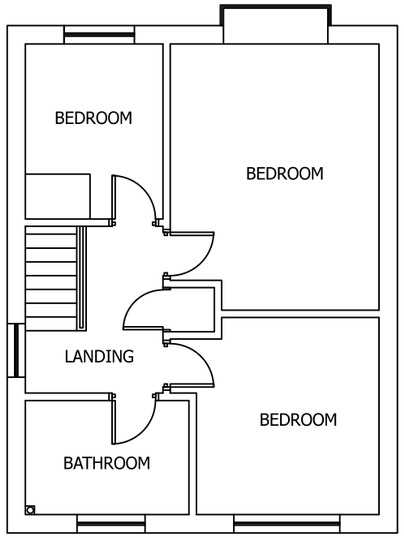

EXISTING FIRST FLOOR PLAN
SCALE 1:100 AT A3

(FD) FIRE DOOR FD30
(SD) SMOKE DETECTOR
(HD) HEAT DETECTOR
(AS) ALARM SOUNDER

FIRE SAFETY NOTES

1) ALL INTERNAL DOORS ON ESCAPE ROUTE TO BE FIRE DOORS FD30.
2) STAIR WELL TO HAVE A MIN OF 30MIN FIRE PROTECTION.
3) FIRST FLOOR CEILINGS TO HAVE A MIN OF 30MIN FIRE PROTECTION.
4) FIRE ALARM/SMOKE DETECTION SYSTEM TO BE INTERLINKED WITH MAINS POWER WITH BATTERY BACK UP IS TO COMPLY WITH BS5839. COMMISIONING CERTIFICATE TO BE SUPPLIED.

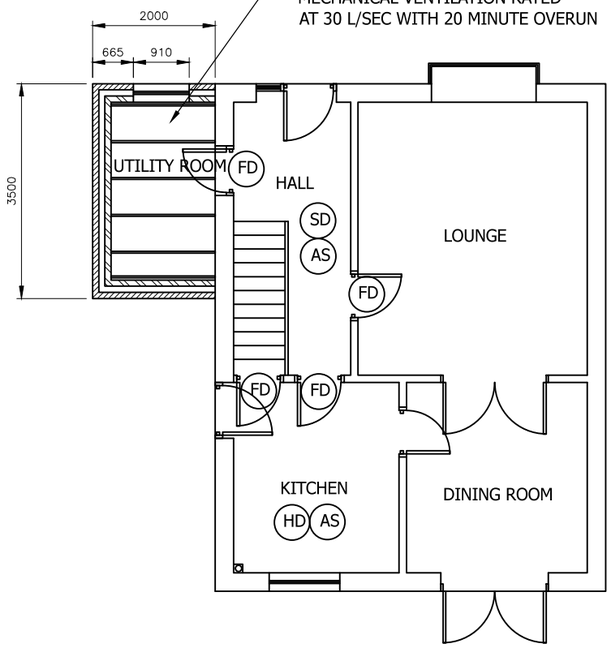

PROPOSED GROUND FLOOR PLAN
SCALE 1:100 AT A3

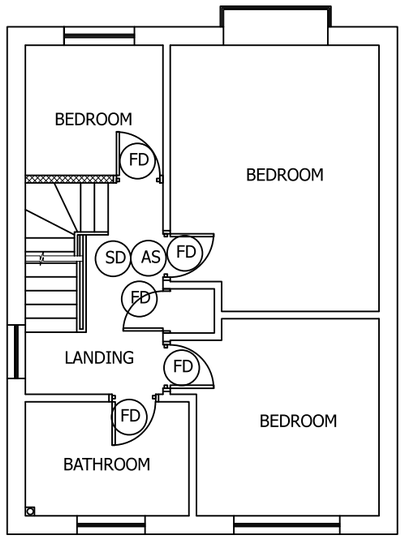

PROPOSED FIRST FLOOR PLAN
SCALE 1:100 AT A3

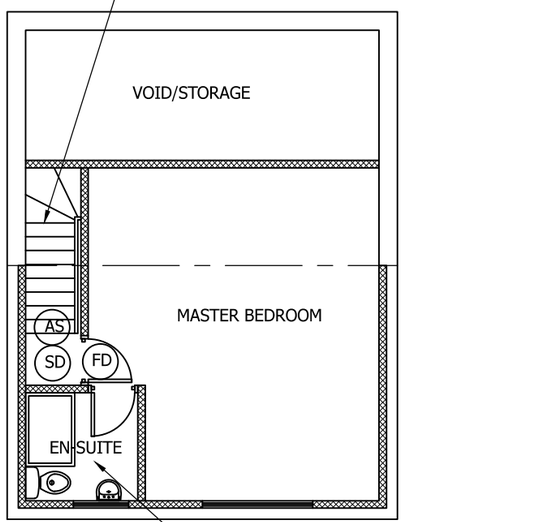

PROPOSED SECOND FLOOR PLAN
SCALE 1:100 AT A3

DO NOT SCALE: Contractor to check all dimensions and report any omissions or errors

NOTES

Rev	Description	By	Chk	App	Date

JRB DESIGNS Ltd
1 Saville Road
Cudworth
Barnsley
S72 8LT
Tel: 01226 383542
Fax: 01226 380078
Mob: 07970 541192
Email: john@jrbdesigns.co.uk

This drawing is copyright. © jrbdesigns Ltd.

Client
MR. R MELHUISH

Drawing Title
PROPOSED PLANS

Address
11 CRANBOURNE DRIVE
DARTON
BARNSLEY
S75 5RZ

Project Title:
SINGLE STOREY SIDE EXT. & RAISING OF ROOF FOR LOFT CON.

Purpose of Issue:
PLANNING

Drawing Status
FIRST ISSUE

Scale at A3	Drawn By	Date	
AS SHOWN	JRB	12/04/2021	
Checked By	Date	Approved By	Date
	12/04/2021		12/04/2021
Project No.	Drawing No.		Revision
MRM001	004		-

APPROVAL [X] INFORMATION [ ] TENDER [ ] CONTRACT [ ] CONSTRUCTION [ ]