


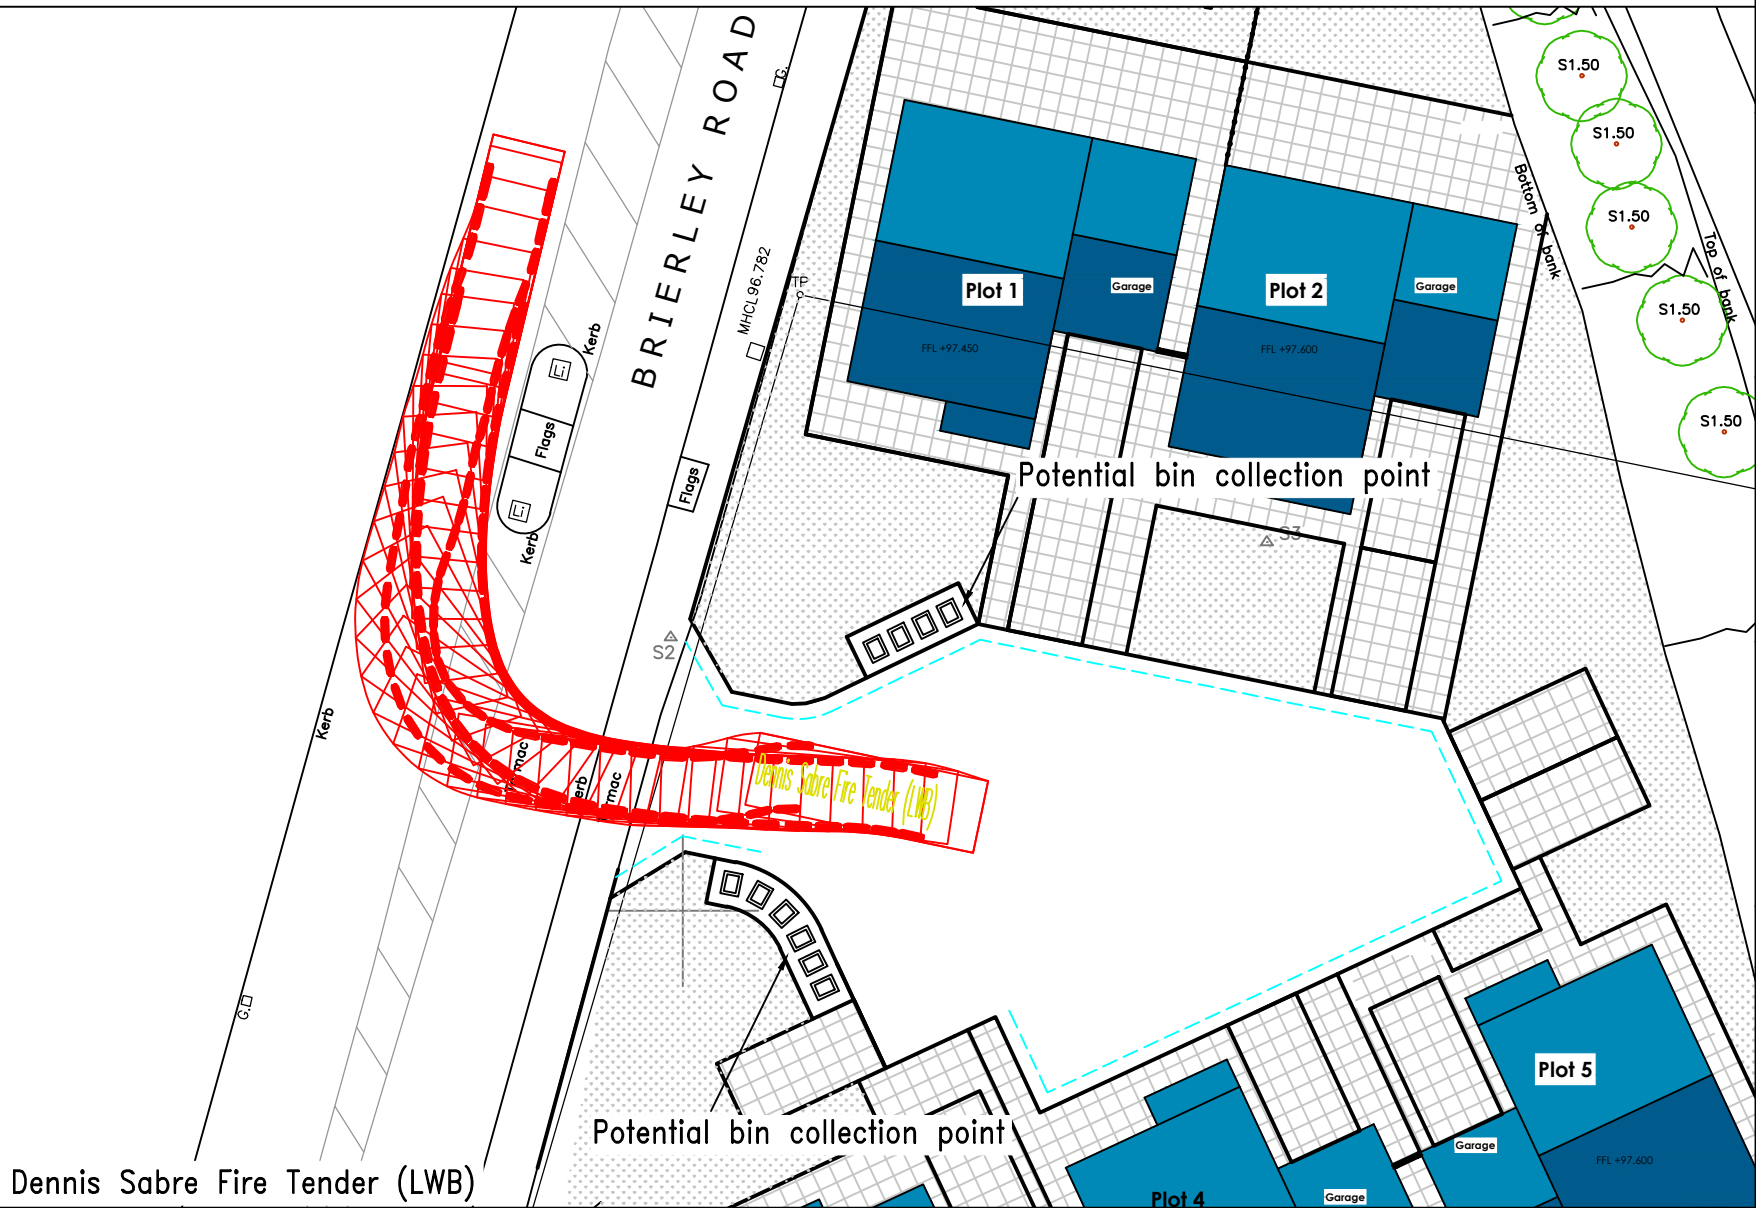
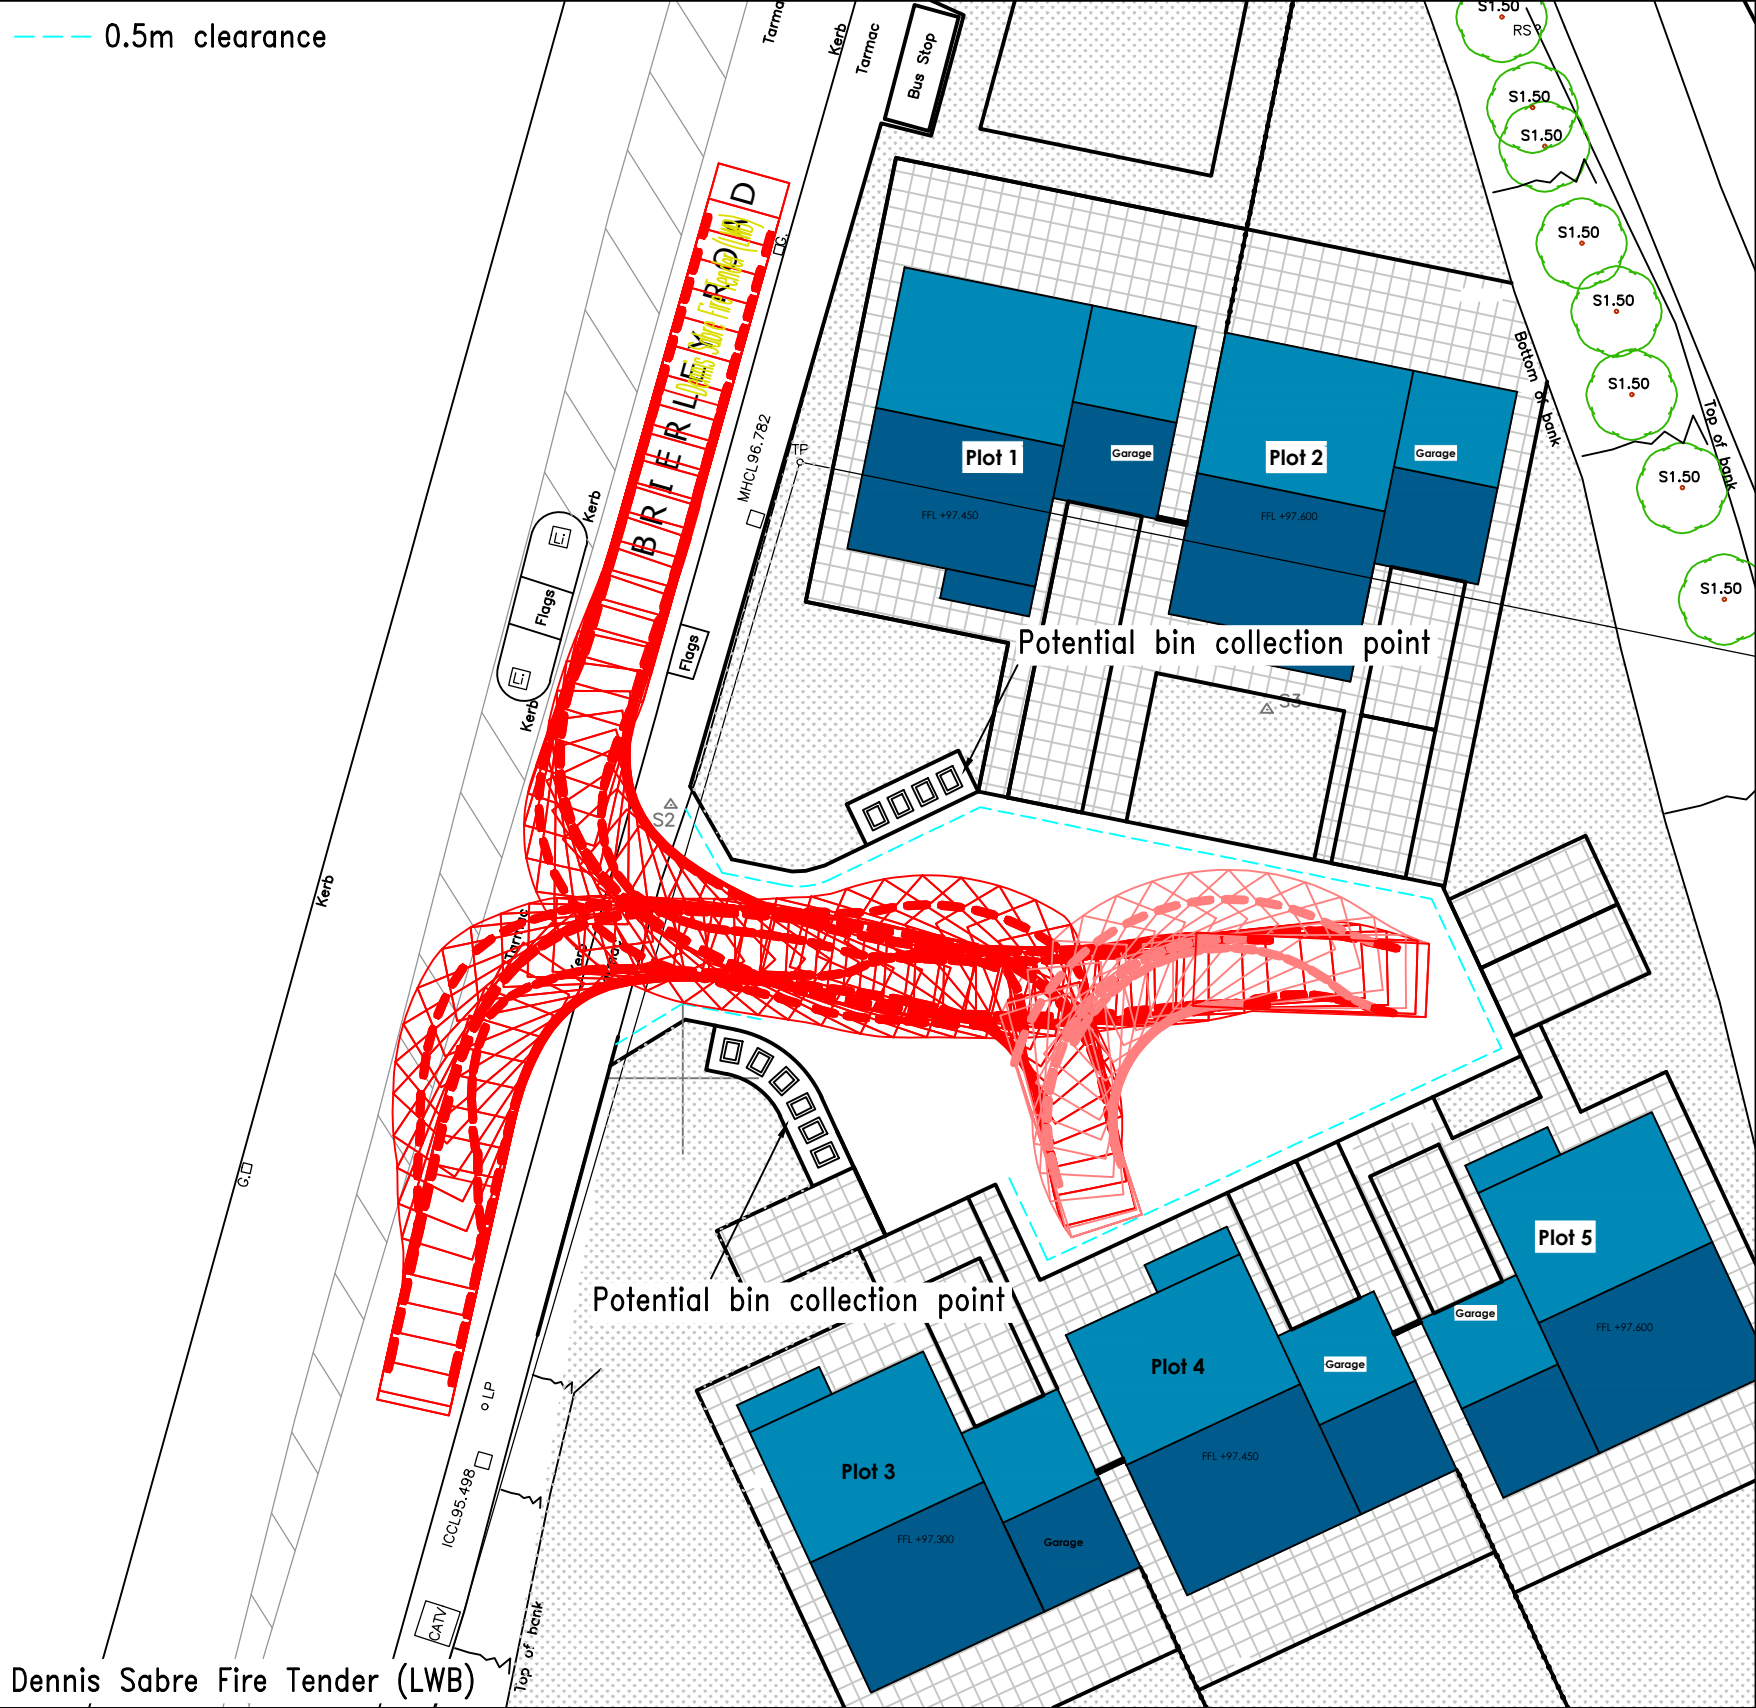


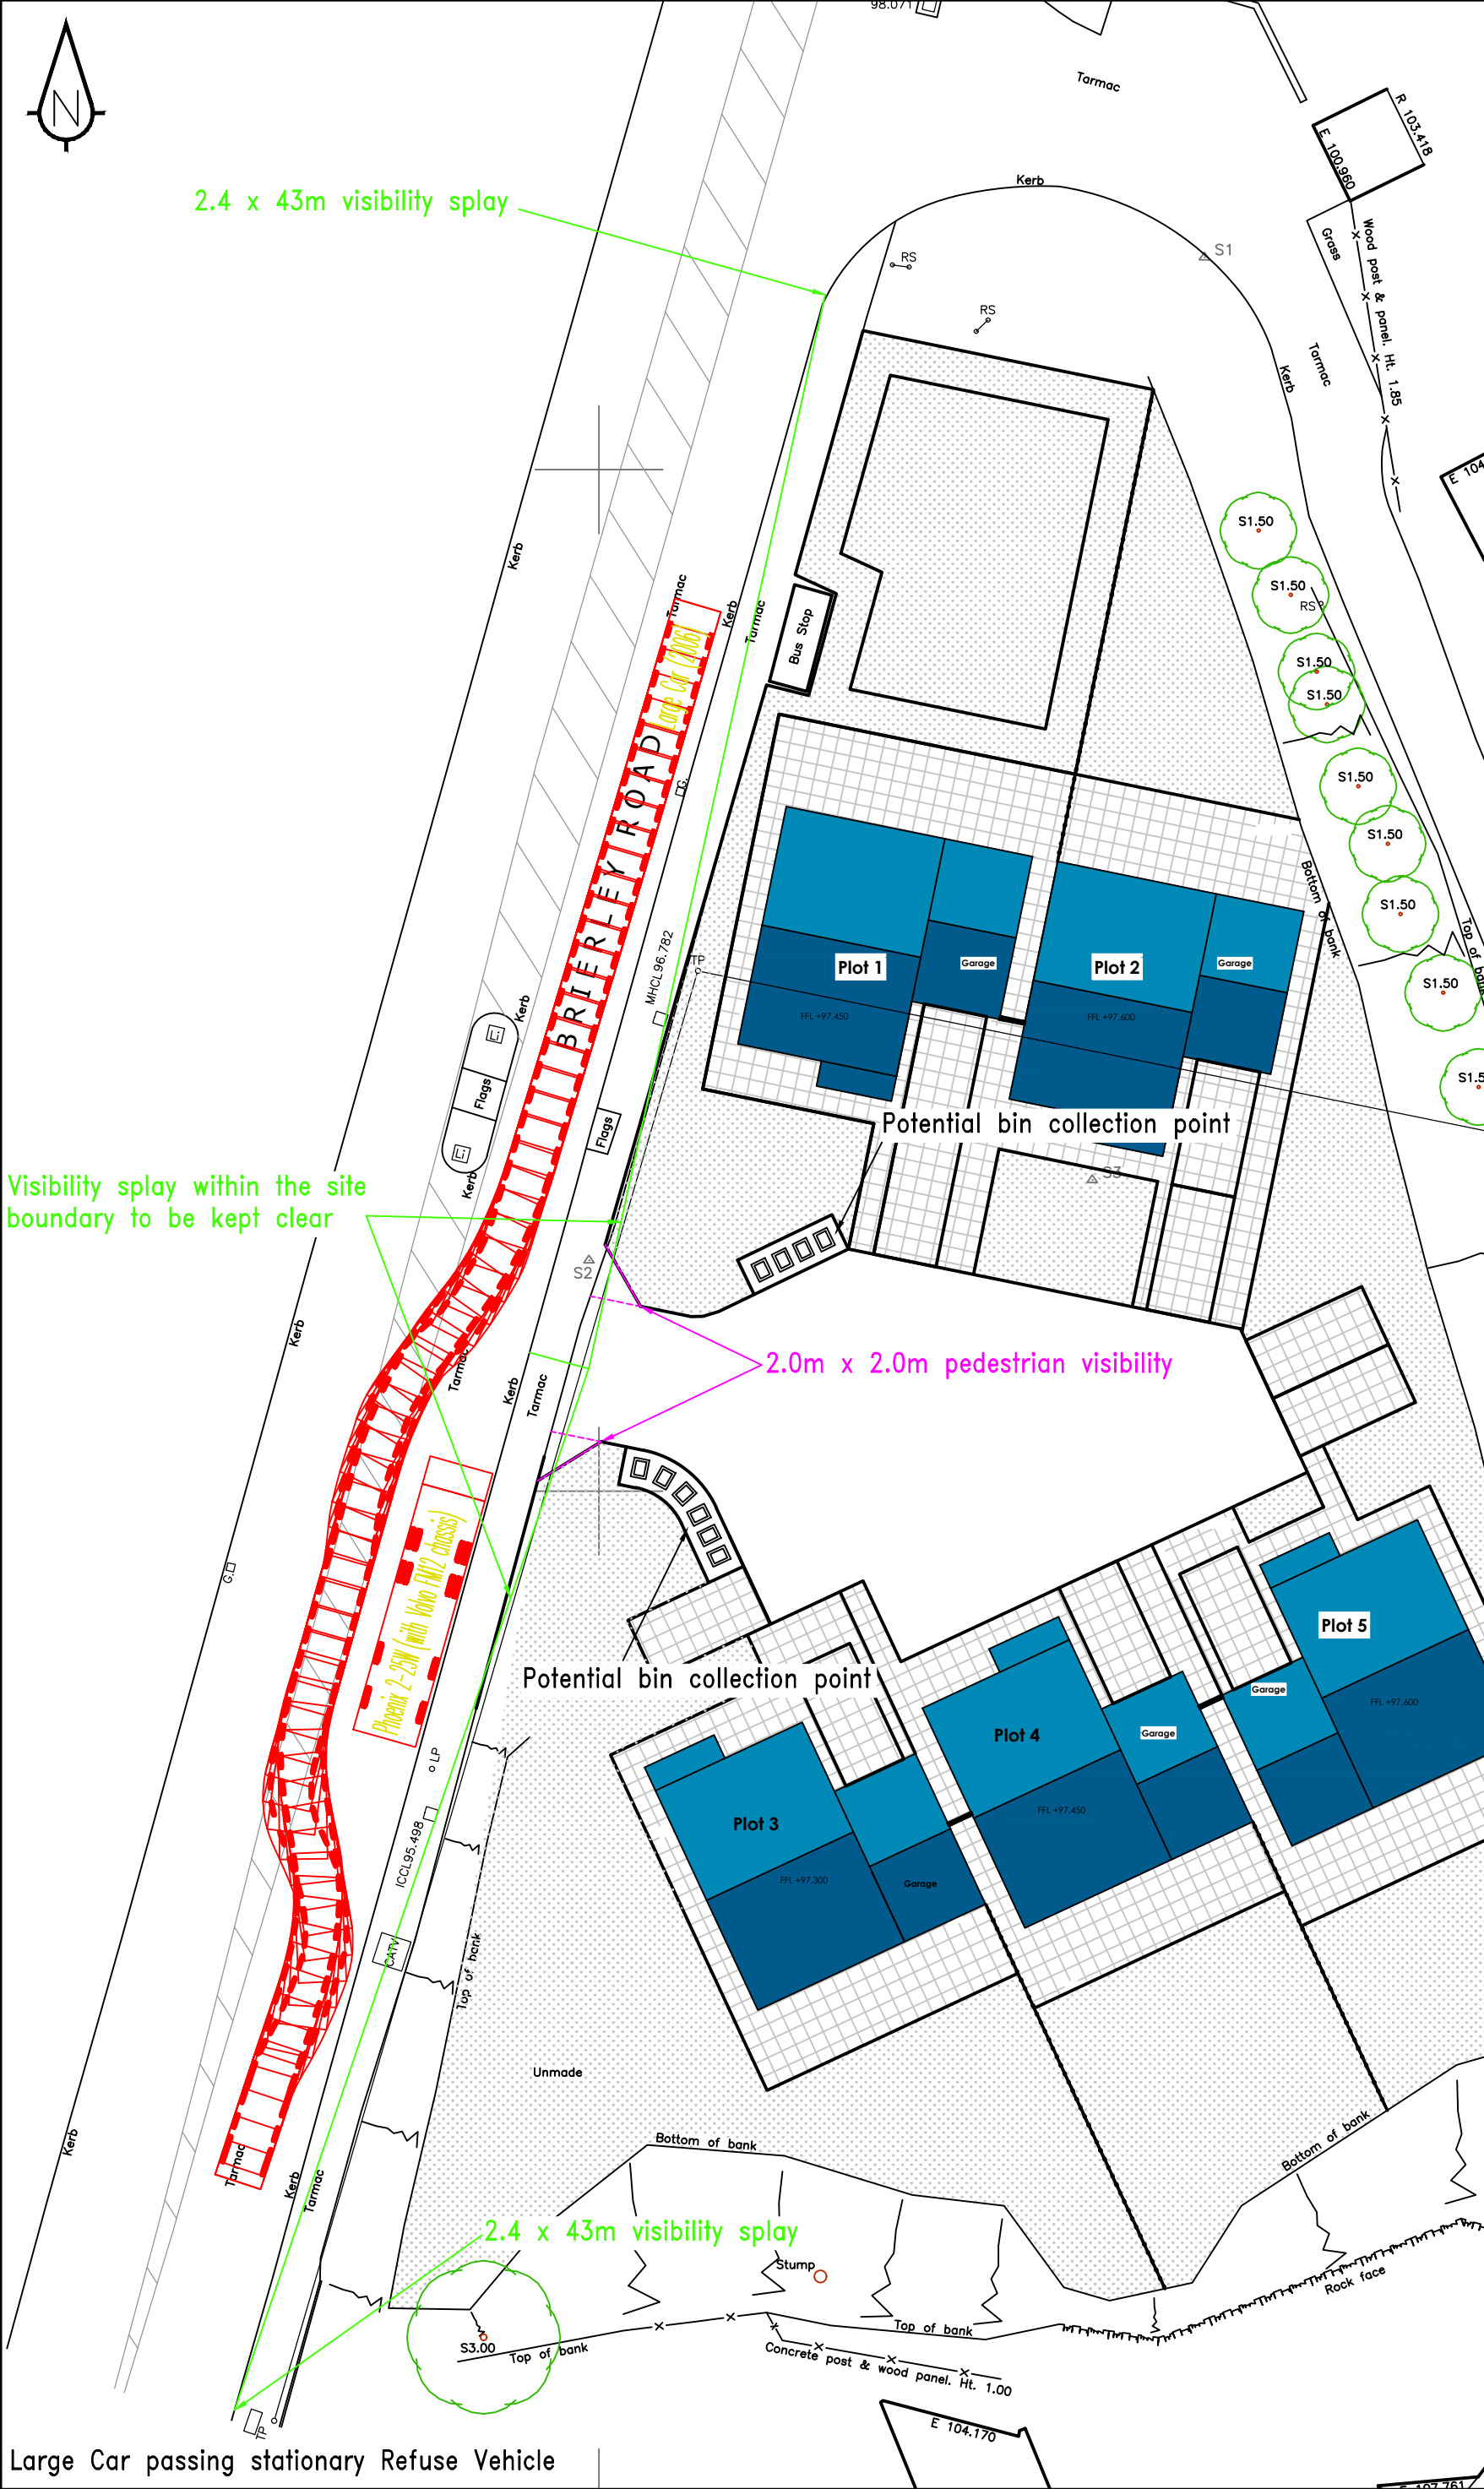


- Sanderson Associates (Consulting Engineers) Ltd ("the consultant"), has not checked or verified, and shall have no liability whatsoever for any inaccuracies which may be attributable to any data, reports, base plan(s) and drawings provided by the client, or purchased by the consultant on the client's behalf, that may have been utilised within this drawing.
- The consultant shall not be liable for the use by any person of any document for any purpose other than that for which the same were provided by the consultant.
- No liability whatsoever is accepted by the consultant for any error or omissions.
- The consultant accepts no liability for any vehicle specification errors within the vehicle track software used and / or its vehicle libraries.

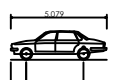

Large Car (2004)
Overall Length 5.07m
Overall Width 1.82m
Overall Body Height 1.35m
Min Body Ground Clearance 0.31m
Max track width 1.83m
Lock to lock time 4.00s
Kerb to Kerb Turning Radius 5.90m

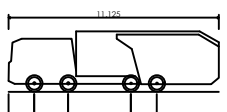

Phoenix 2.25W (with Volvo FM12 chassis)
Overall Length 11.125m
Overall Width 2.53m
Overall Body Height 2.90m
Min Body Ground Clearance 0.41m
Track Width 2.50m
Lock to lock time 4.00s
Kerb to Kerb Turning Radius 9.25m

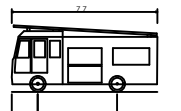

Dennis Sabre Fire Tender (LWB)
Overall Length 7.700m
Overall Width 2.43m
Overall Body Height 3.51m
Min Body Ground Clearance 0.39m
Track Width 2.30m
Lock to lock time 5.00s
Kerb to Kerb Turning Radius 7.40m

B	layout update and re-tracked	AA	24.09.21	KS
A	layout update and re-tracked	AA	24.09.21	KS
Rev	Amendment	Drawn	Date	Checked



Client
Gaddes Homes Ltd

Project Title
Brierley Road, Grimethorpe

Drawing Title
Visibility Splays and Vehicle Swept Paths

Scale	1:250	Drawn By	AA
Drawing Size	A2	Checked By	KS
Date	02.09.2021	Approved By	KS
Drawing Number	300410-001	Rev	B