
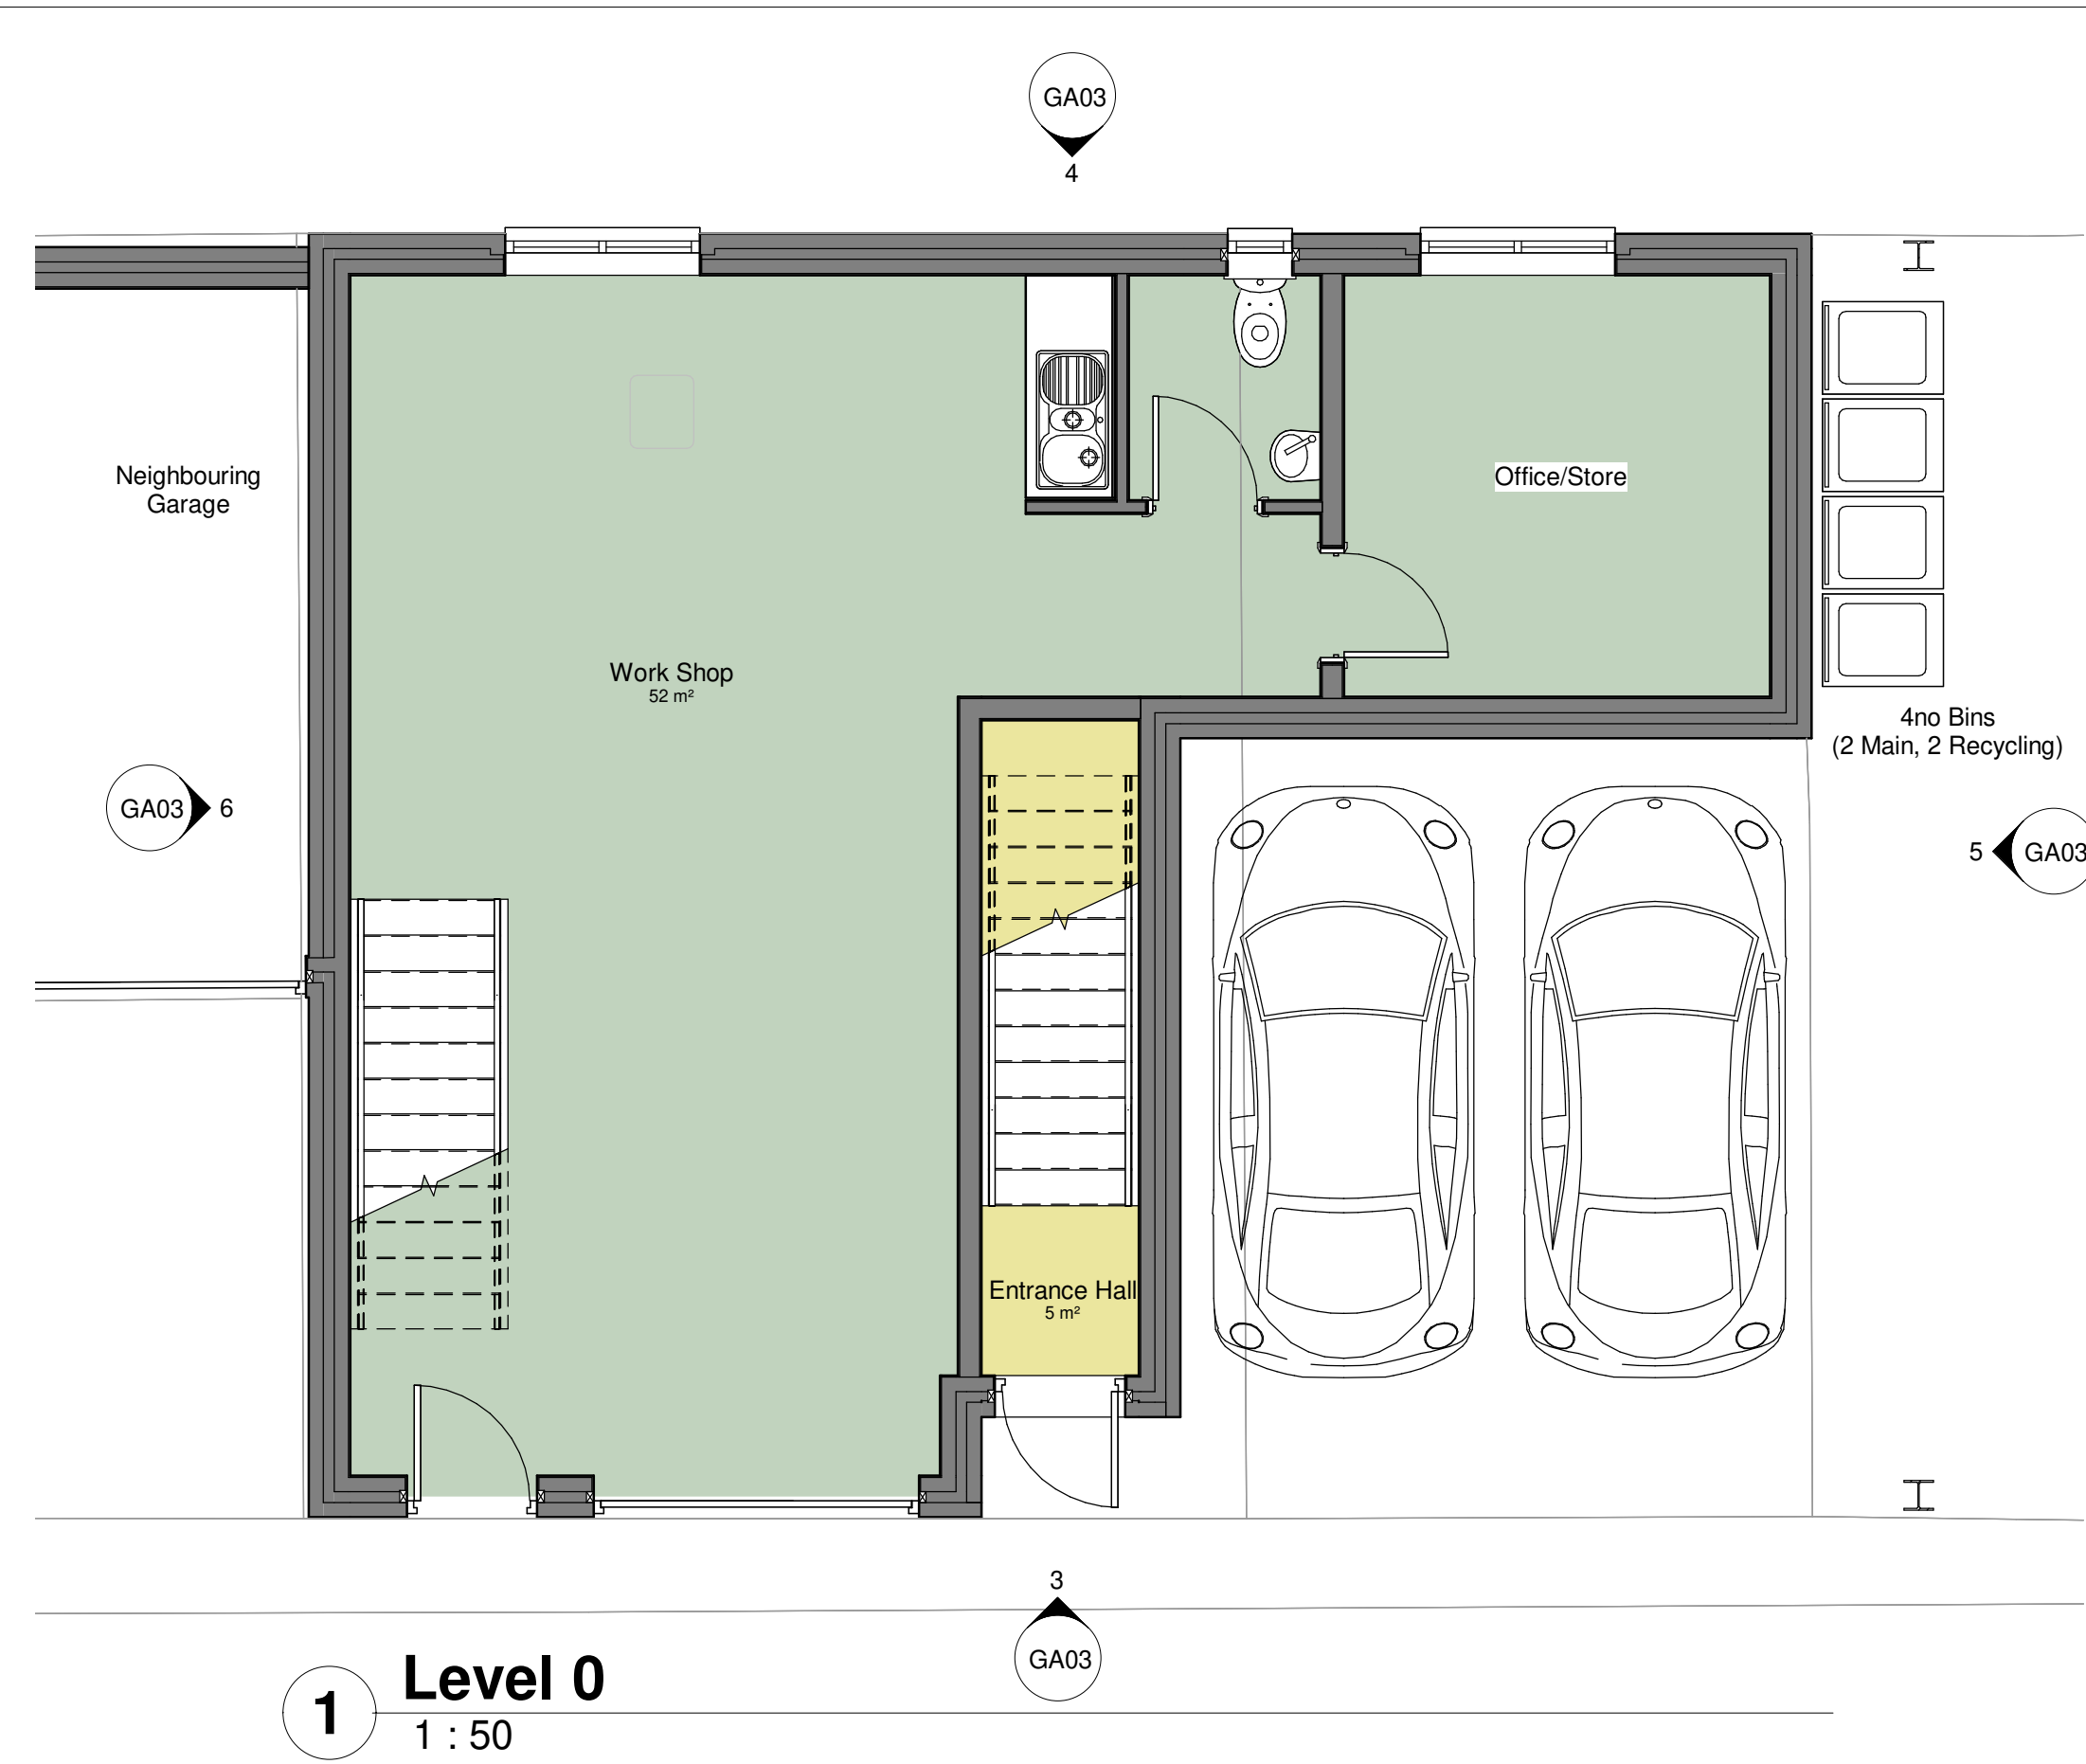
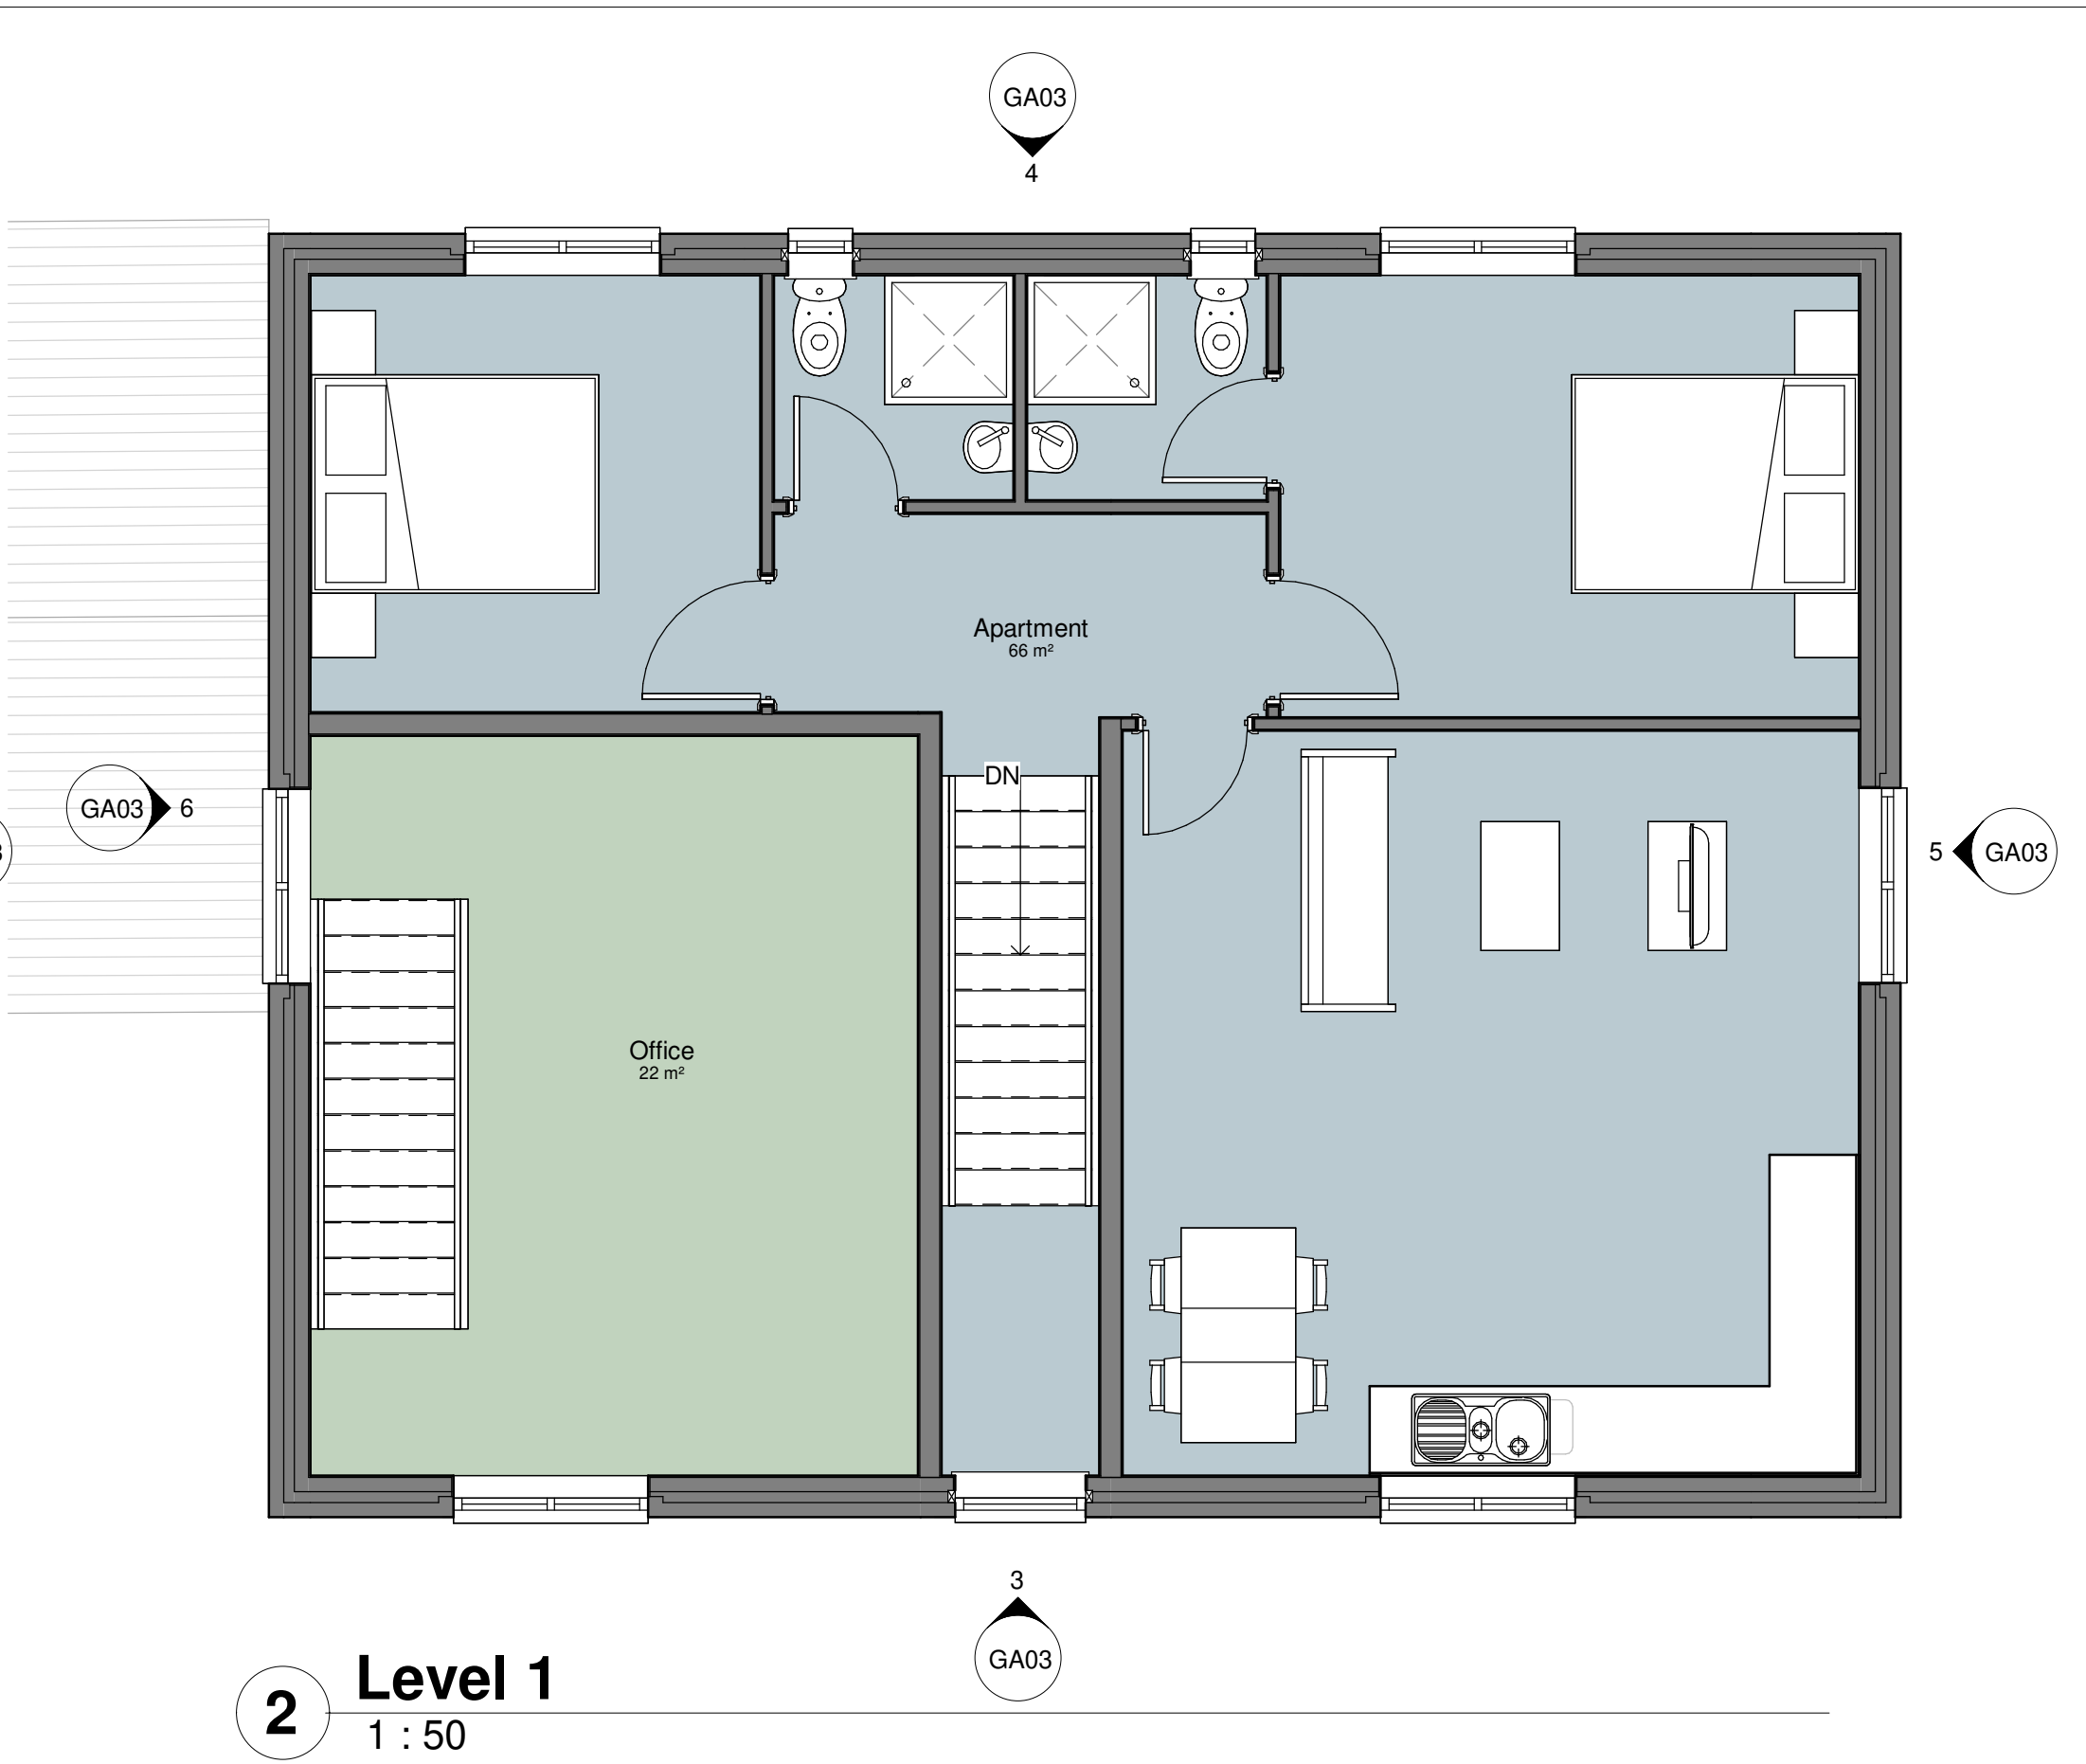
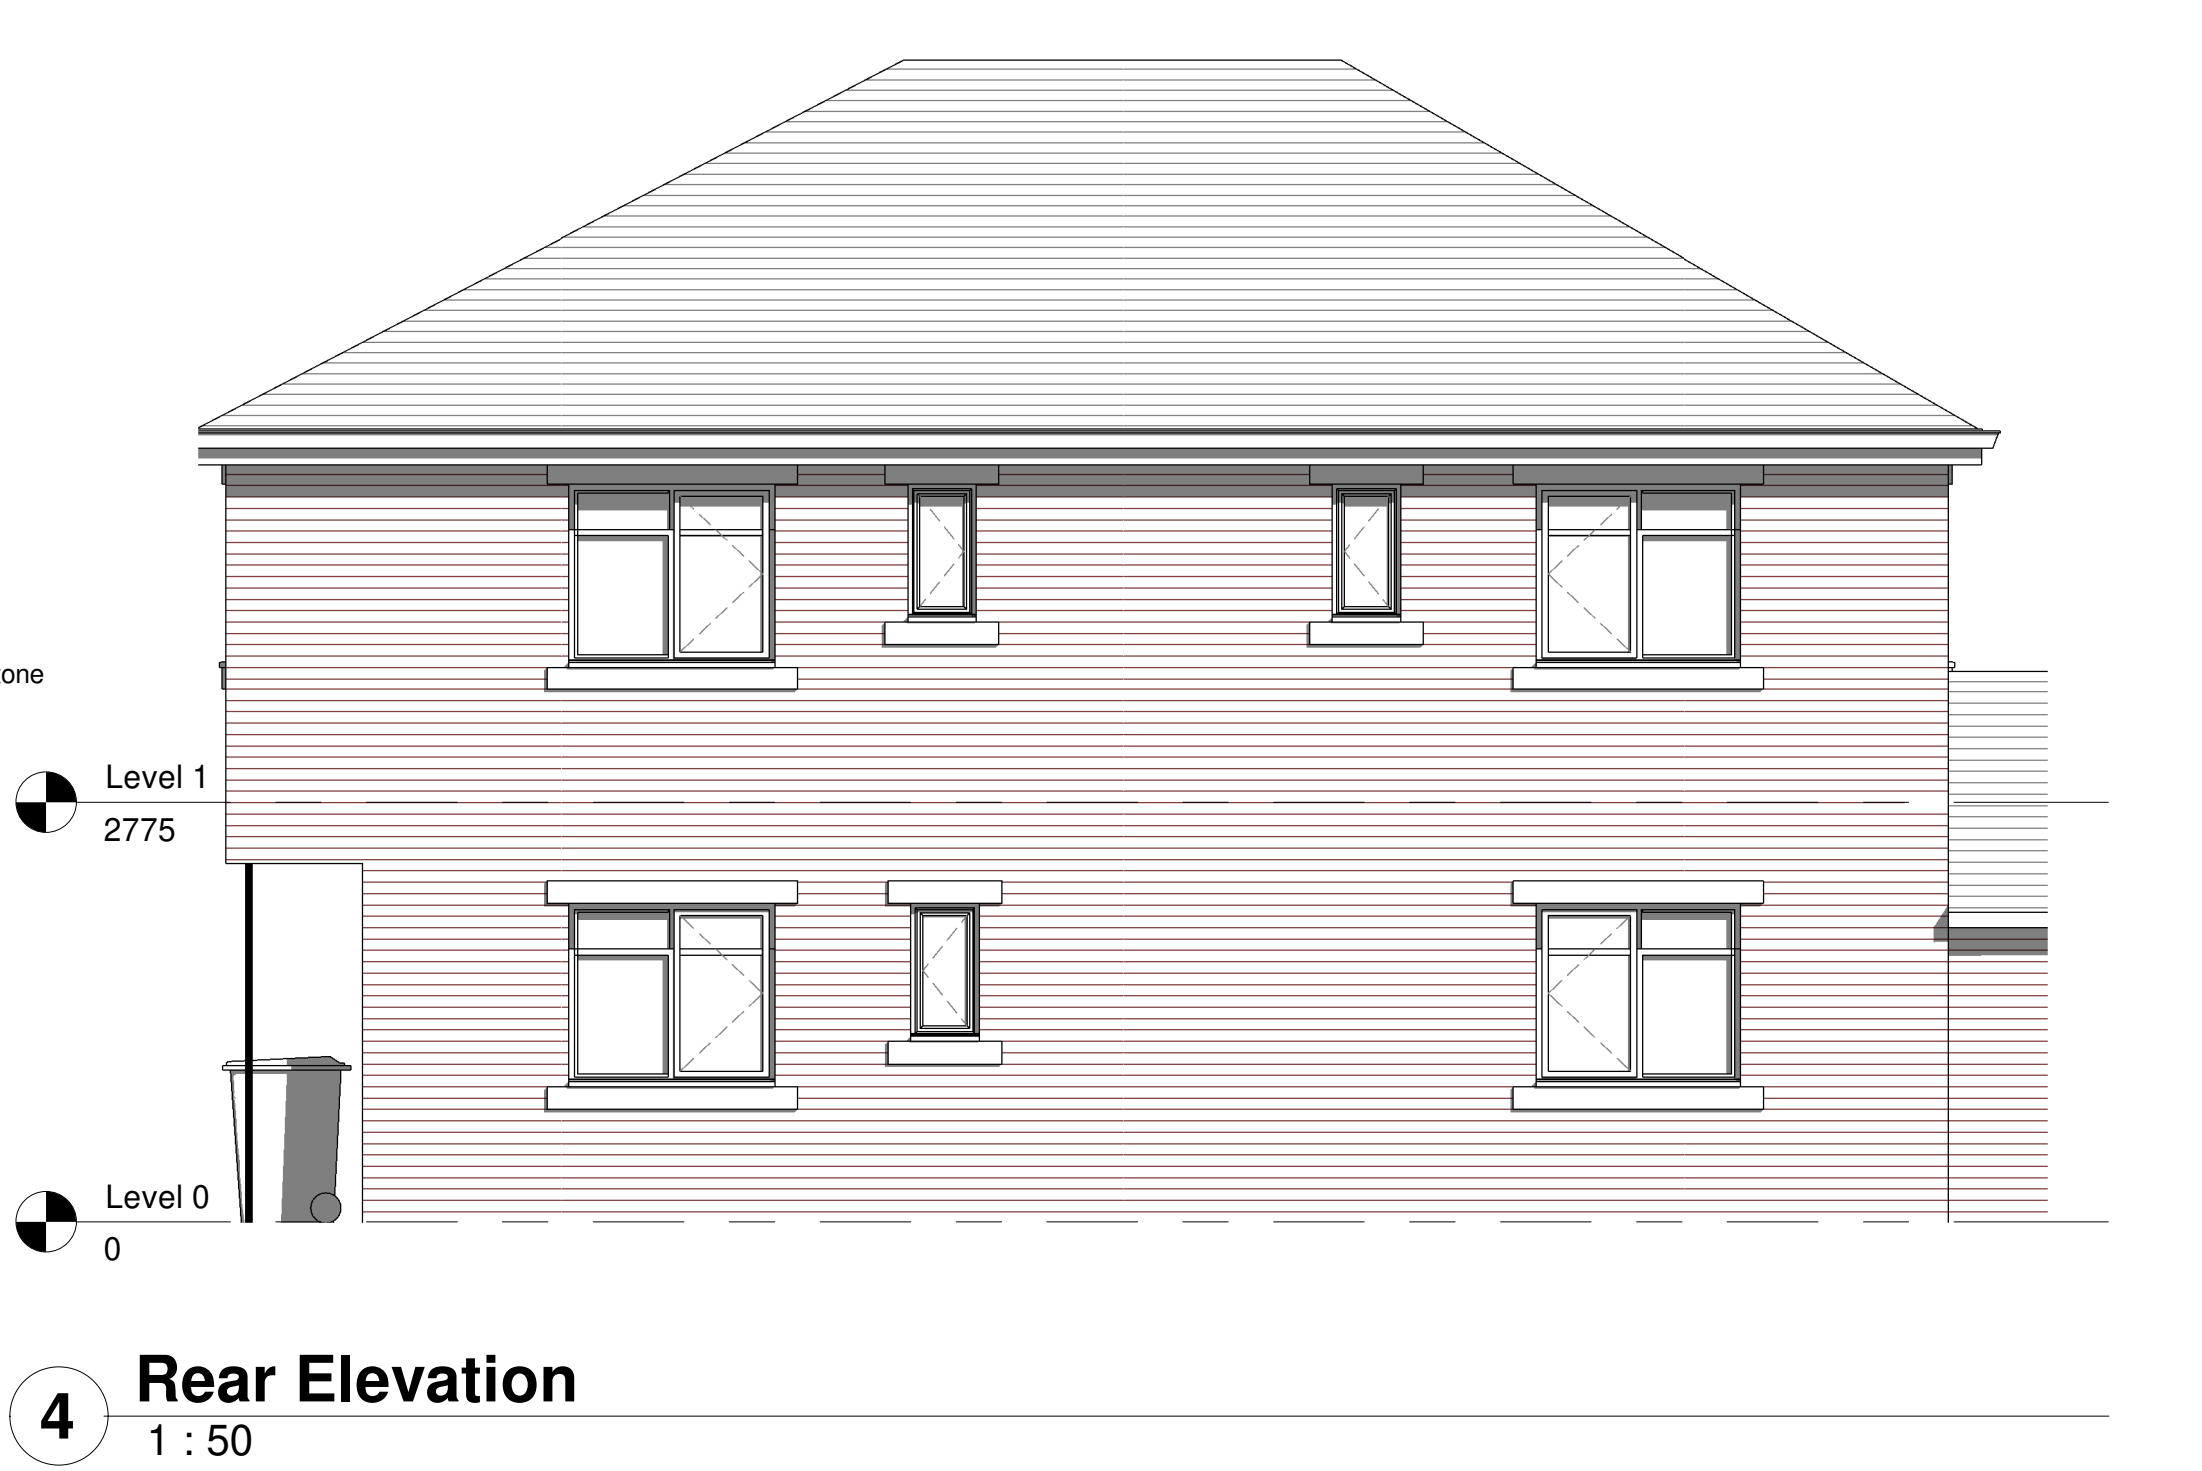
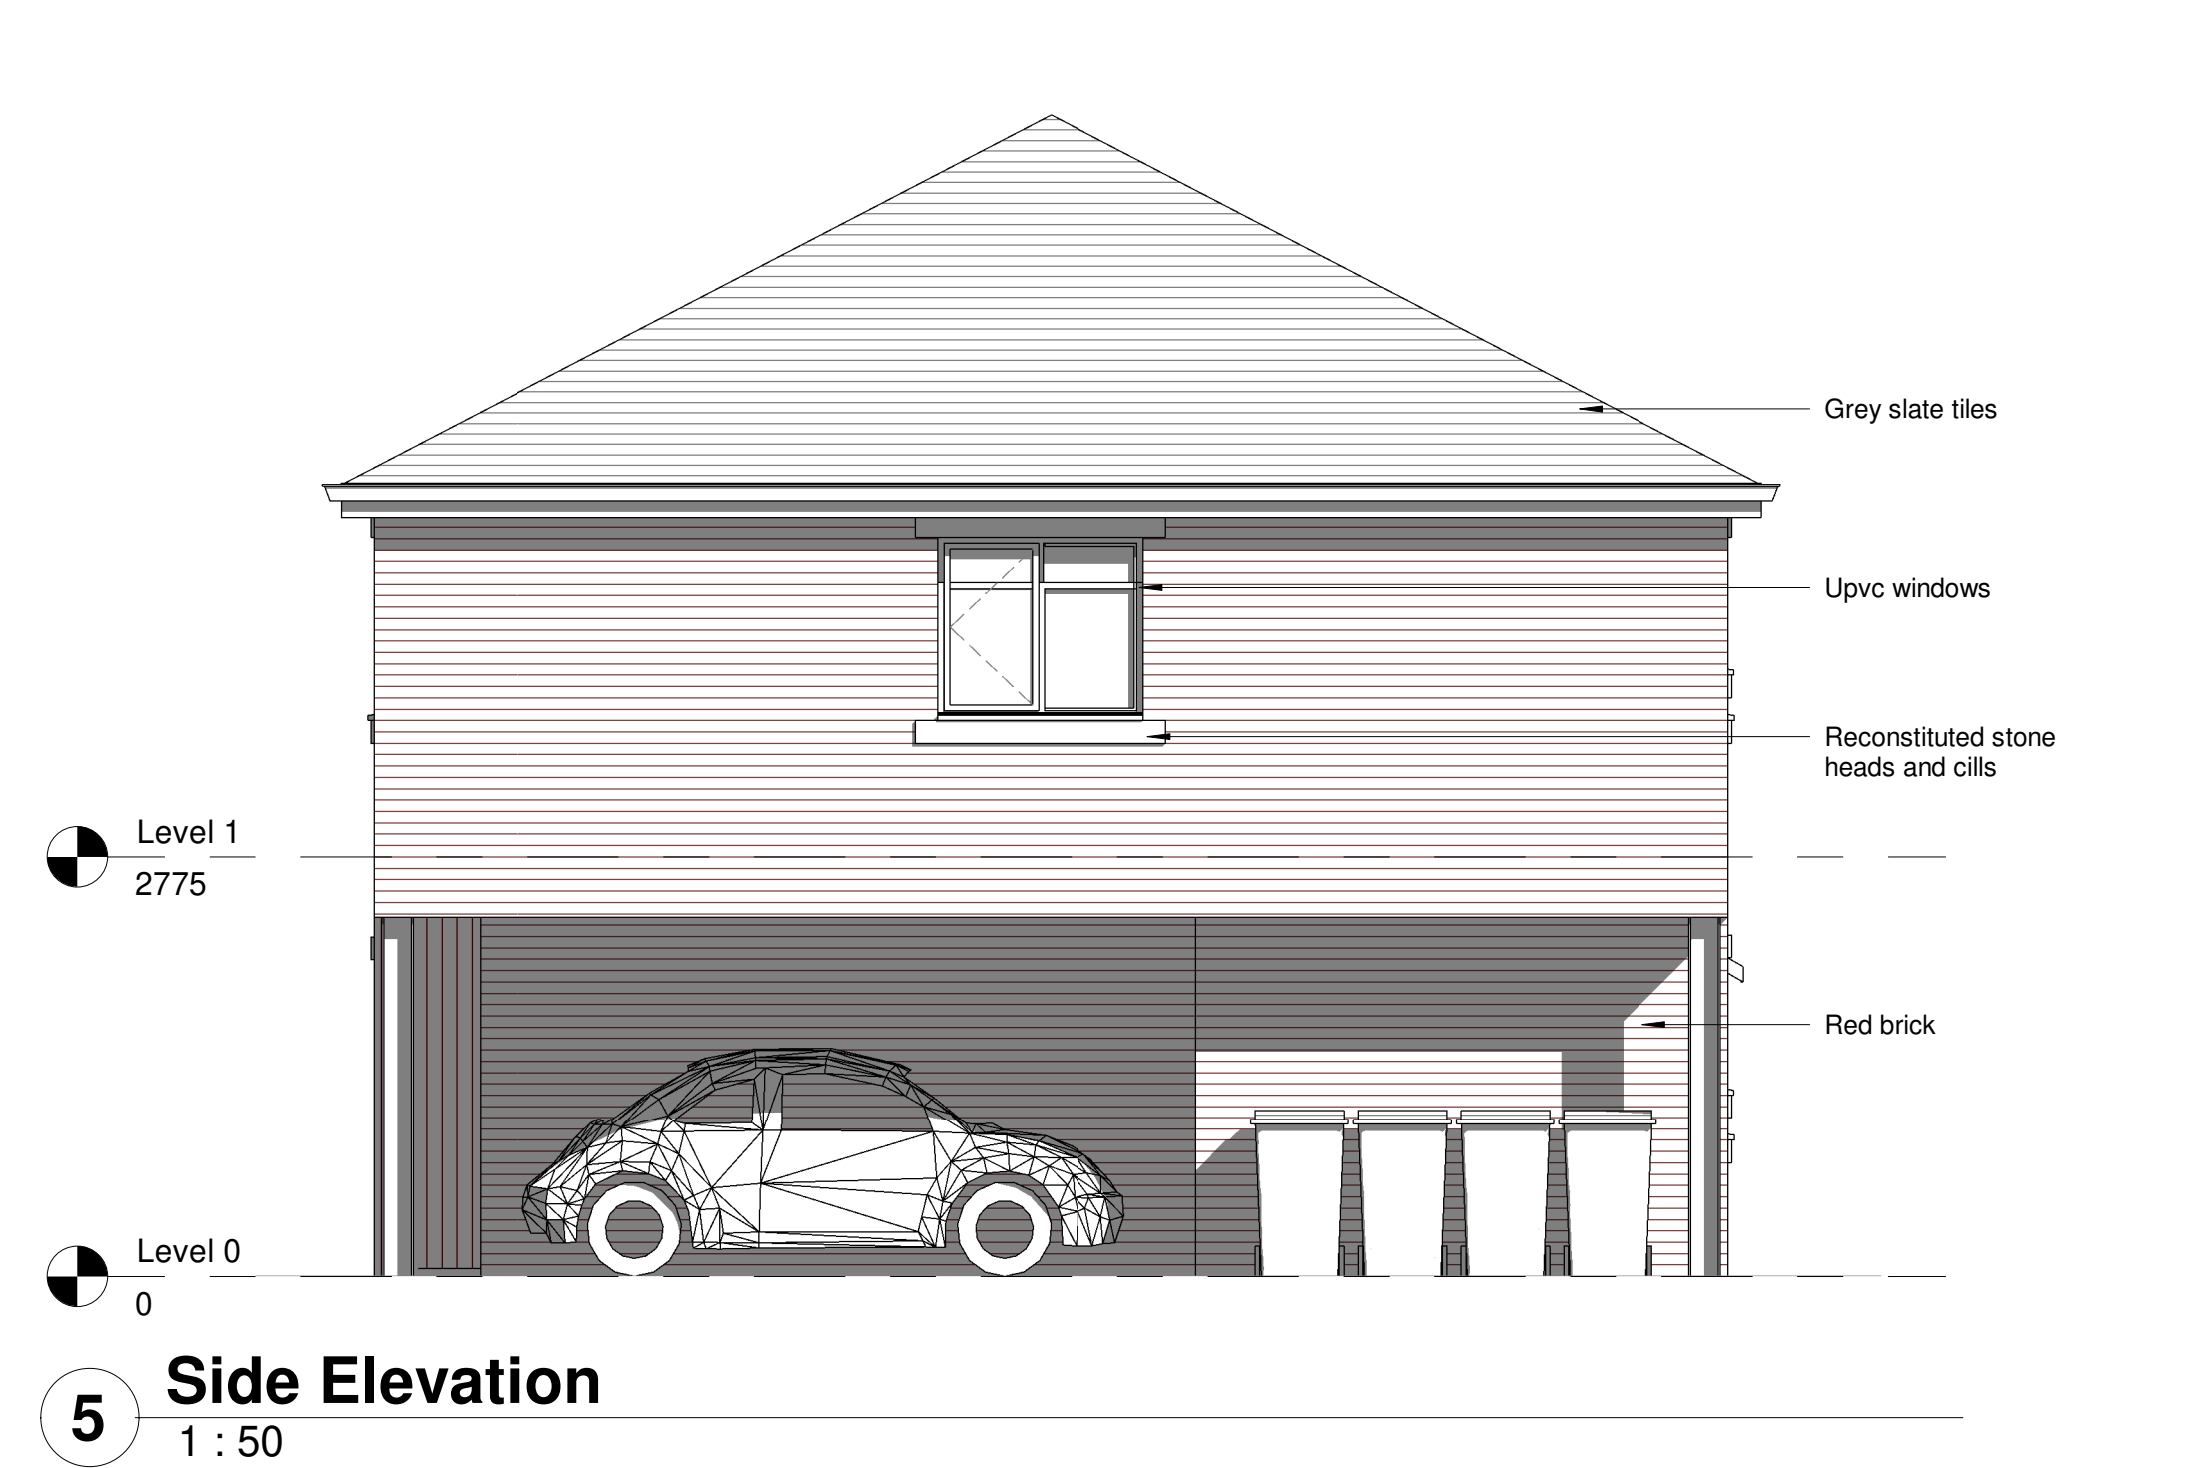
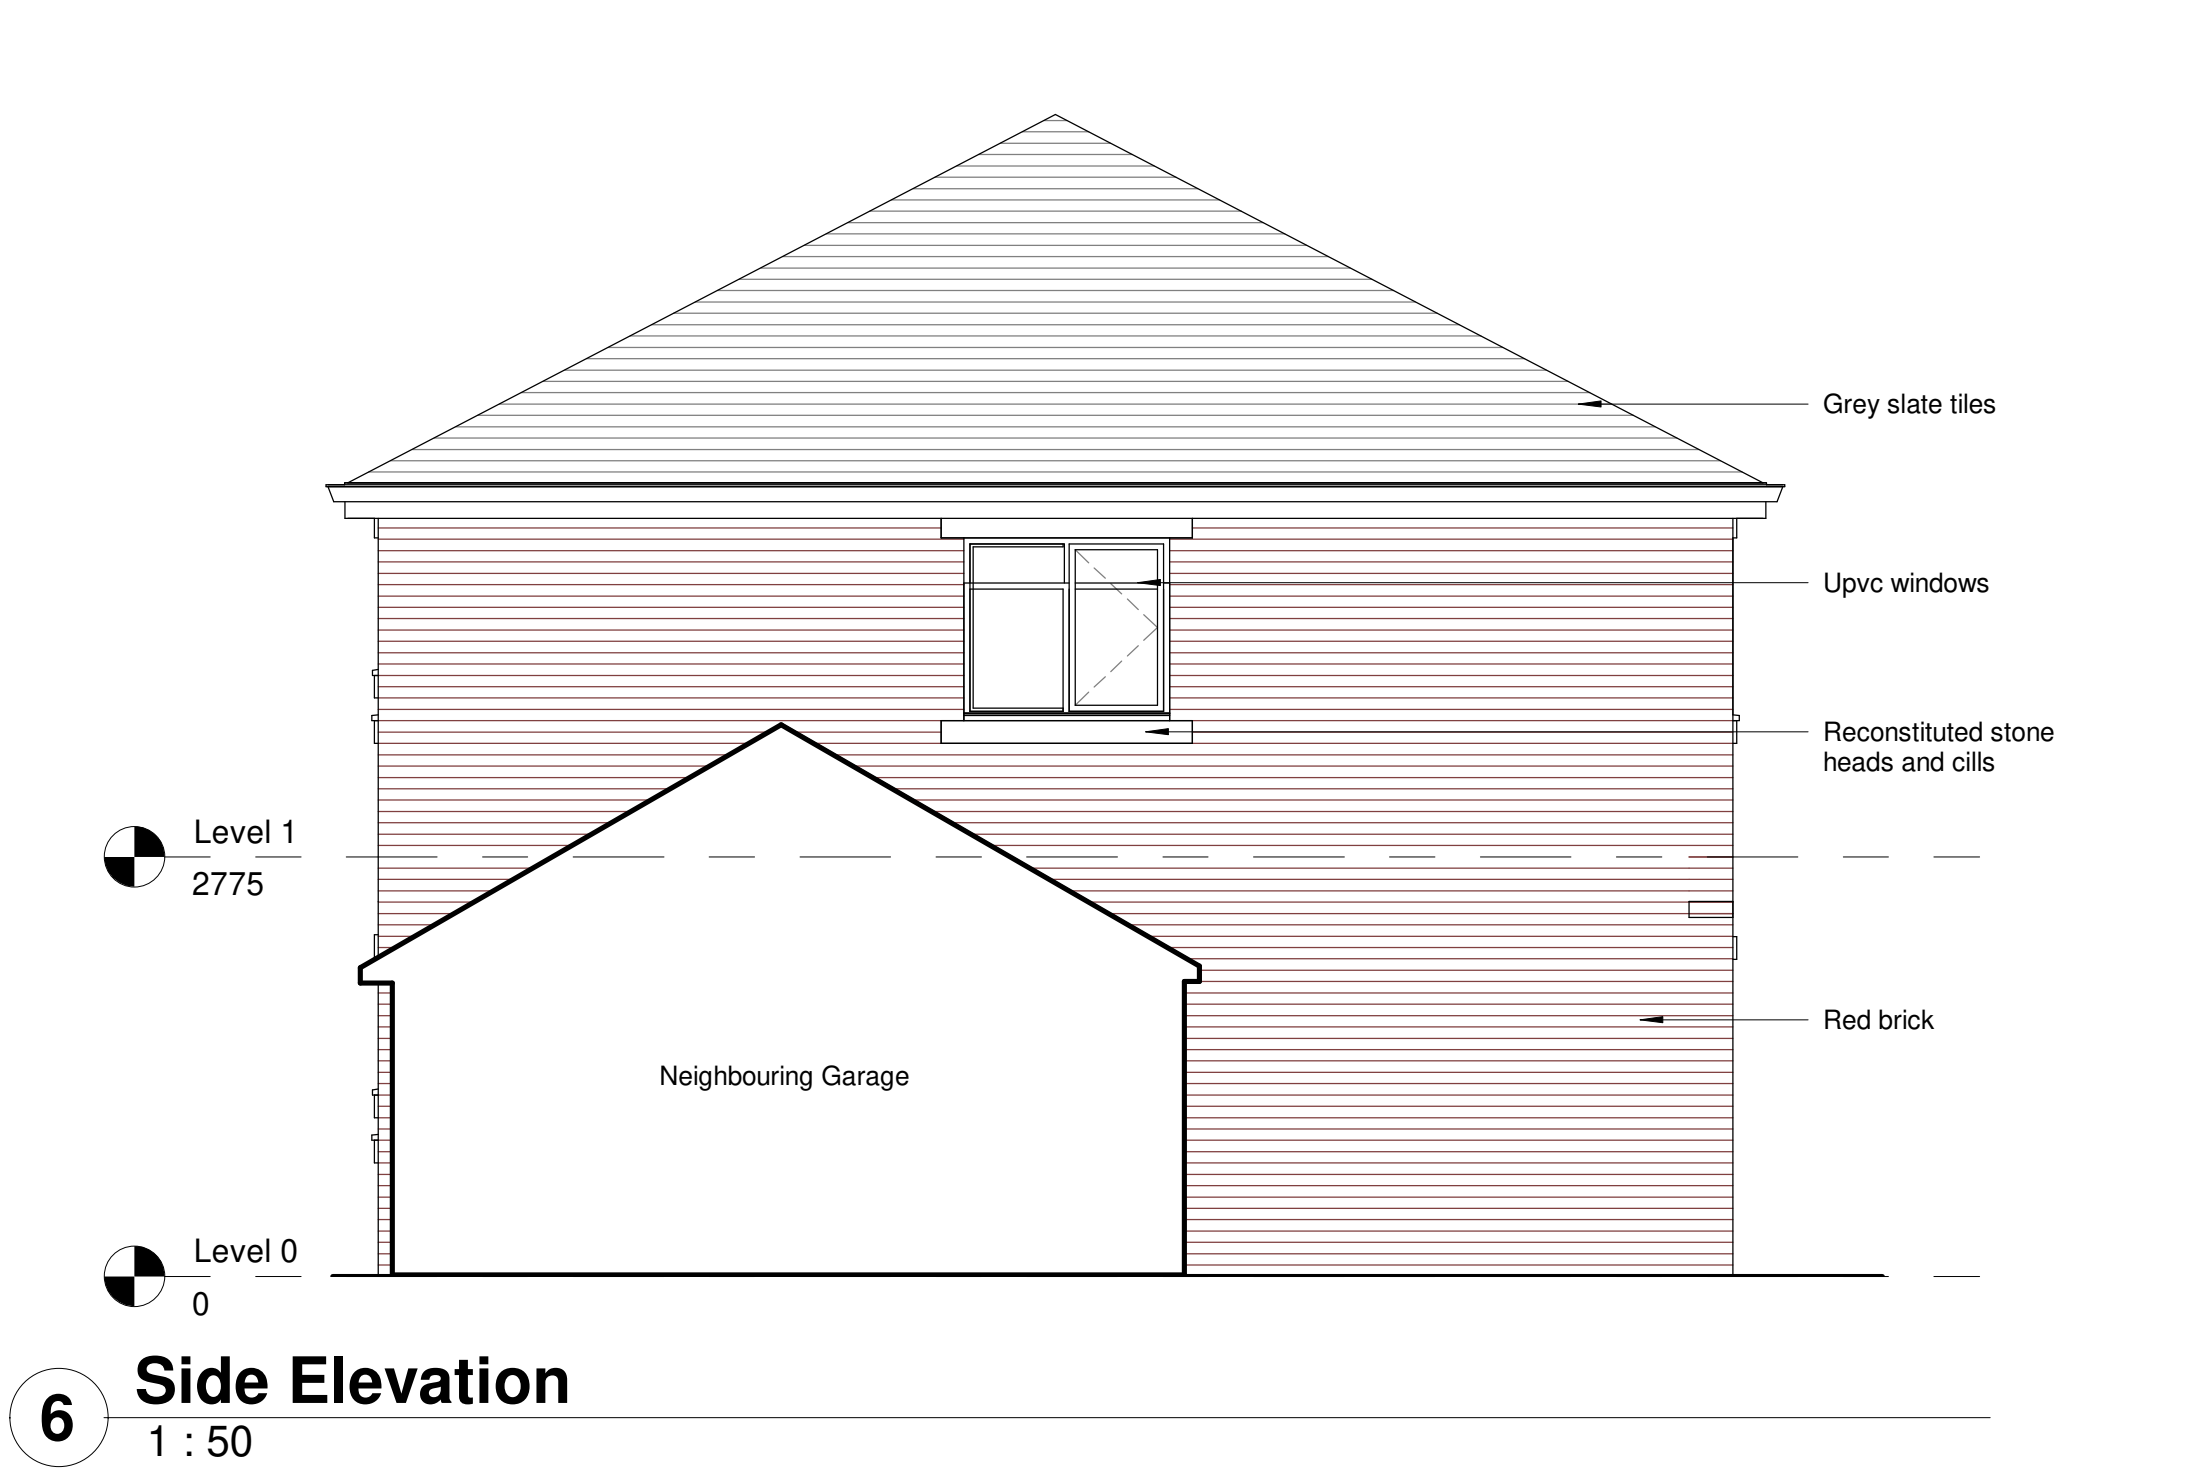


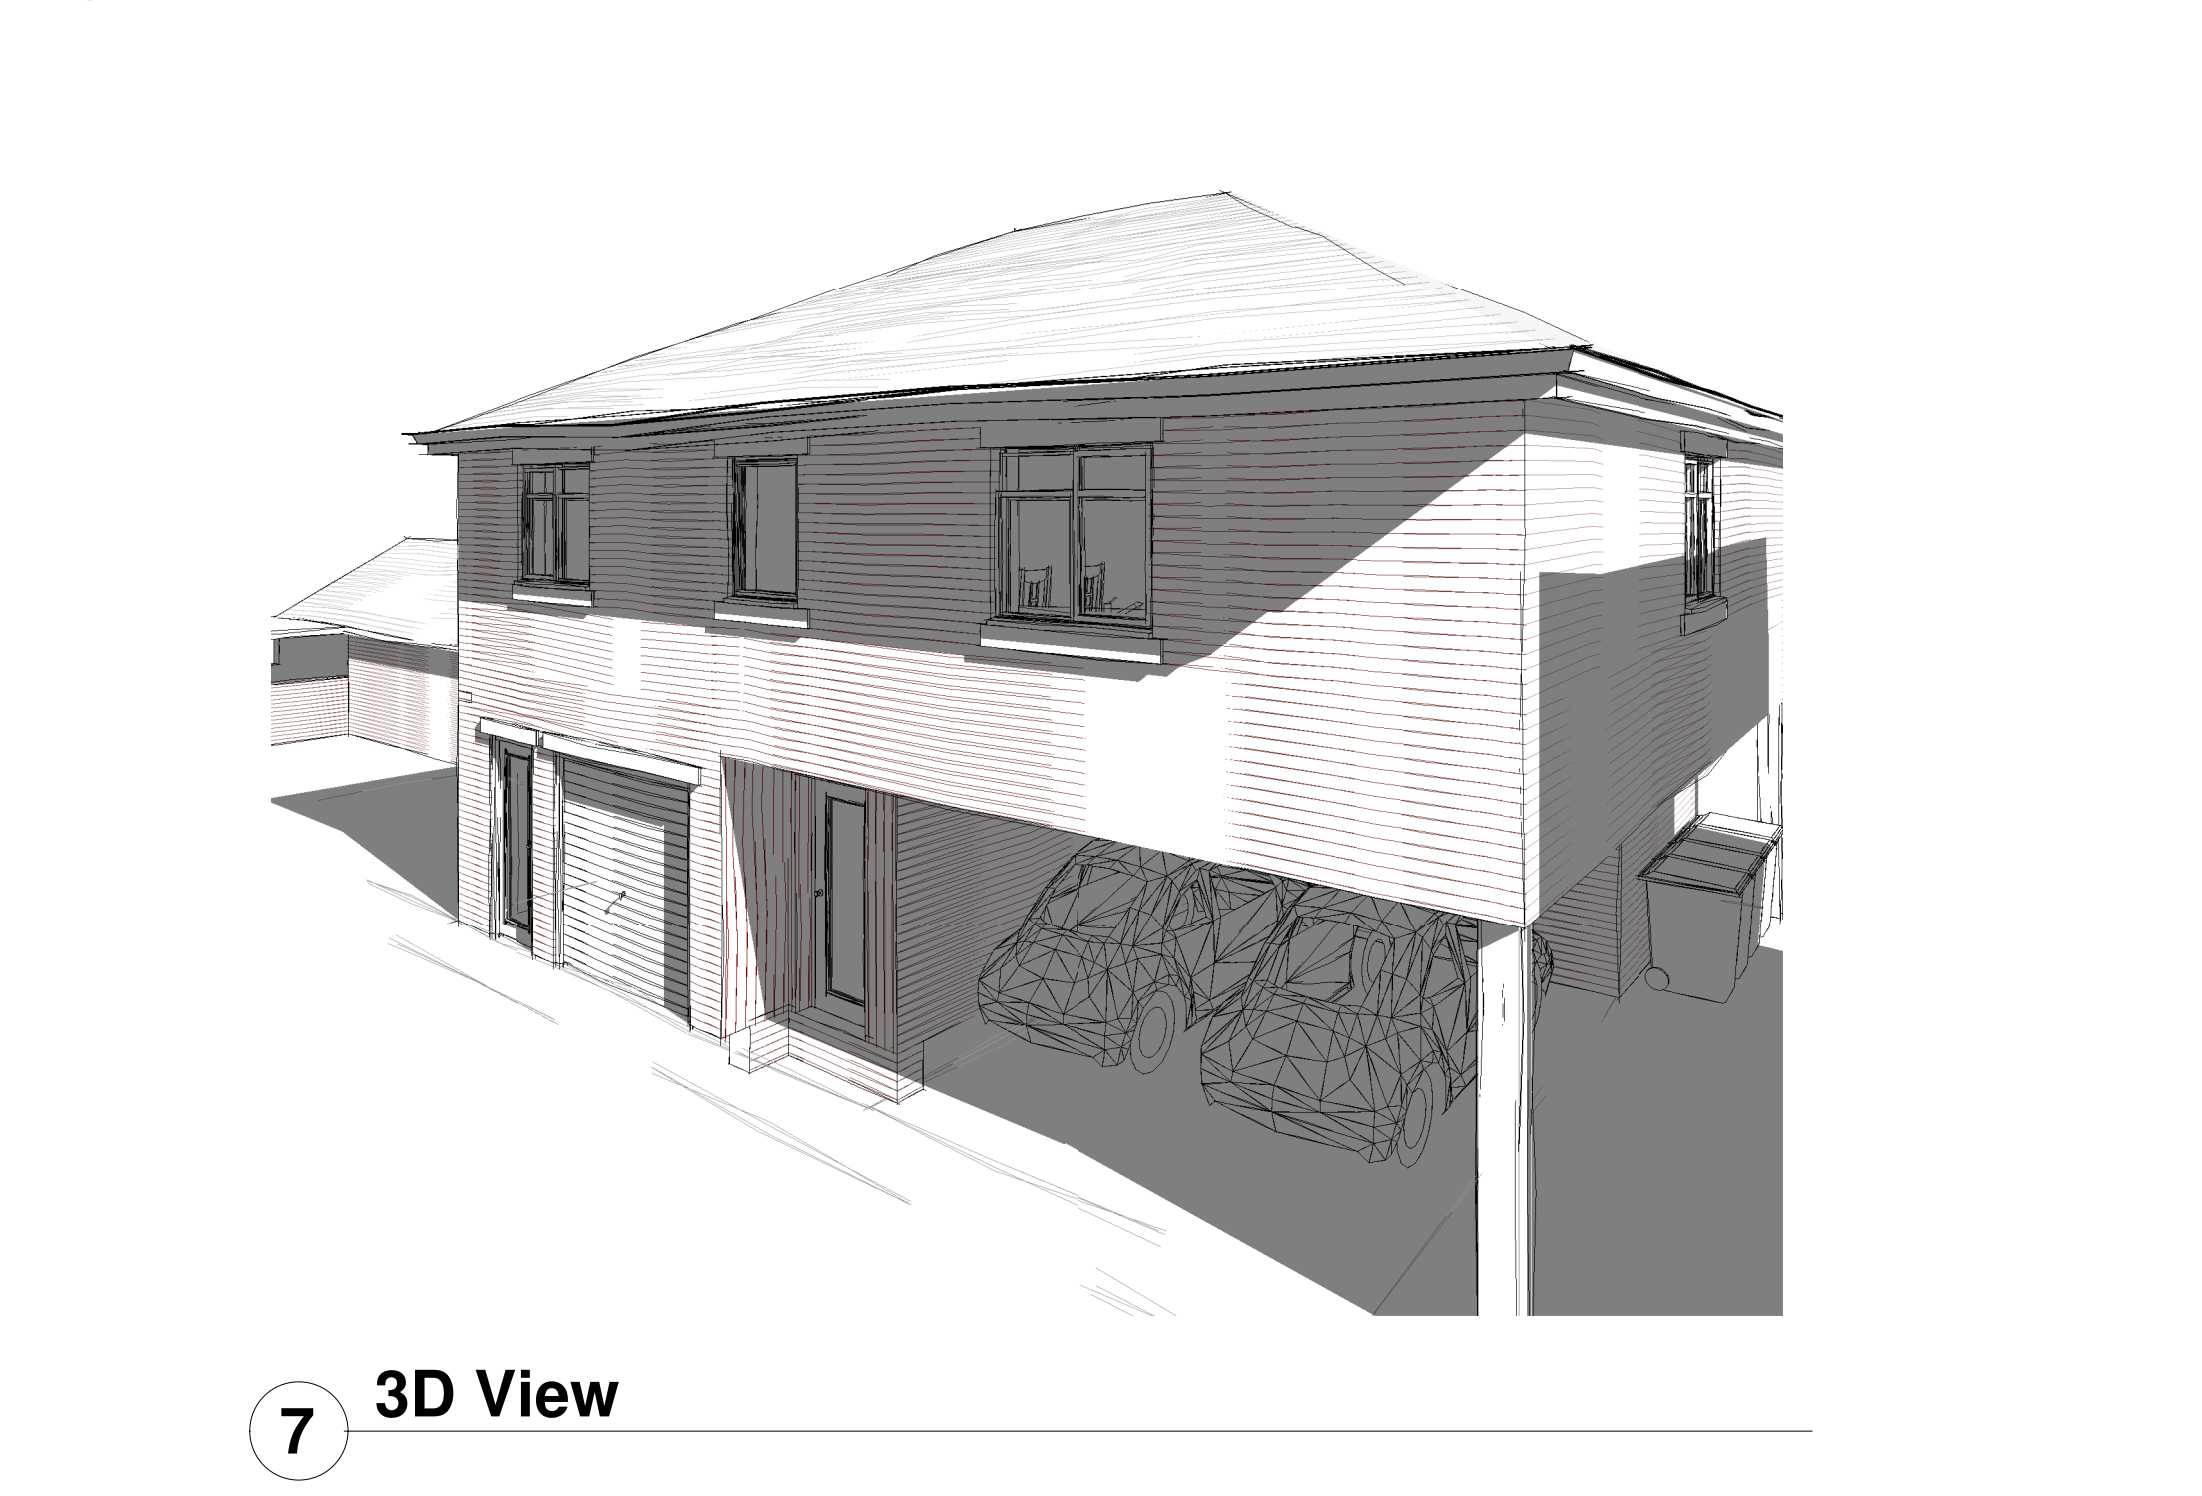

Rev	Date	Description	Dm	Checked
Planning Issue				
Hindle Street Apartment Scheme				
Proposed Plans & Elevations Op 4				
Location: Hindle Street Barnsley South Yorkshire S70 6BD Client: John Faulkener				
Job No: 170101		Drawing No: GA03		
Date/Issue Date	Revision:	Scale: 1 : 50	@ A1	
Drawn:SML		Checked:CLC		
CAD Ref: C:\Users\scott\OneDrive\Documents\Lonie & Lozano\Client Folders\1701-01 - Faulkner Barnsley\11 CAD\11 WIP\2 REVIT\170101-Option 4.rvt				
Lonie Lozano Architecture Ltd Gresham House, 5-7 St Pauls Street, Leeds, LS1 2JG W: www.lonielozano.co.uk				
All dimensions are to be checked on site, any discrepancies are to be reported to the Architect before work commences. Do not scale from this drawing.				
This drawing is to be read in conjunction with all relevant consultants and specialists drawings / documents, any discrepancies are to be reported to the Architect before the affected work commences.				
All structural components shown are indicative only. Details / calculations of structural members are to be provided by the Structural Engineer.				
This drawing is copyright.				