


Wyeth

© THIS DRAWING IS THE COPYRIGHT OF WYETH PROJECT SERVICES LTD

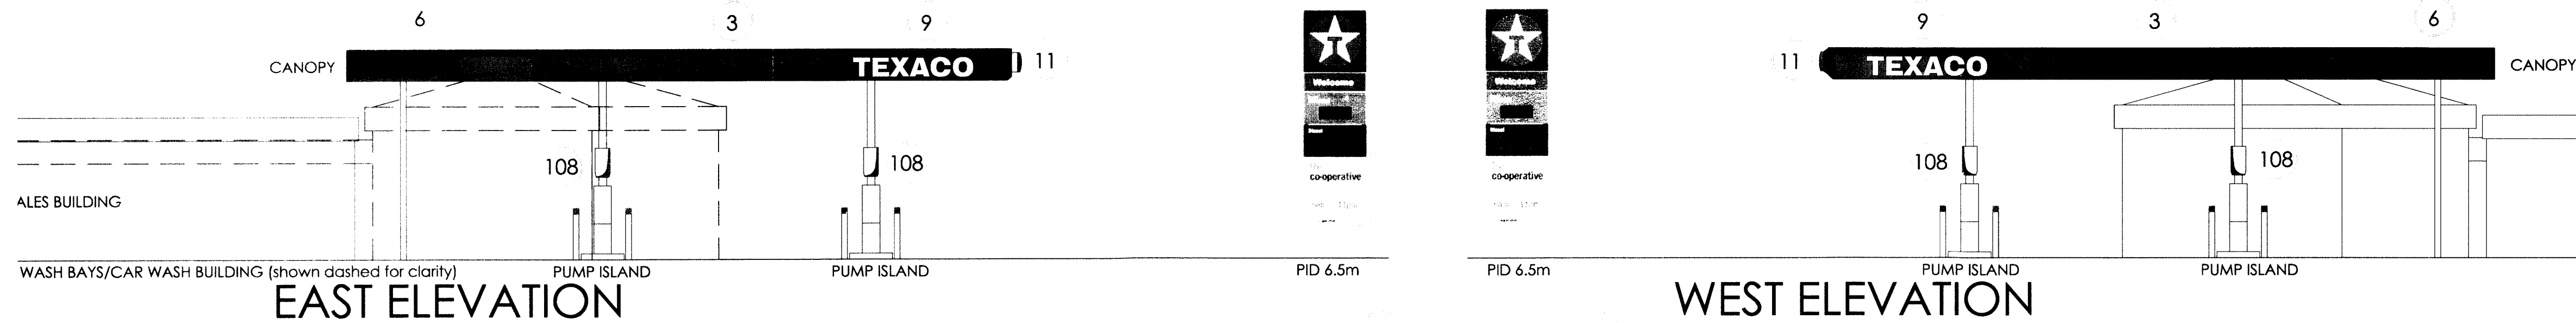

ROAD ELEVATION (NORTH)

wash centre

car wash building

install 8No bollards - 2 to approach of each pump islands

5No Gilbarco Tokheim pumps to be re-branded
2No 6 hose, 2No quads & 1No twin

clean canopy undersheeting
and relamp 13No light fittings

car park

SHOP

Fascia 'E'

Fascia 'C' & 'D'

Fascia 'F' & 'G'

forecourt

Fascia 'A'

new 'Statutory' sign

existing vent pipes
are painted black

CANOPY FASCIA KEY

Fascia A	3D Accent Face - illuminated	
Fascia B & H	3D Hood downlight face - illuminated	
Fascia C,D,E,F & G	2D Accent Face	

RE-IMAGING KEY

3	3D Hood downlight face - illuminated	
5	3D Accent Face - illuminated	
6	2D Accent Face - non illuminated	
9	3D Texaco word Mark - illuminated	
11	Texaco Star to canopy fascia - illuminated	
90	Statutory Safety warning signs	
91	Canopy max height warning signs	
100	Dispenser ID flags	
101	Trash Valet Unit	
102 A	POP unit	
103	3 x 3 wall mounted poster unit	
108	Illuminated spreader panel	
118	PID sign	

PID - 6.5m

CROSSOVER

CROSSOVER

SITE LAYOUT 1:100

LOCATION
DEARNSIDE FILLING STATION
THE CROSS, SILKSTONE,
BARNLEY, SOUTH YORKSHIRE, S75 4LX

DRAWING
PROPOSED SITE LAYOUT & ELEVATIONS for
INTRODUCTION OF NEW 20/20 IMAGE

Chevron
1 Westferry Circus
Canary Wharf
London
E14 4HA

Date
NOV 10
CAD file name
Drawn By
GY
Dwg No
PLG-01