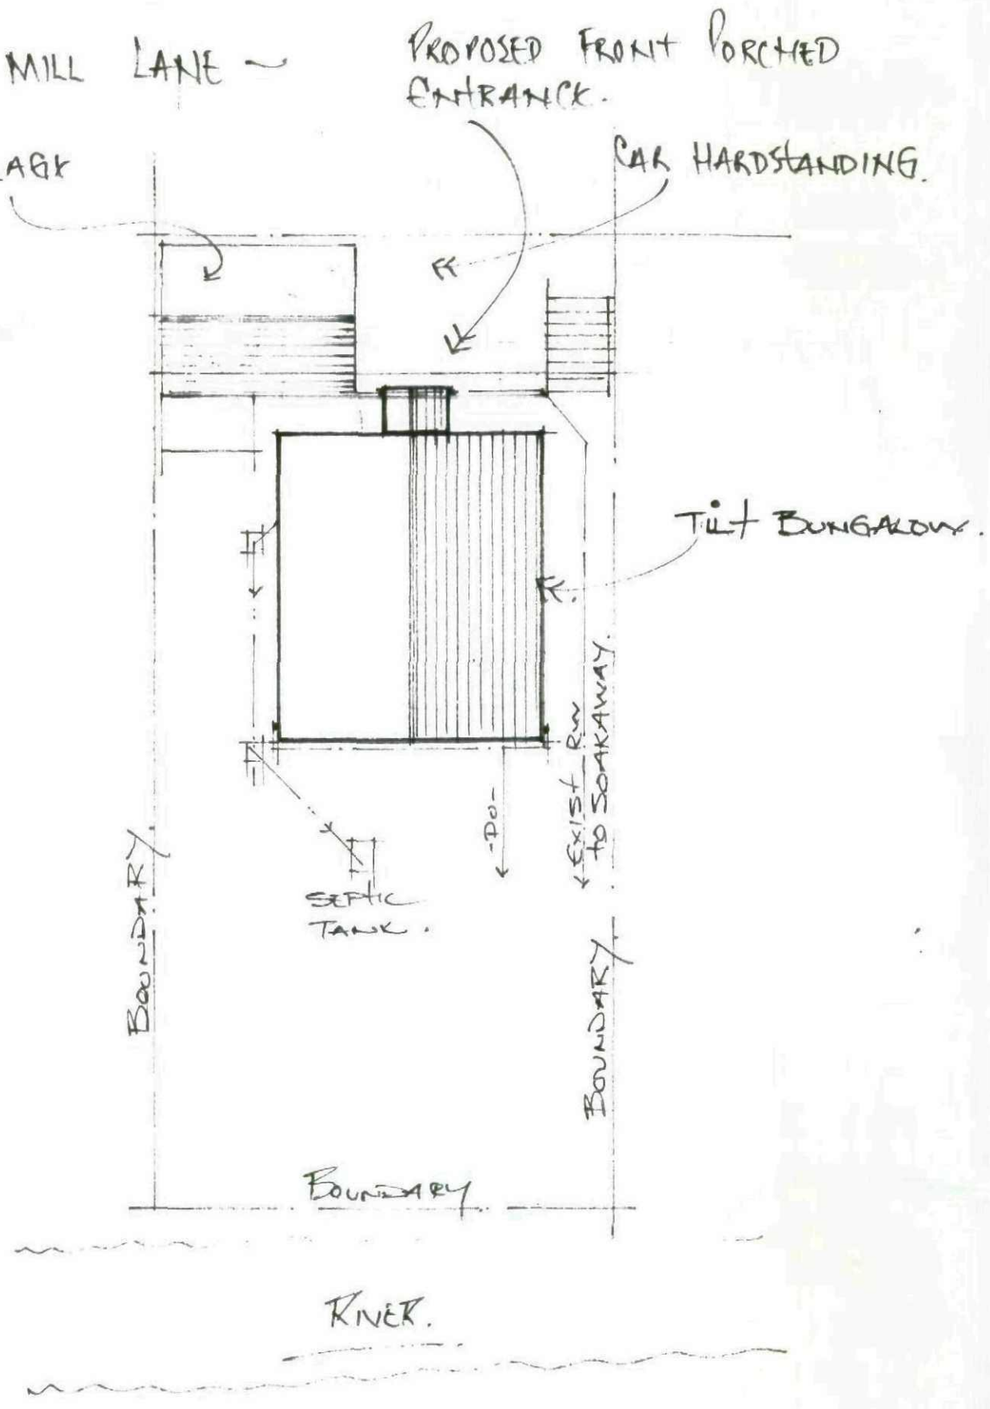


SDC Projects Ltd
336 Manchester Road
Deepcar
Sheffield
S36 2RH
Tel 0114 3279 118
Tel 07970 291539

Tilt Bungalow
Oldmill Lane
Thurgoland
Barnsley
S35 7EG


Block Plan

1 : 200

Drg No J/01

SDC Projects Ltd
336 Manchester Road
Deepcar
Sheffield
S36 2RH
Tel 0114 3279 118
Tel 07970 291539

Tilt Bungalow
Oldmill Lane
Thurgoland
Barnsley
S35 7EG

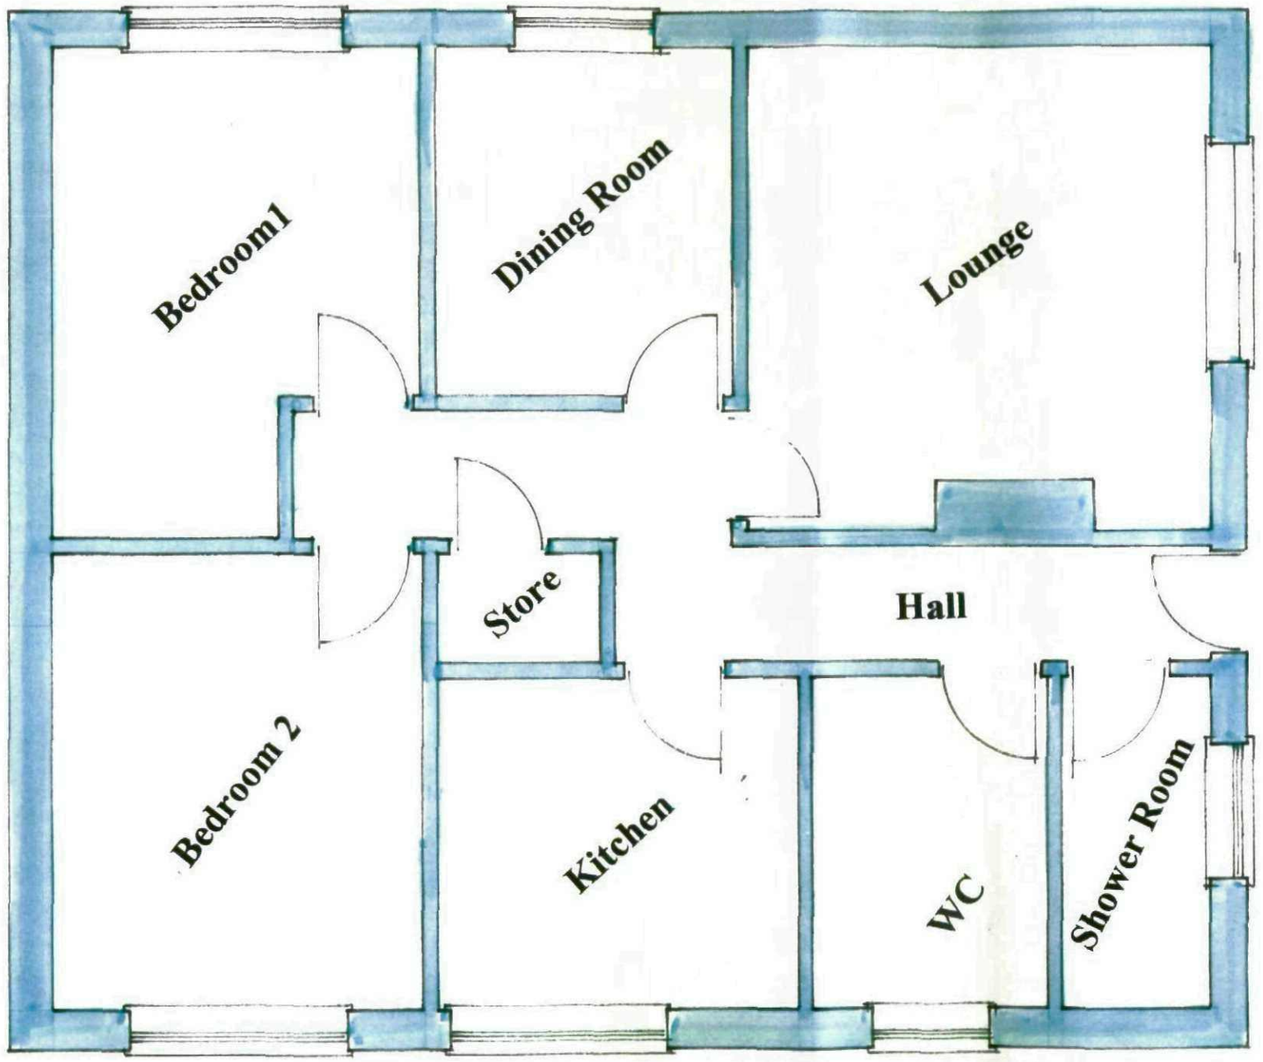

Existing Ground Floor Layout

5.9.11 1 : 50 **Drg No J/02**

SDC Projects Ltd
336 Manchester Road
Deepcar
Sheffield
S36 2RH
Tel 0114 3279 118
Tel 07970 291539


Tilt Bungalow
Oldmill Lane
Thurgoland
Barnsley
S35 7EG

3

2

4

1

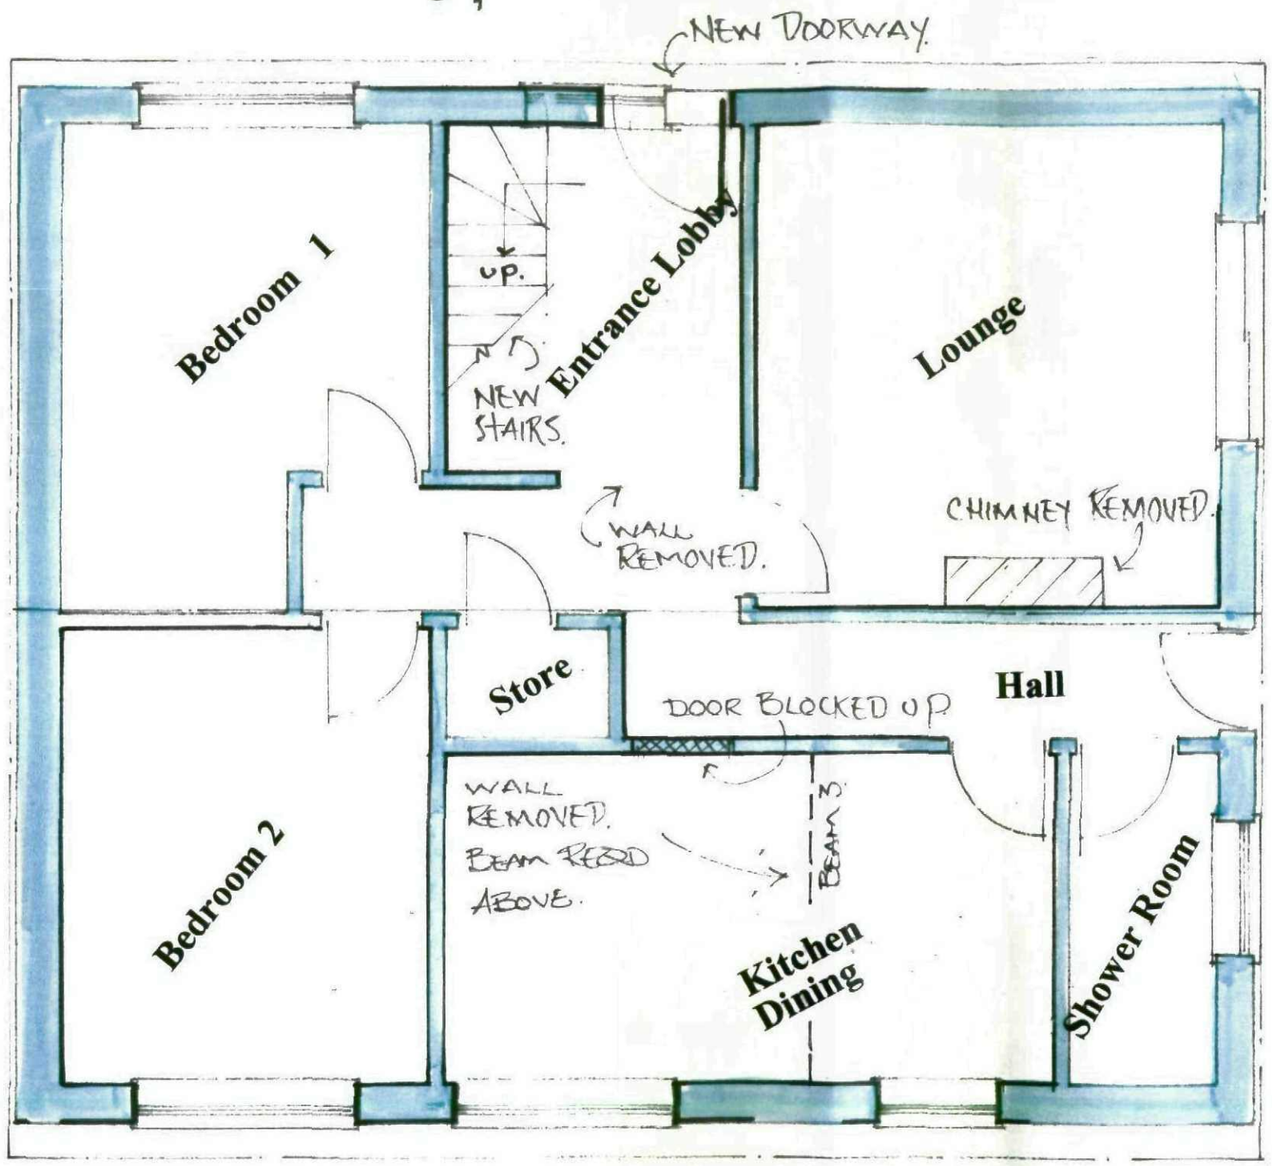


Proposed Ground Floor Layout

5.9.11 1 : 50 **Drg No J/03**

SDC Projects Ltd
336 Manchester Road
Deepcar
Sheffield
S36 2RH
Tel 0114 3279 118
Tel 07970 291539


Tilt Bungalow
Oldmill Lane
Thurgoland
Barnsley
S35 7EG

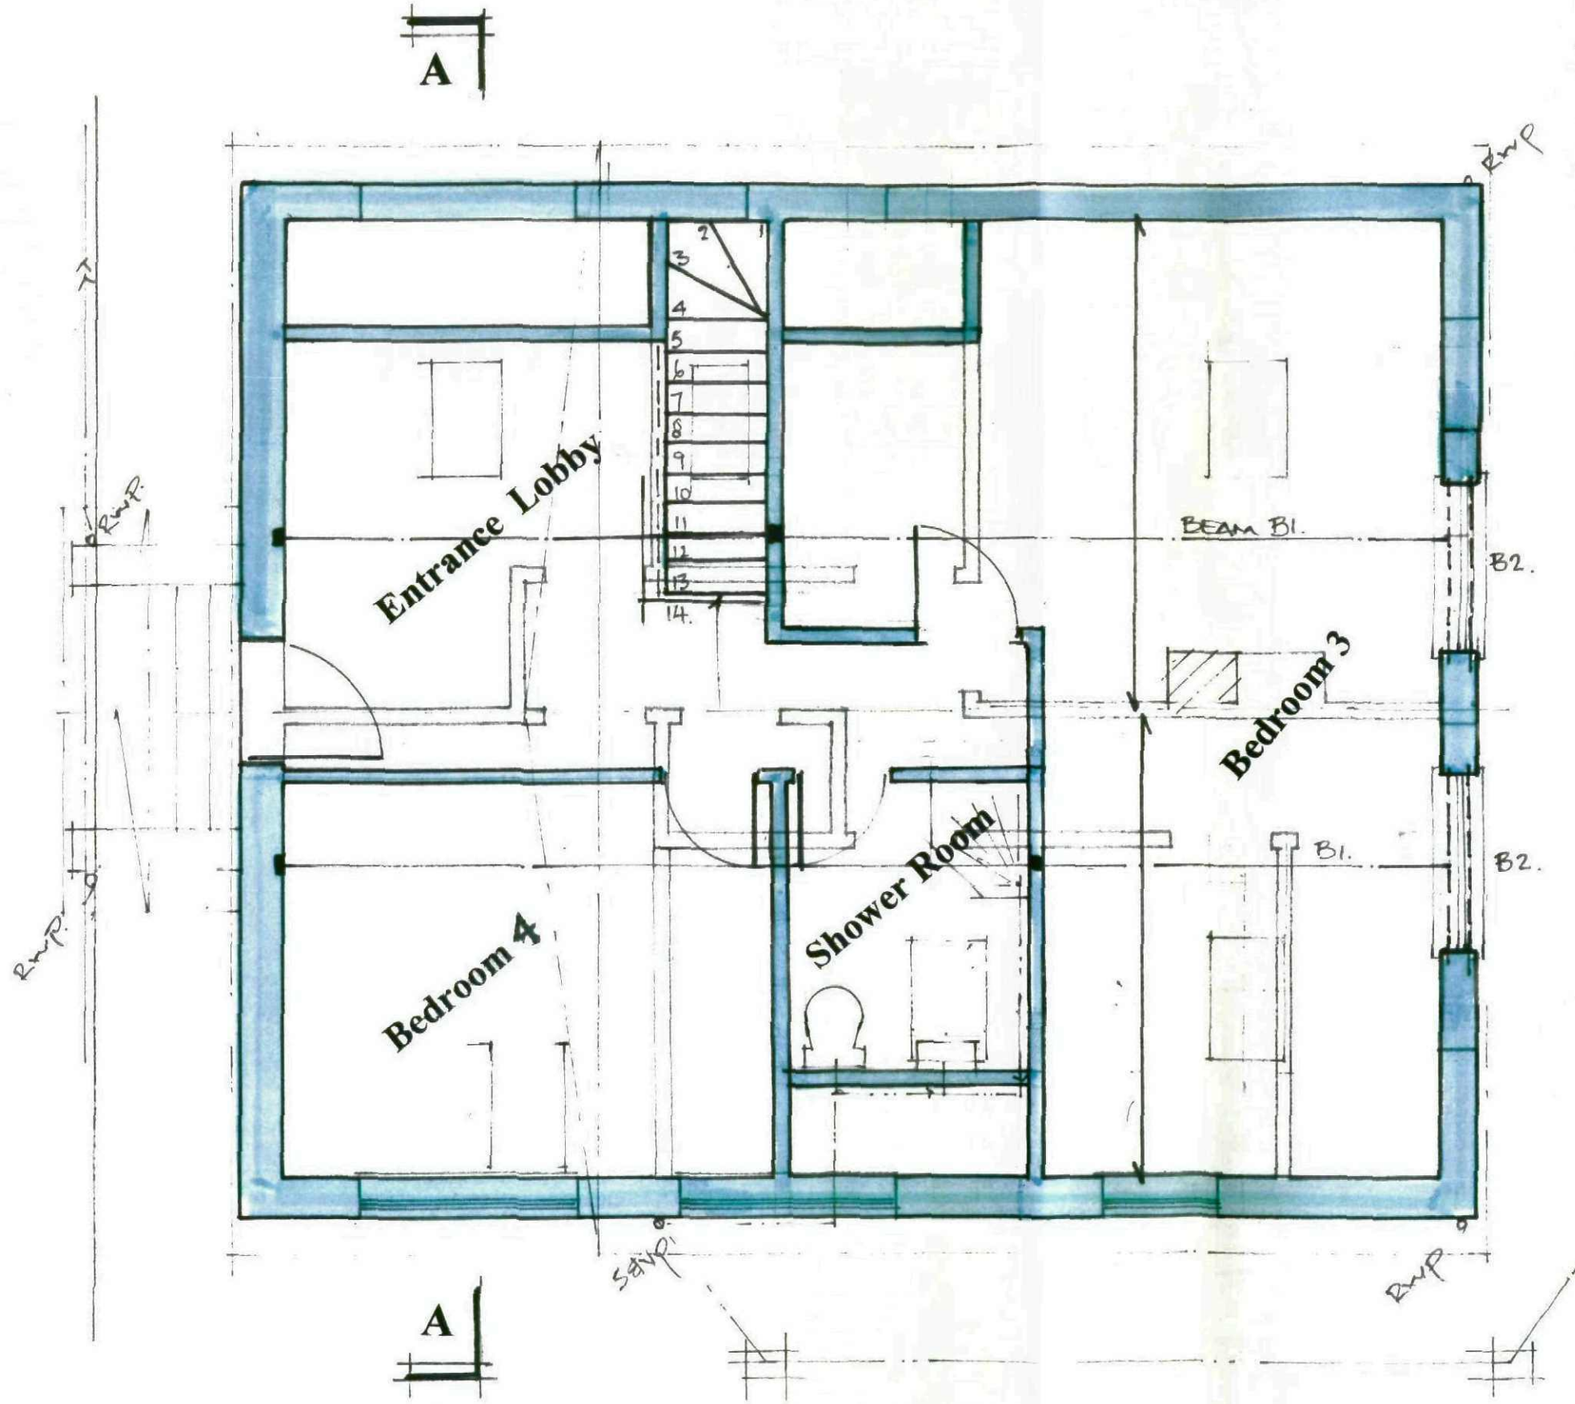


Proposed First Floor Layout

5.9.11 1 : 50 **Drg No J/04**

SDC Projects Ltd
336 Manchester Road
Deepcar
Sheffield
S36 2RH
Tel 0114 3279 118
Tel 07970 291539

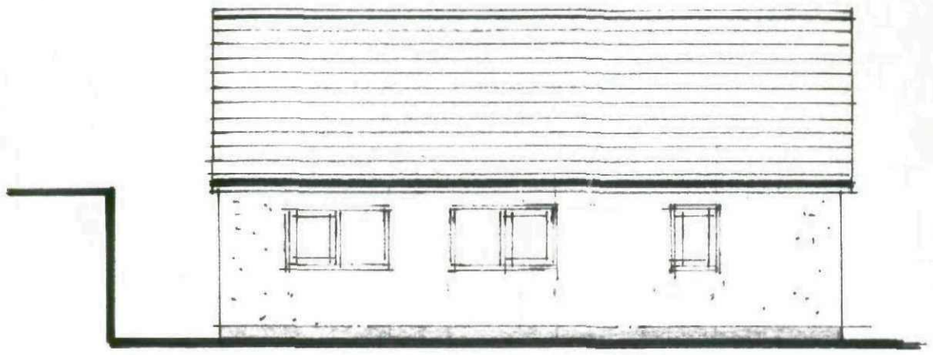


Existing Elevation On 1

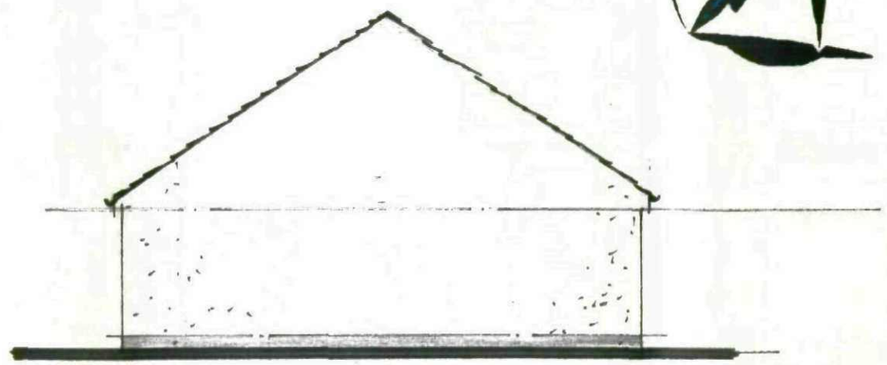


Existing Elevation On 2

Tilt Bungalow
Oldmill Lane
Thurgoland
Barnsley
S35 7EG

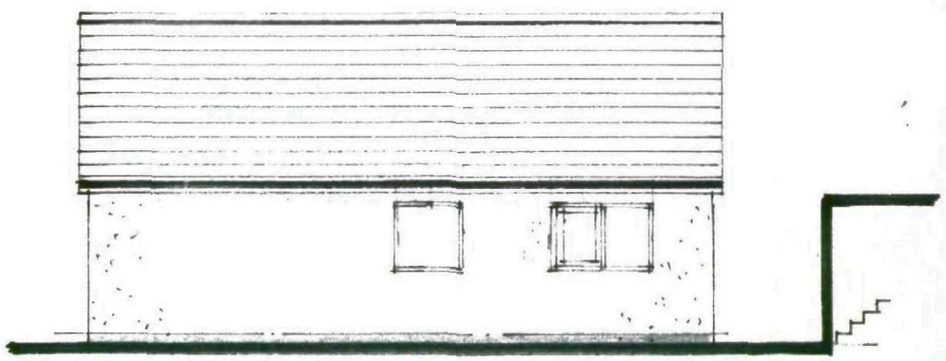

Existing Elevation On 3

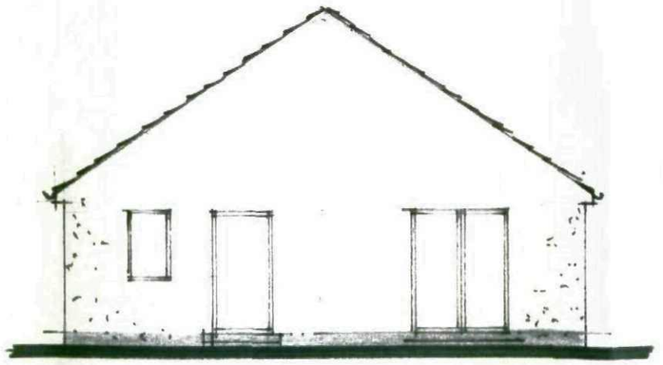


Existing Elevation On 4


Existing Elevations

5.9.11 1 : 100 **Drg No J/05**


SDC Projects Ltd
336 Manchester Road
Deepcar
Sheffield
S36 2RH
Tel 0114 3279 118
Tel 07970 291539

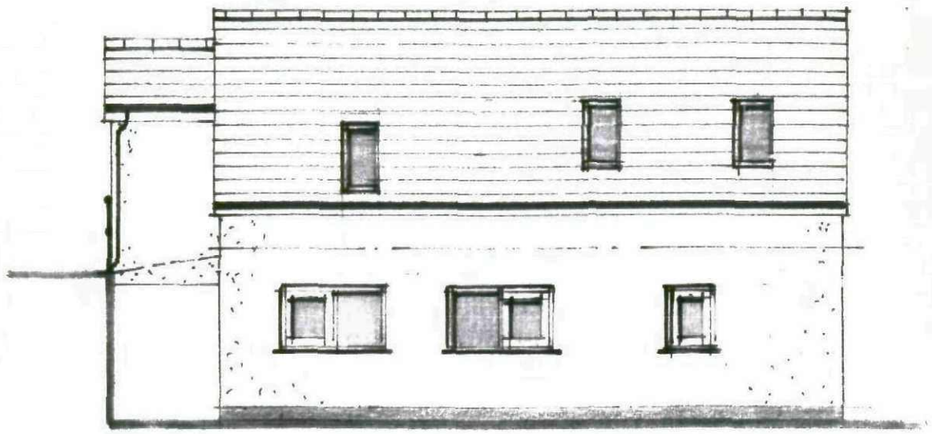


Proposed Elevation On 1

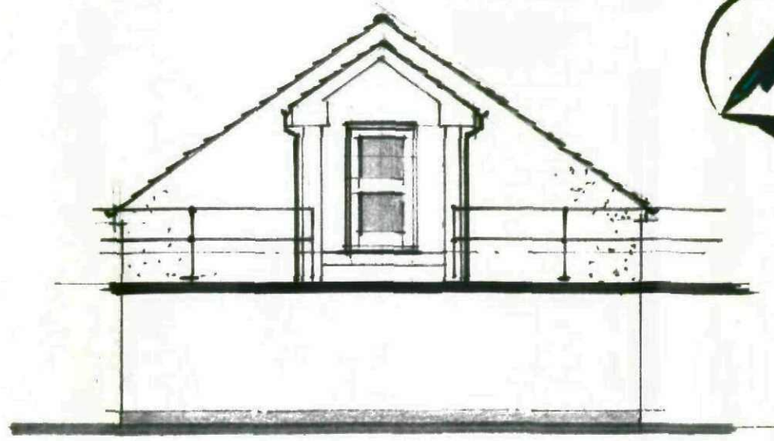

Proposed Elevation On 2

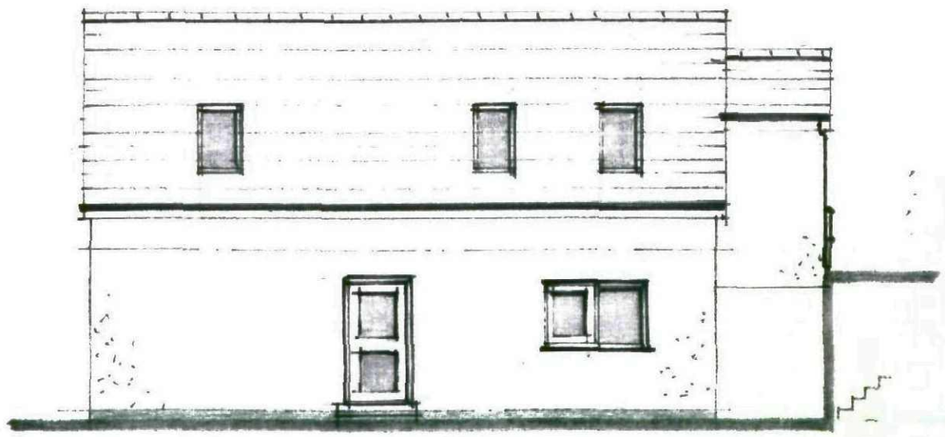

Proposed Elevation On 3

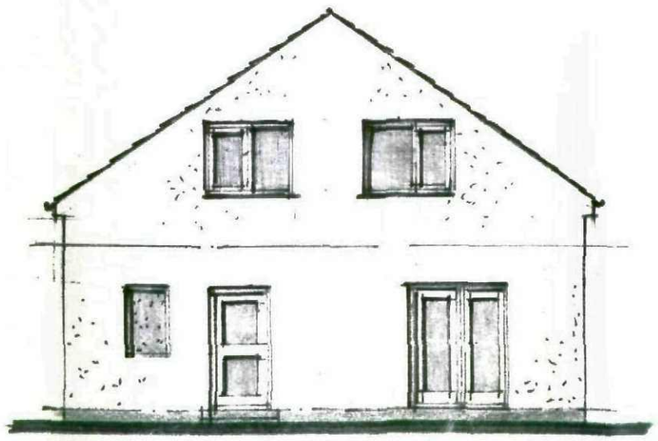

Proposed Elevation On 4


Tilt Bungalow
Oldmill Lane
Thurgoland
Barnsley
S35 7EG

Proposed Elevations

5.9.11 **1 : 100** **Drg No J/06**

SDC Projects Ltd
336 Manchester Road
Deepcar
Sheffield
S36 2RH
Tel 0114 3279 118
Tel 07970 291539

Tilt Bungalow
Oldmill Lane
Thurgoland
Barnsley
S35 7EG

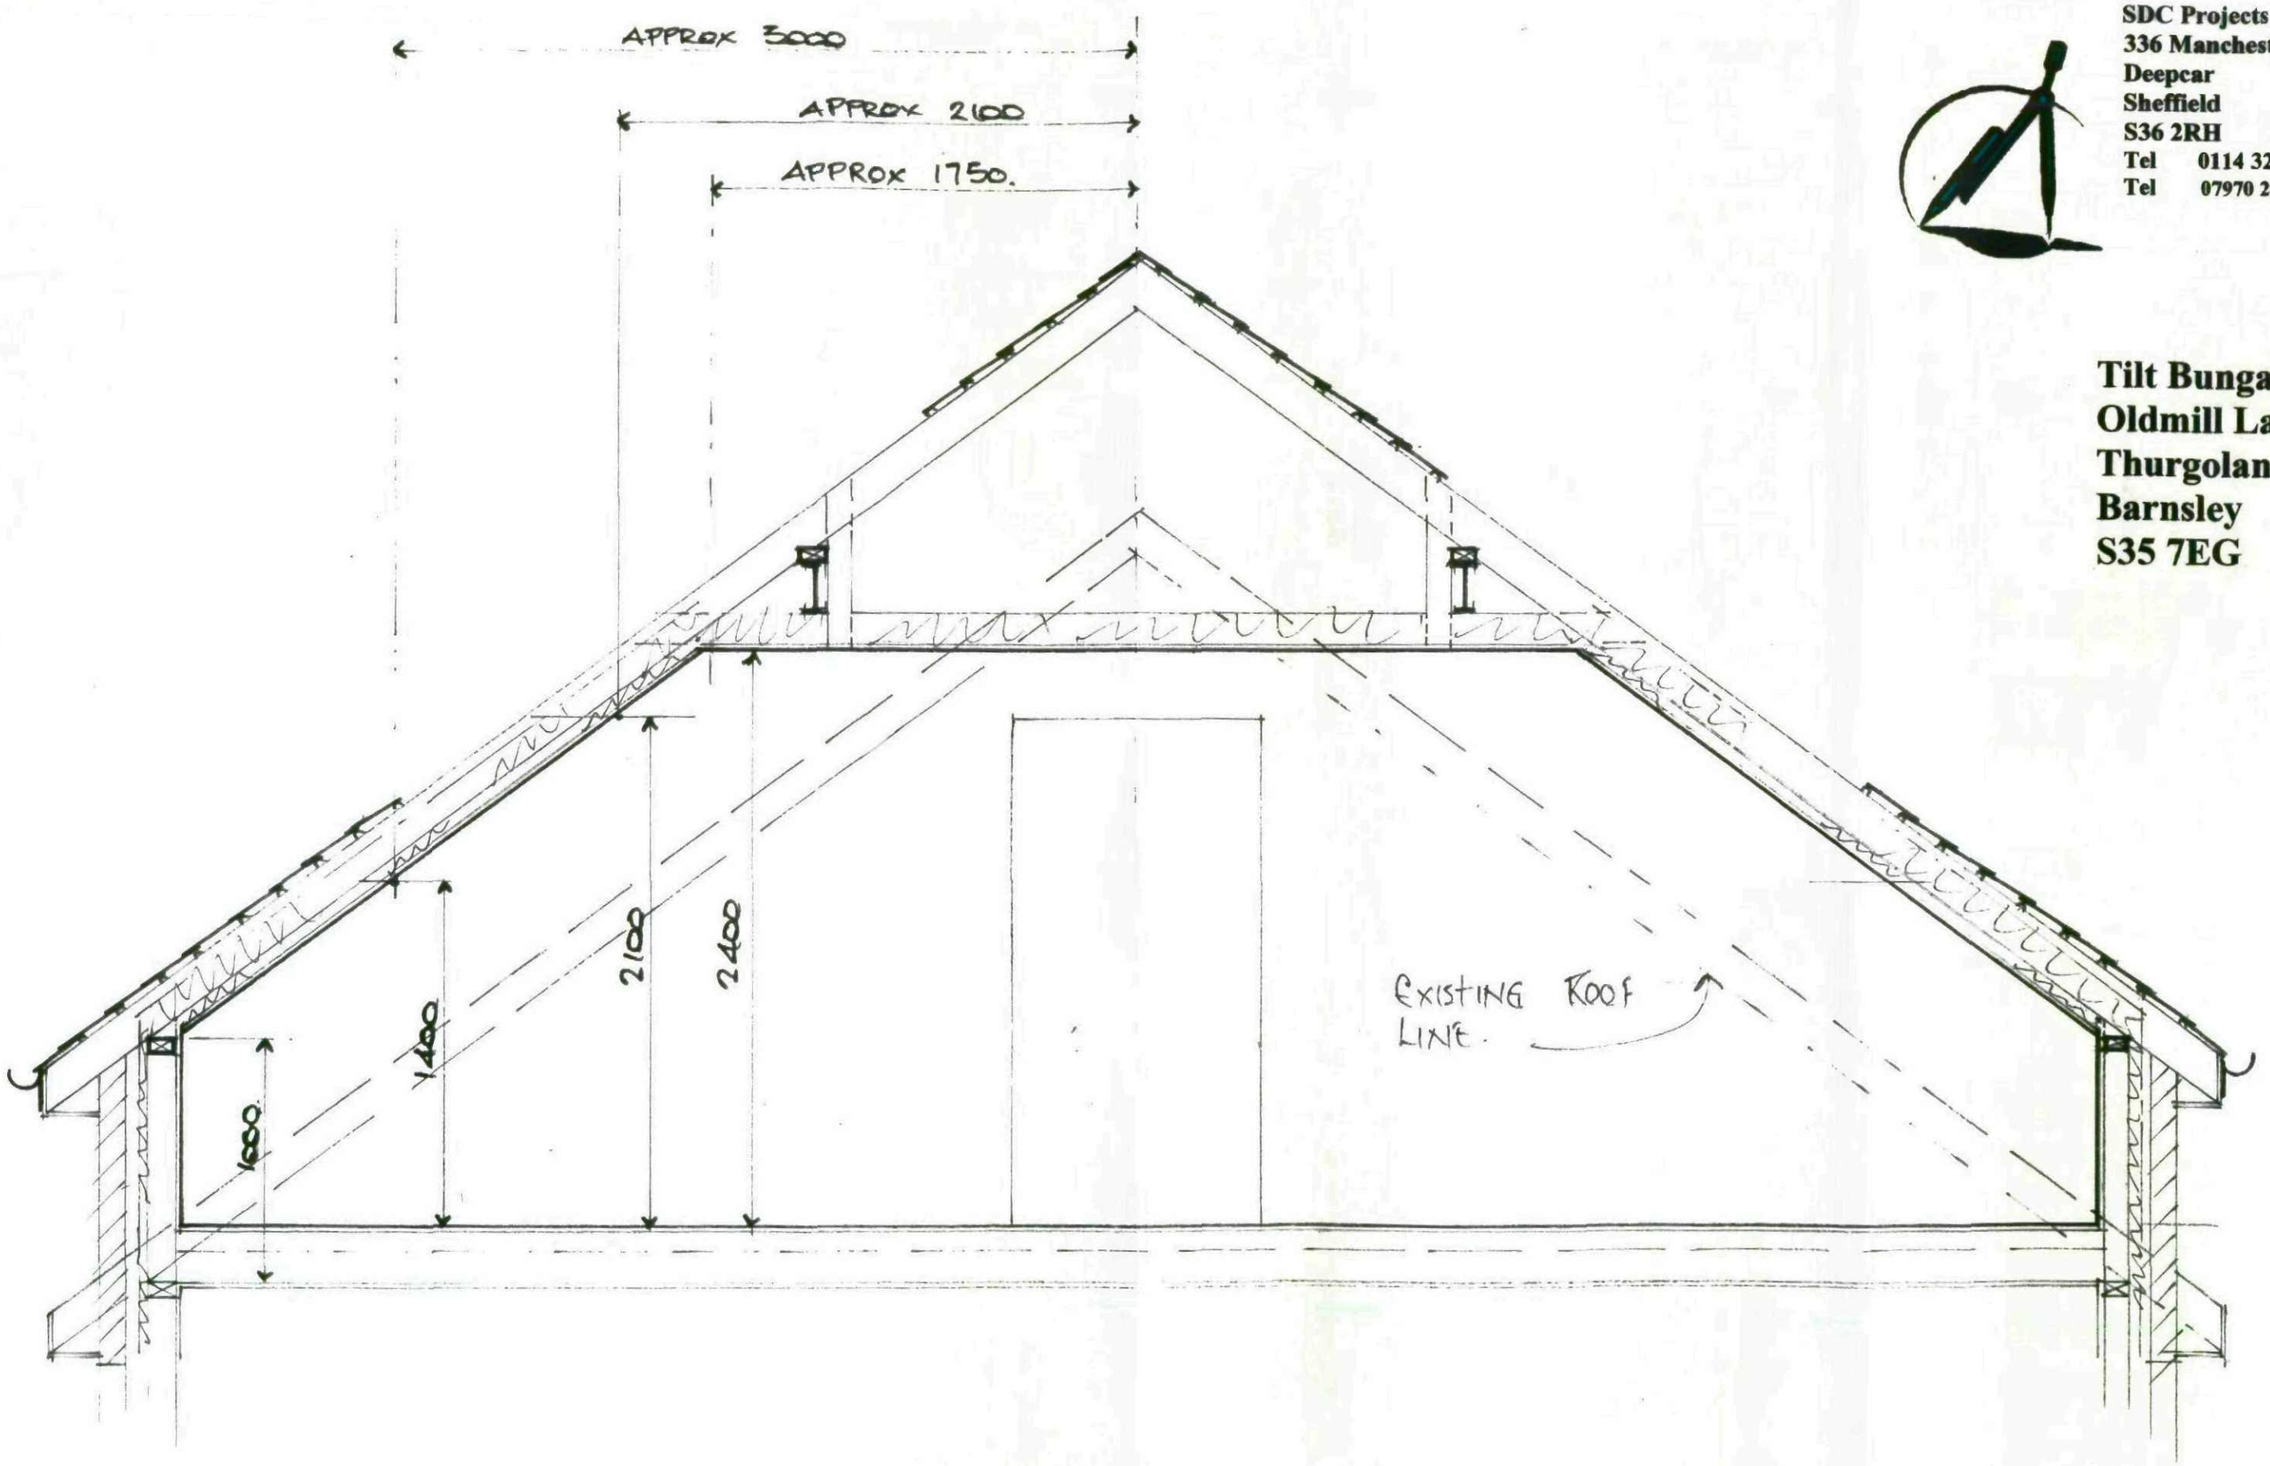

Typical Section On A - A

5.9.11 1 : 25 **Drg No J/07**