GENERAL NOTES

This drawing is to be read in conjunction with all related drawings.
Do not scale from this drawing.
All dimensions must be checked and verified on site before commencing any work or producing shop drawings.
The originator should be notified immediately of any discrepancy.
This drawing is copyright and remains the property of Garnett Netherwood Architects Ltd.


NORTH

SCALE

0 2.5 5 7.5 10 15 25m 1:250

REVISIONS

Rev.	Date	Description	Issued By	Checked By
A	16.10.2019	Alterations made to external levels following initial comments from client.	NB	NDB
B	18.11.2019	Site layout updated following receipt of topo survey.	NB	NDB
C	29.11.2019	Alterations made following comments from design team.	NB	NDB
D	28.05.2020	Planning drawings updated to suit latest layouts following design team input.	NB	NDB
E	24.06.2020	Landscaping updated to suit latest drawings from Landscape Architect. Alterations made to reception/main entrance following comments from Client.	NB	NDB
F	23.10.2020	10no. dock levellers removed and alterations made to warehouse partitions.	NB	NDB

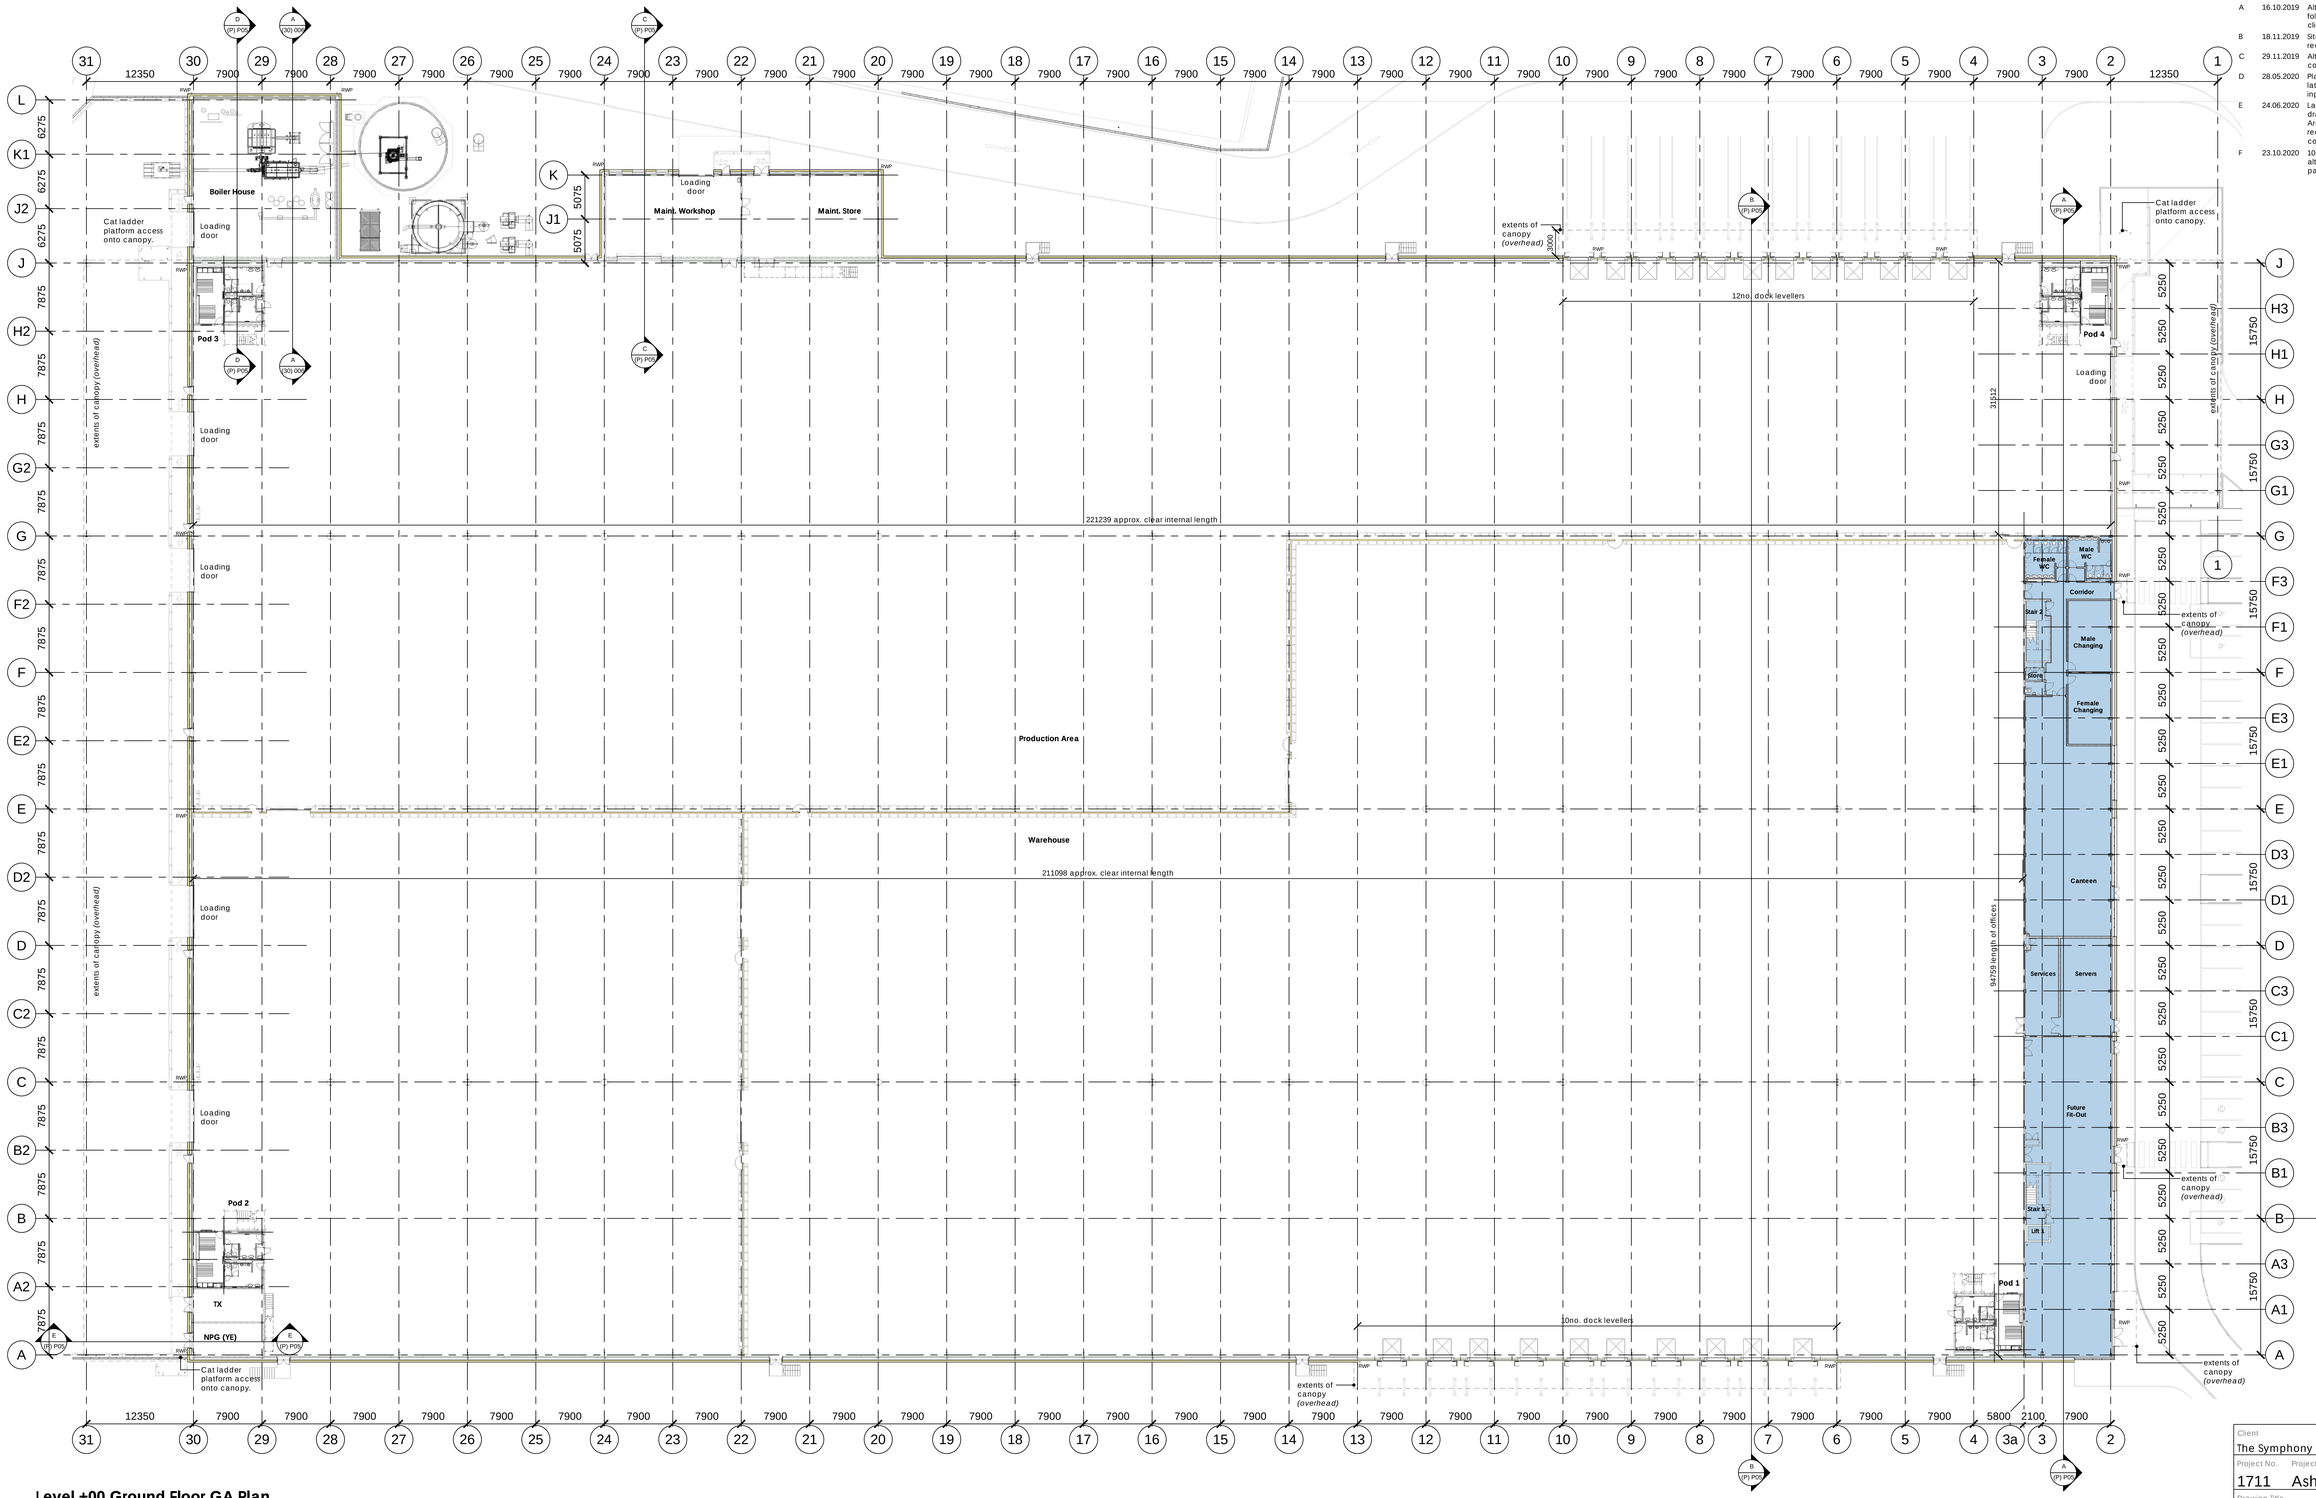

Level +00 Ground Floor GA Plan

1 : 250

Client	The Symphony Group plc.
Project No.	1711
Project	Ashes Phase 3
Drawing Title	(P) PLANNING Building GA Plan As Proposed
Scale @ A0	1 : 250
Date	30.09.2019
Drawn by	NB
Checked by	NDB
Drawing Status	for Planning
Drawing Number	(P) P03
Revision	F

46 The Calls, Leeds, LS2 7EY
T. 0113 244 8858
www.garnettnetherwood.com
GNA GARNETT NETHERWOOD ARCHITECTS