


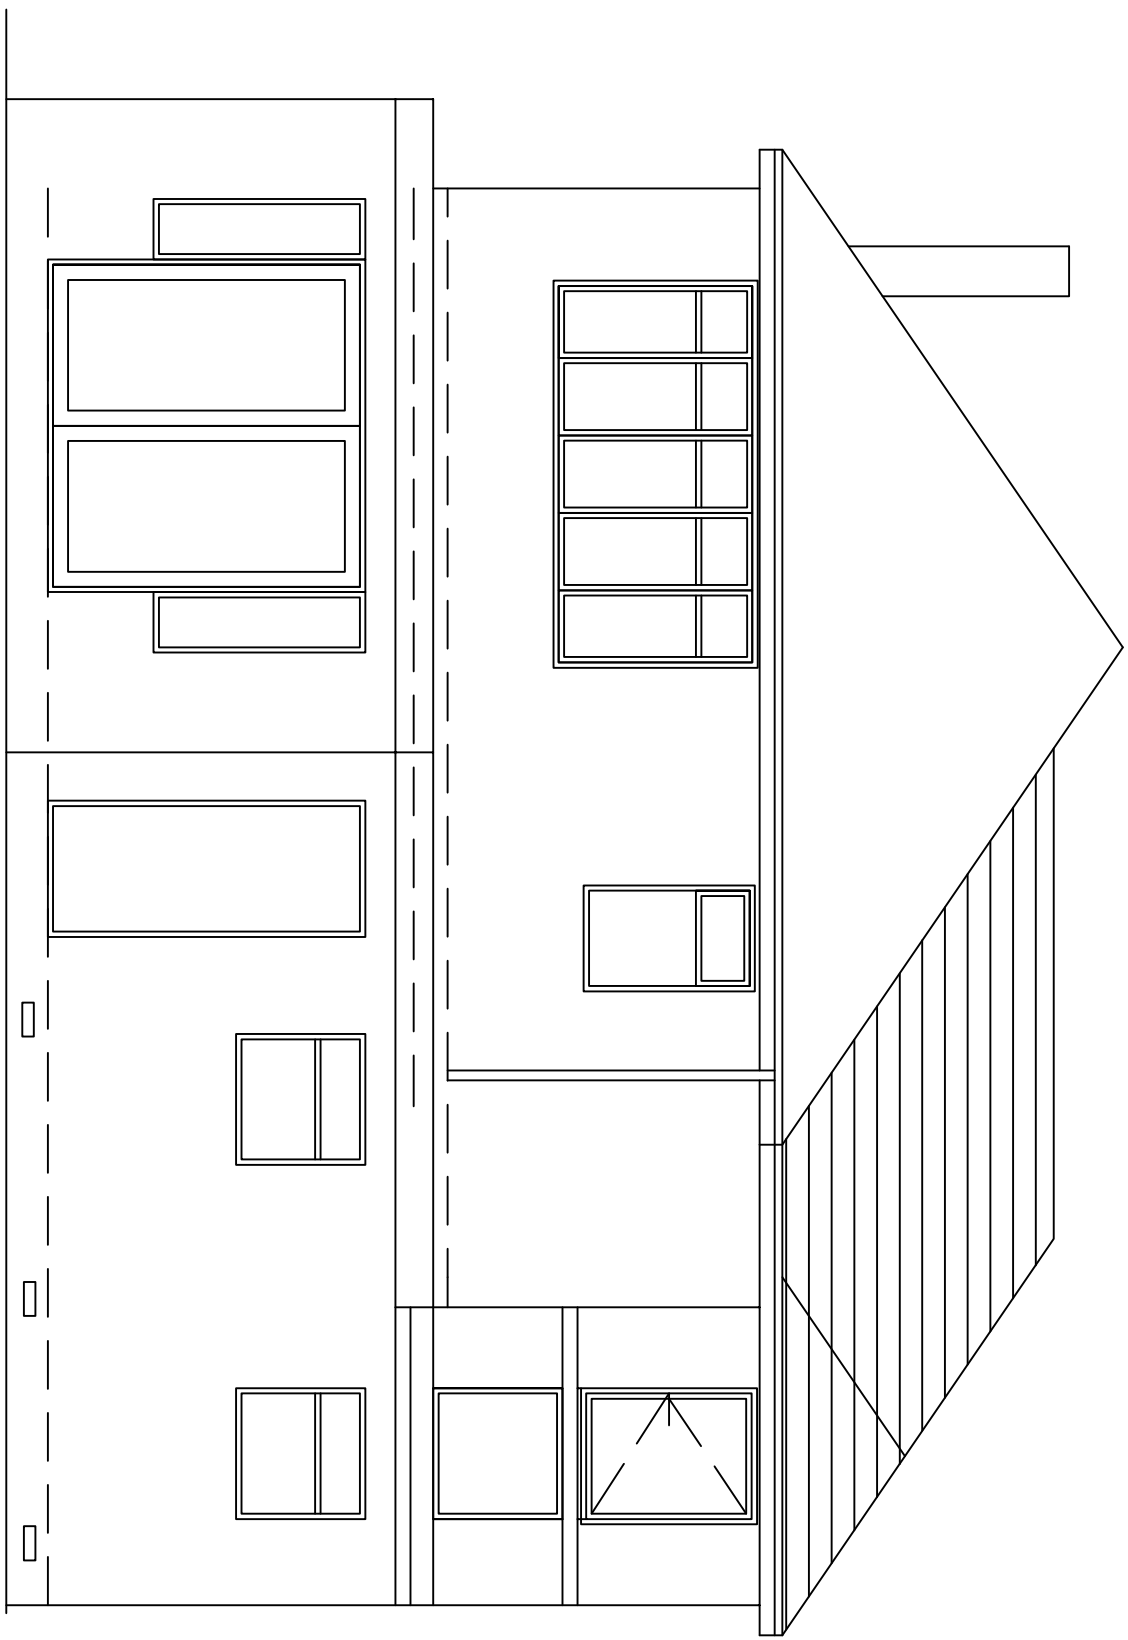


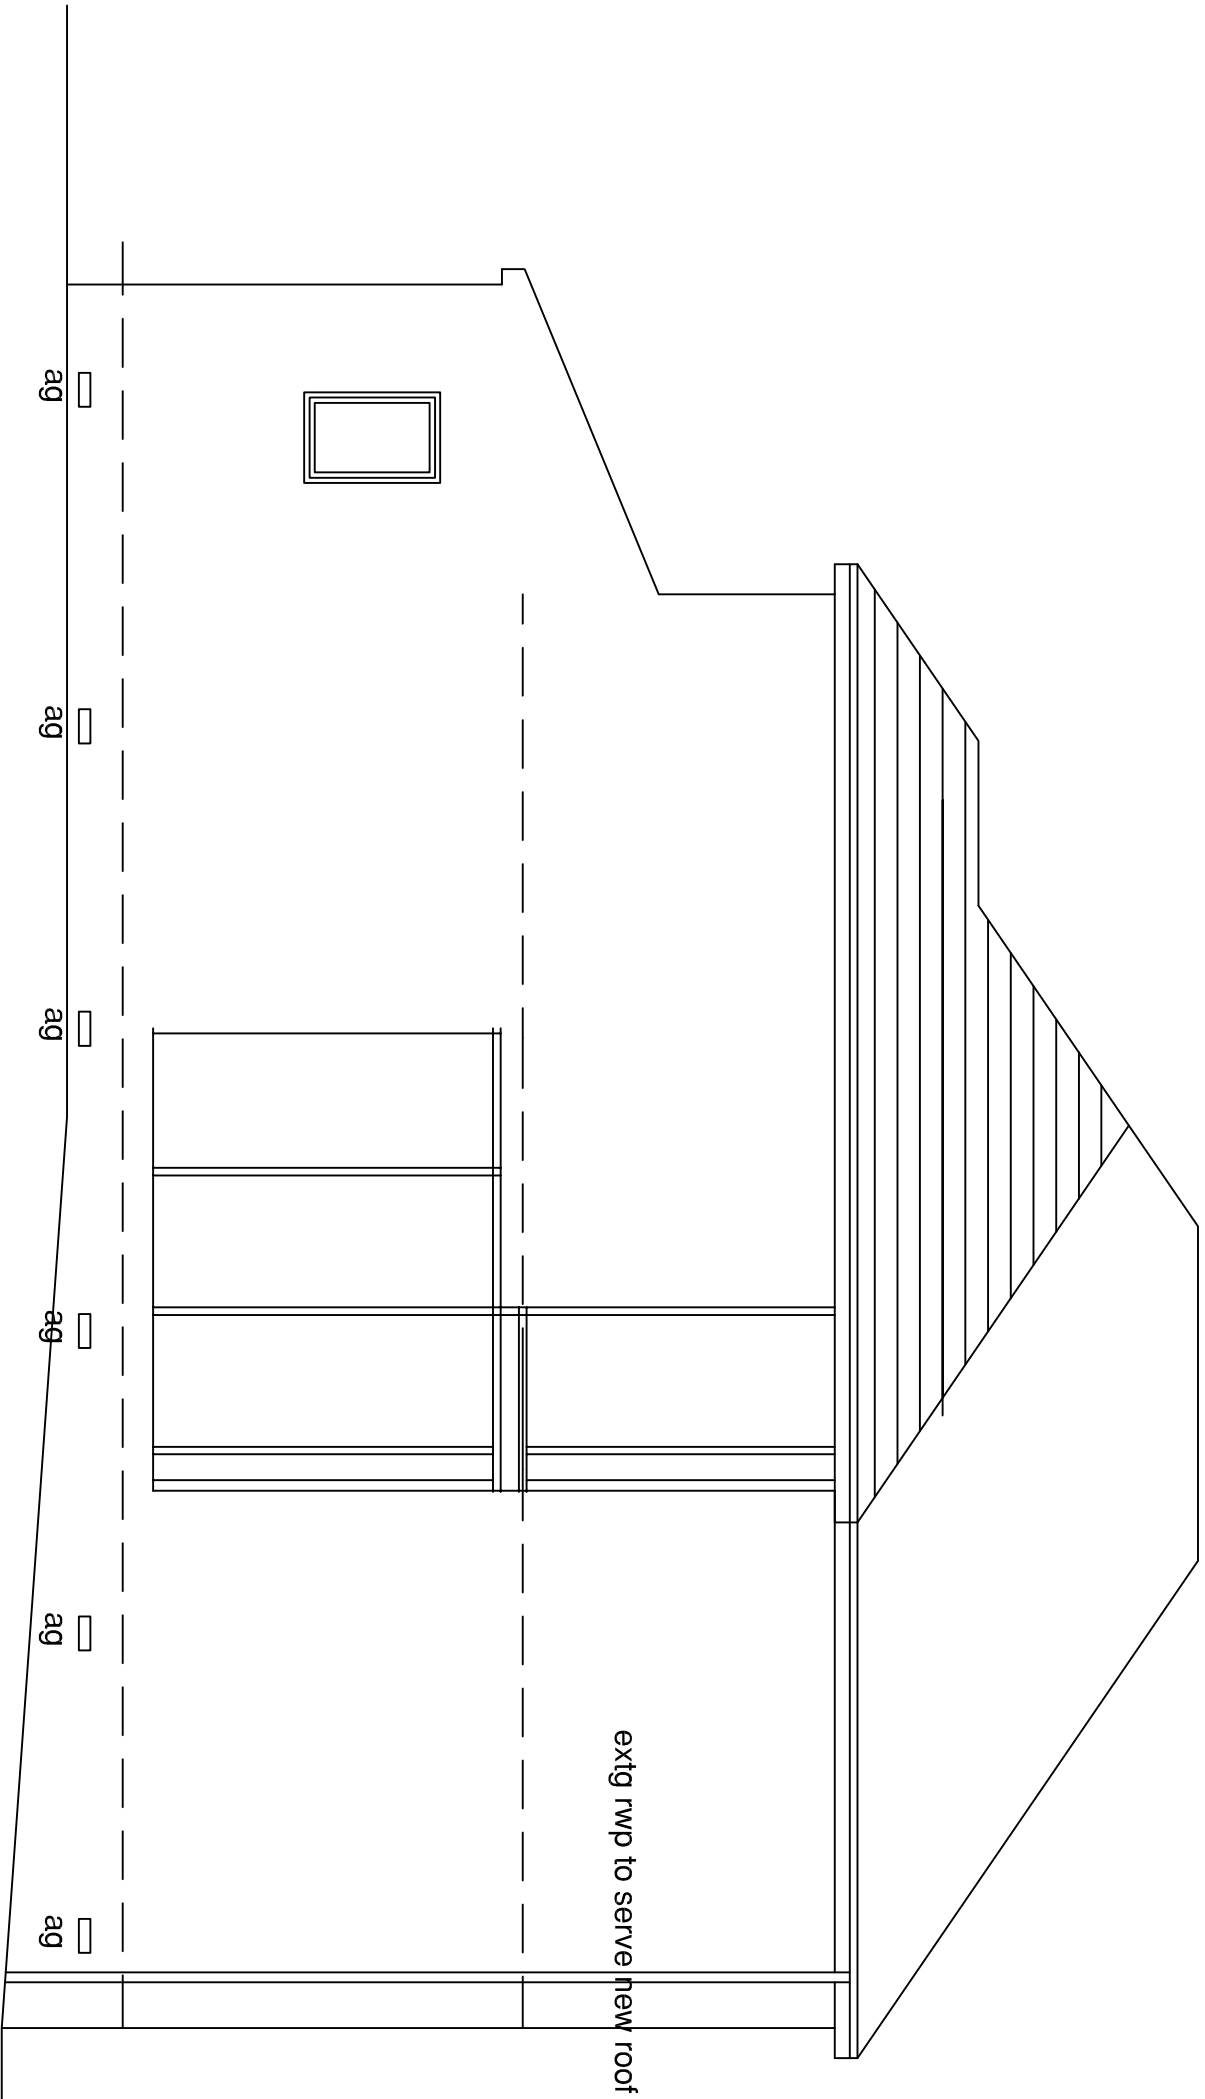

elevation 1

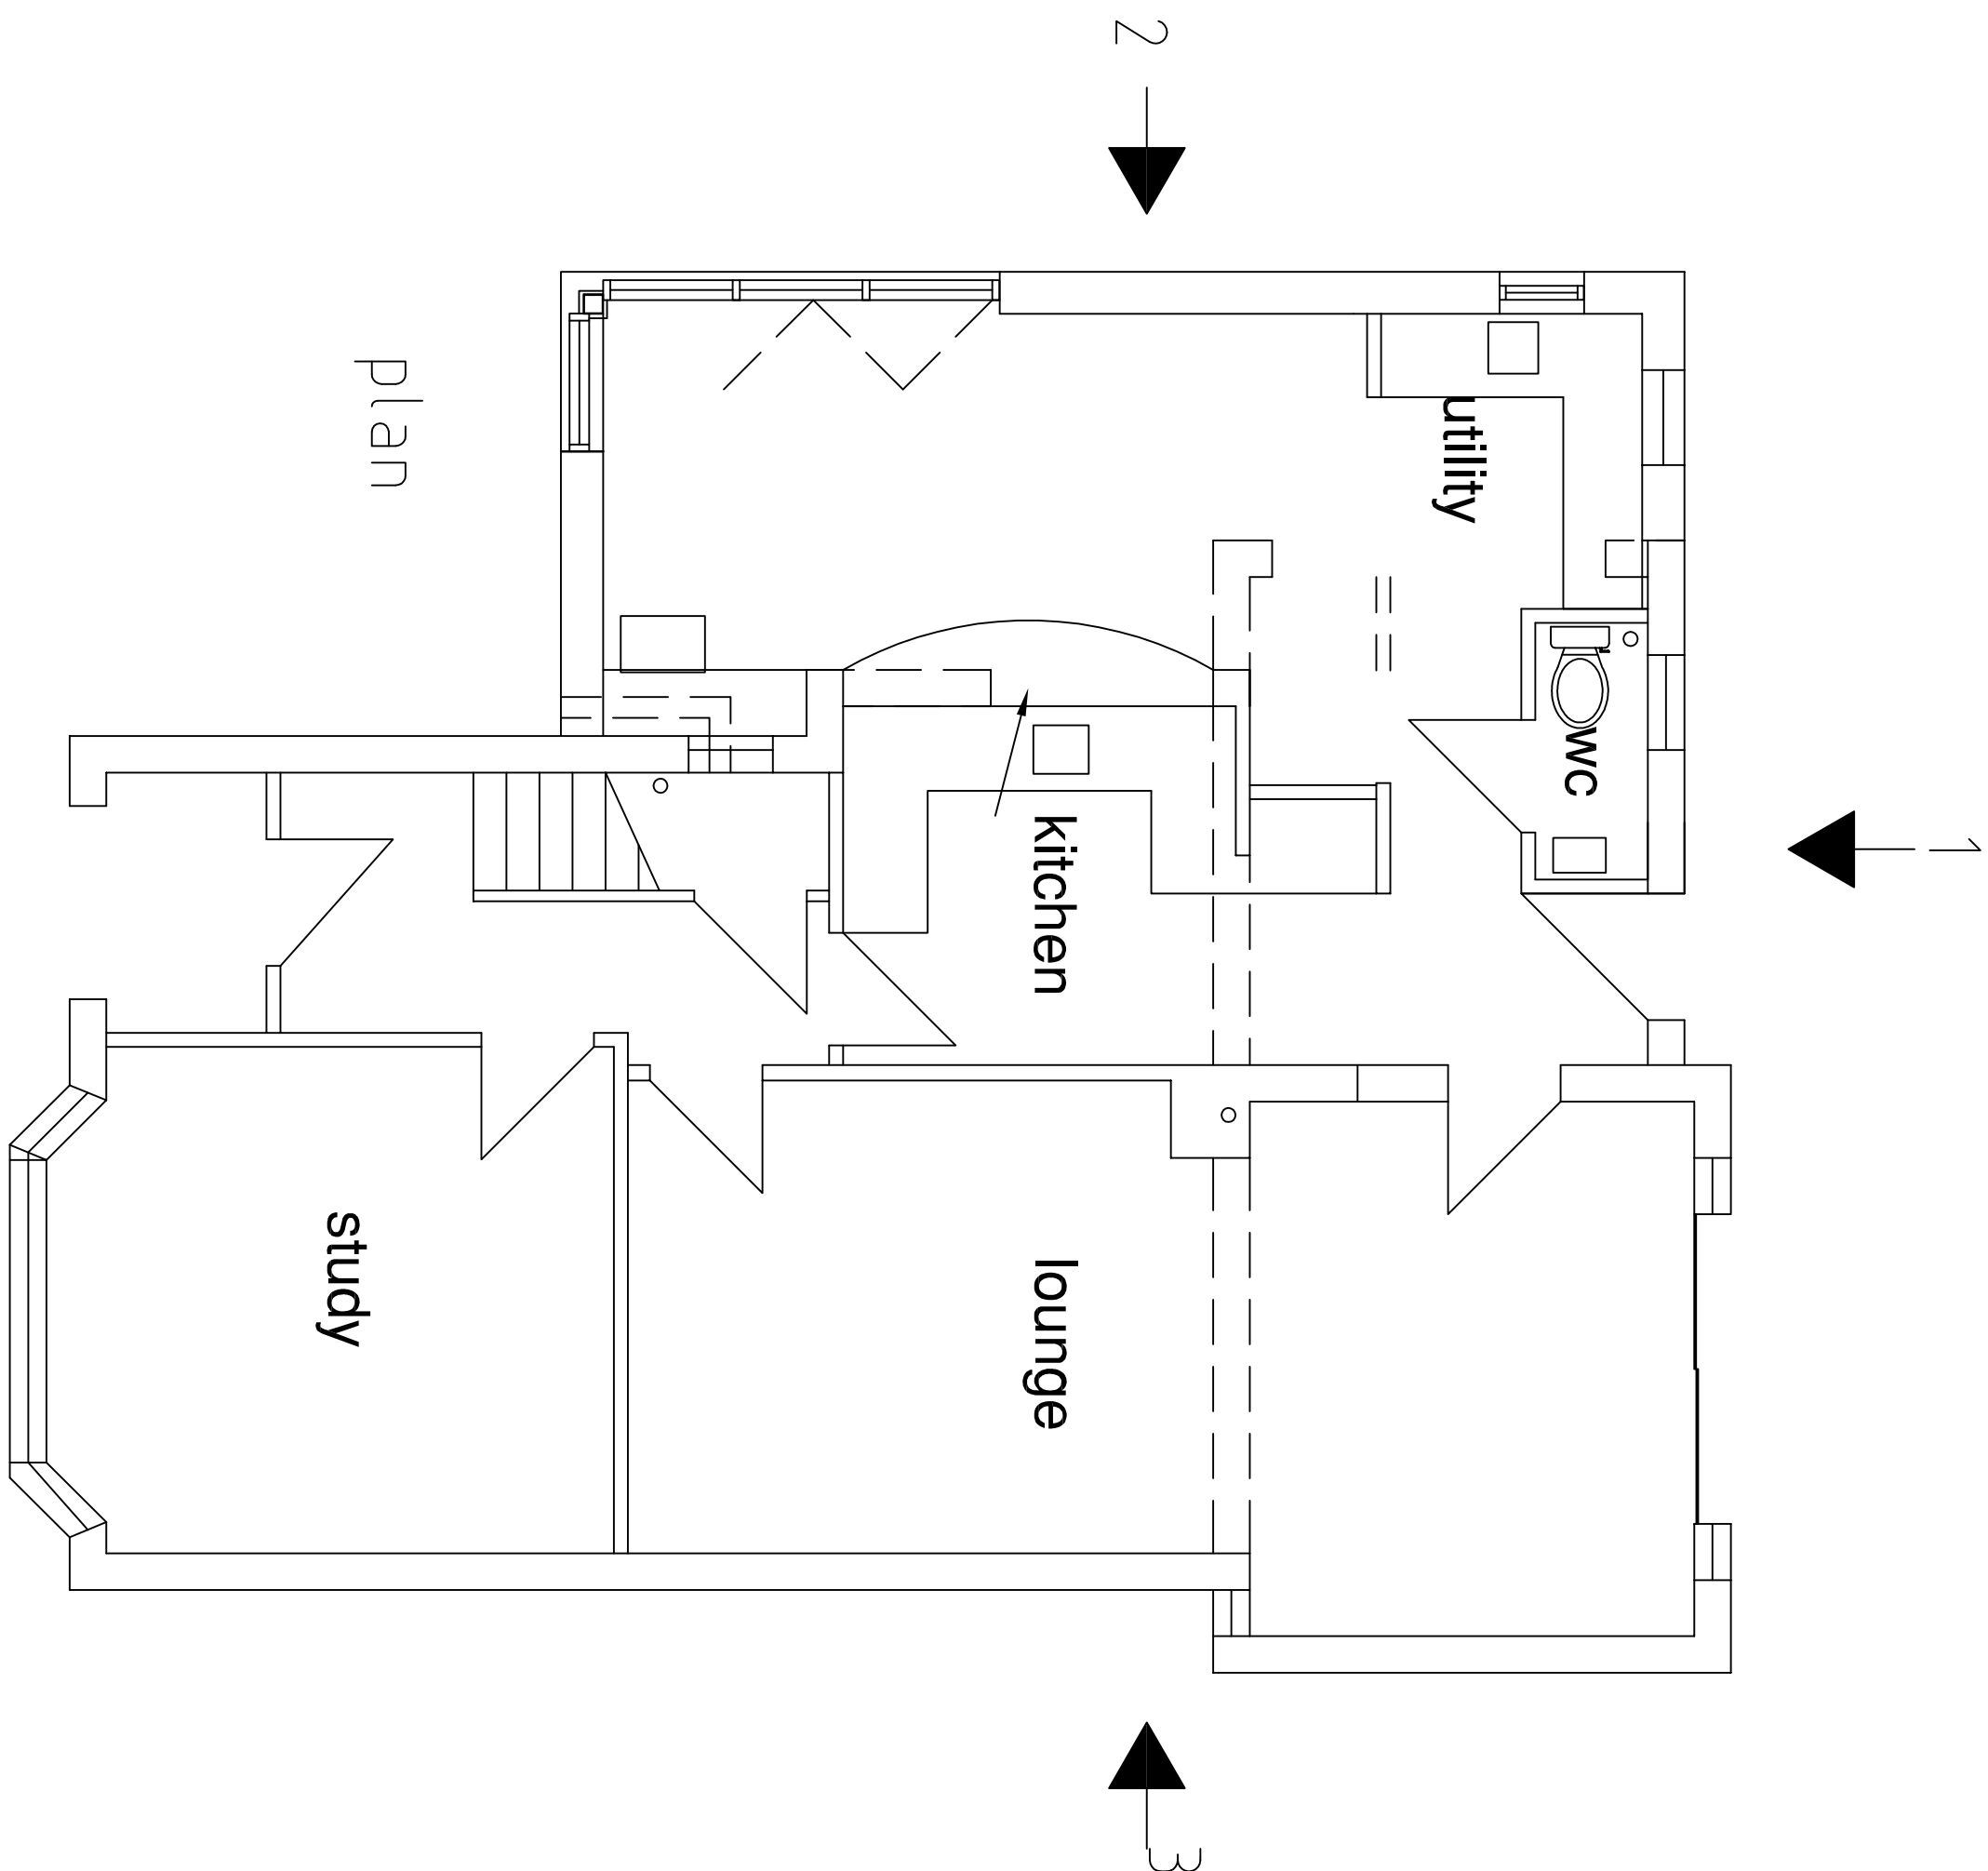

elevation 2

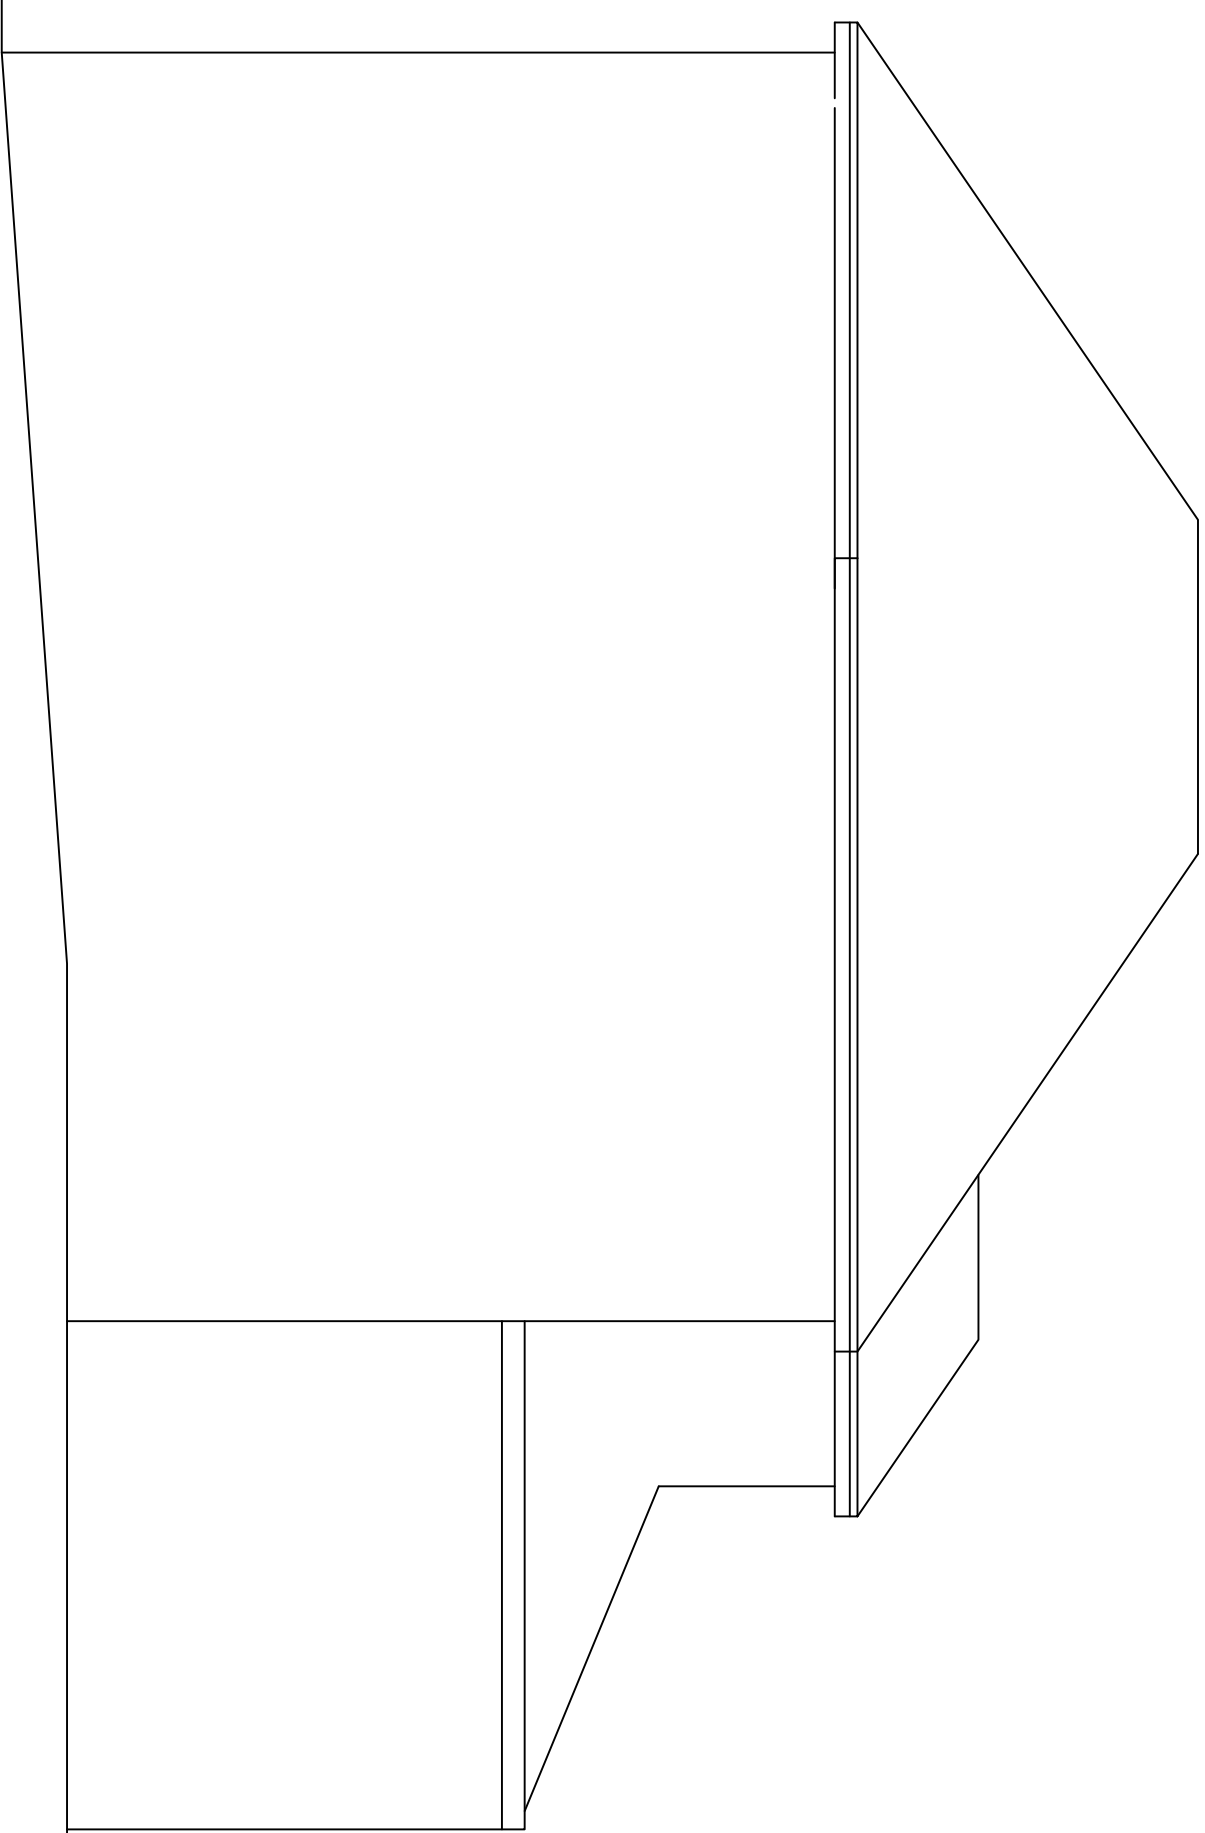

elevation 3

roy harrison architects 41A Staincross Common Staincross Barnsley S75 6JF E-Mail: rthoyarch@gmail.com tel 01922696549			
Client Mr C Wicks			
Project Hollowgate Billingley Barnsley S72 0HY			
Title Side extension and new garage			
Date 28/10/13	Drawing No. rth/cw/1	Scale 1:50	
Sheet 1 of 2	Revision	Drawn	