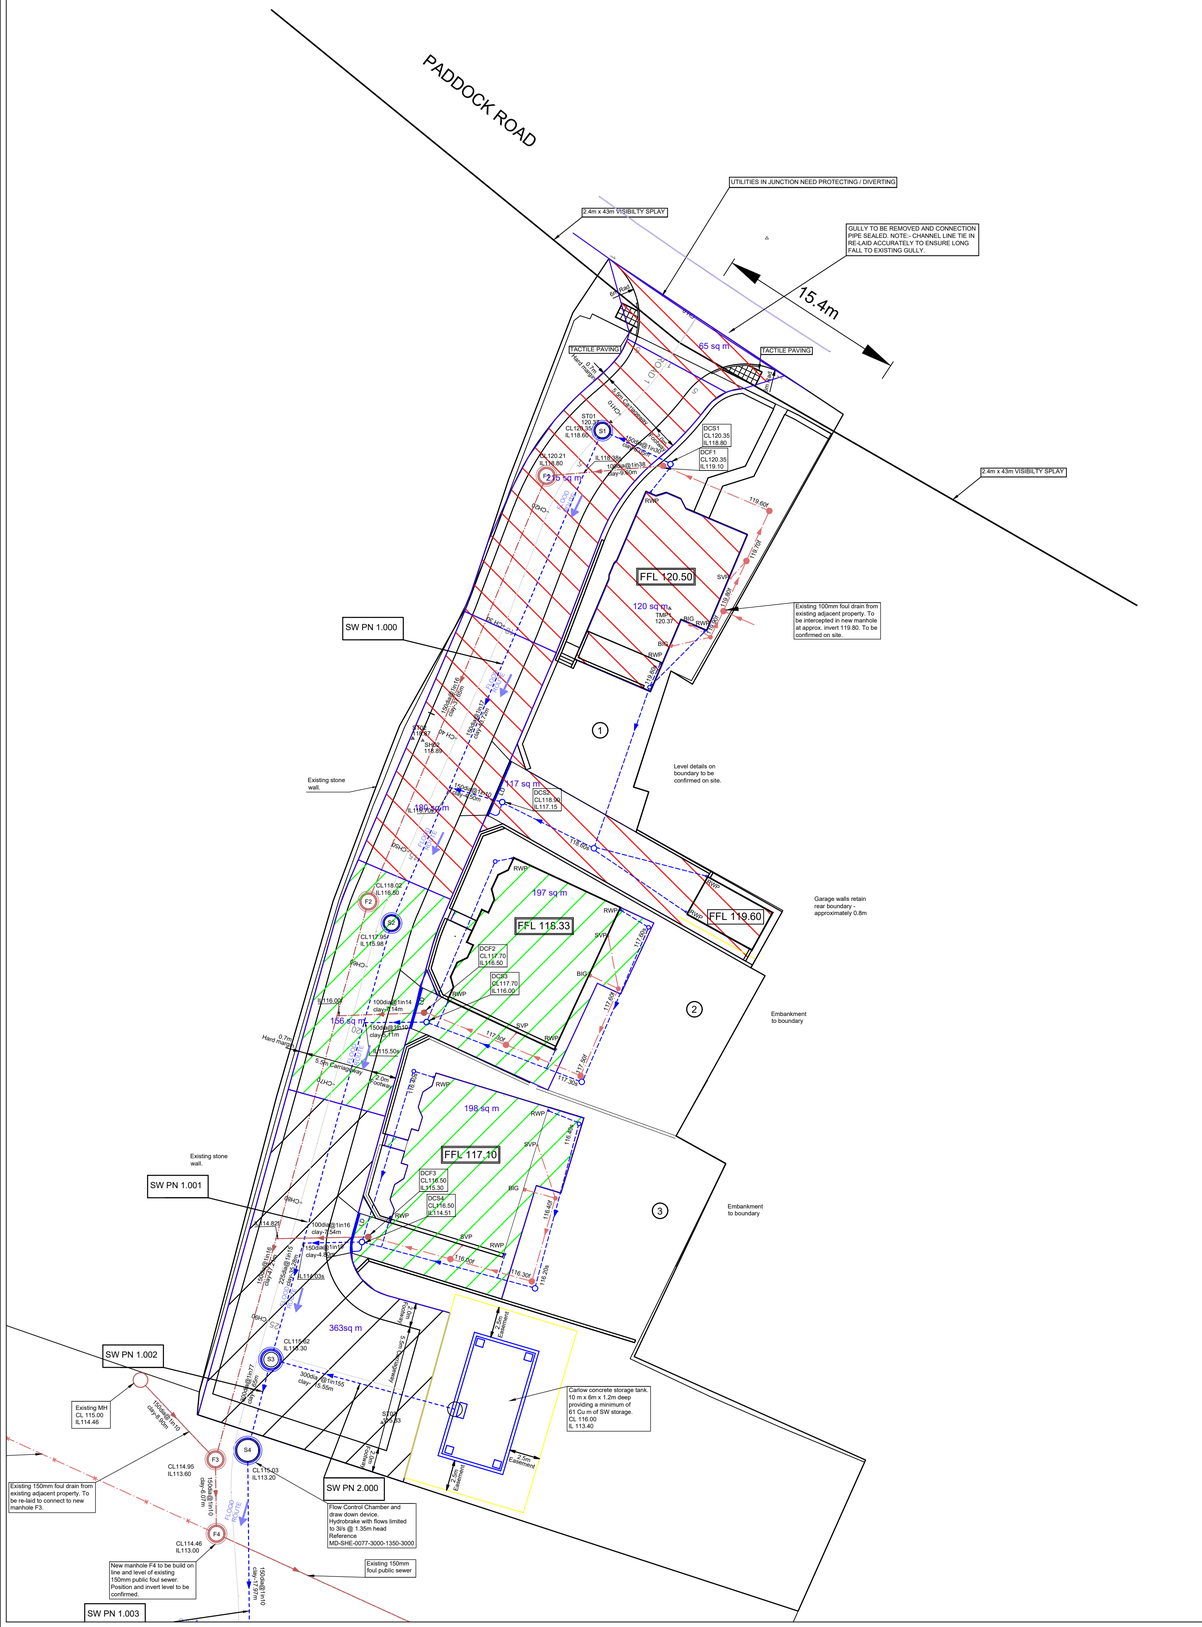


N

IMPERMEABLE AREAS

PIPE NUMBER	ROADS	ROOFS/DRIVES	URBAN CREEP +10%	TOTAL
1.000	460sqm	237sq m	24sq m	721 sq m
1.001	156 sqm	395sq m	40sq m	591 sq m
1.002	363 sq m	0	0	363 sq m
1.003	0	0	0	0
1.004	0	0	0	0
1.005	0	0	0	0
TOTAL				1675 sq m (0.168 hectares)

FLOOD ROUTE — EXCEEDANCE FLOOD ROUTE

REV	DETAILS	DATE
B	Updated for revisions to plots 2 and 3.	19/10/21
A	First issue for approvals	17/02/21

SCALE = 1:250 @ A1

HM DESIGN

CHARTERED CIVIL ENGINEER

HM Design
10 The Green
York
YO26 5LR

07919 031289

Client

RICHARD BELL

Drawing Title

IMPERMEABLE AREAS
FLOOD ROUTE

Site Address

Woodview Farm
Paddock Road
Staincross
Barnsley S75 6LG

Drawn HM	Checked HM		
Drg.No. YH753/14b	Date 20/01/2021		