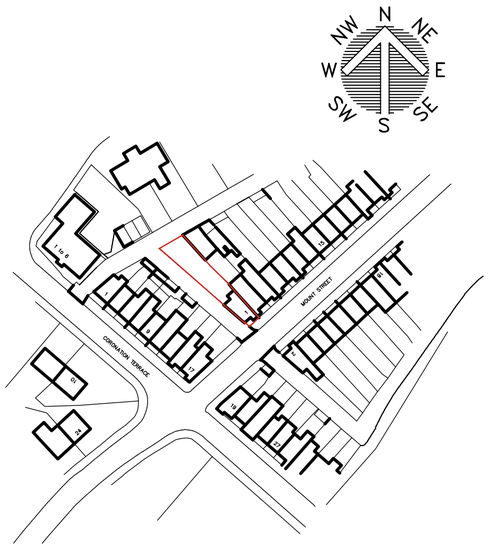

LOCATION PLAN
SCALE 1:1250

SITE PLAN
SCALE 1:200

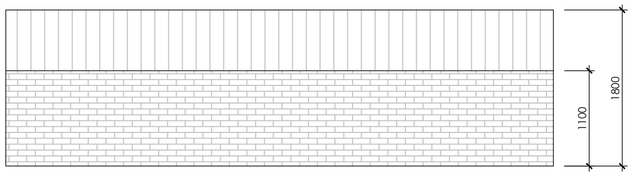

THE WALL TO BE TOPPED IN GREY ANTHRACITE COMPOSITE FENCING TO A TOTAL HEIGHT OF 1.8M

THE EXISTING BRICK BOUNDARY WALL VARIES BETWEEN 900-1100MM IN HEIGHT.

EXISTING GROUND FLOOR PLAN
SCALE 1:50

White Agus Architectural Services
OFFICE ONE, DRILL HALL, 11 EASTGATE, BARNSLEY, S70 2EU
Phone: 01226 208482
Email: info@whiteagus.co.uk
Web: www.whiteagus.co.uk

Project. PROPOSED FENCE 1 MOUNT STREETM ARDSLEY BARNSLEY, S71 5BD	Client. MRS GABRIELA BICA
Drawing Title. PLANS	Date. APRIL 2025 / Scale. 1:50 @A2
	Ref. 25–014 / Dwg. No. 01 / Rev.

Date	Suffix	Description	Date	Suffix	Description