


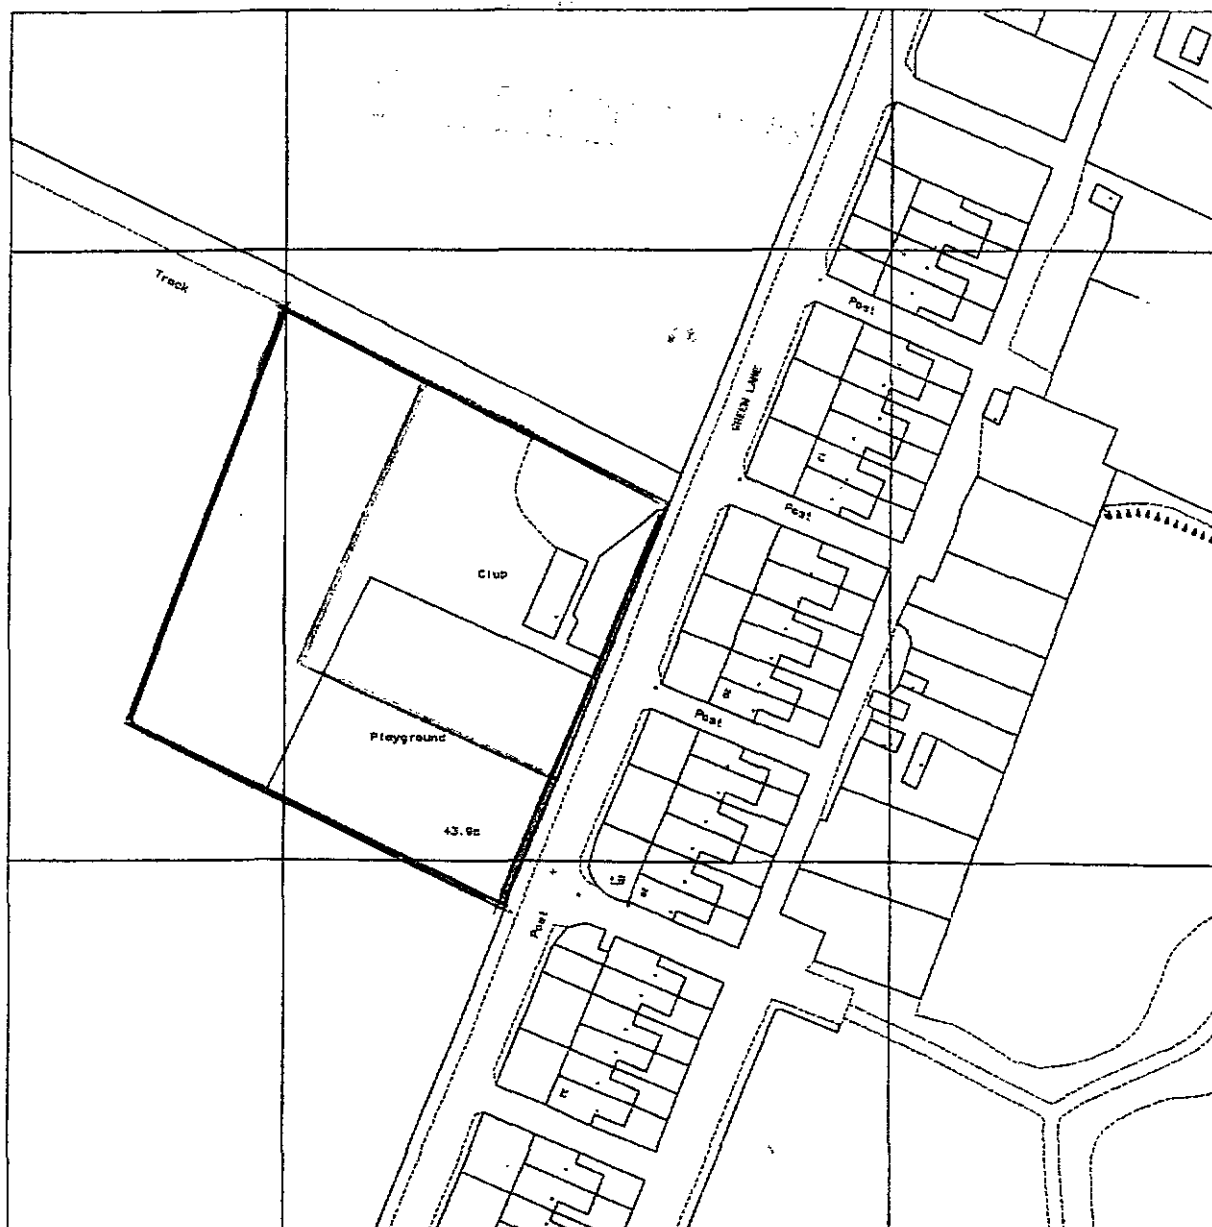

Produced 14 Aug 2006 from Ordnance Survey digital data and incorporating surveyed revision available at this date. © Crown Copyright 2006.

Reproduction in whole or in part is prohibited without the prior permission of Ordnance Survey.

Ordnance Survey and the OS symbol are registered trade marks and Siteplan a trade mark of Ordnance Survey, the national mapping agency of Great Britain.

Part or all of this Siteplan is enlarged from mapping produced at one or more of the following scales 1:1250, 1:2500, 1:10000.




Centre Coordinates: 447355 403439

National Grid sheet reference at centre of this Siteplan: SE4703



Supplied by: Meridian Maps at JEW
Serial Number: 01830200

Green Lane

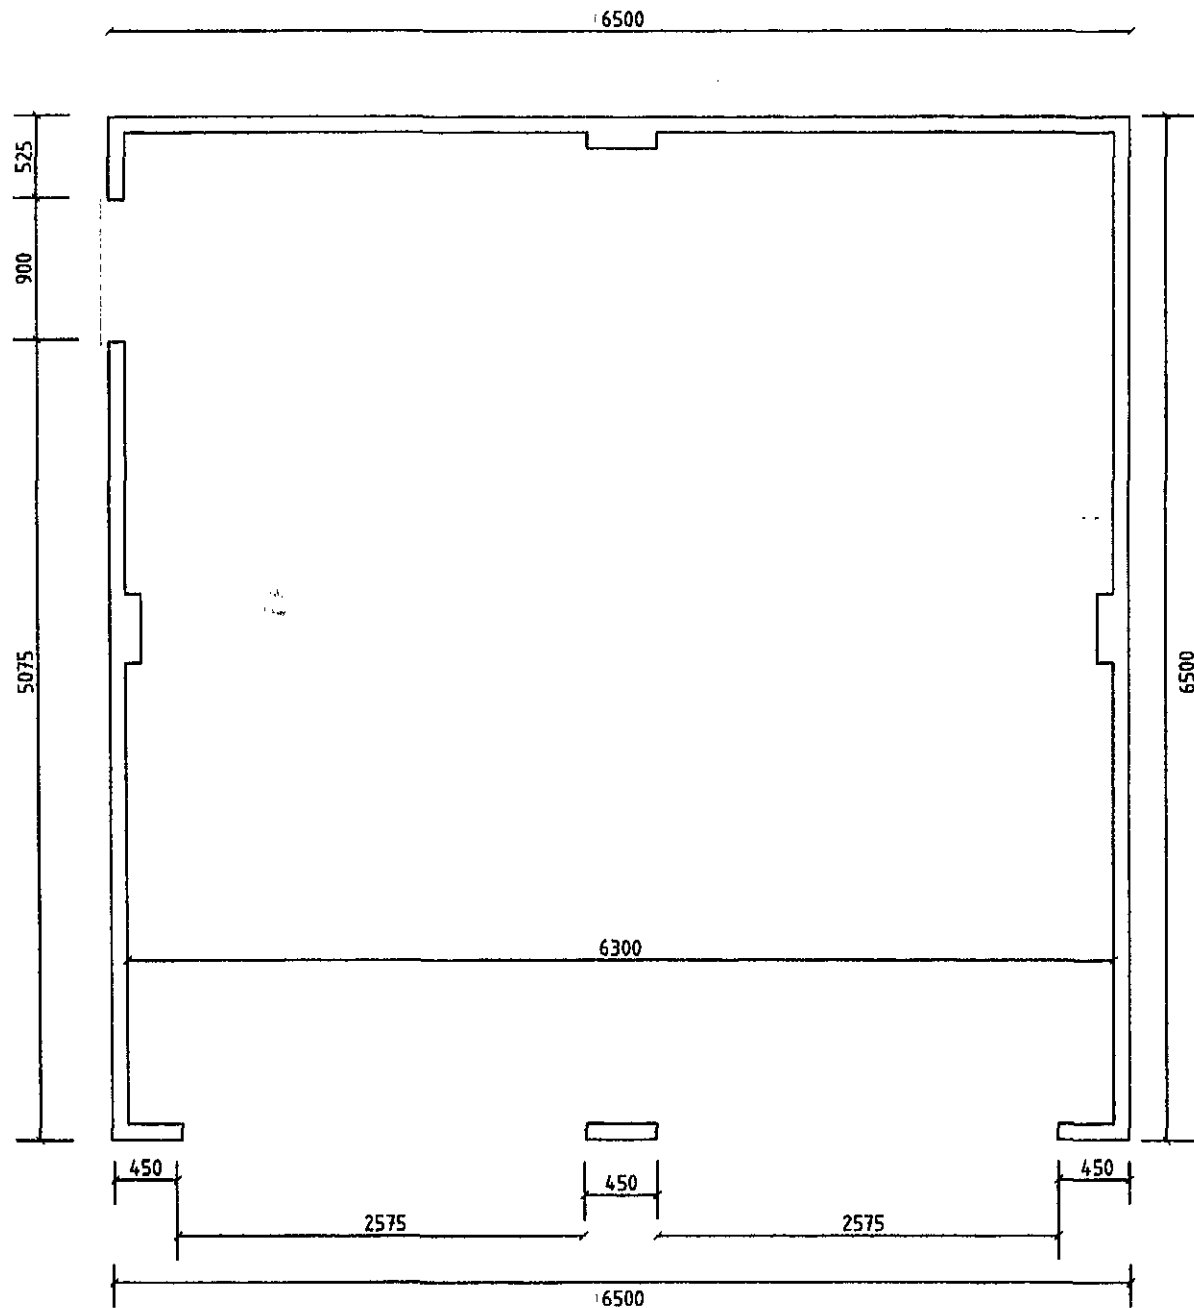


DETACHED GARAGE
NEW DWELLING
FORMER SOCIAL CLUB
GREEN LANE
BARNBURGH.

LAYOUT

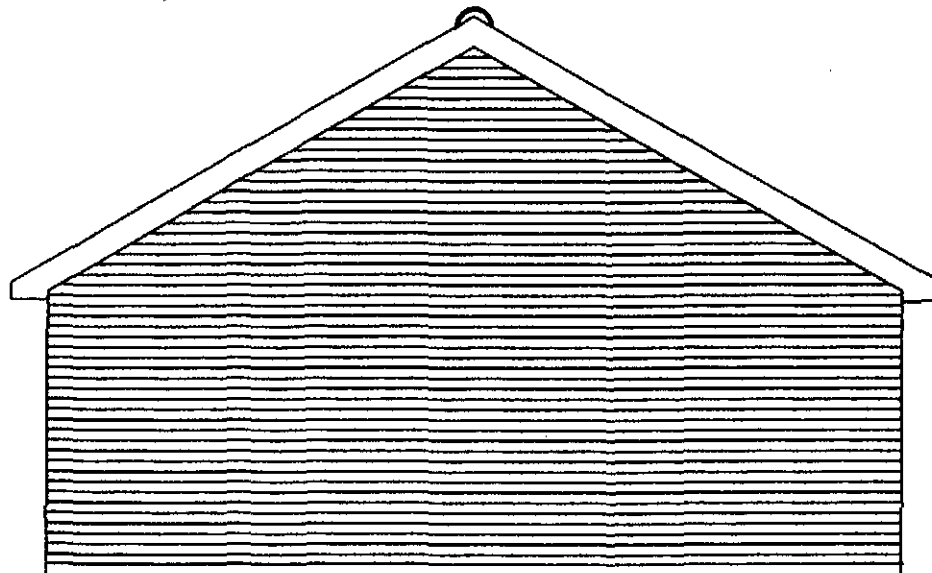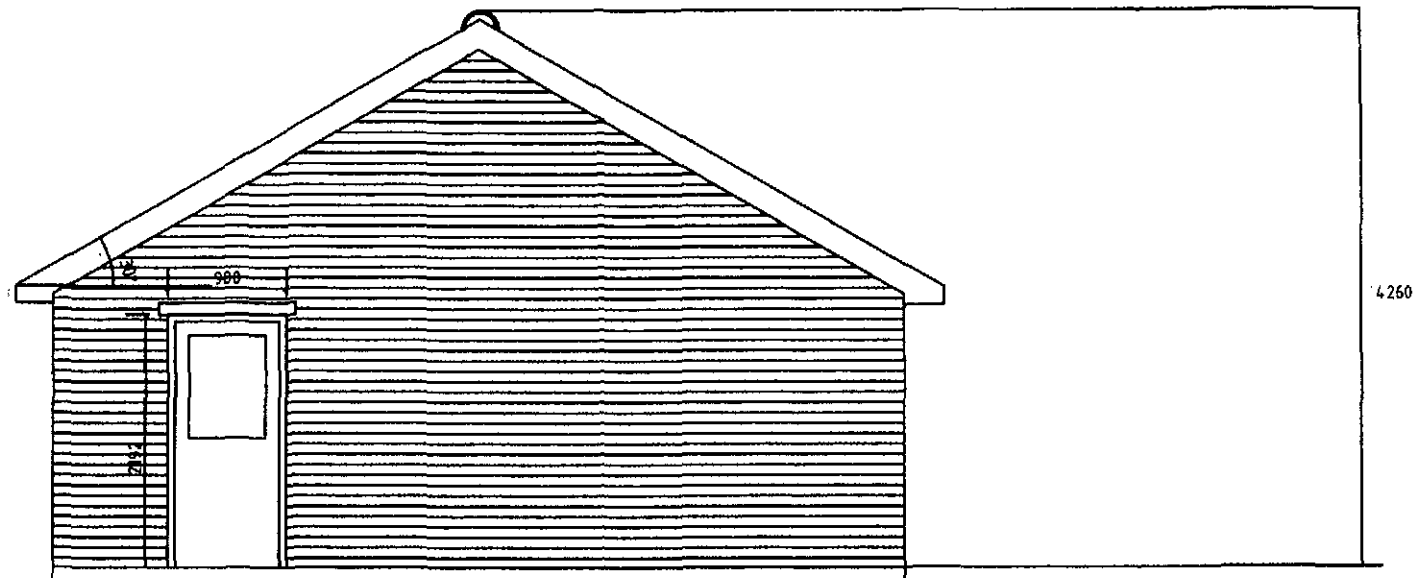


NORTH ELEVATION

DETACHED GARAGE
TO NEW DWELLING
FORMER SOCIAL CLUB
GREEN LANE
BARNBURGH
SOUTH ELEVATION

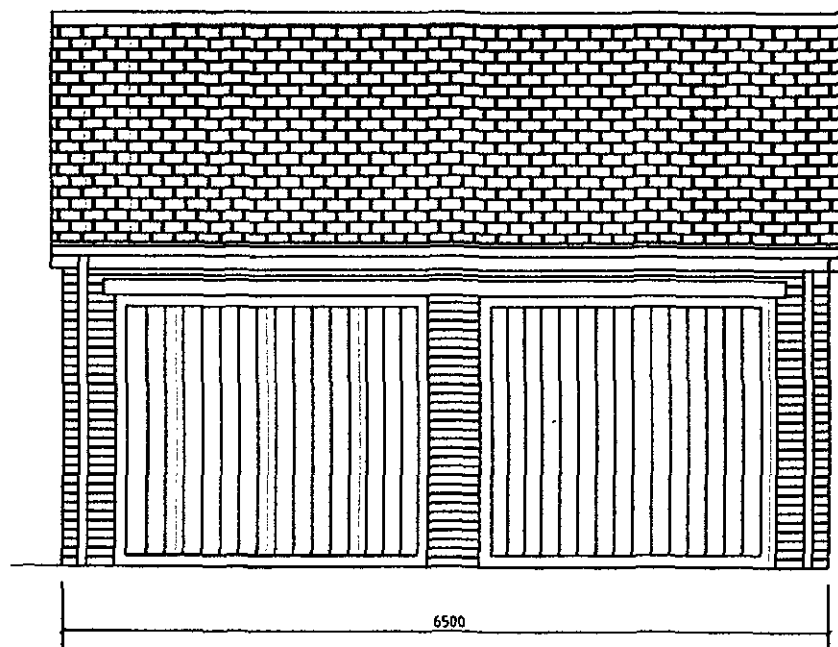


EAST ELEVATION

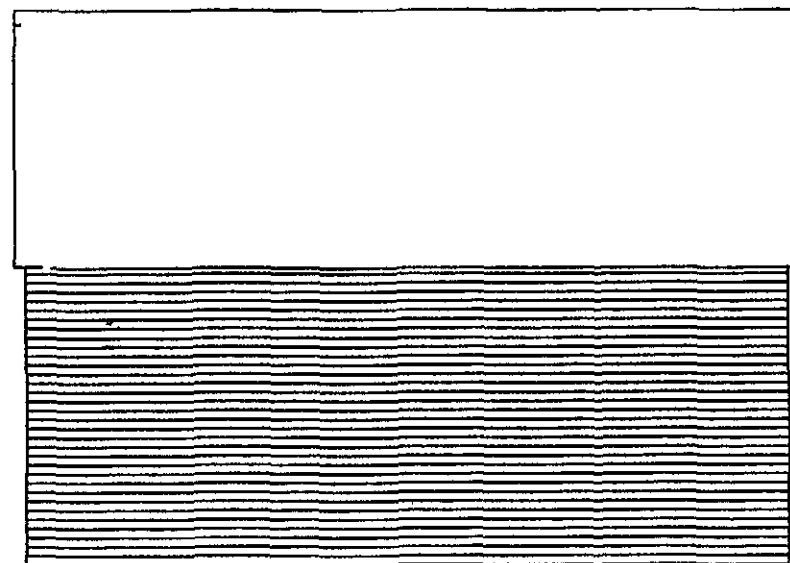

~~ARCHITECT~~ ELEVATION
WEST

DETACHED GARAGE
TO NEW DWELLING
FORMER SOCIAL CLUB
GREEN LANE
BARNBURGH.

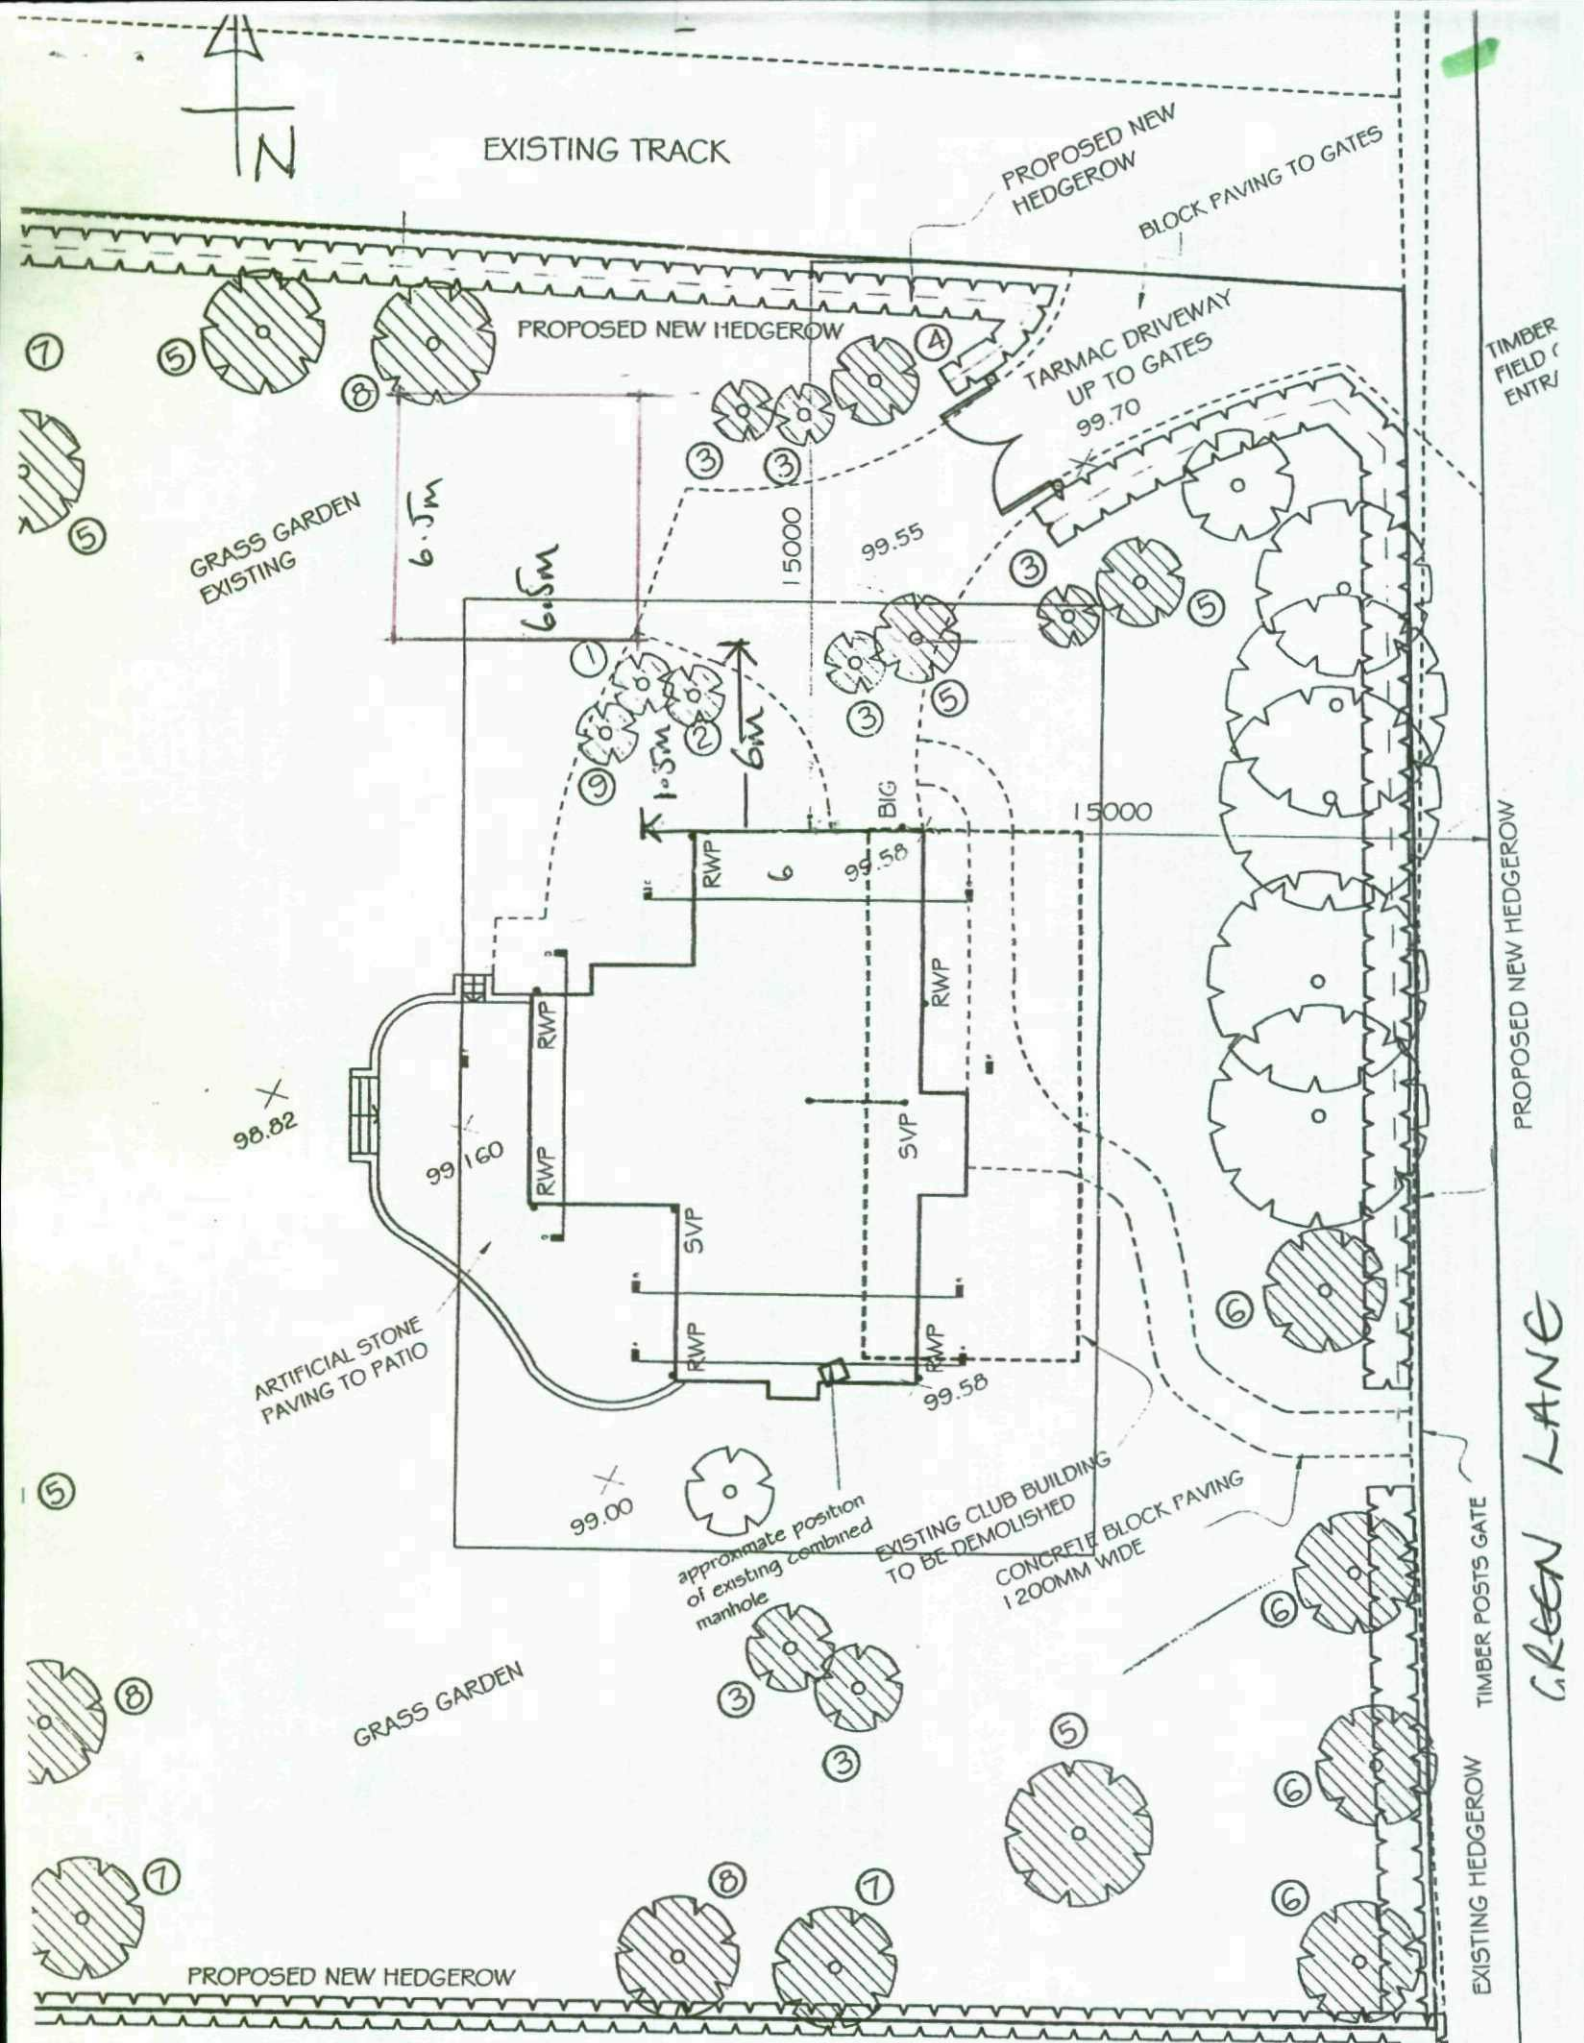

PROPOSED DOUBLE GARAGE-SITE LAYOUT - 1/200



CRS PLANT LTD

GROUND WORKS AND CIVIL ENGINEERING CONTRACTORS

Office 4 & 5 • The Rock Business Centre • Keighley Road • Trawden • Lancashire • BB8 8AP

Tel: 01282 870491 • Tel/Fax: 01282 870023

Mobile: 07808 330176 / 07802 238448 / 07739 262451 • Email: info@crsplant.co.uk



Paul Senior
CRS Plant Ltd

**Planning Application for a detached double garage
New Dwelling at the site of the former Green Lane Social Club
Green Lane, Barnburgh, Nr Doncaster, DN5 7HR**

Planning Notes:

1. Double garage proposed as shown in red on 1/500 drawing.
2. Planting and driveway adapted to suit garage position.
3. Floor level of garage to be lower than existing ground level to reduce ridge height, drive levels to suit.
4. All roof drainage to soak-away.

Directors: J.C. Nutter • P.J. Senior • S.L. Eyre

Company Registration No. 04285242 • V.A.T. Registration No. 633 9552 23

Registered Office: St. Crispin House • St. Crispin Way • Haslingden • Rossendale • BB4 4PW