


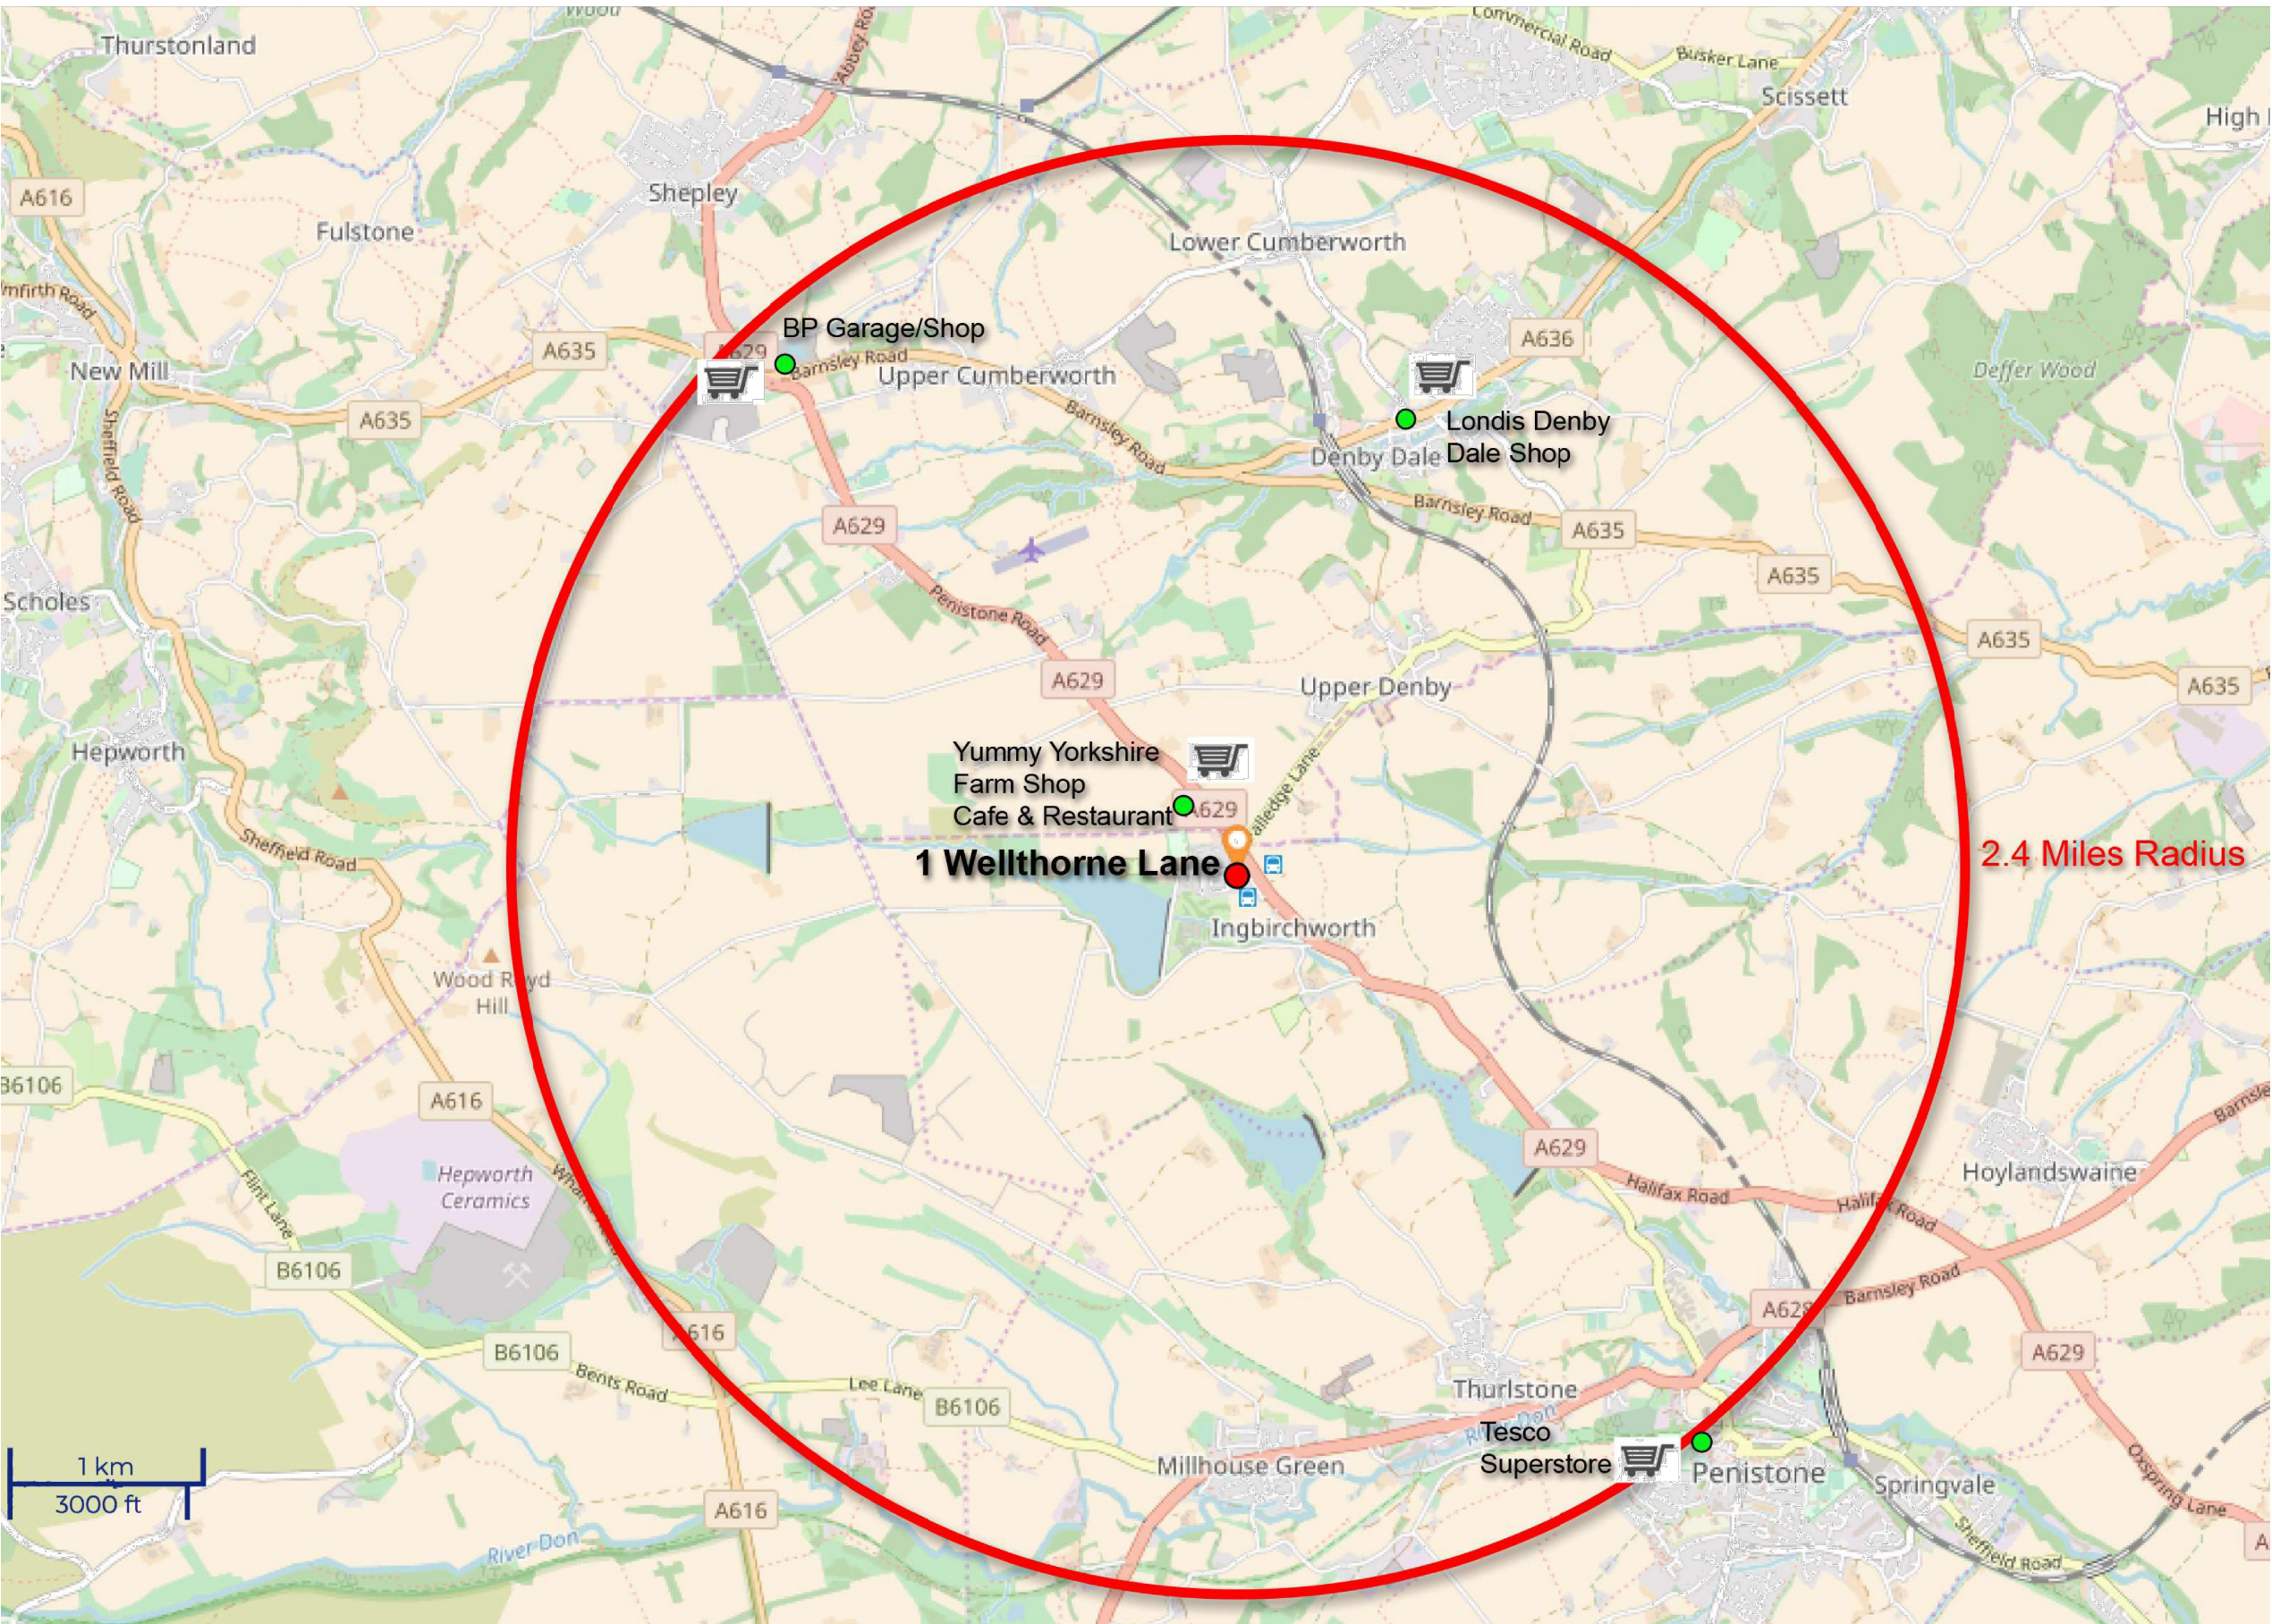

Map indicating Local Convenience Shops and Public Transport Links
n.t.s.

Rev:	Date:	Description:	By:
 07762656187  steven@drawit.biz  www.drawit.biz  15 Medway Close Barugh Green Barnsley S75 1NY			
Purpose: PRIOR APPROVAL NOTICE			
Status: Map Indicating local convenience shops and public transport links			
Dwg of:			
Client: Mr S Haigh			
Site Address: 1 Wellthorne Lane, Ingirchworth Sheffield , S36 7GJ			
Project: Change of Use From A1 to C3			
Drawn by: SH		Date: 01/10/2018	Rev:
Scale: AS SHOWN		Dwg No: 1822_LCS Map	