



LEFT ELEVATION




FRONT ELEVATION



RIGHT ELEVATION



LEFT 3D VIEW

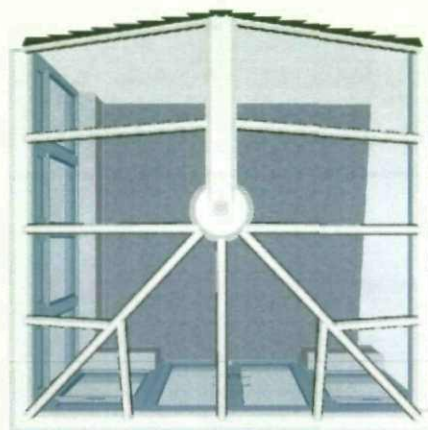

PLAN VIEW



RIGHT 3D VIEW

Prepared for: **Mrs Hazeldine**  
 Reference: **no 2**  
 Date: **21 / 9 / 2009**  
 No of Views: **Six**  
 Designers Signature:

**BACK**

|                                    |                                    |
|------------------------------------|------------------------------------|
| O/All Width : 3300 mm              | O/All Depth : 3040 mm              |
| Roof Pitch : 23.8° to 25.0°        | Ridge Height : 3057 mm             |
| Frame Height: 2200 mm              | D.W. Height : 600 mm               |
| Floor Area : 8.52 m <sup>2</sup>   | Base Area : 9.78 m <sup>2</sup>    |
| Int. Volume : 24.27 m <sup>3</sup> | Ext. Volume : 26.59 m <sup>3</sup> |
| Int. D.W.Area: 2.54 m <sup>2</sup> | Ext. D.W.Area: 2.84 m <sup>2</sup> |

**Crest Conservatories**  
**Pot House Hamlet**  
**Barnsley Road**  
**Silkstone**  
**Barnsley, , S75 4JU**

**Tel : 01226 794200 Fax: 01226 794201**



LEFT ELEVATION




FRONT ELEVATION



RIGHT ELEVATION



LEFT 3D VIEW

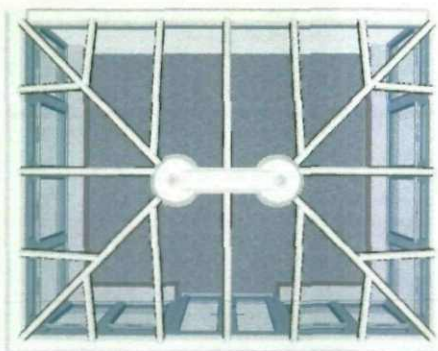

PLAN VIEW



RIGHT 3D VIEW

Prepared for: **Mrs Hazeldine**  
 Reference: **no 1**  
 Date: **21 / 9 / 2009**  
 No of Views: **Six**  
 Designers Signature:

*SIDE*

|                                     |                                     |
|-------------------------------------|-------------------------------------|
| O/All Width : 4000 mm               | O/All Depth : 3200 mm               |
| Roof Pitch : 25.0°                  | Ridge Height : 3074 mm              |
| Frame Height : 2240 mm              | D.W. Height : 600 mm                |
| Floor Area : 10.52 m <sup>2</sup>   | Base Area : 12.80 m <sup>2</sup>    |
| Int. Volume : 30.73 m <sup>3</sup>  | Ext. Volume : 35.02 m <sup>3</sup>  |
| Int. D.W.Area : 4.88 m <sup>2</sup> | Ext. D.W.Area : 5.48 m <sup>2</sup> |

**Crest Conservatories**  
**Pot House Hamlet**  
**Barnsley Road**  
**Silkstone**  
**Barnsley, , S75 4JU**

**Tel : 01226 794200 Fax: 01226 794201**




Produced 29.09.2009 from the Ordnance Survey National Geographic Database and incorporating surveyed revision available at this date. © Crown Copyright 2009.

Reproduction in whole or part is prohibited without the prior permission of Ordnance Survey.

Ordnance Survey, the OS Symbol and OS Sitemap are registered trademarks of Ordnance Survey, the national mapping agency of Great Britain.

The representation of a road, track or path is no evidence of a right of way.


The representation of features as lines is no evidence of a property boundary.

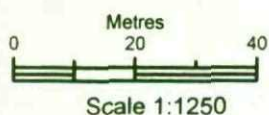


Supplied by: **Wakefield MDC**  
Serial number: 00125700  
Centre coordinates: 439445.75 401255.63

Further information can be found on the OS Sitemap Information leaflet or the Ordnance Survey web site:  
[www.ordnancesurvey.co.uk](http://www.ordnancesurvey.co.uk)


### 5 Tingle Bridge Cres

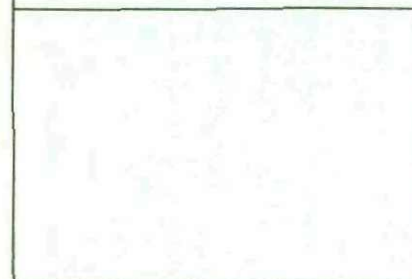


# 5 TINGLE BRIDGE CRESCENT BLOCK PLAN

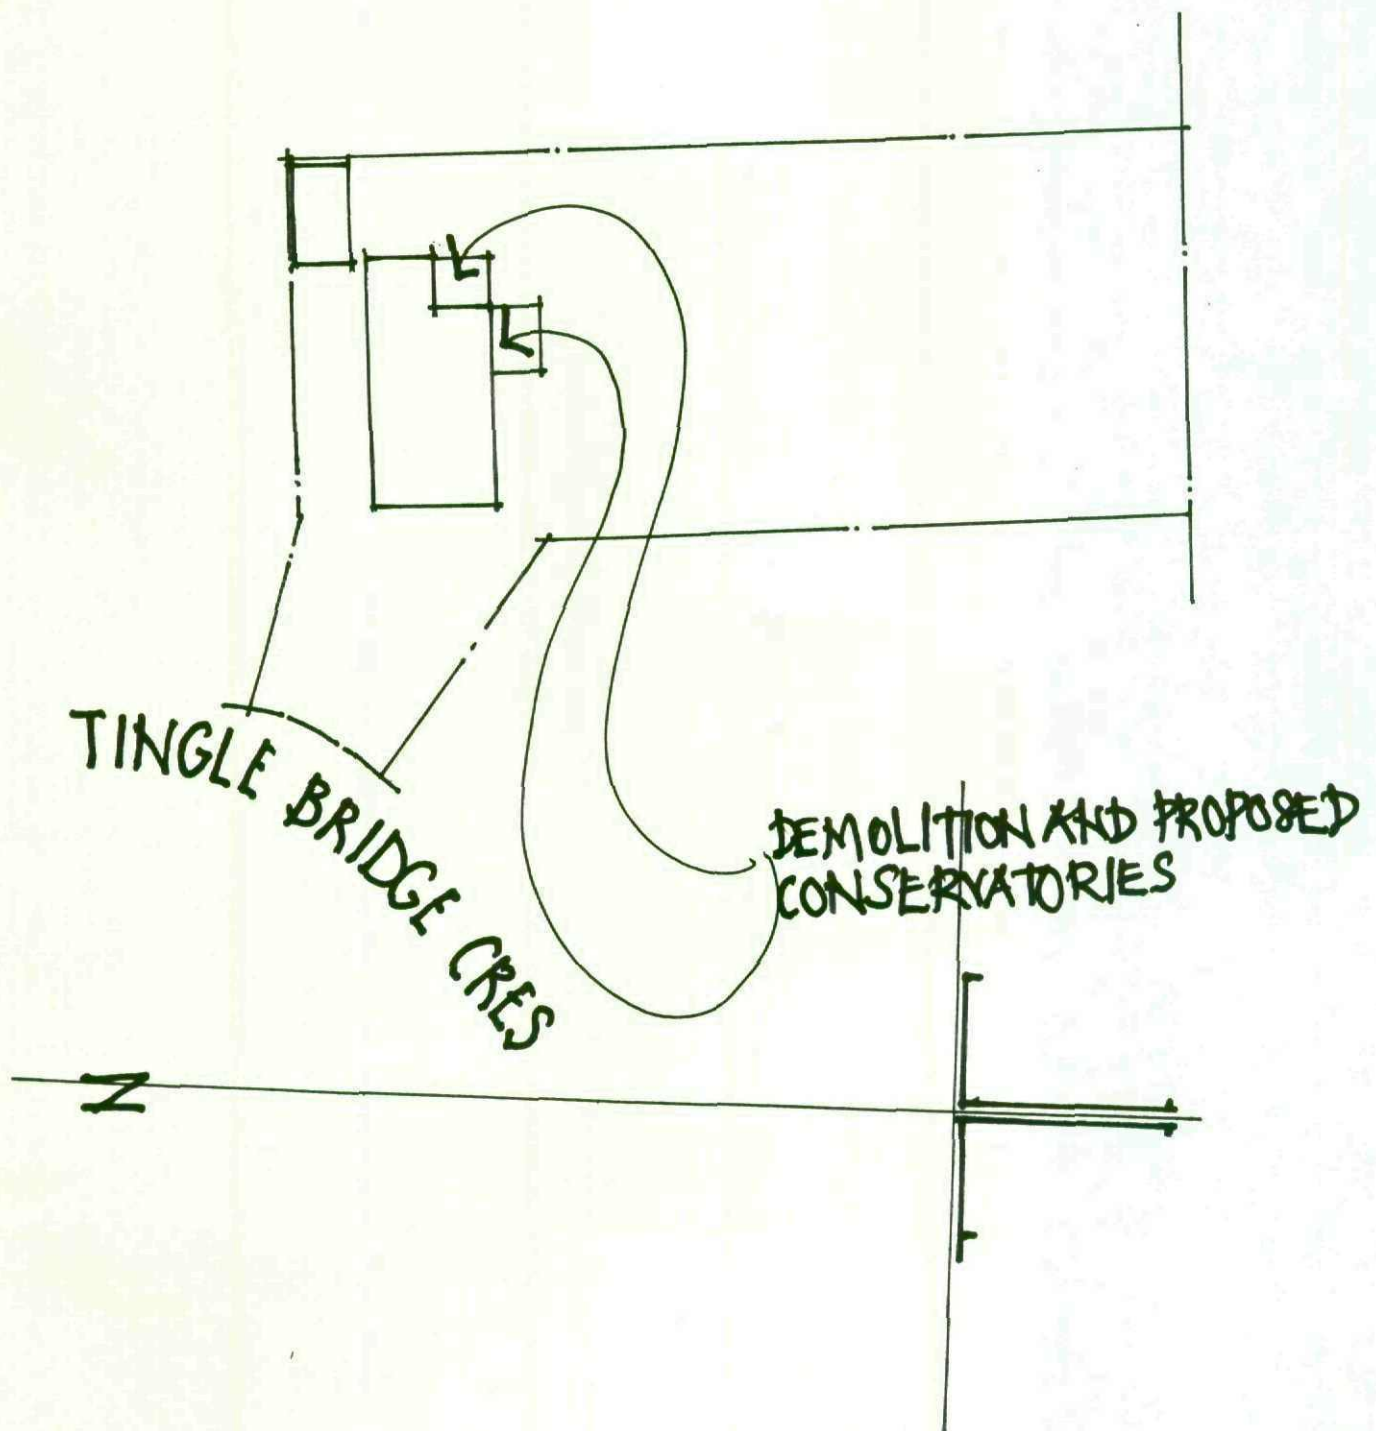

SCALE 1:500

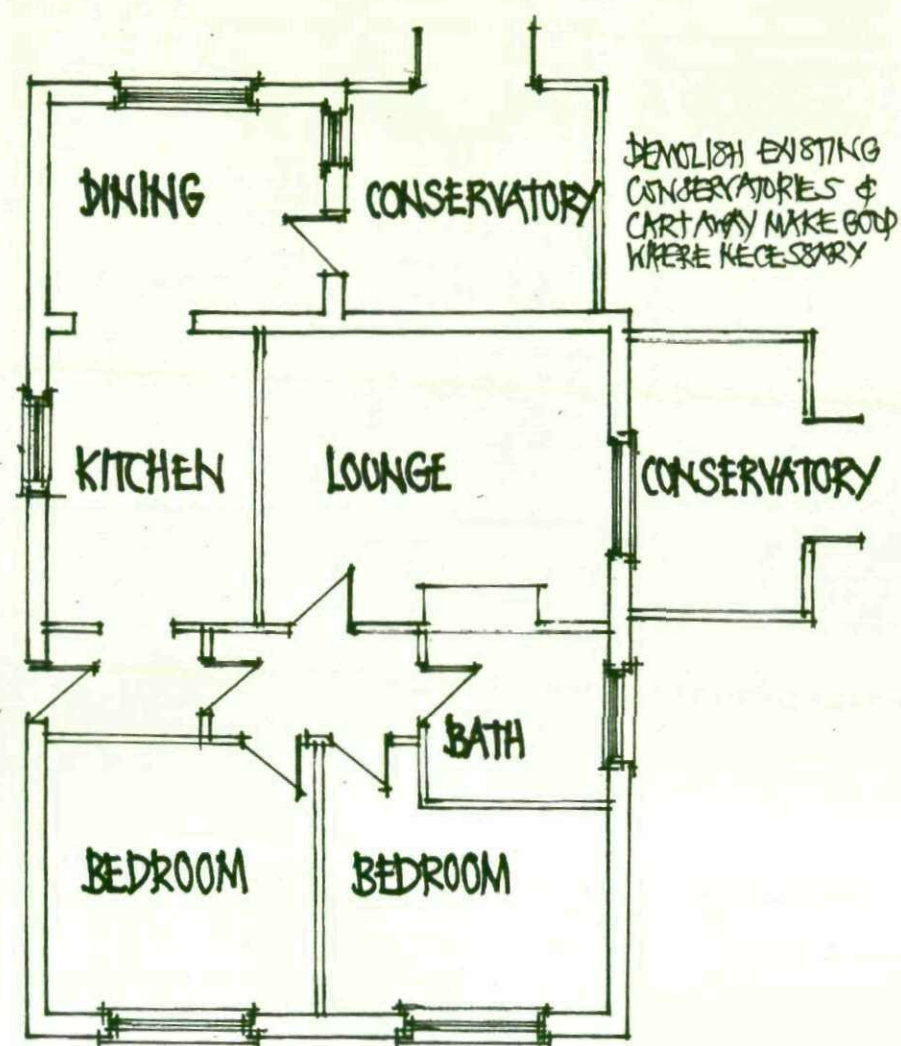

EXISTING LAYOUT PLAN  
SCALE 1:100

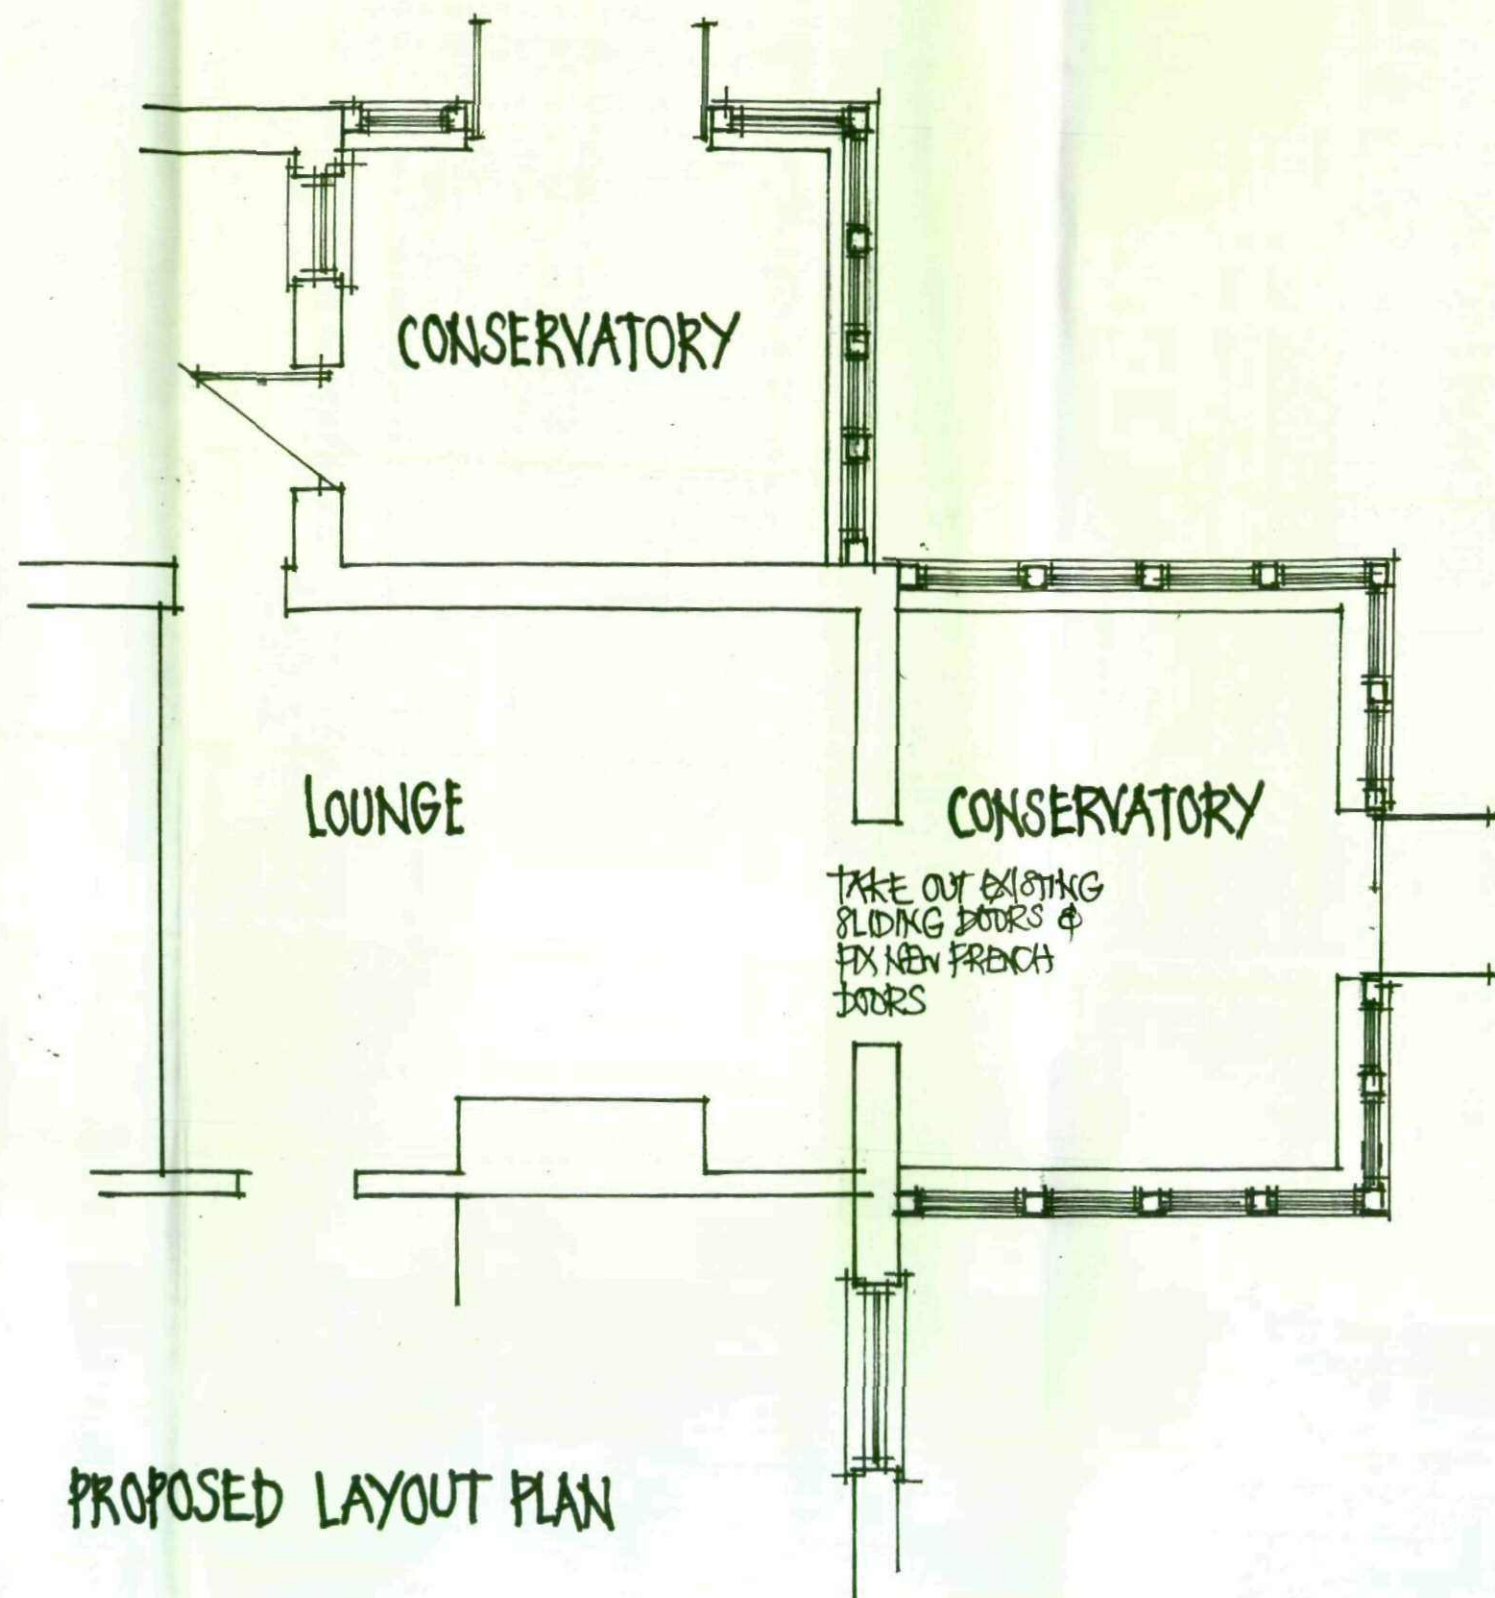


PROPOSED LAYOUT PLAN

PROPOSED REPLACEMENT CONSERVATORIES  
5 TINGLE BRIDGE CRESCENT


SCALE 1:50

# 5 TINGLE BRIDGE, CRESCENT - PROPOSALS

## ELEVATIONS


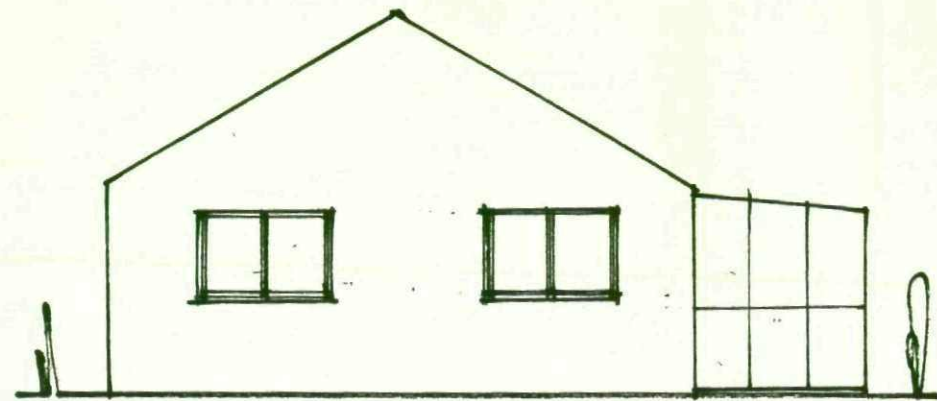


FRONT - EXISTING

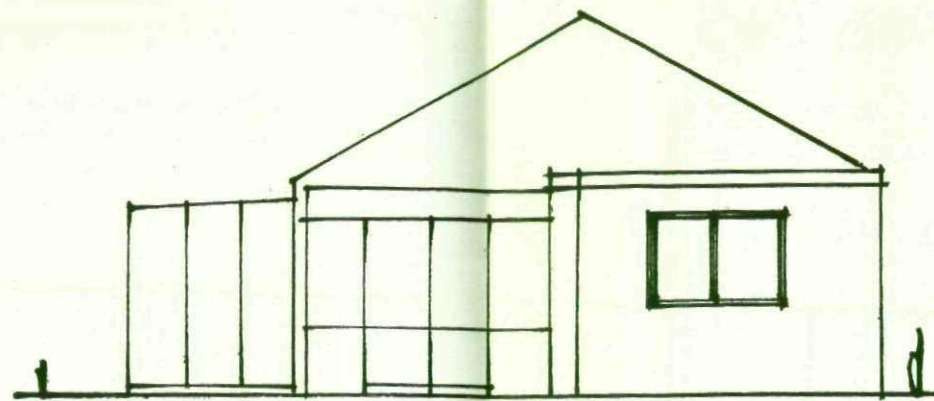


REAR-EXISTING


## SIDE EXISTING

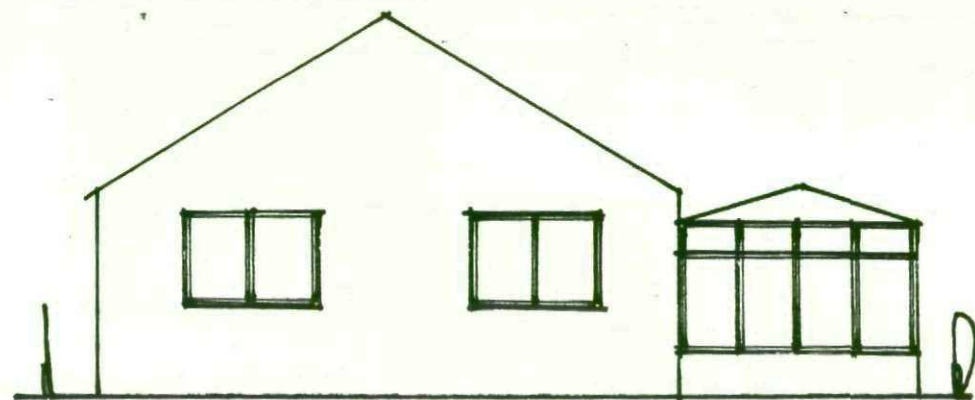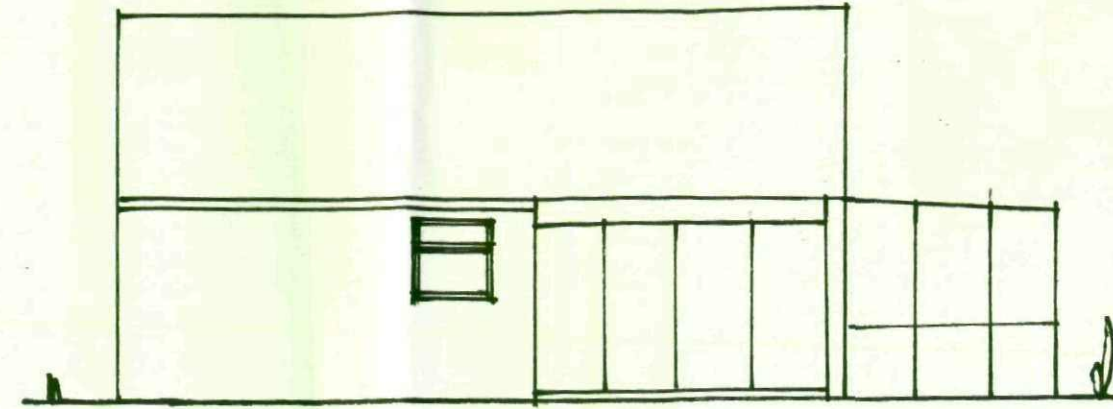

FRONT - PROPOSED

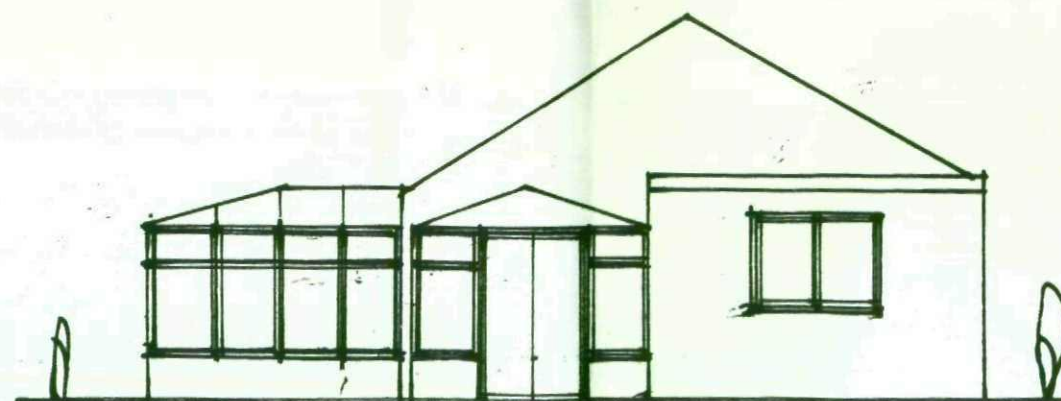

REAR PROPOSED

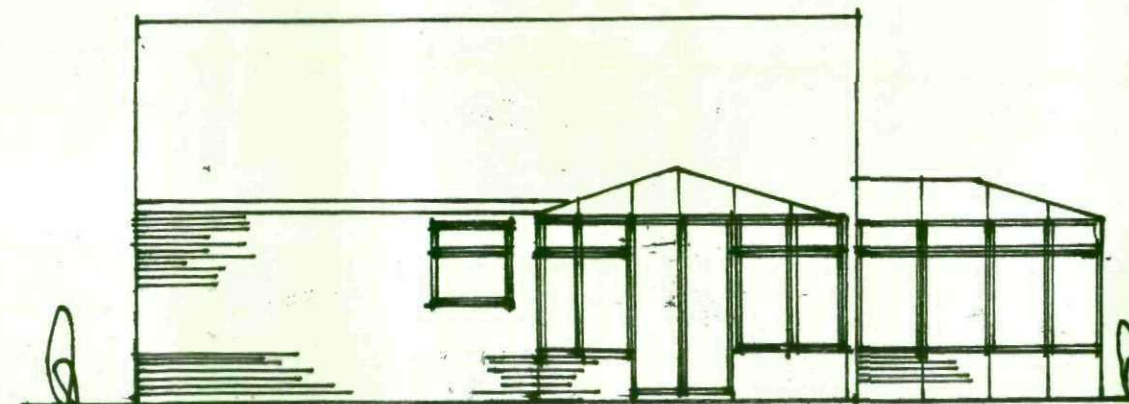

SIDE PROPOSED

SCALE 1:100