
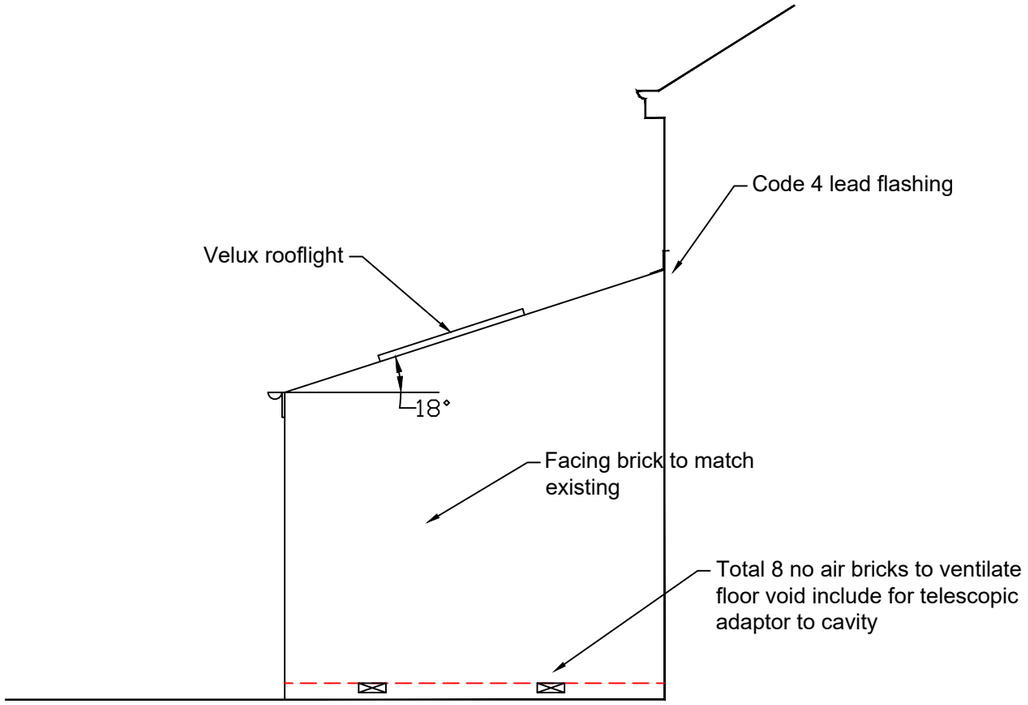


Proposed side elevation 1:50

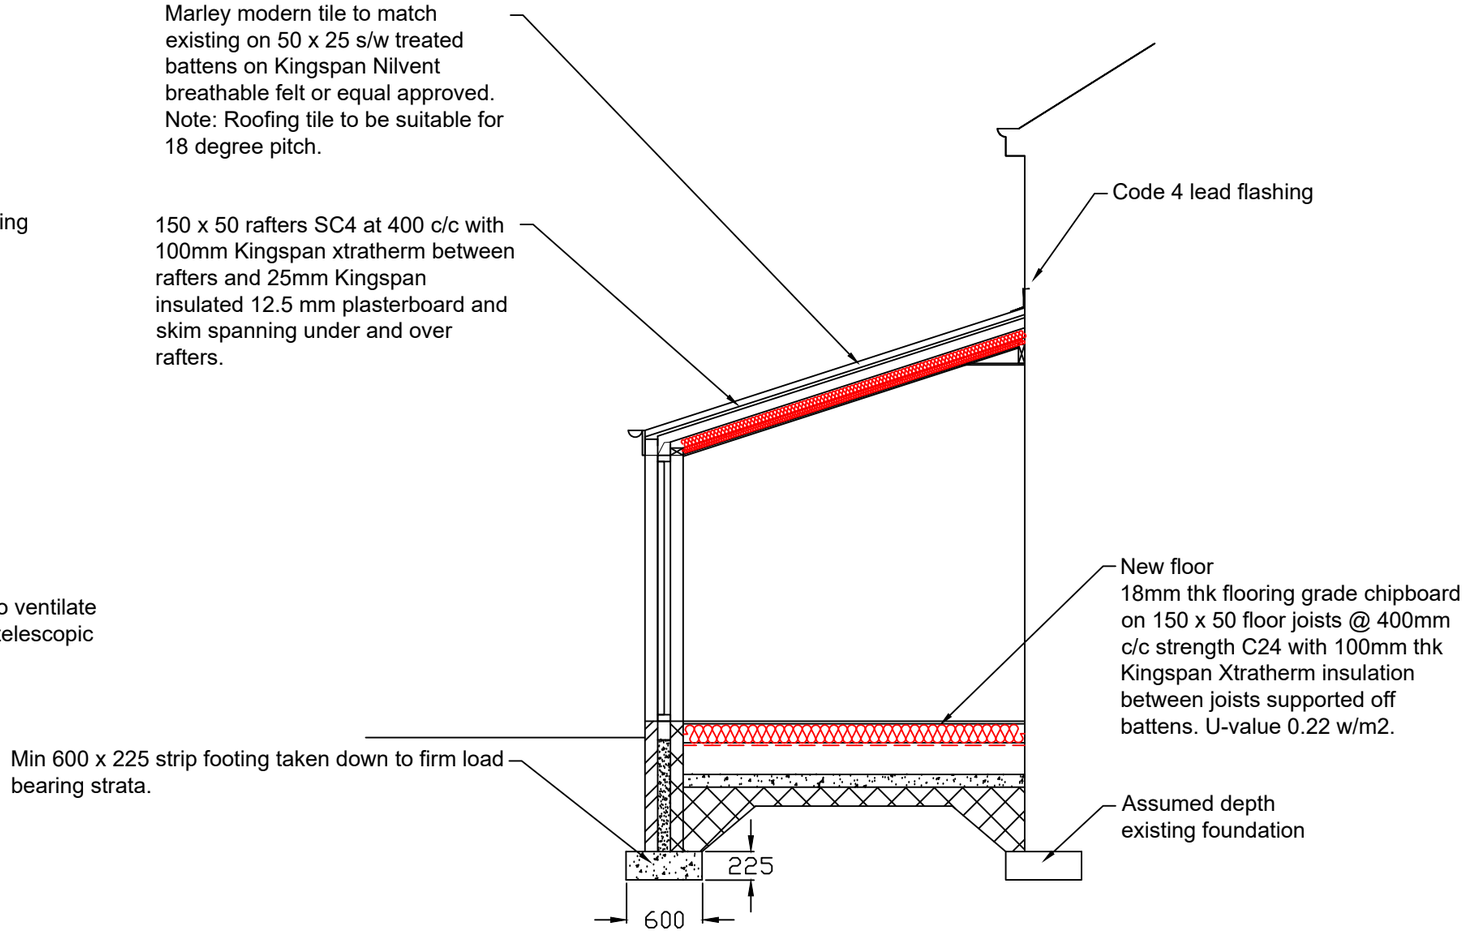

Typical section 1:50

Revisions	A. .	.
This drawing is for planning permission only and is not a construction drawing.		
Drawing Title	PROPOSED-SIDE-ELEVATION-TYPICAL-SECTION	
Job No. - Dwg No.	LR /2022/5 .	-
Client:	LEE RUDD 48 BLY ROAD DARFIELD Barnsley S73 9DP	
Scale.	1:50	

nd