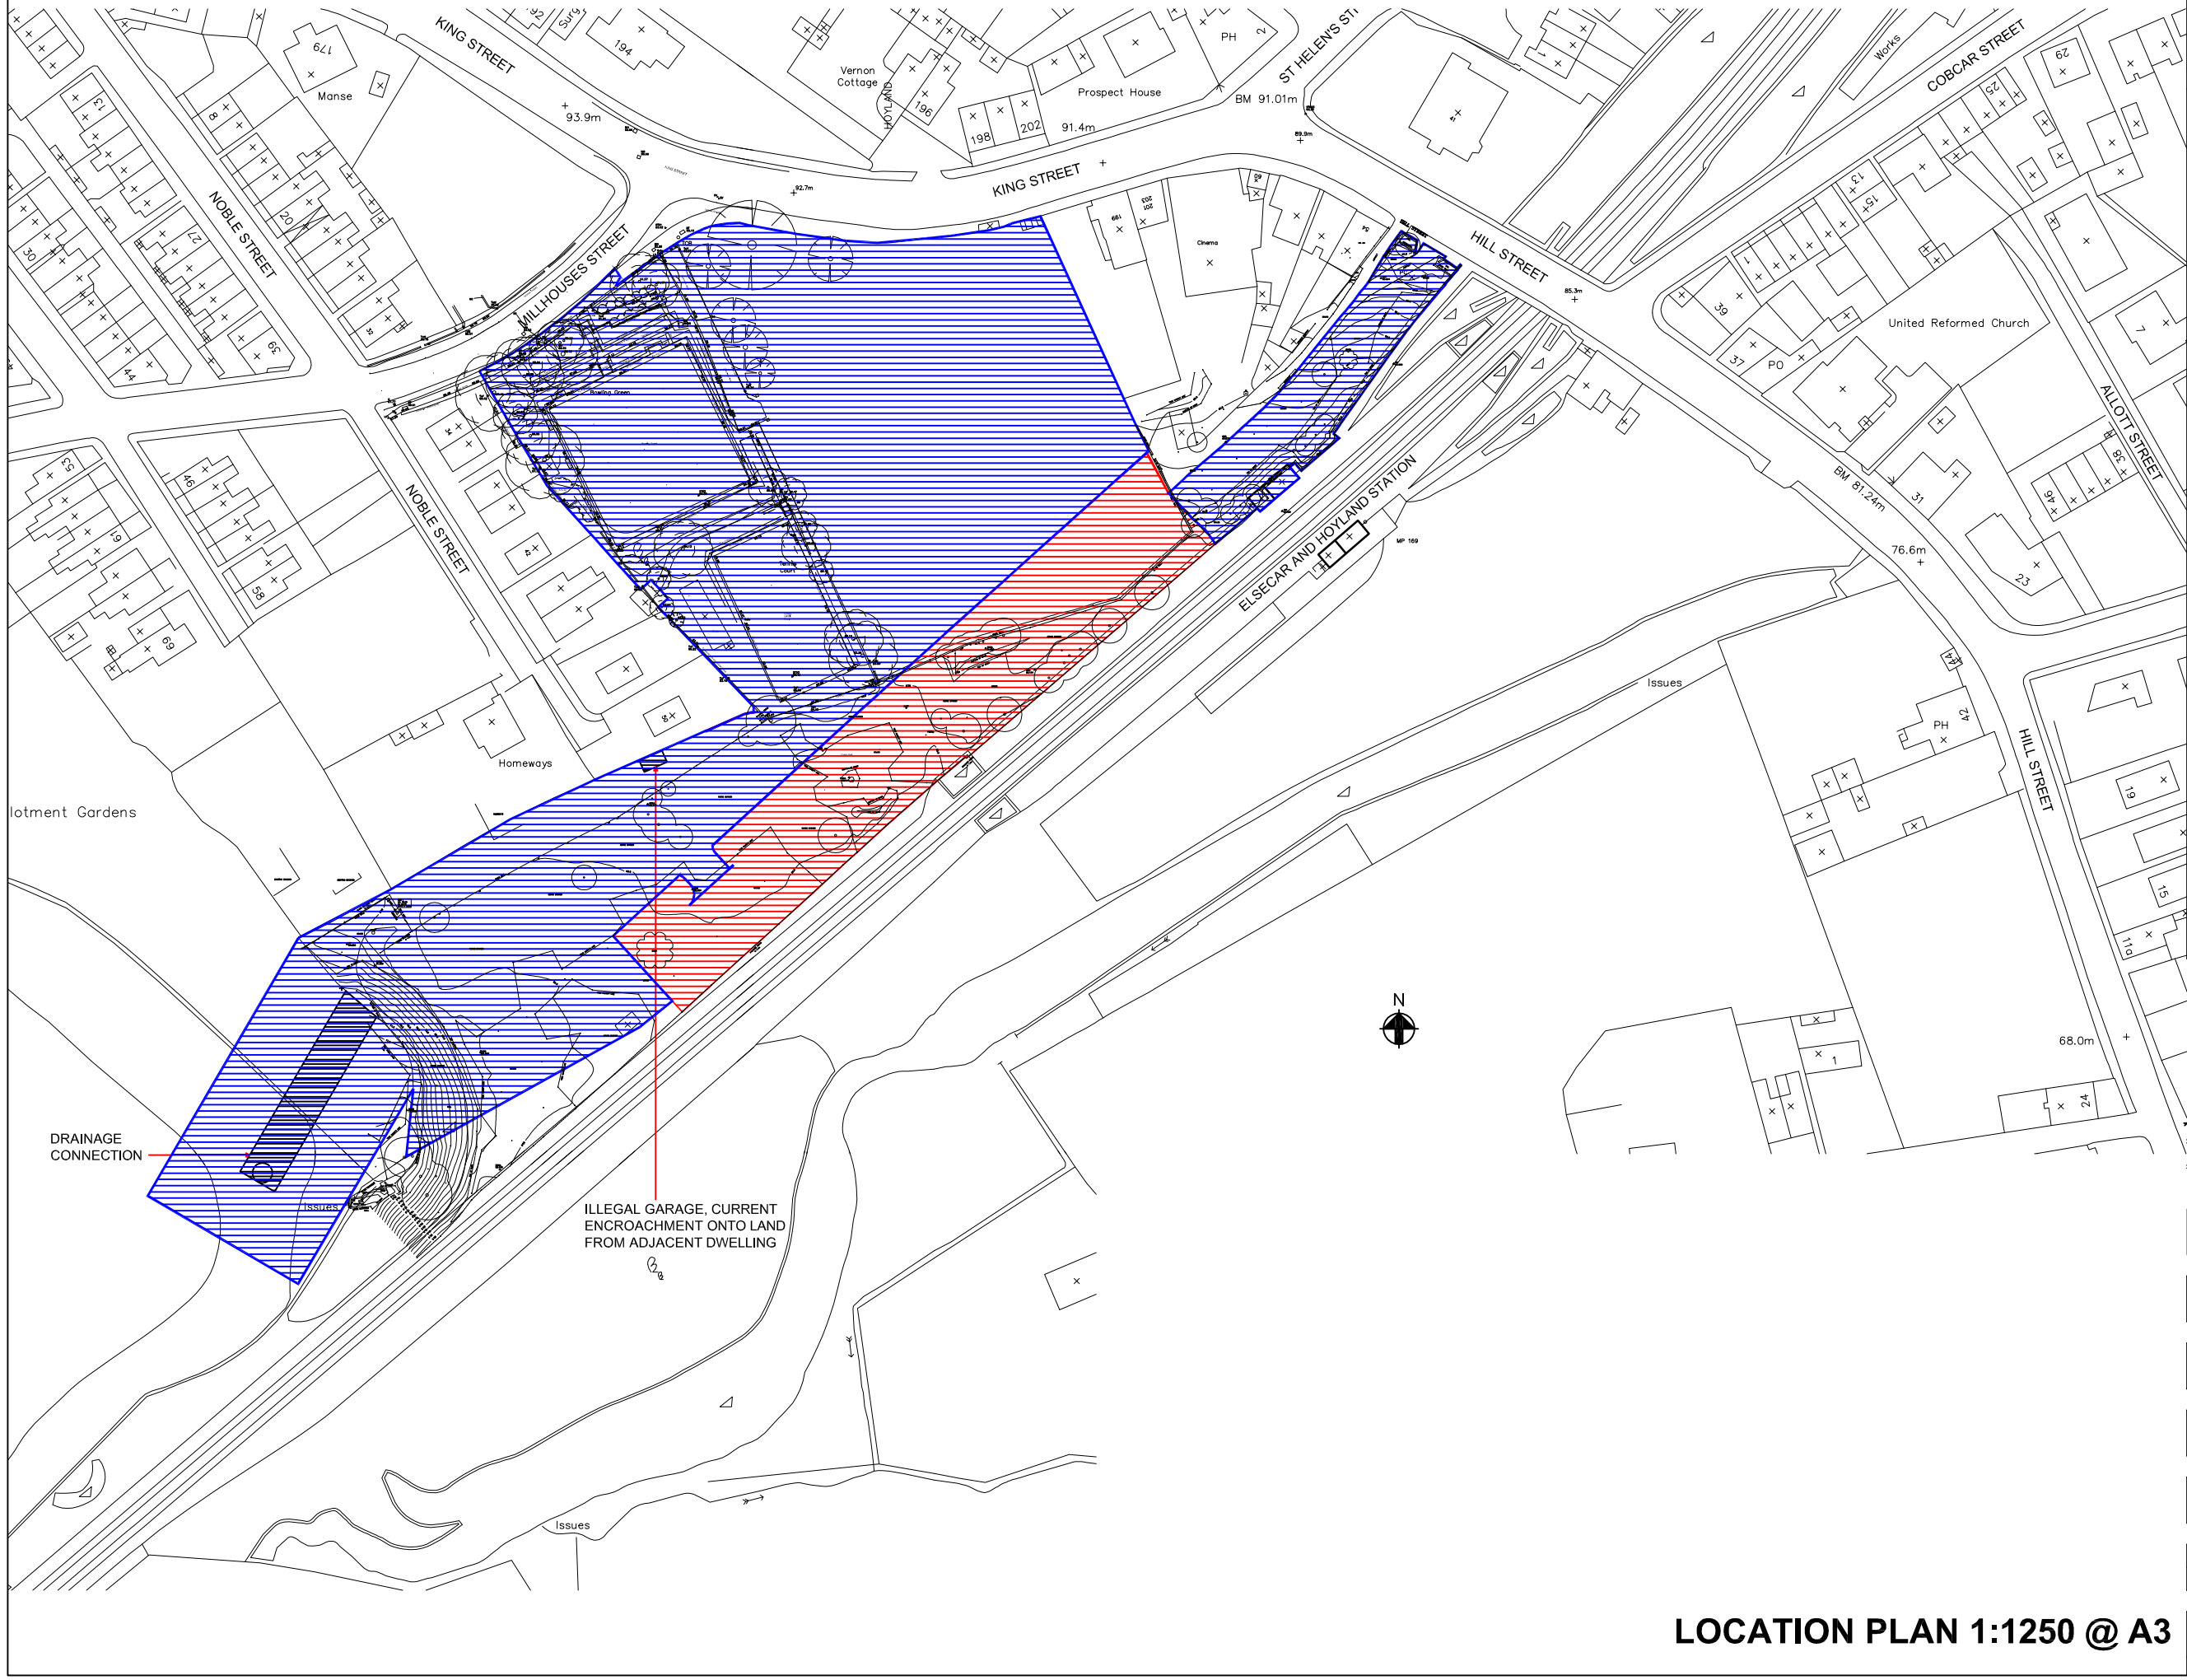


NOTES:

This drawing is copyright and shall not be reproduced without permission of Beckwith Design Associates.
Do not scale from this drawing, use figured dimensions only.
It is the Contractors responsibility to check all dimensions on site.
It is the Contractors responsibility to ensure compliance with the Building Regulations.
This drawing is to be read in conjunction with all Structural Engineers drawings.
This drawing is to be read in conjunction with all BDA's relevant drawings and schedules

REVISIONS:

REV:A 30:06:2010
AMENDED SITE BOUNDARY TO SHOW WORKS TO FOOTPATH FROM HILL STREET AND WORKS FOR THE DRAINAGE CONNECTION TO THE SOUTH WEST. ALSO ADDED ILLEGAL GARAGE WHICH CURRENTLY ENCROACHES ONTO LAND FROM ADJACENT DWELLING

BECKWITH DESIGN ASSOCIATES LTD
CHARTERED ARCHITECTURAL DESIGN CONSULTANTS

THE STUDIO
53 LEEDS ROAD
BRADFORD
BD1 5AF

Tel: 01274 728683
Fax: 01274 724754
E-mail: admin@beckwithdesign.co.uk
Website: www.beckwithdesign.co.uk

CLIENT:

BARNSLEY COUNCIL

LOCATION:

ELSECAR STATION SITE
BARNSLEY

PROJECT:

RESIDENTIAL DEVELOPMENT AND PARK AND RIDE SCHEME

DRAWING TITLE:

LOCATION PLAN

SCALE:	1:1250	DRAWN:	LL
DATE:	30:06:2010	CHECKED:	

DRAWING N°:

166ARU/P-00

A1

LOCATION PLAN 1:1250 @ A3