


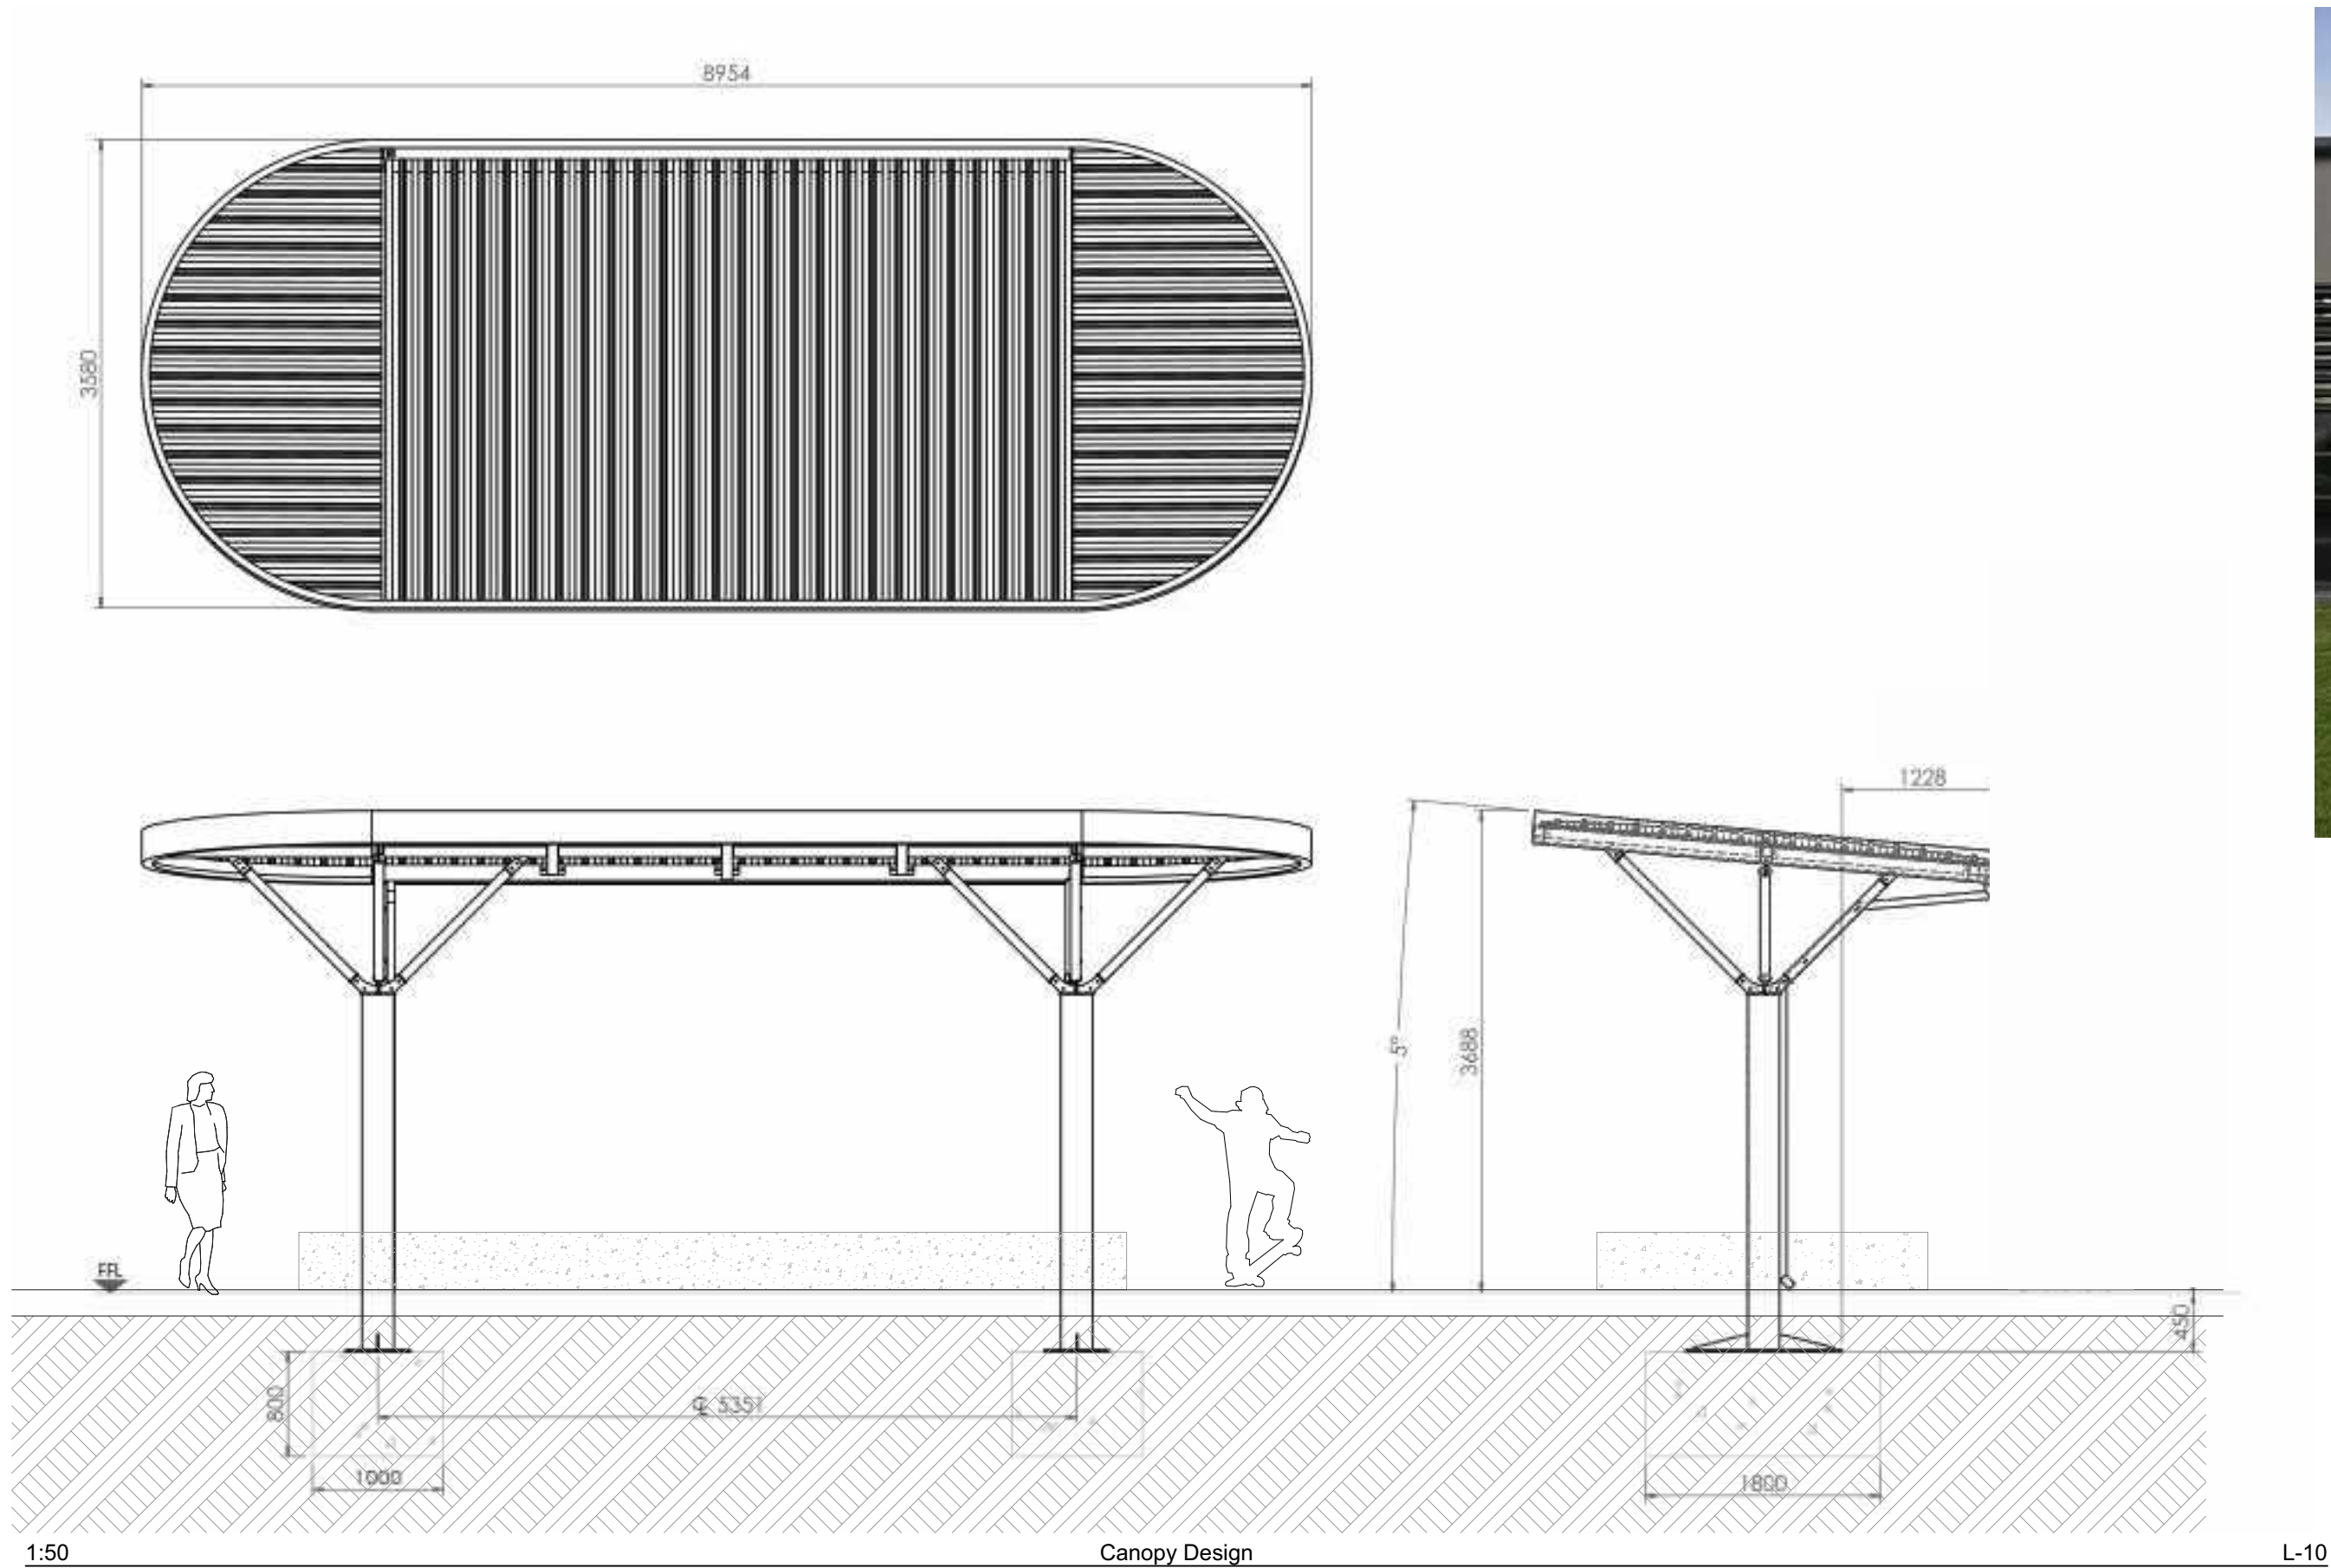

1:50 Canopy Design L-10



Stadium Canopy

The Stadium Canopy is a cantilevered freestanding steel structure that slopes to the rear to divert rainwater into the aluminium drainage system. The name is derived from the 'æstadium' shaped corrugated steel roof. The design utilises below-ground fixings and a branching structure to secure the canopy in 8 points. A

Customisable options include:
- Powder coating in a range of RAL colours
- Bespoke sizes available on request
- Green roof options

Advantages of this design include:
- Does not require fixing to the building
- Can be designed to fit the space available
- Durable and Low Maintenance
- Increases usability and value of a space

Ideal for:
- Business parks
- Schools/Universities
- Retail/Hospitality

Our steel structures are manufactured to BS EN 1090 standards.

A

L: 8954mm x H: 3580mm x D: 3688mm



Materials, Finishes & Options


Steel
Available in the options below:
For further details on our steel visit our [materiality page](#) >>



Colours
Available in a huge range of RAL colours.
Our most popular colours are:




Fixtures
This product can be customised with a range of optional fixtures. If you have any further bespoke requirements get in touch, our sales team will be happy to help.

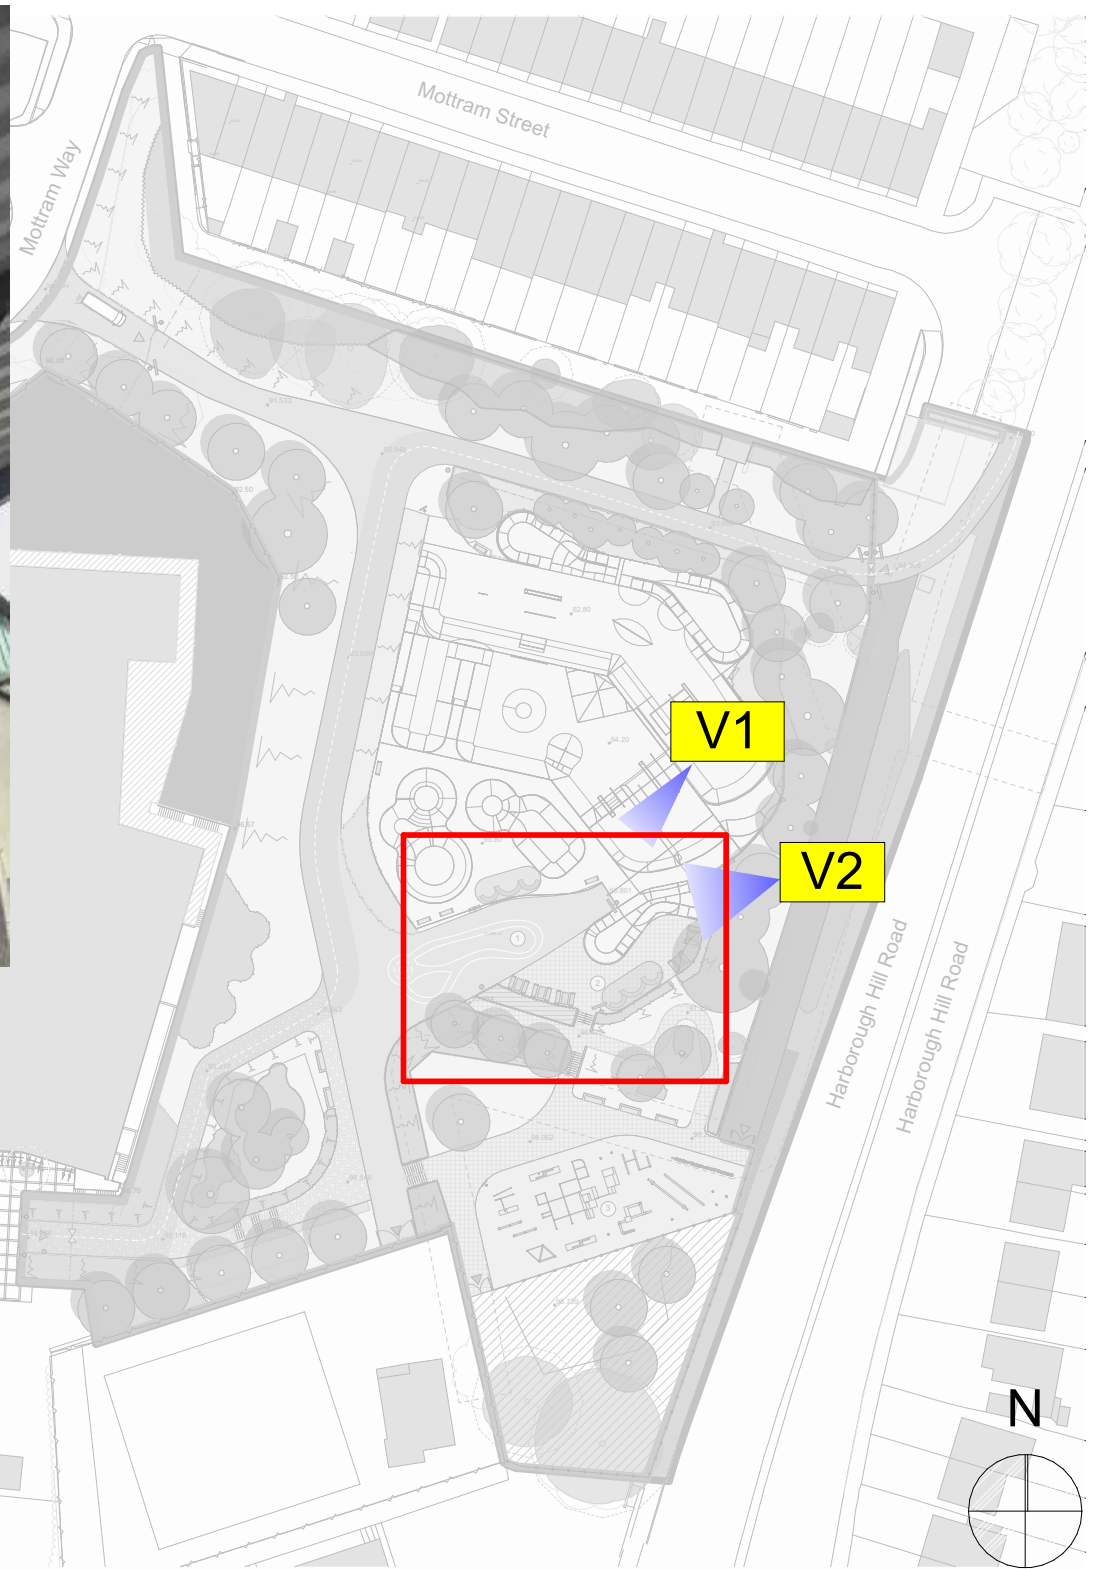

Notes:


- Service routes are taken from a drawing BALU-HYD-AP-XX-DR-ME-2001 P01
- Activity zones to be developed and detailed with the Specialist Skate Consultant
- Further coordination is required with Drainage engineers, Arboriculturist, Ecologist, Skate Park specialists, Civil engineers, Onsite Youth zone site and Highways.

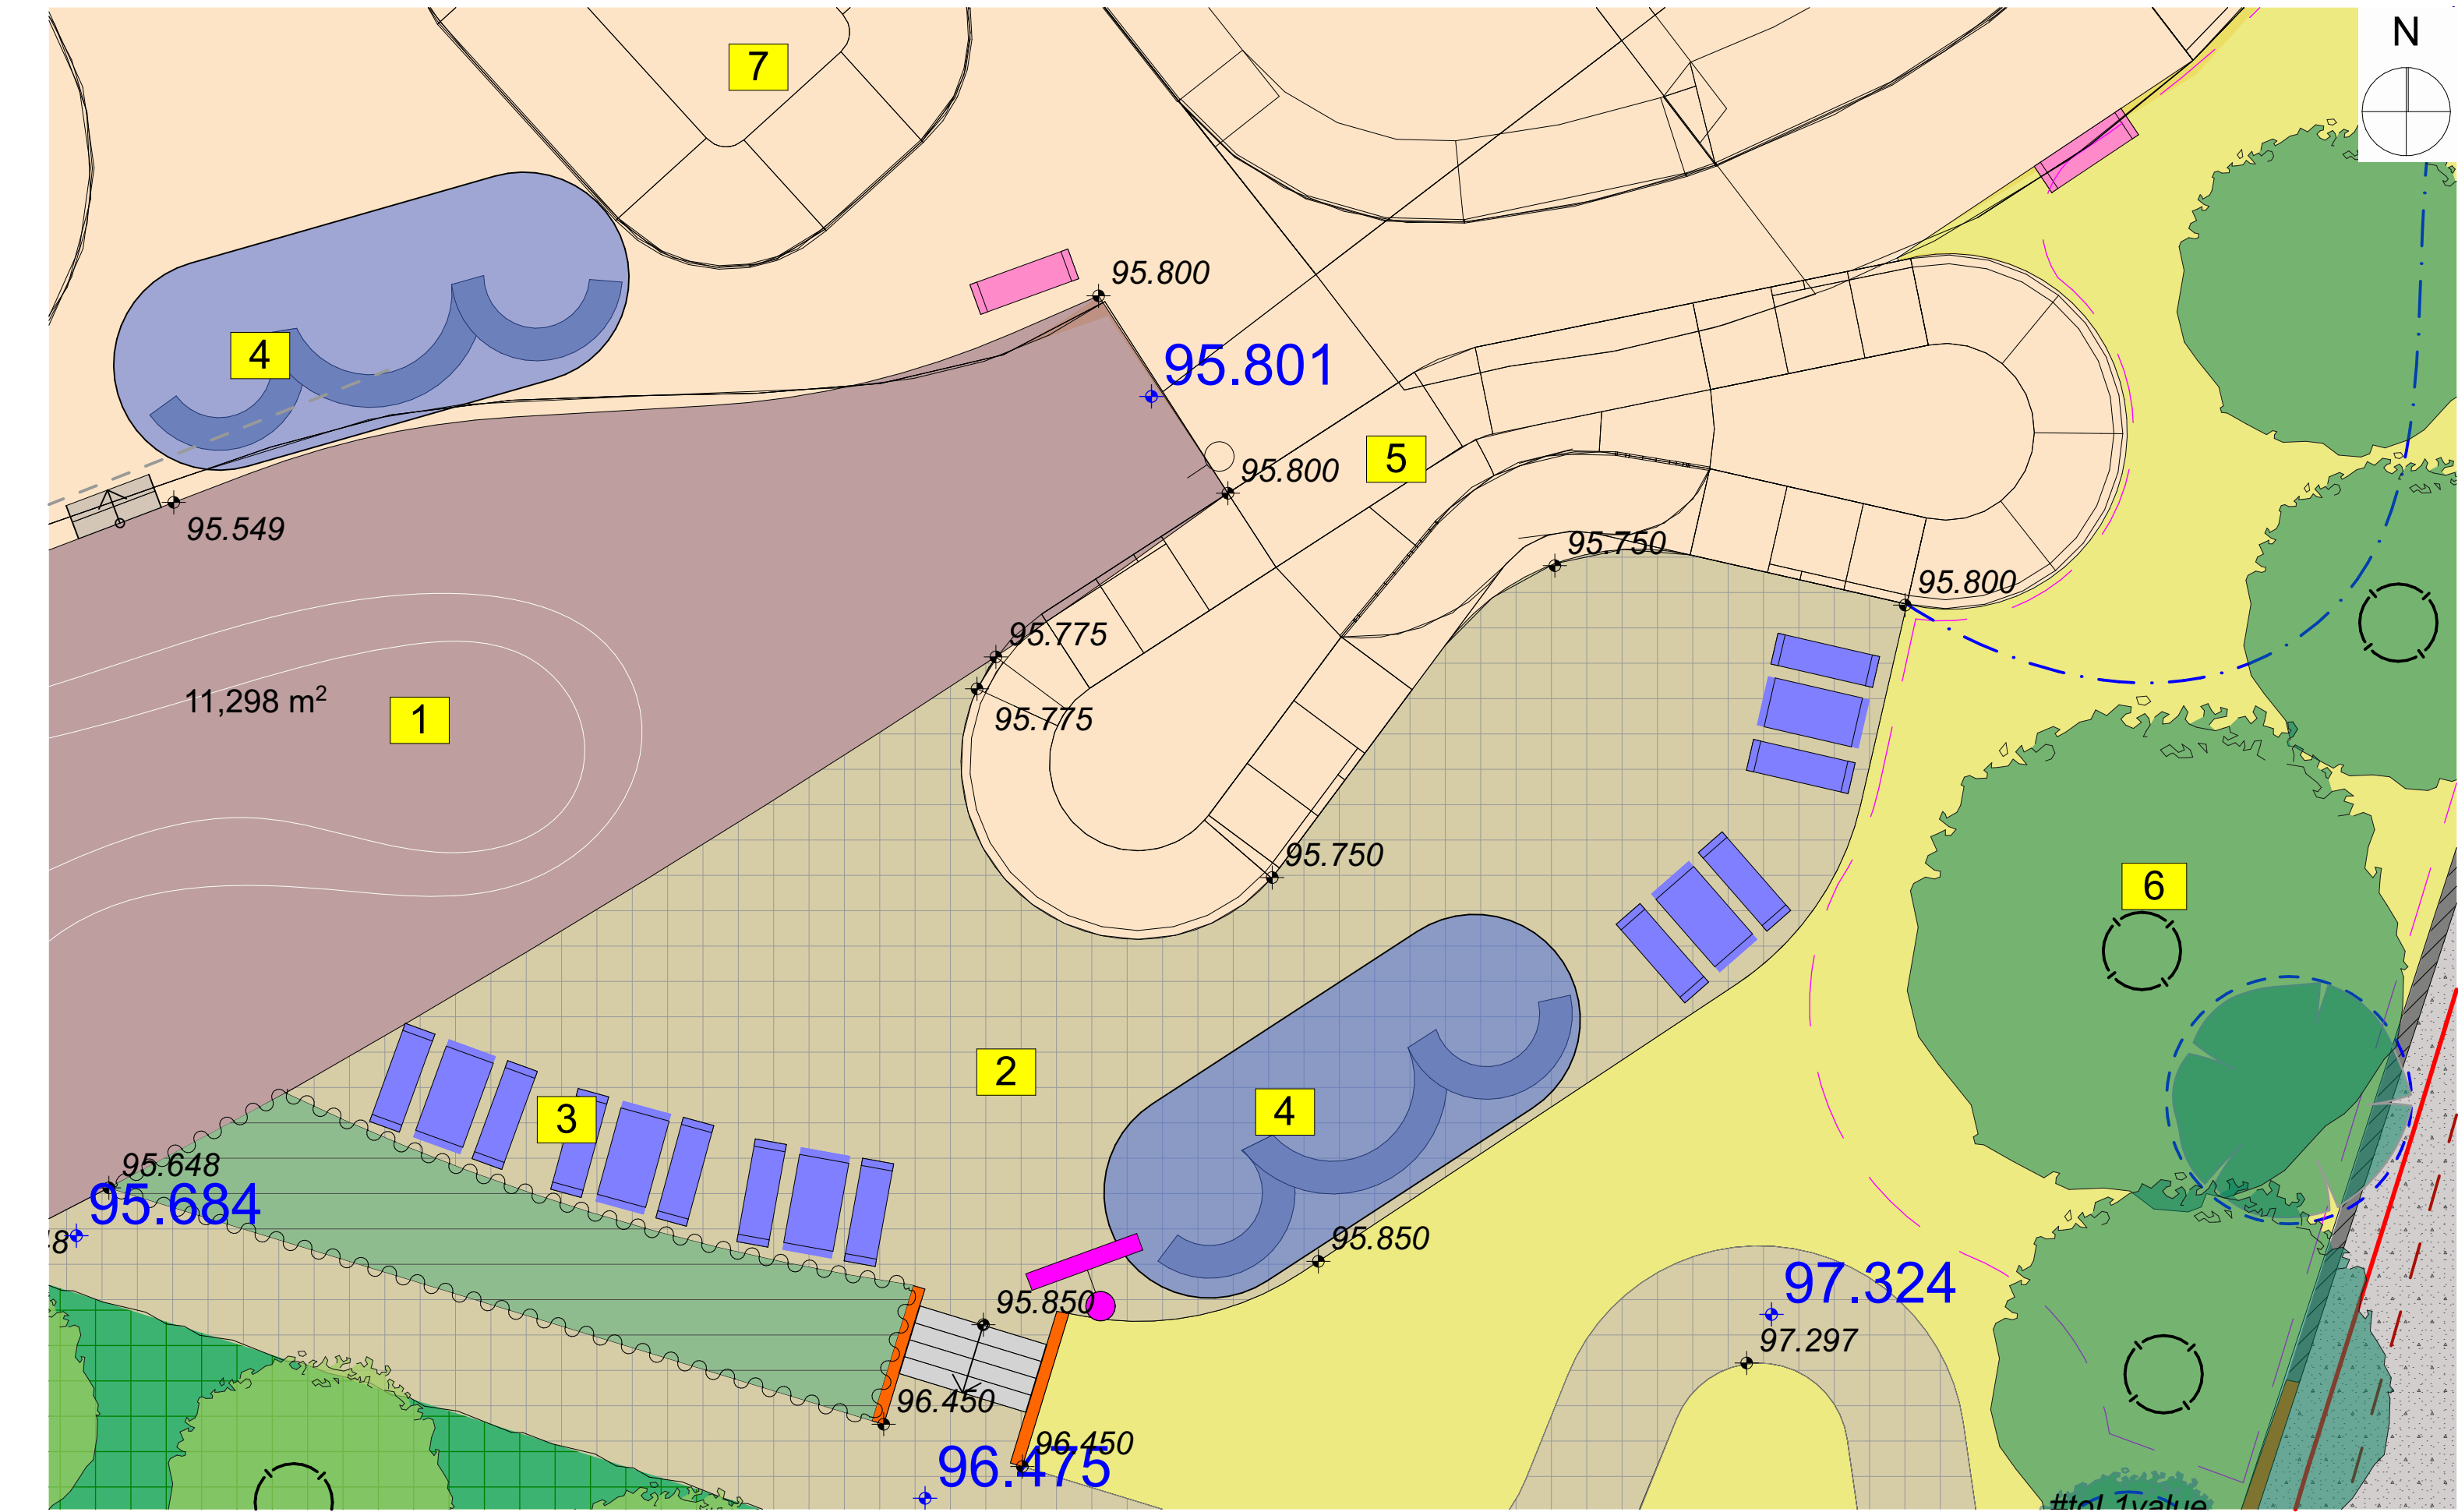


- Central Social Plaza Space, with moveable planters and furniture to allow future provision for service vehicle movement.
- Youth Social Space and Canopy/ Shelter.
- Concrete surface opportunity for public art competition and community involvement

Features:

- Children's road surface marking play for cycling/ scooters. Opportunity for community involvement. (also accommodates managed infrequent service/maintenance vehicles access for turning)
- Bound Surface with rumble strip type paving to deter skateboard use here.
- Picnic bench social seating
- Proposed canopy with curved concrete social seating
- Beginner Pump track close to parent/guardian surveillance
- Natural tree planting for shade and shrubs for buffer screening against HBH road
- Advanced - main skate area

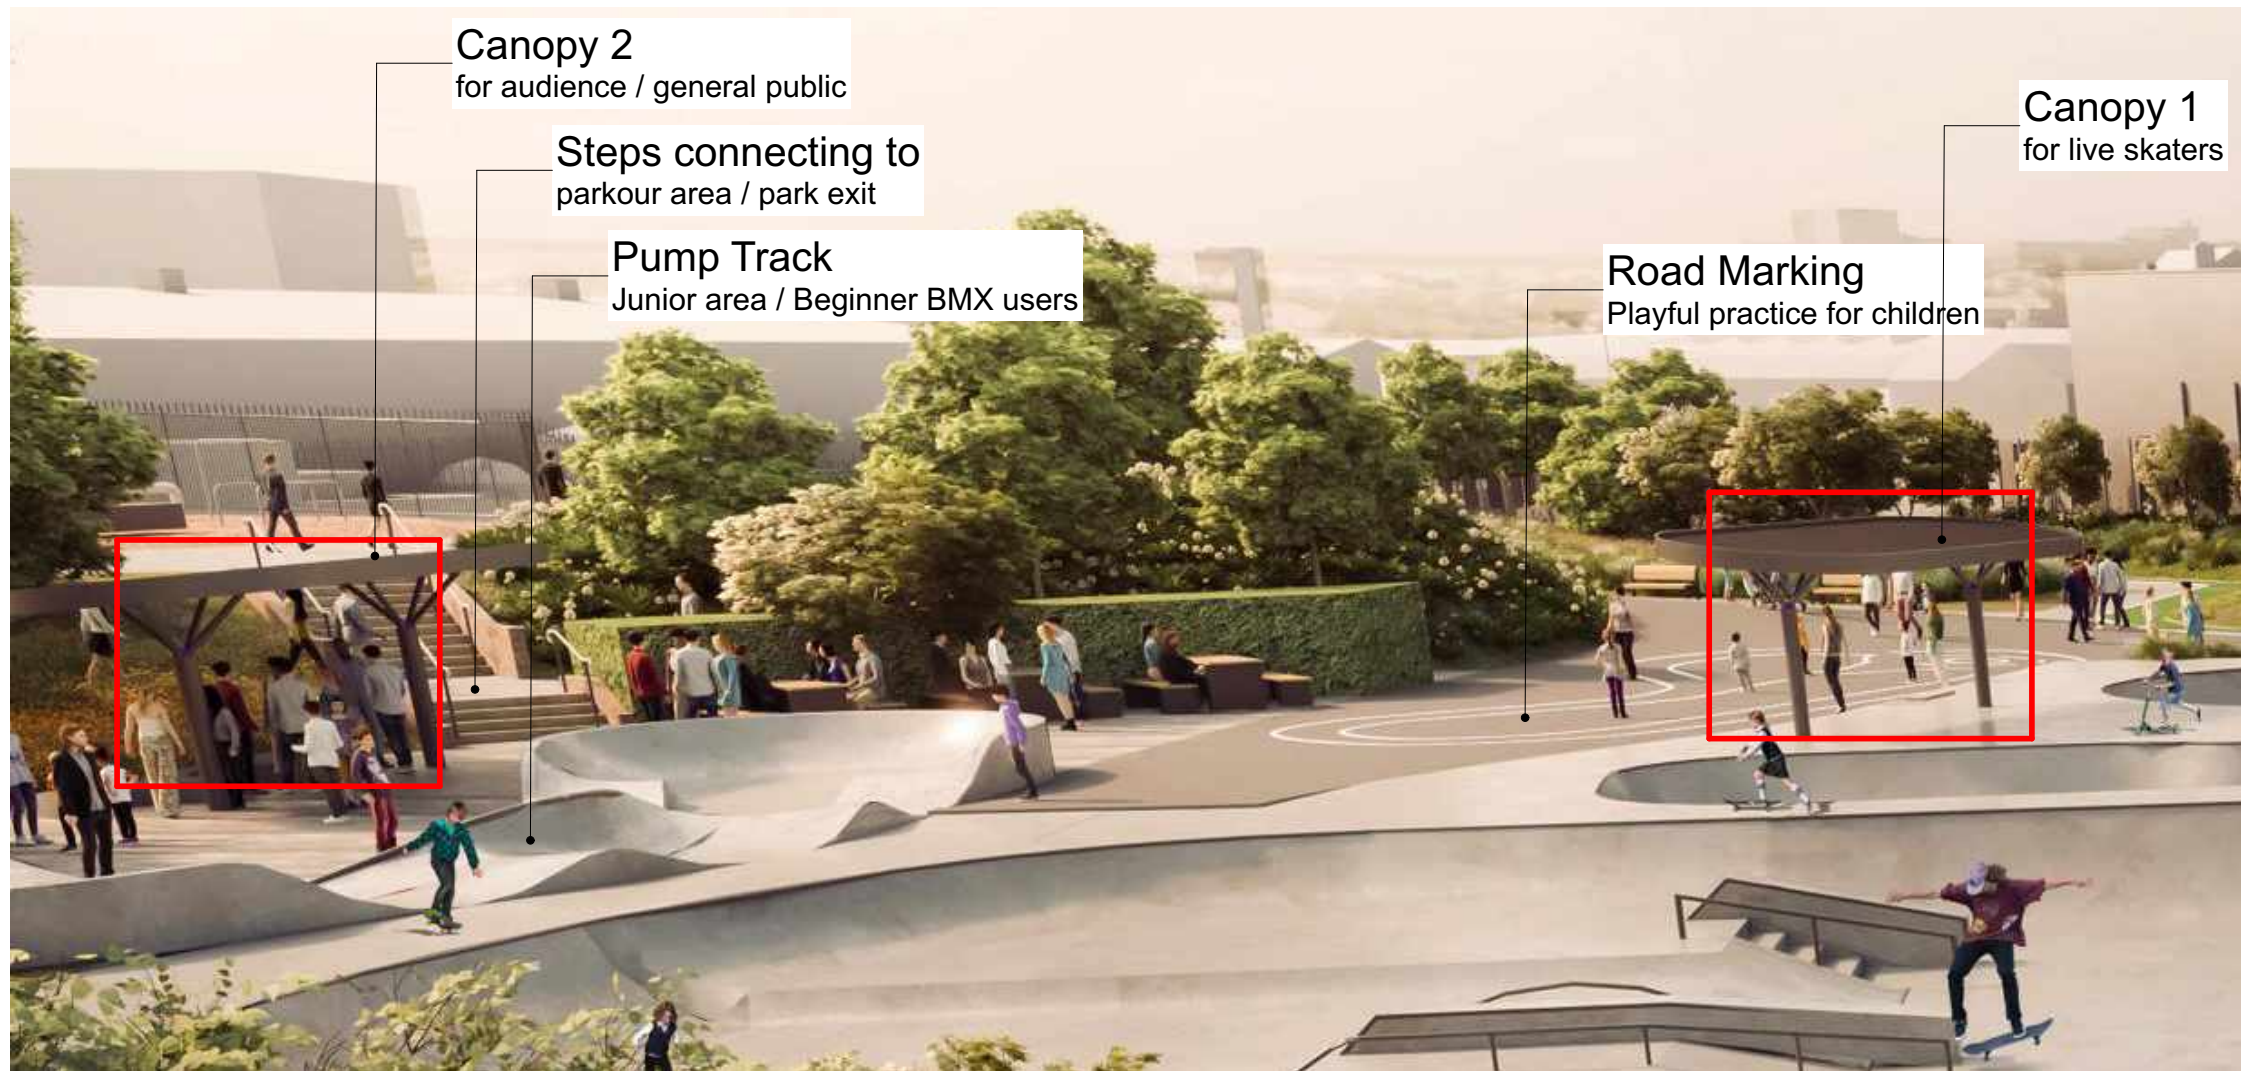

V1- View looking towards social area from NE corner of main skate area

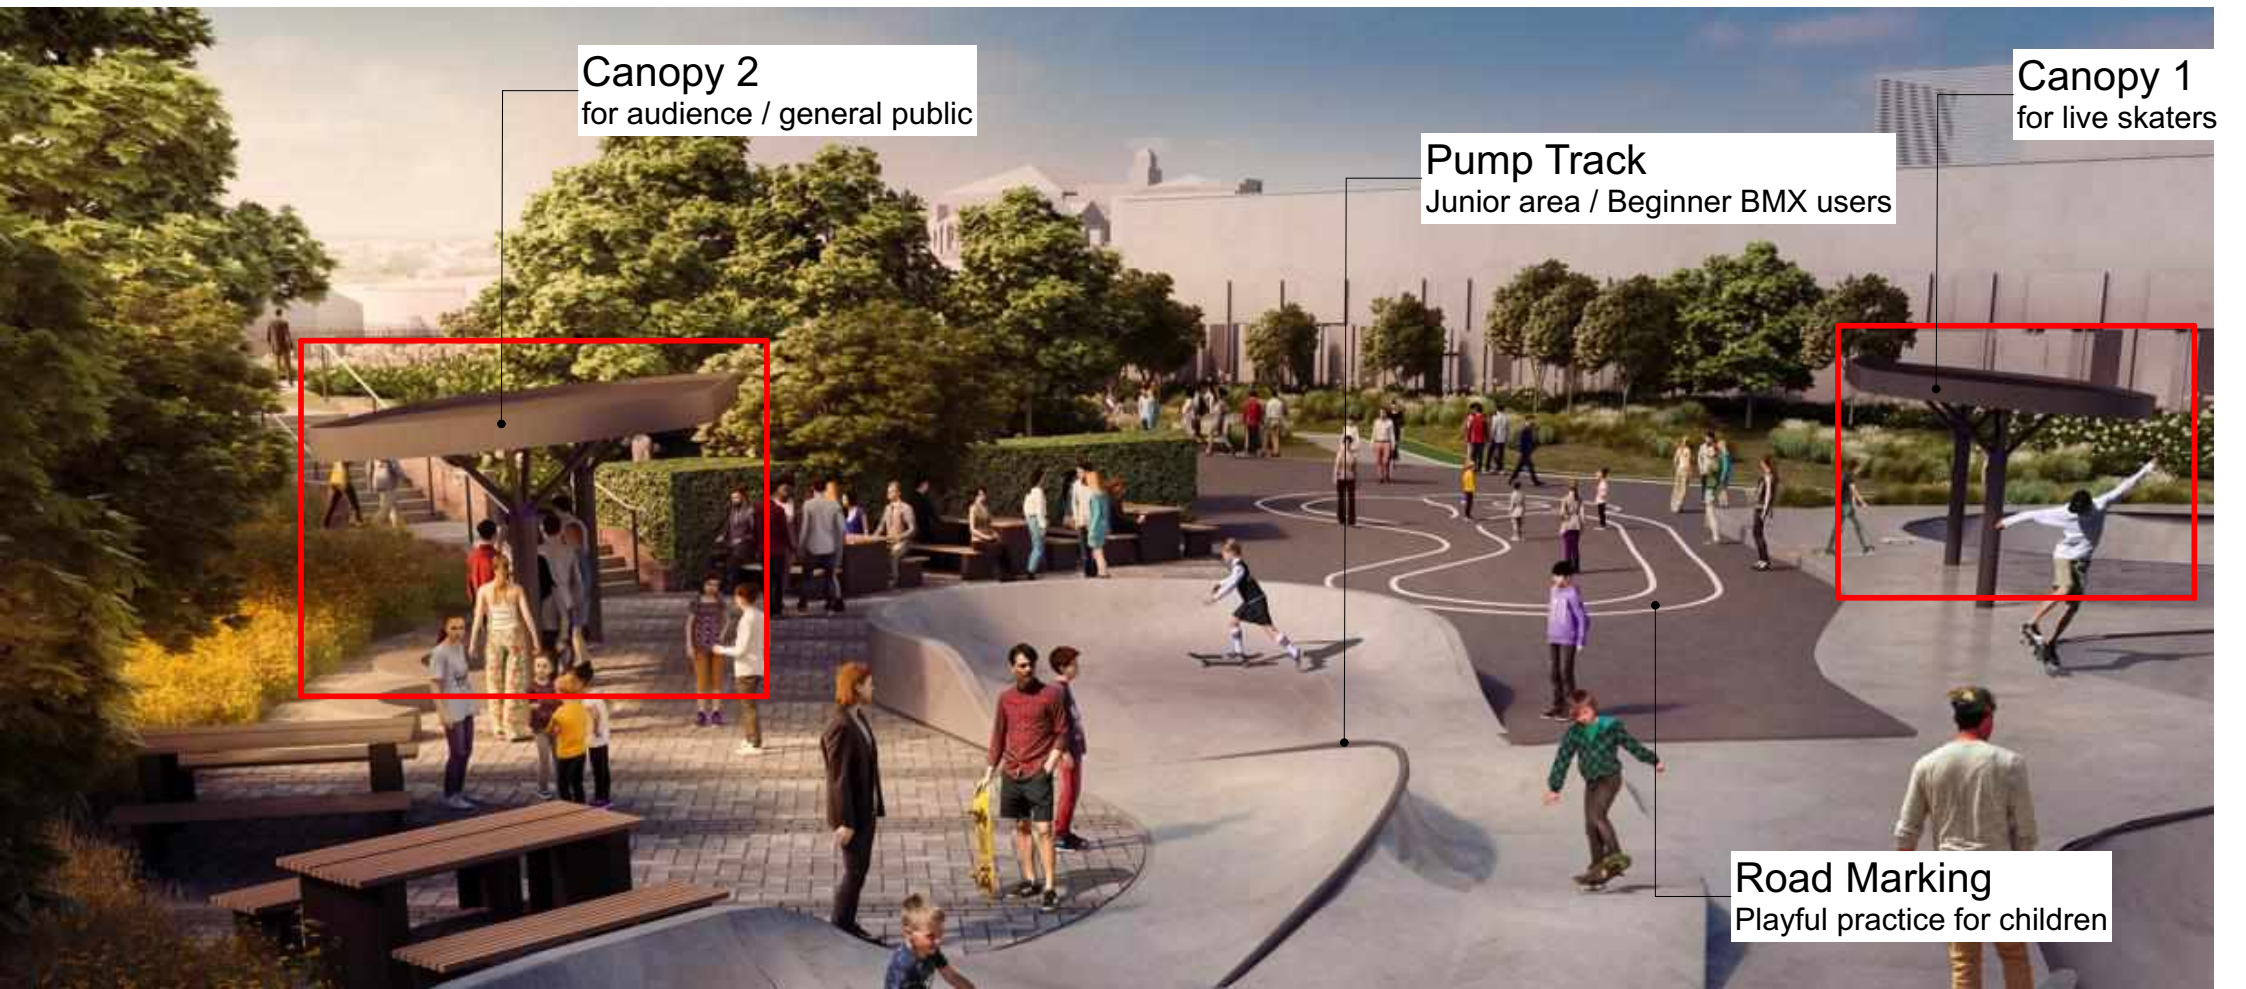

V2- View looking towards social area from edge of mini pump track