


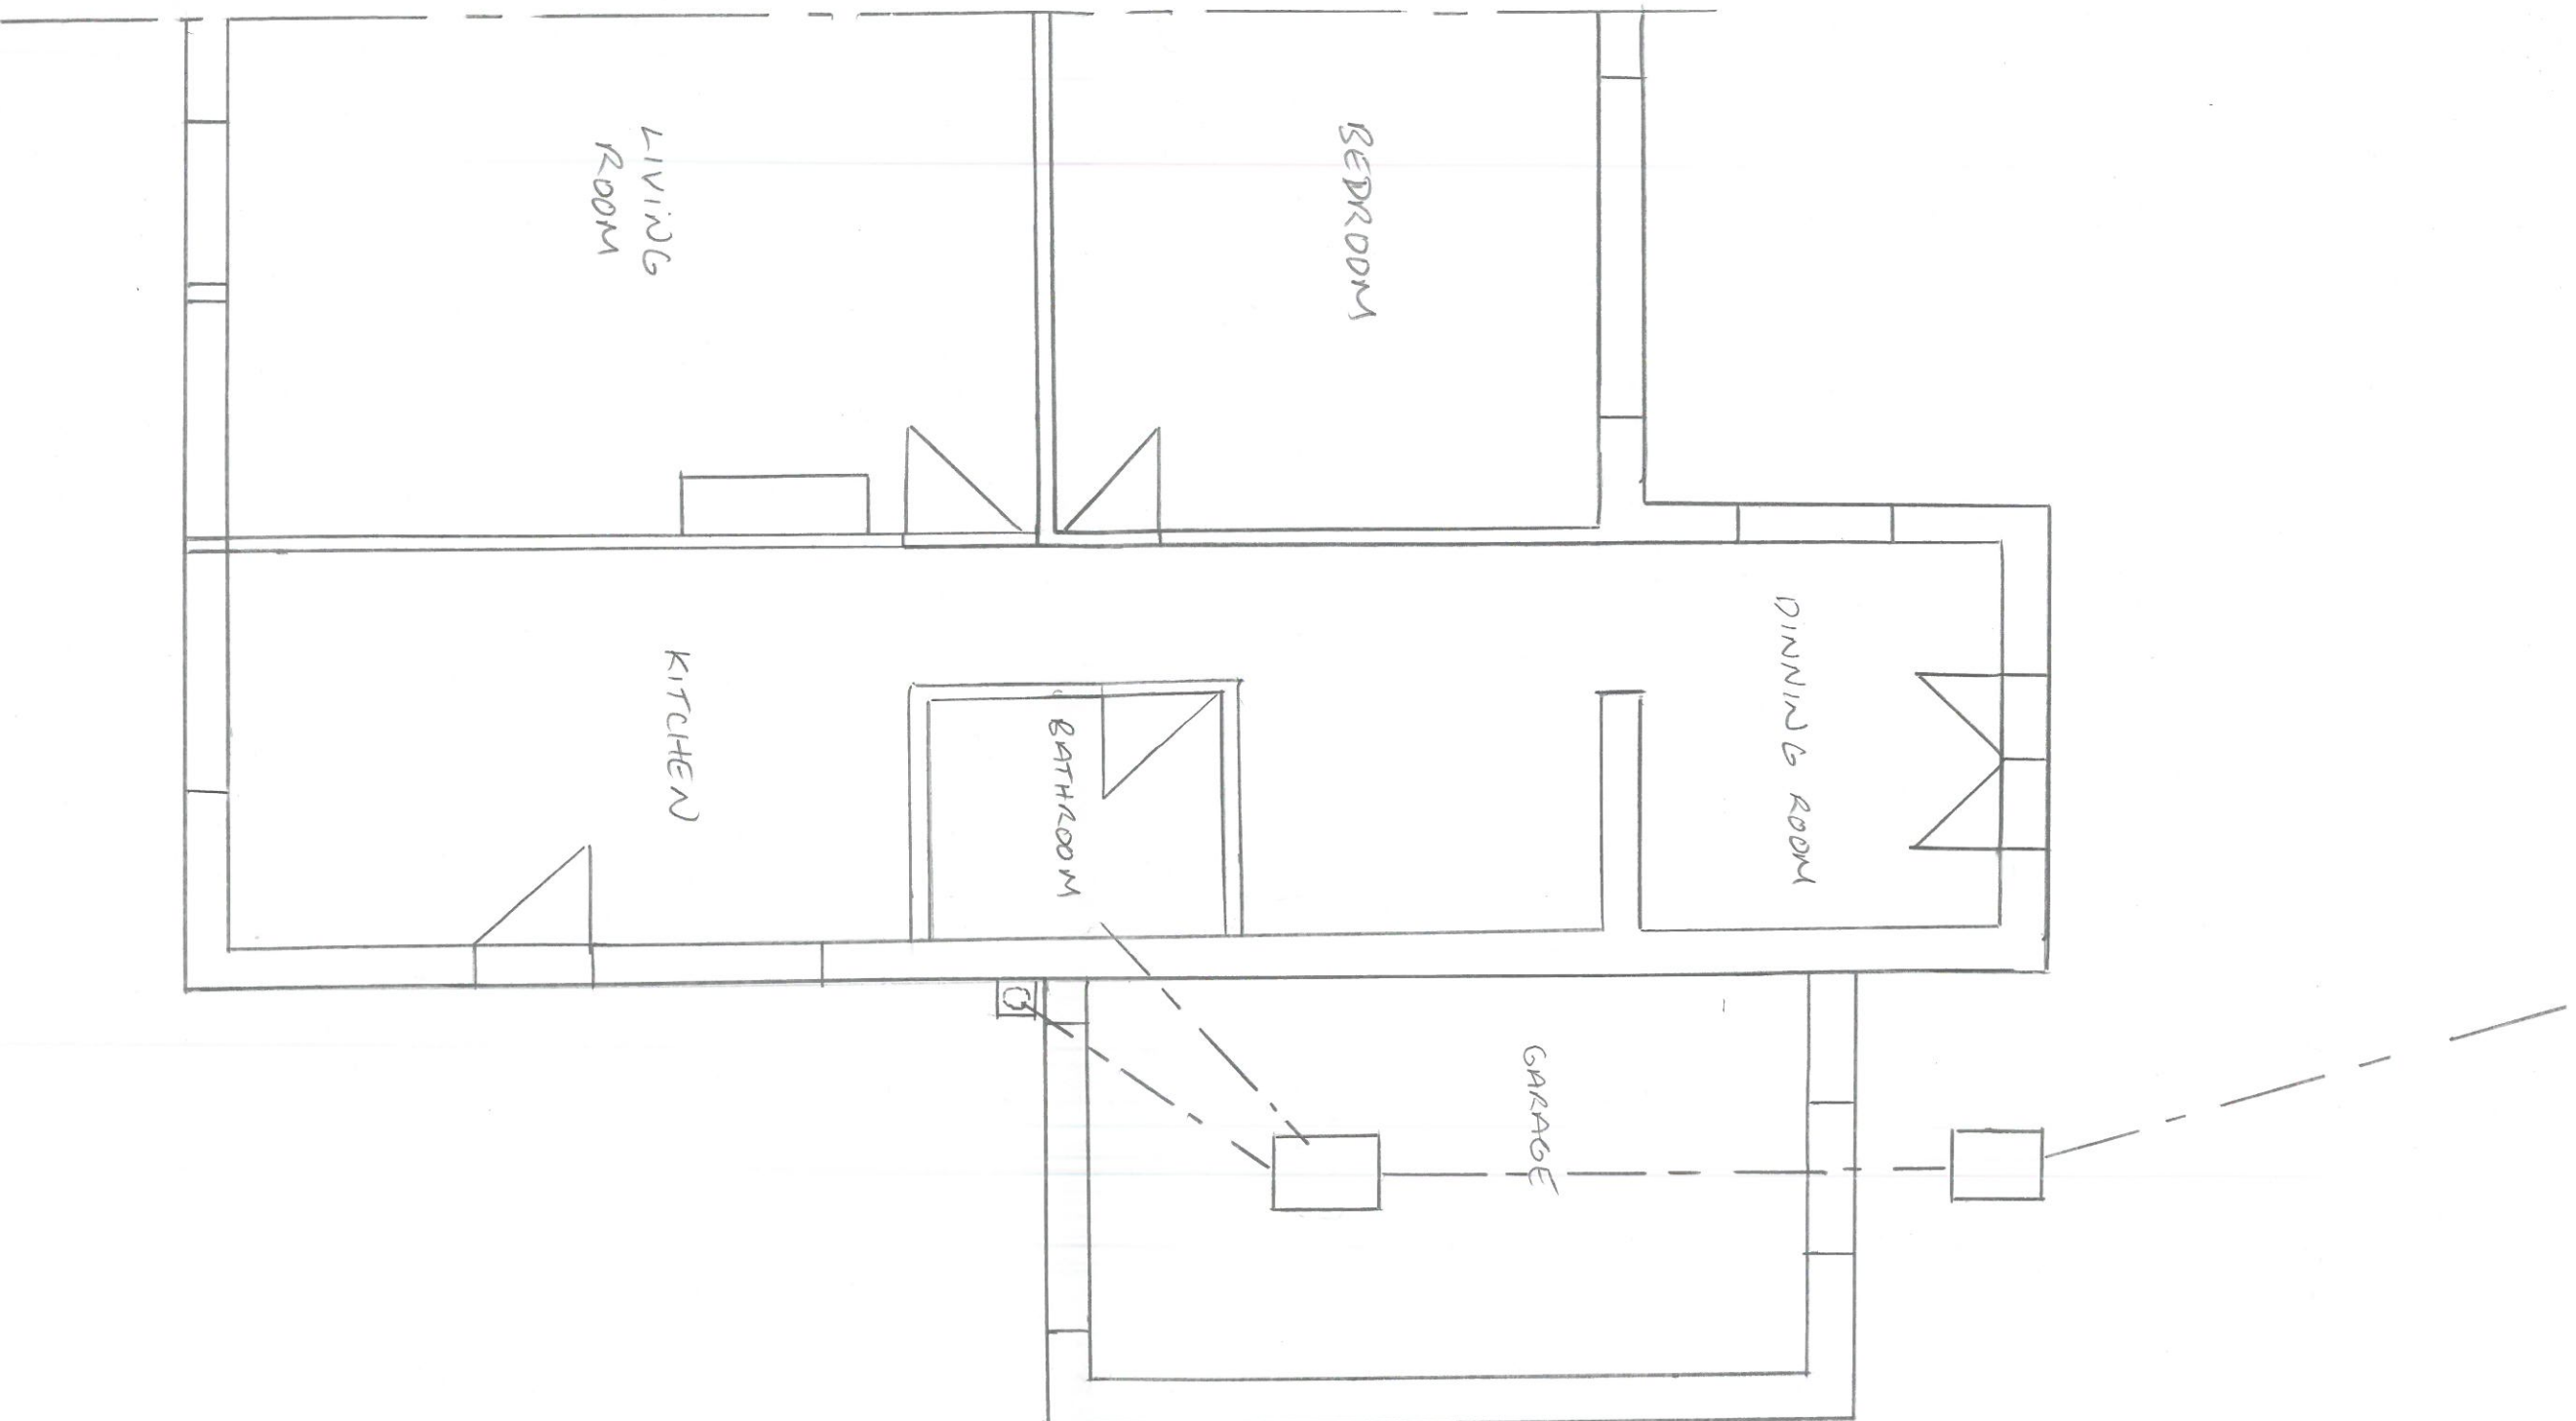

DRAWING 2

7 WOODLANDS VIEW
EXISTING PLAN
SCALE 1:50