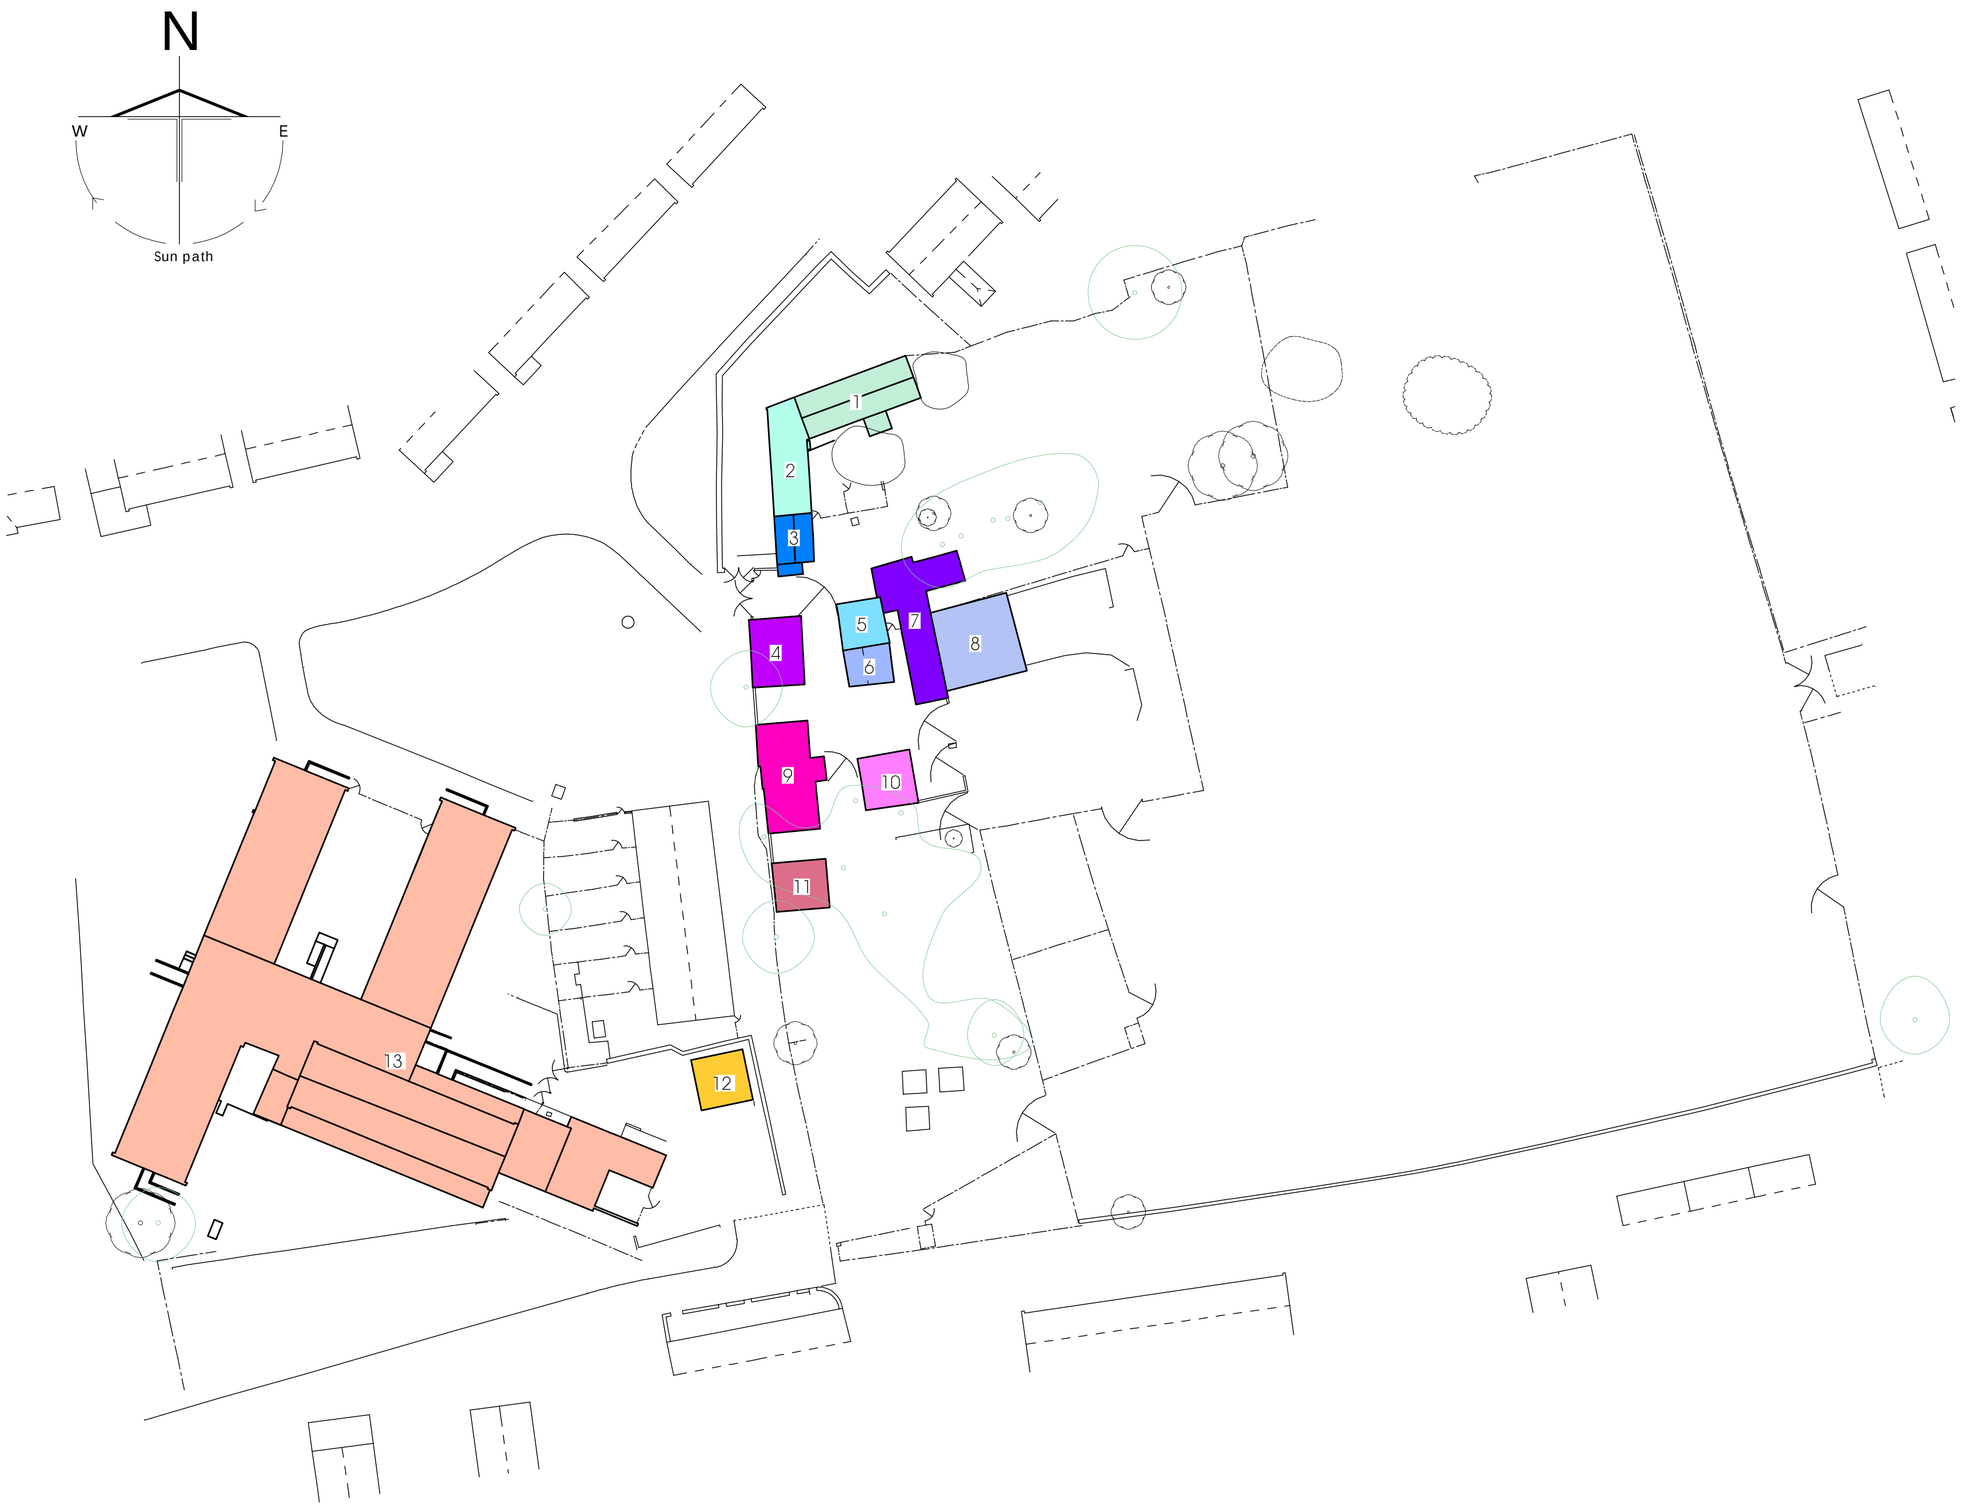


Buildings to be demolished
Area schedule

Reference	Description	Area (m²)	SQFT
1	Farm house	76.16	820
2	Former shop	55.36	596
3	Farm building	28.01	301
4	Farm building	47.17	508
5	Farm building	28.37	305
6	Farm building	23.23	250
7	Dilapidated barn	87.94	947
8	Farm building	85.72	923
9	Farm building	79.75	858
10	Farm building	37.42	403
11	Farm building	34.87	375
12	Garages	36.13	389
13	Former nursing home	1238.45	13331

REVISIONS:

Residential Development

at Land & Buildings between Garden House Close & Bank Lane Monk Bretton

for HACE (UK) Ltd

Demolished Buildings Plan

Farrar Bamforth Associates Ltd.

Chartered Architectural Technologists

51, Trinity Street, Huddersfield HD1 4DN
Tel. (01484) 424008 Fax. (01484) 512305
E-mail : design@farrarbamforth.co.uk
Website : www.farrarbamforth.co.uk

Drawn	PLG
Date	September 2018
Scales	1:500 @ A2
Drawing No.	17-D15-08 Rev.