
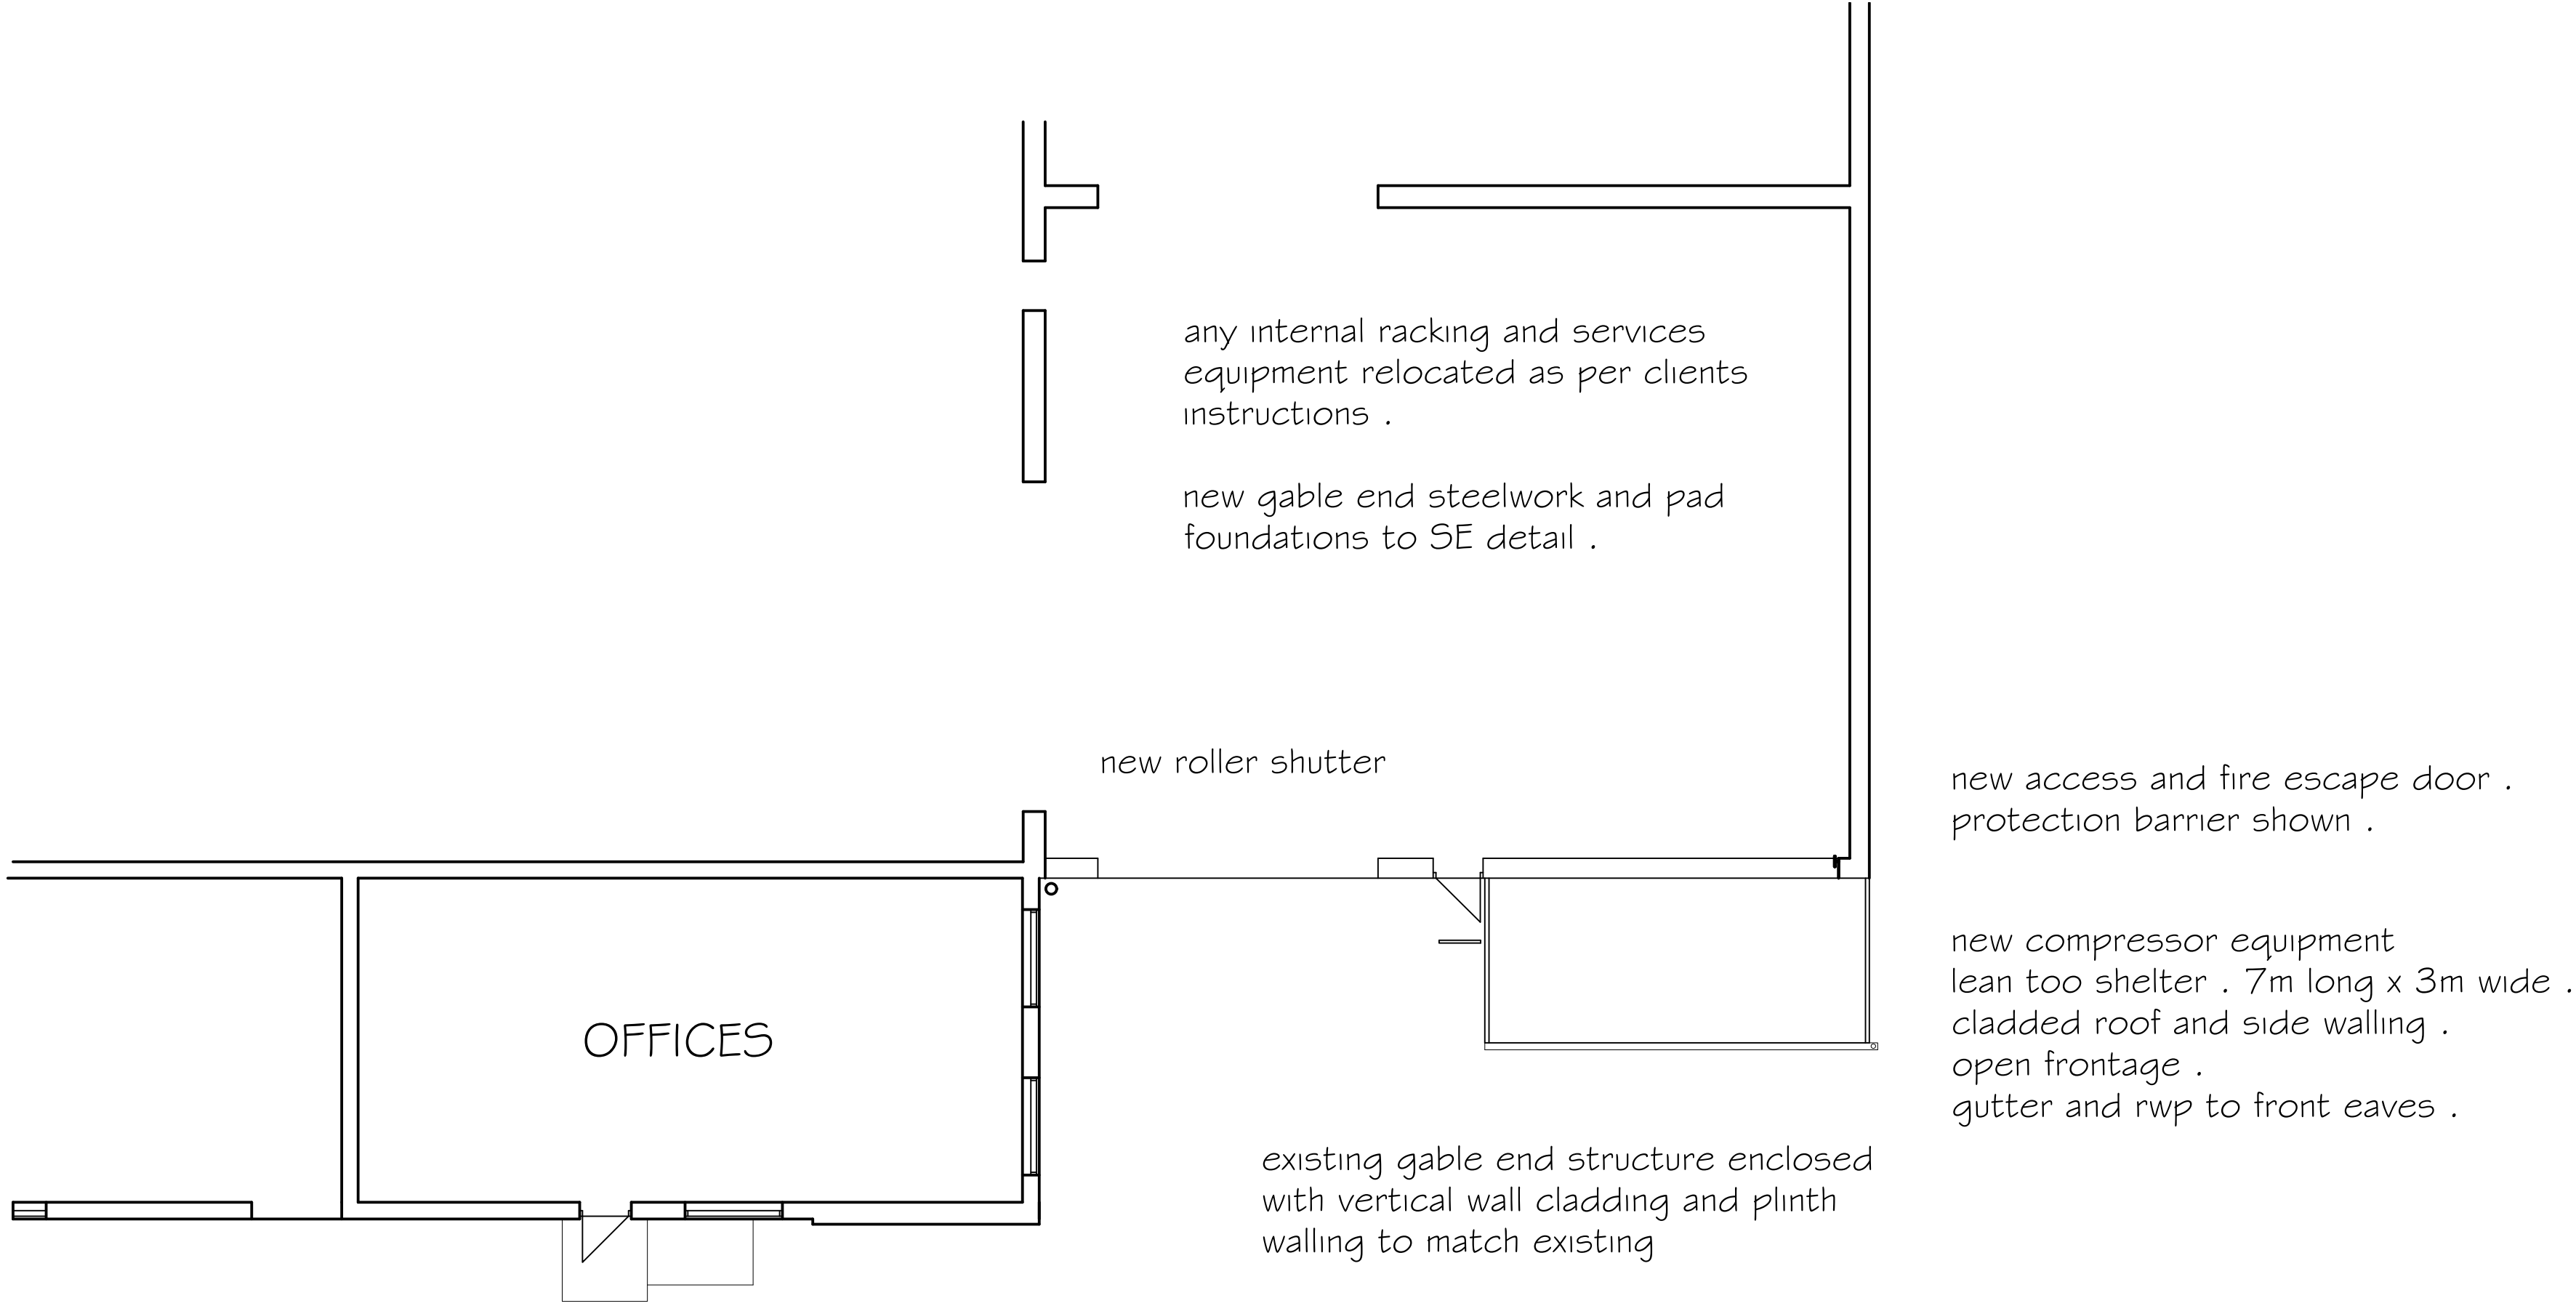


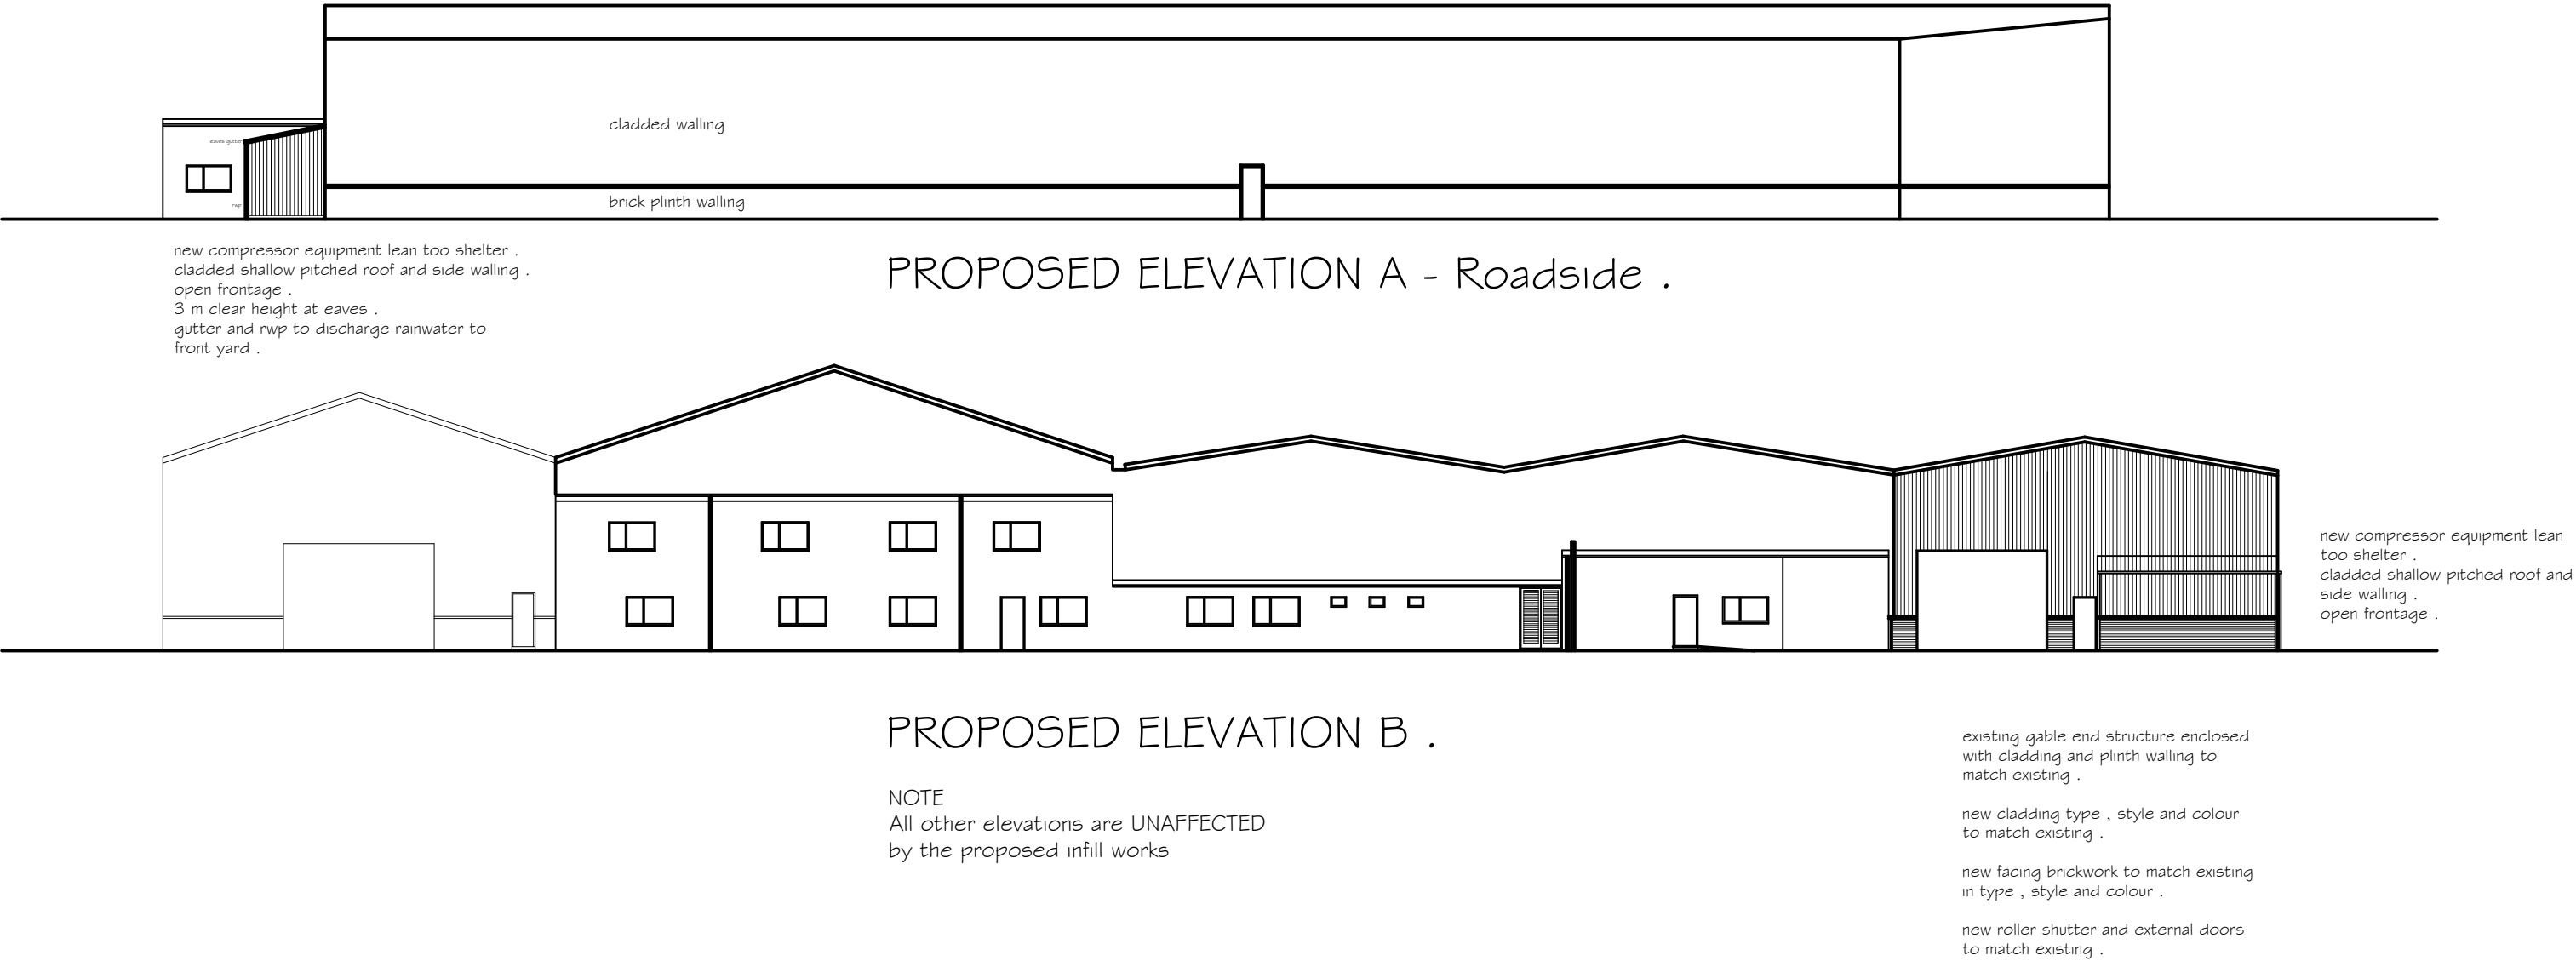

PROPOSED END BAY PLAN

scale 1 : 1 0 0