


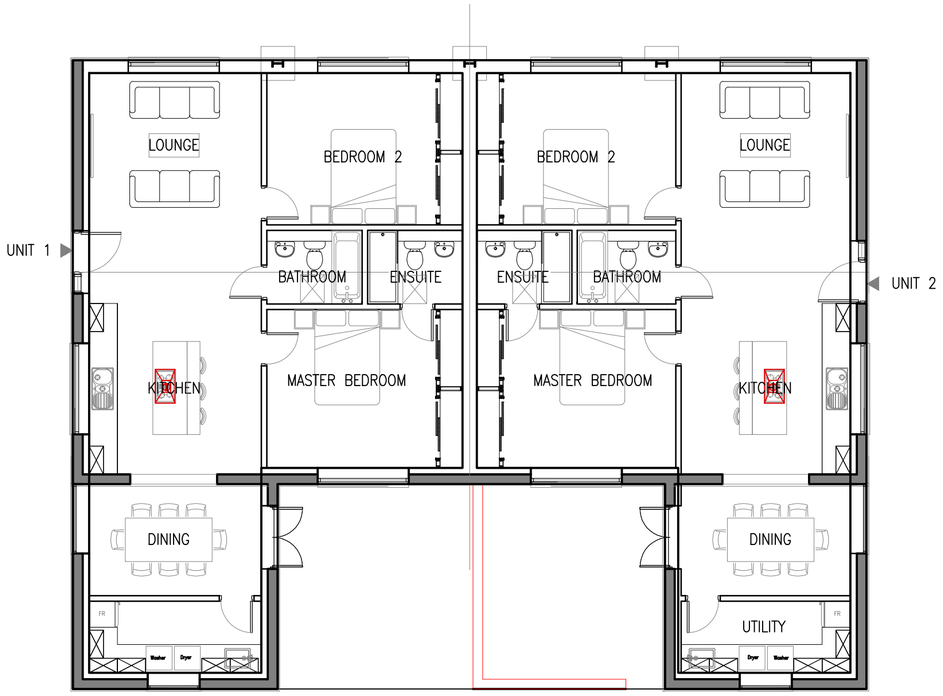


FLOOR PLAN
Scale 1:100

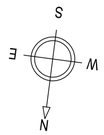

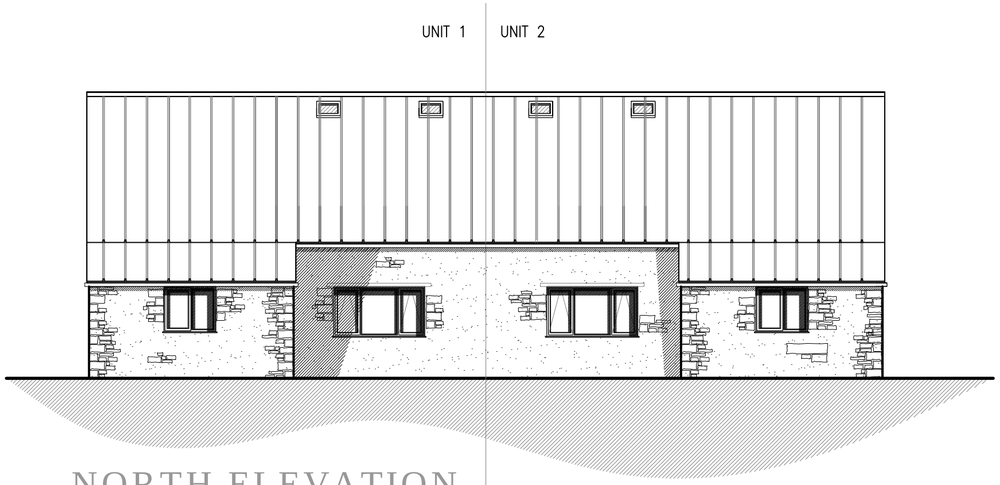


NORTH ELEVATION
Scale 1:100

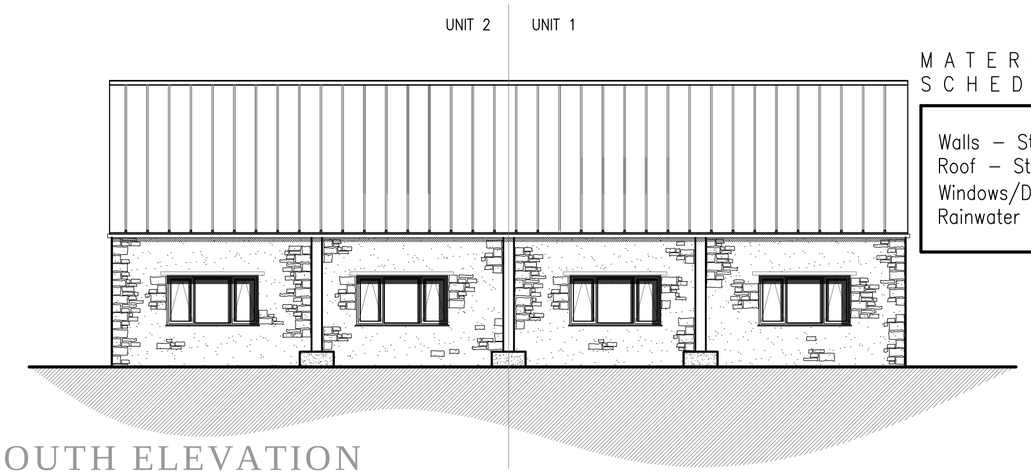


SOUTH ELEVATION
Scale 1:100

MATERIAL SCHEDULE


Walls – Stone cladding
Roof – Standing seam aluminium
Windows/Doors – Timber
Rainwater goods – Galvanised steel

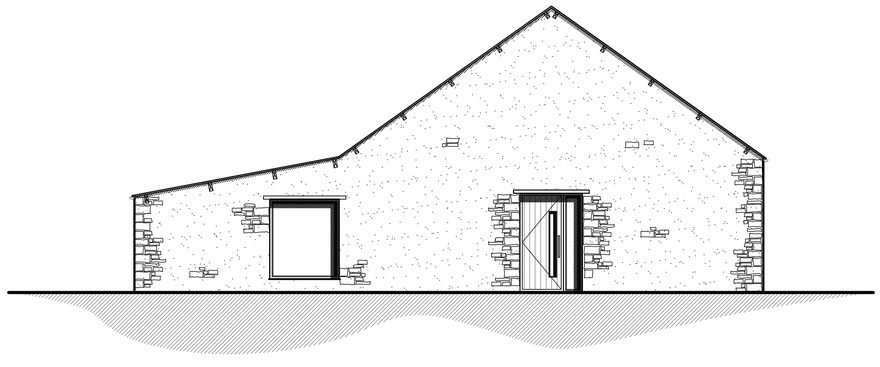

WEST ELEVATION
Scale 1:100

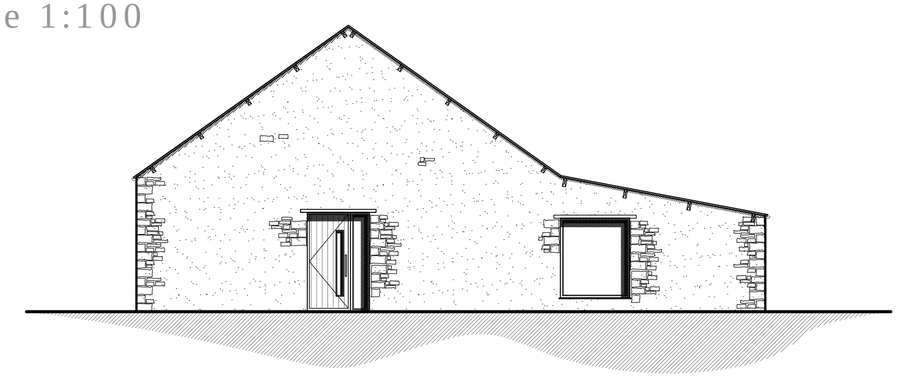

EAST ELEVATION
Scale 1:100

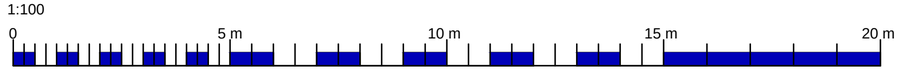

Prism Agriculture Ltd					Sunny Bank Farm, Lund Lane, Lundowood, Barnsley, S71 5PE
NO.	REVISION			DATE	Mr Lidster
					Proposed Class Q Barn Conversion
					Proposed Floor Plans & Elevations – Building 2
DRAWN	CHECK		SIZE	SCALE	DATE / DRAWING NO. / REVISION
ND	TW		A2	AS SHOWN	Feb' 19 / 200.08 /