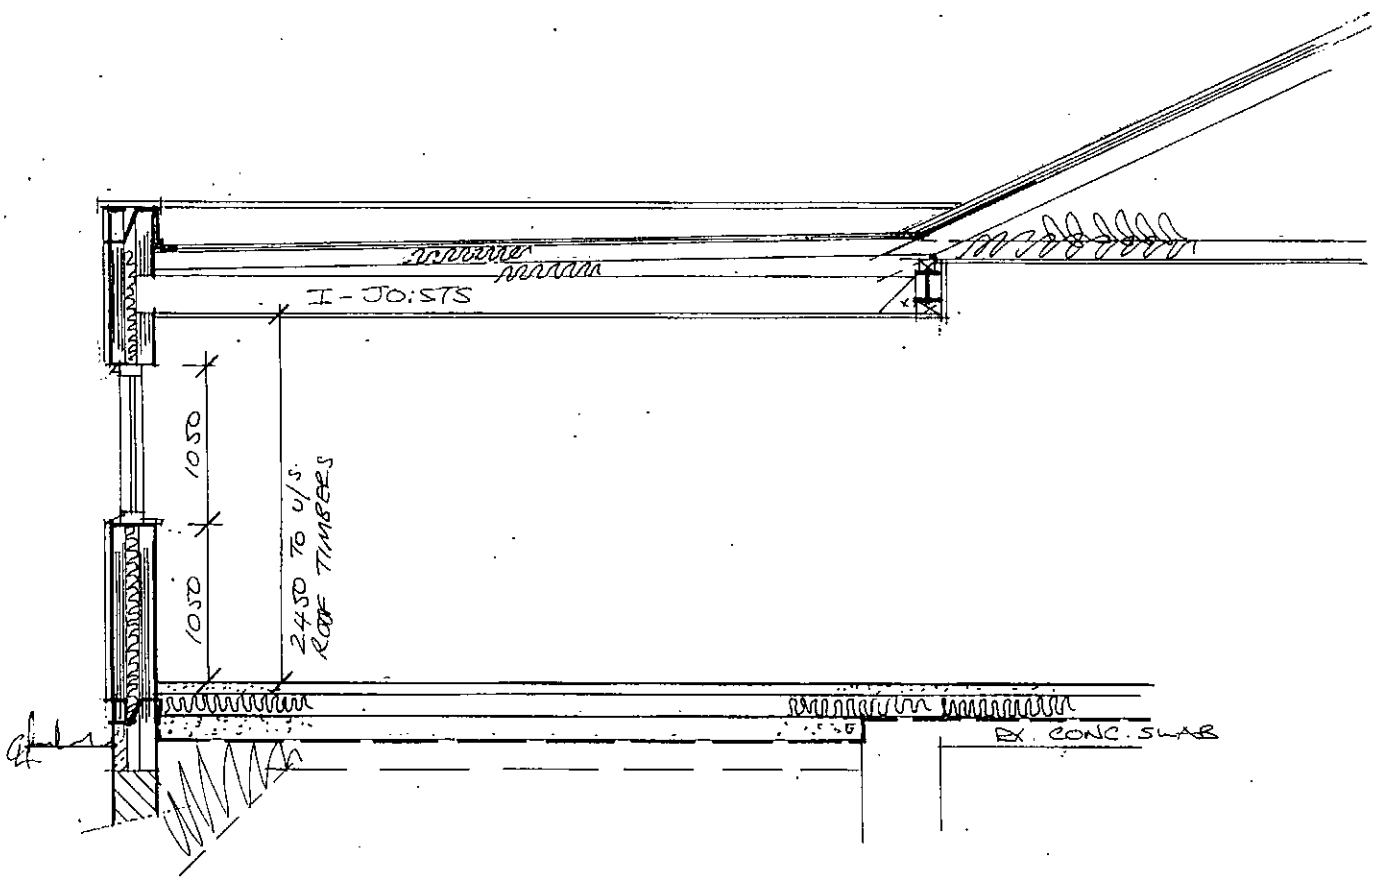

Rev	Notes	Date

Garry Greetham Associates
Residential Design Consultant
Westwood House
18 Carr Lane
Tankersley
Barnsley S75 3BE
Tel(01226)746573

PROJECT	Rainbow Day Nursery
CLIENT	Mrs. S. Herbert
TITLE	Section & Roof Layout
ADDRESS	Duke Street, off Market Street, Hoyland, Barnsley. S74 9QS
DRAWN BY	999
SCALE	1:50
DATE	Jul 17
DRAWING No	854-15
REV	

Member of the Chartered Institute of Architectural Technologists

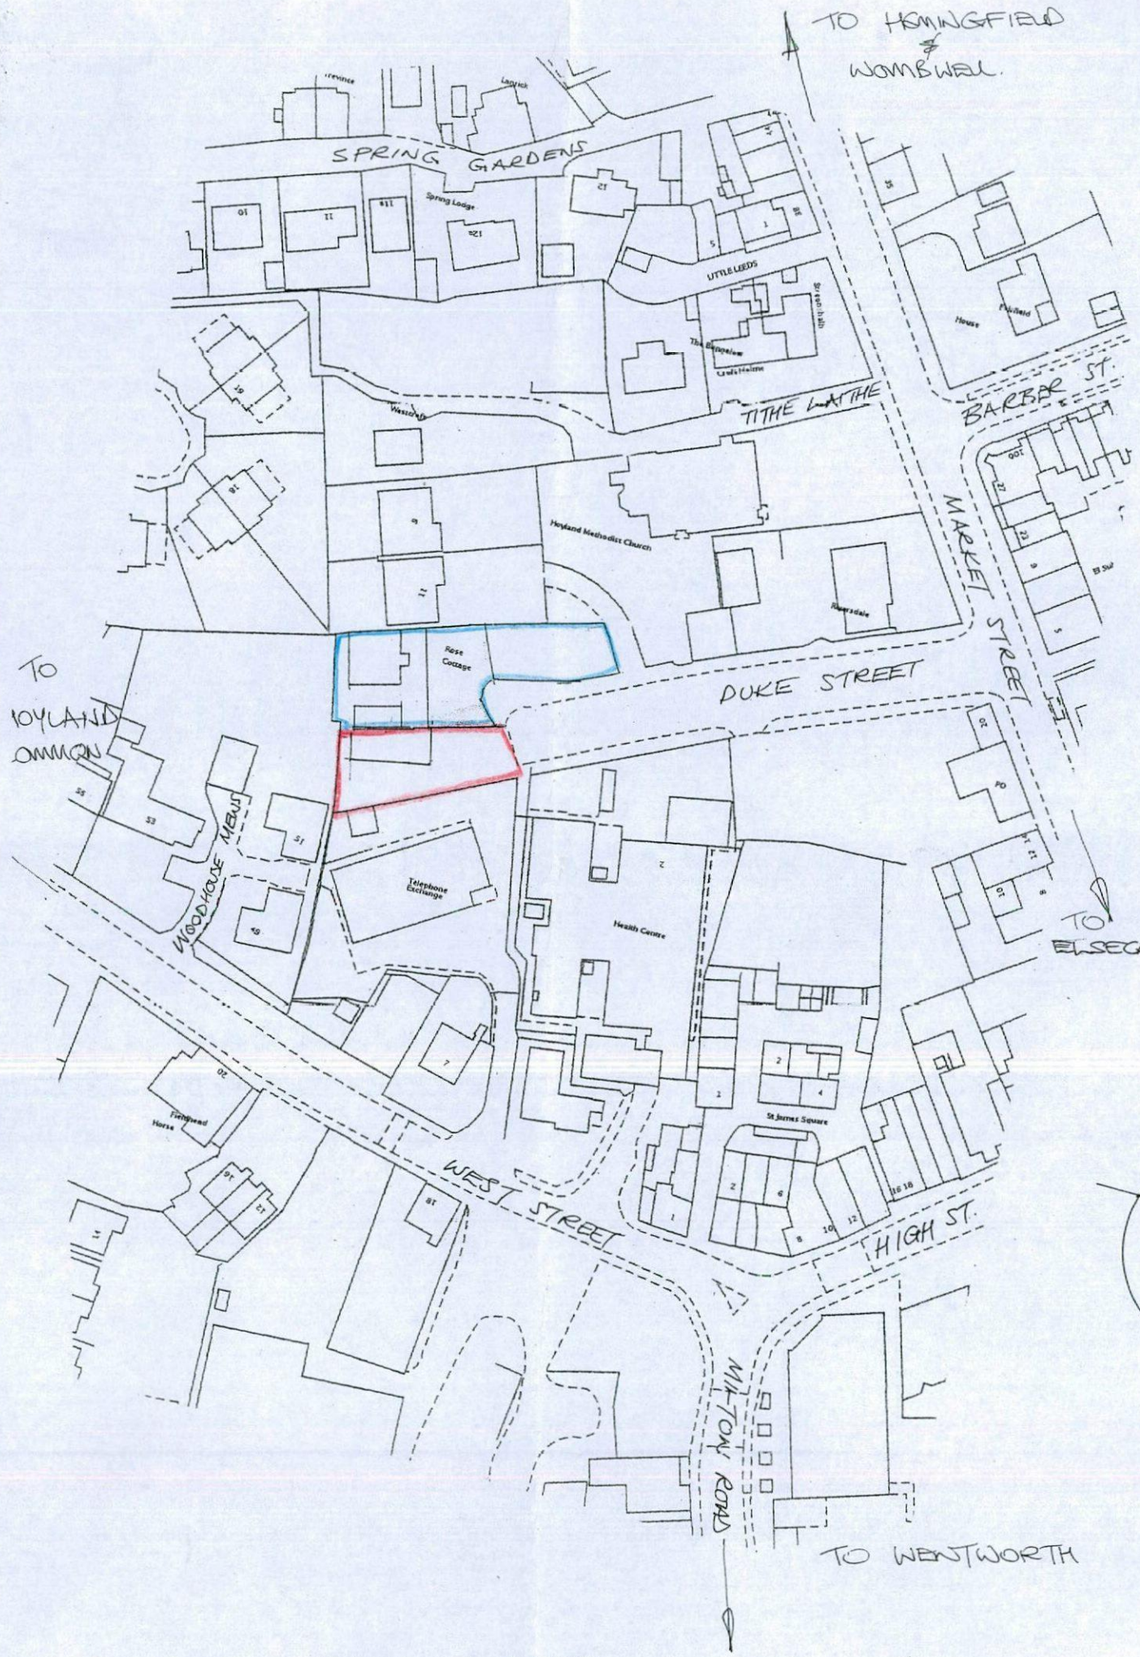

Location Plan 1:1250

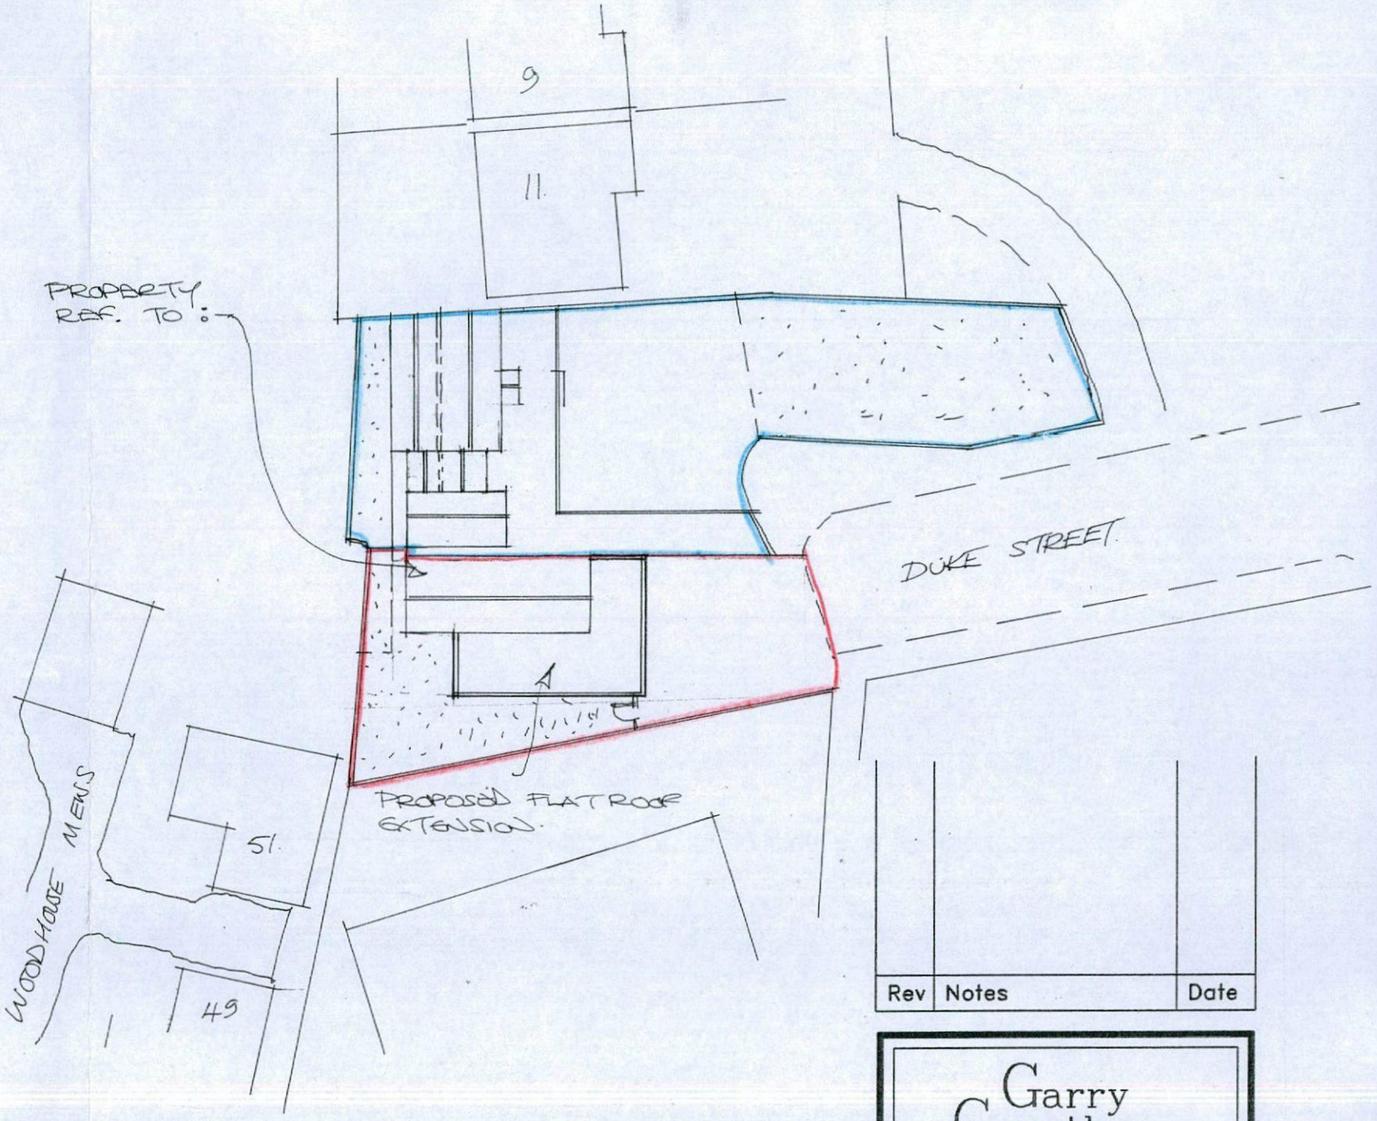

Site Layout 1:500

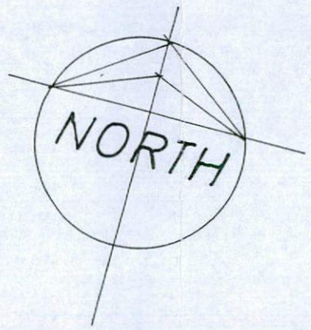

Rev	Notes	Date

Garry Greetham Associates
Residential Design Consultant
Westwood House
18 Carr Lane
Tankersley
Barnsley S75 3BE
Tel(01226)746573

PROJECT	Rainbow Day Nursery
CLIENT	Mrs. S. Herbert
TITLE	Site & Location Layouts
ADDRESS	Duke Street, off Market Street, Hoyland, Barnsley. S74 9QS
DRAWN BY	ggg
SCALE	as shown
DATE	Jul 17
DRAWING No	854-10
REV	

Member of the Chartered Institute of Architectural Technologists

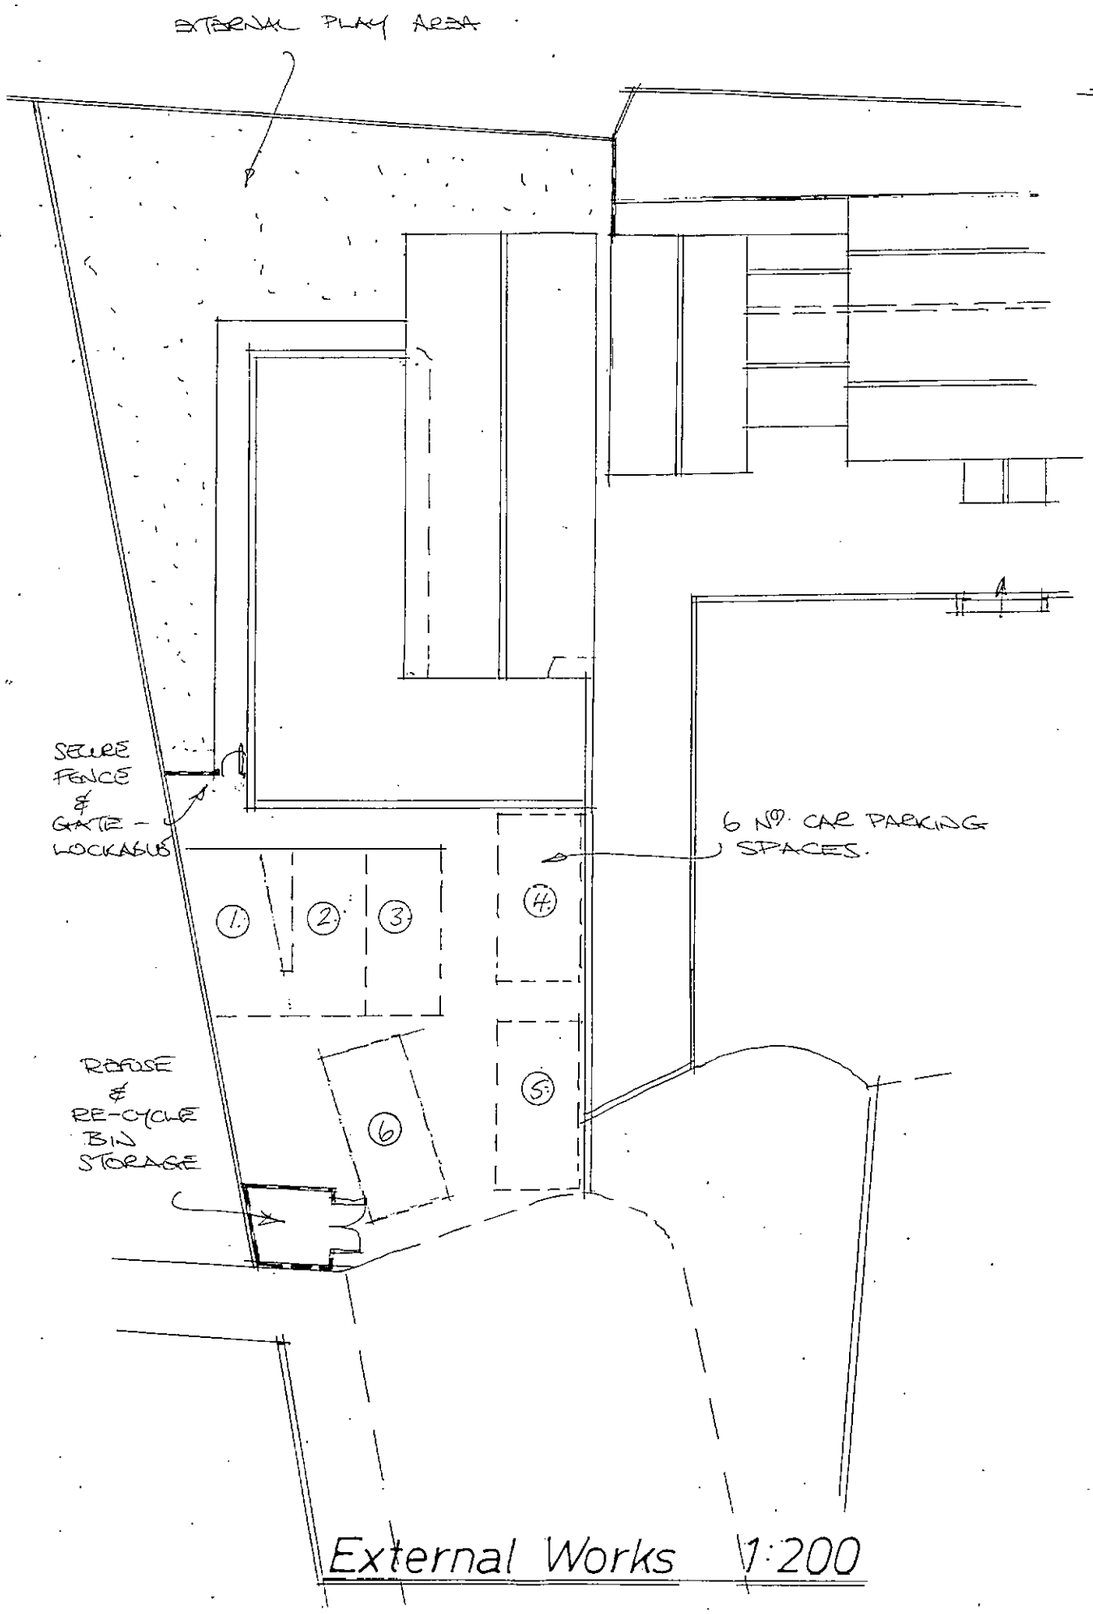

External Works 1:200

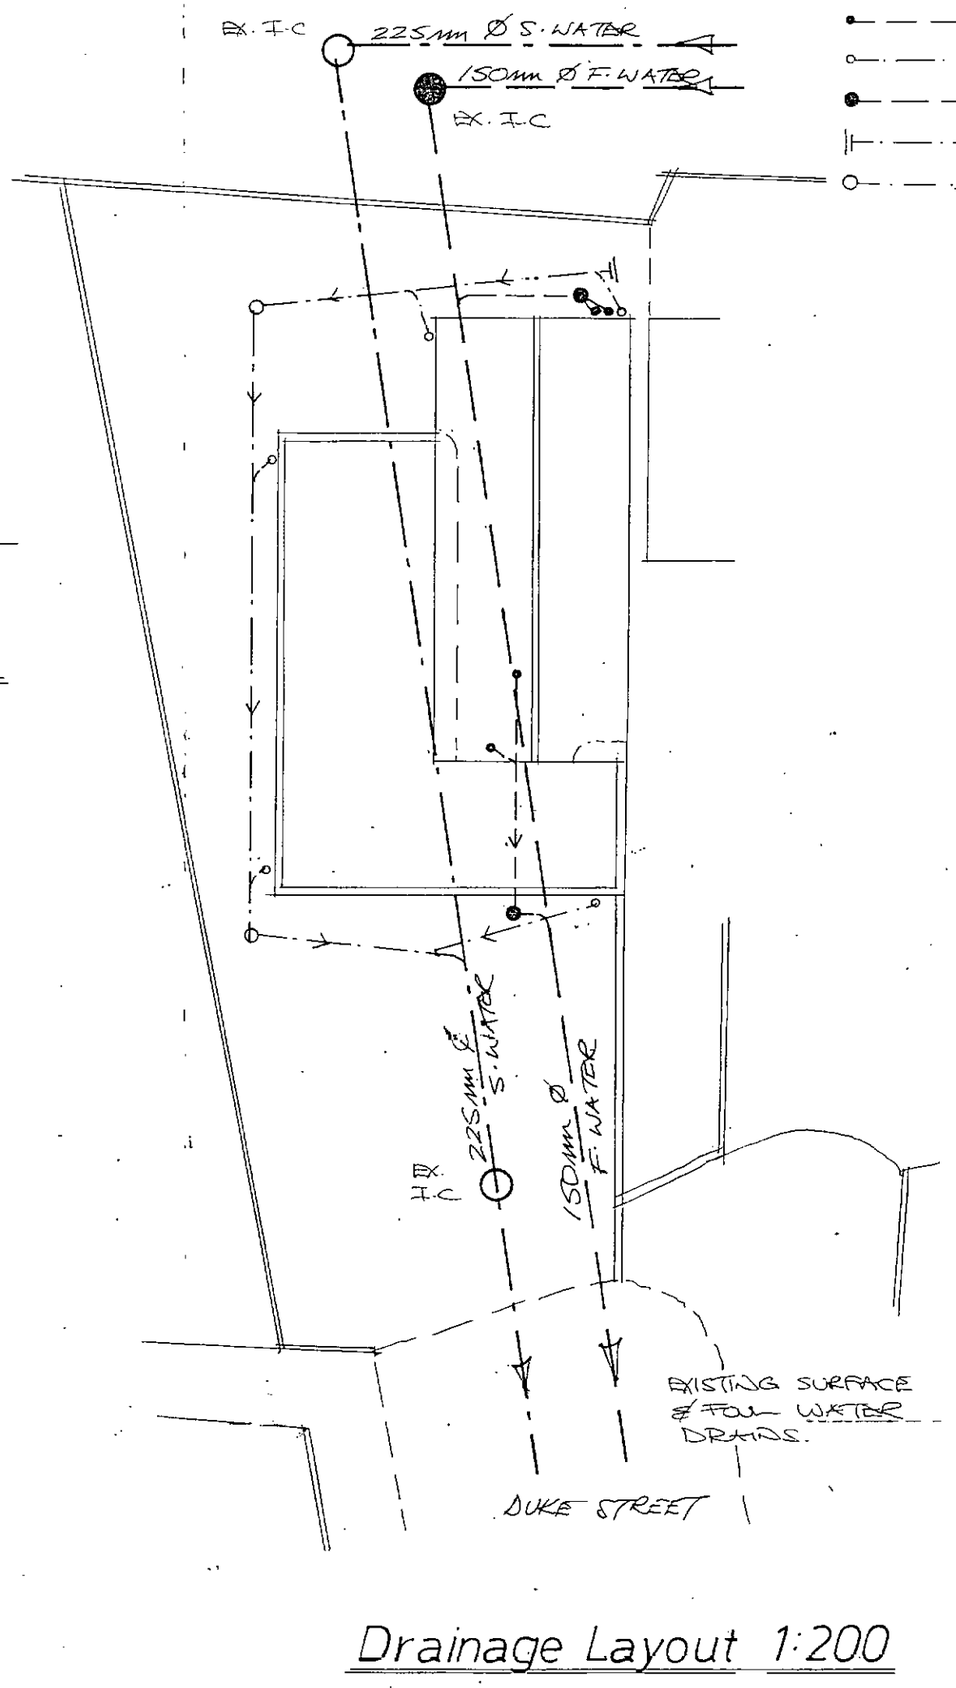

Drainage Layout 1:200

Foul outlet and drain.
Surface water outlet and drain.
F. W. Inspection chamber.
S. W. Rodding access
S.W. Inspection chamber

Rev	Notes	Date

Garry Greetham Associates
Residential Design Consultant
Westwood House
18 Carr Lane
Tankersley
Barnsley S75 3BE
Tel(01226)746573

PROJECT	Rainbow Day Nursery
CLIENT	Mrs. S. Herbert
TITLE	Drainage & External Works
ADDRESS	Duke Street, off Market Street, Hoyland, Barnsley. S74 9QS
DRAWN BY	ggg
SCALE	as shown
DATE	Jul 17
DRAWING No	854-11
REV	

Member of the Chartered Institute of Architectural Technologists

Elevations

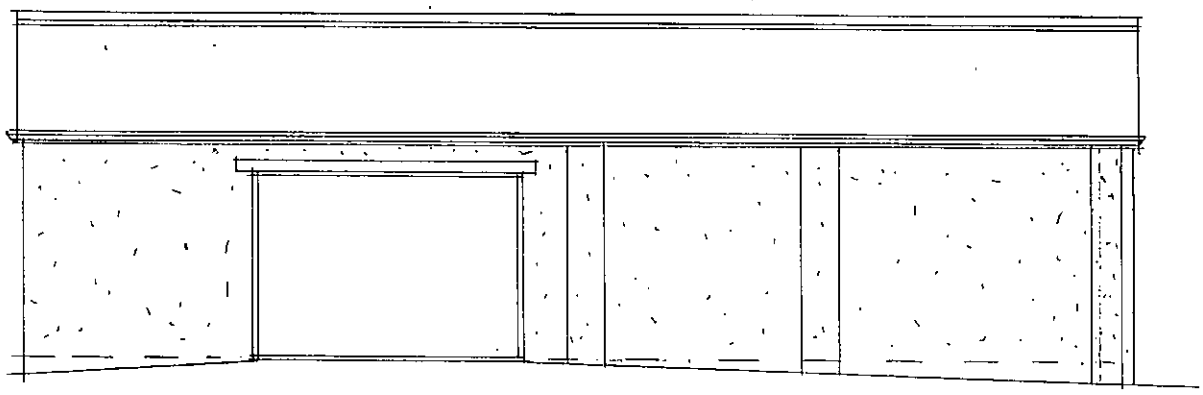

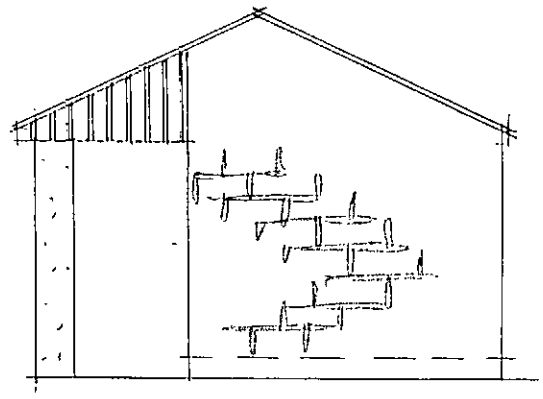

Side

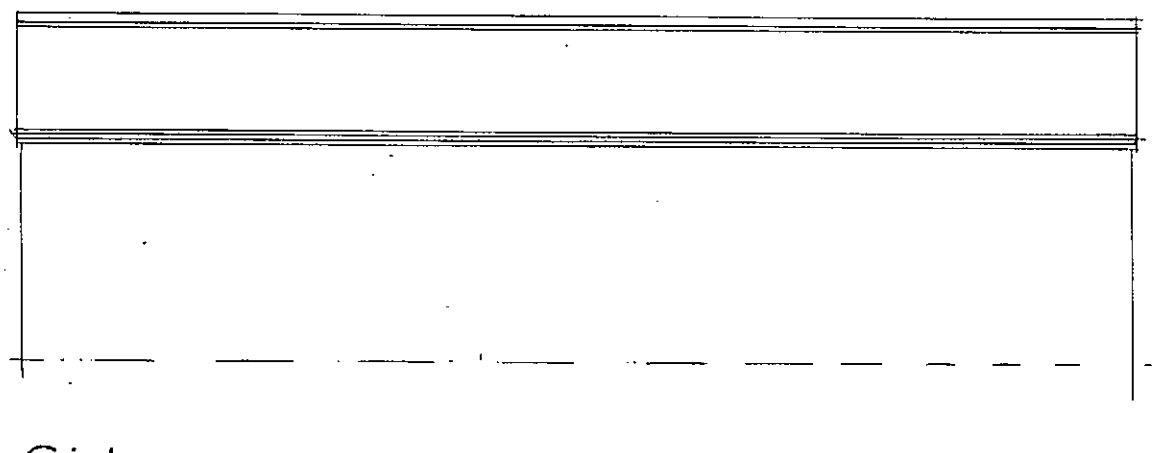

Front

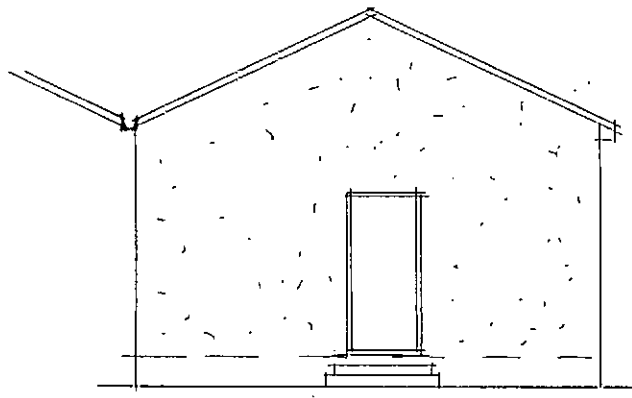

Side

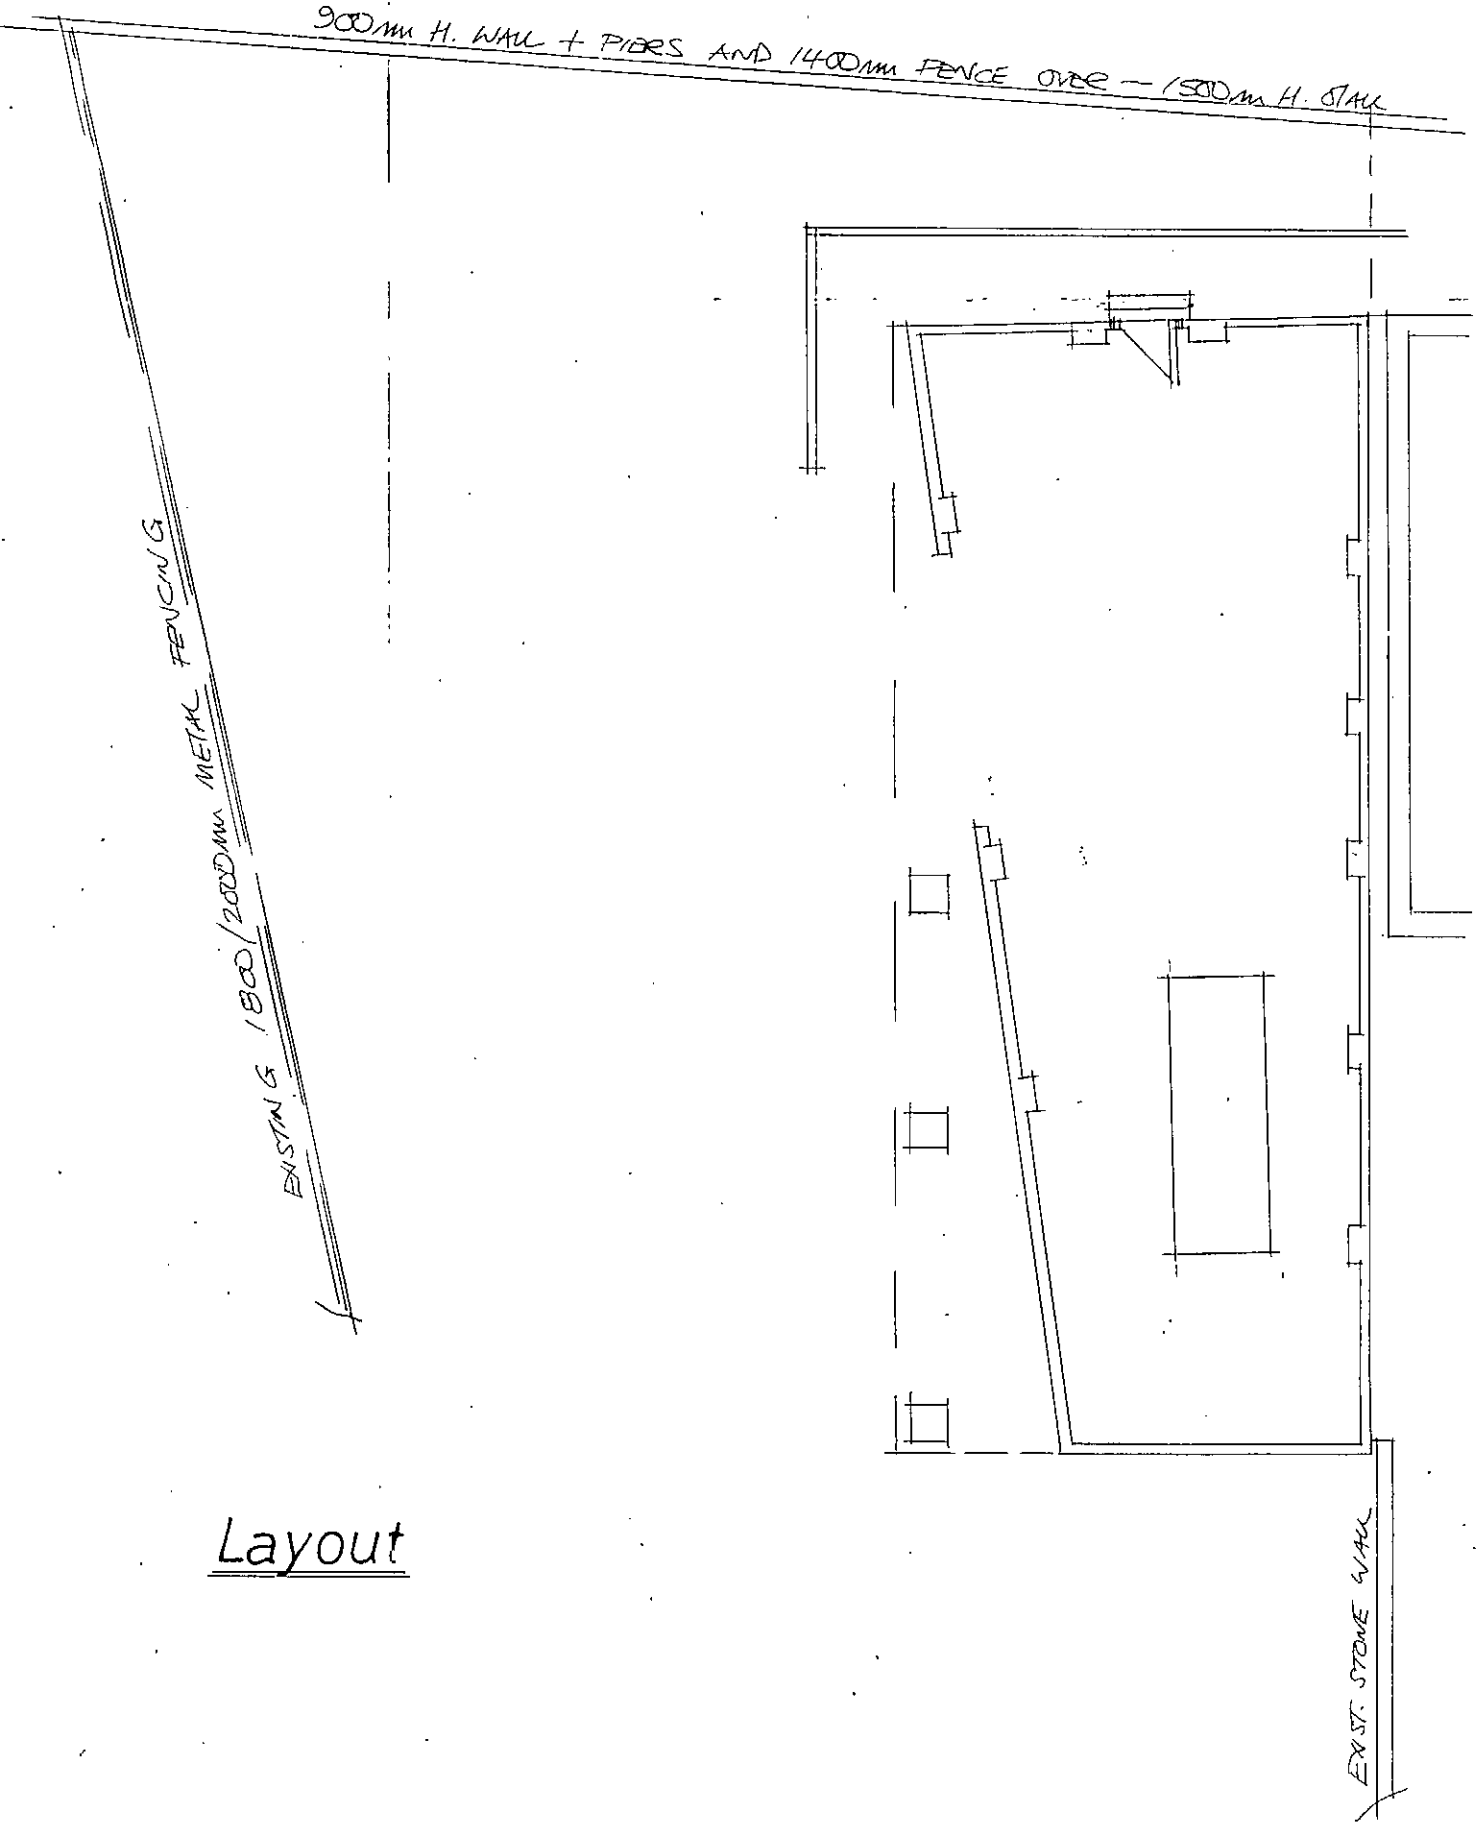

Rear

Layout

Rev	Notes	Date

Garry Greetham Associates
Residential Design Consultant
Westwood House
18 Carr Lane
Tankersley
Barnsley S75 3BE
Tel(01226)746573

PROJECT	Rainbow Day Nursery
CLIENT	Mrs. S. Herbert
TITLE	Building as Existing
ADDRESS	Duke Street, off Market Street, Hoyland, Barnsley. S74 9QS
DRAWN BY	ggg
SCALE	1:100
DATE	Jul 17
DRAWING No	854-12
REV	

Member of the Chartered Institute of Architectural Technologists

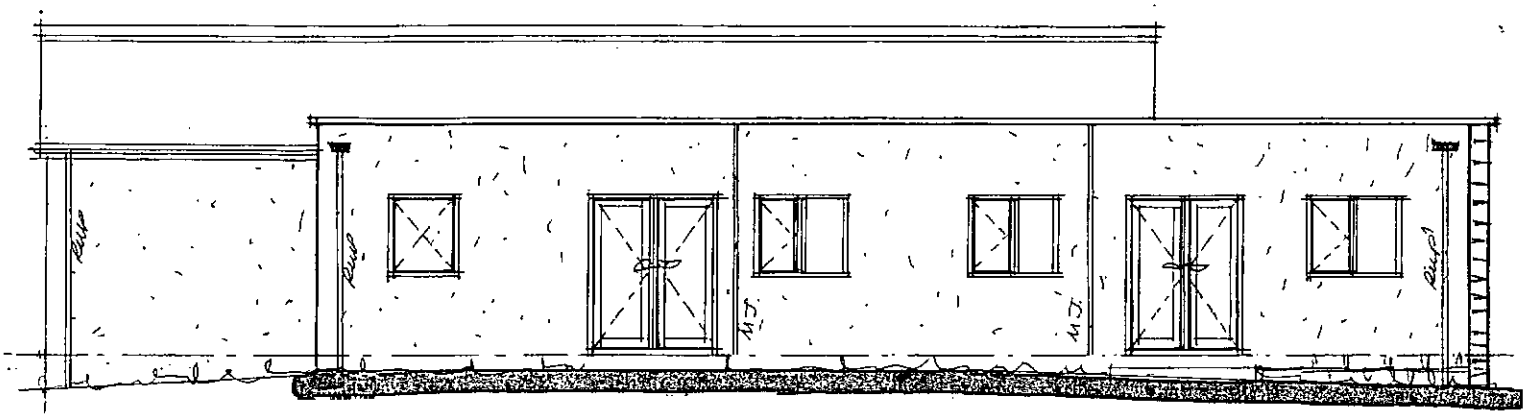

Side

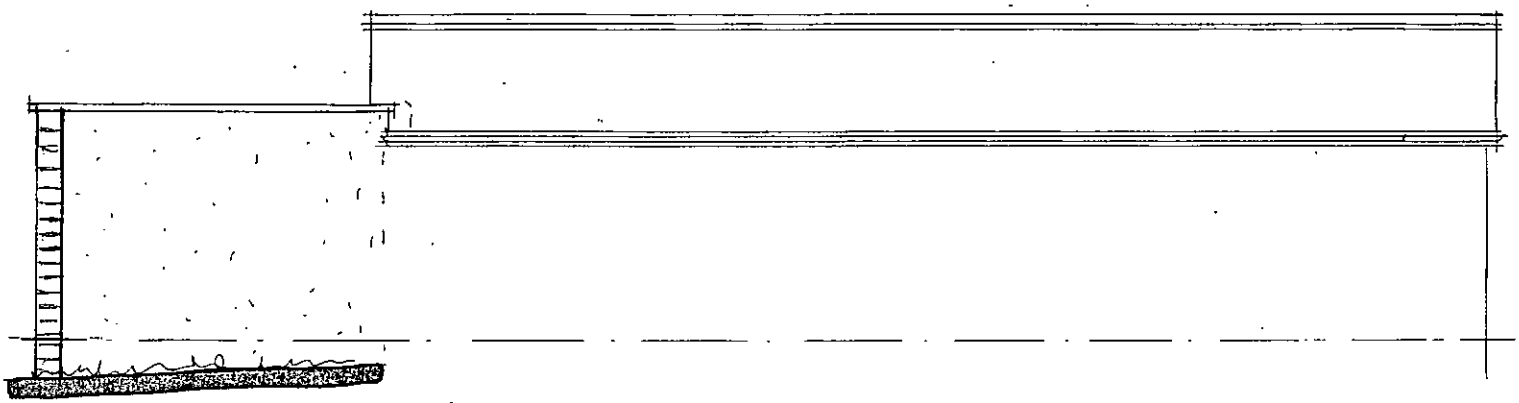

Side



Front

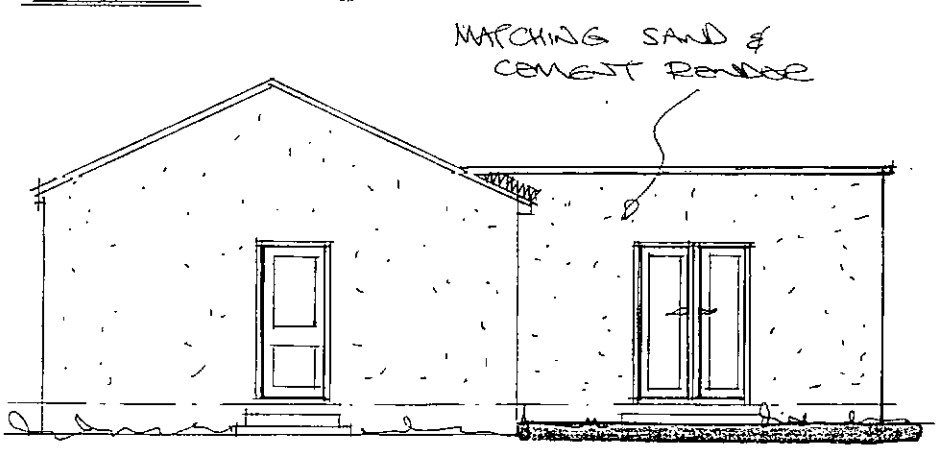

Rear

Rev	Notes	Date

Garry Greetham Associates
Residential Design Consultant
Westwood House
18 Carr Lane
Tankersley
Barnsley S75 3BE
Tel(01226)746573

PROJECT	Rainbow Day Nursery
CLIENT	Mrs. S. Herbert
TITLE	Elevations as Proposed
ADDRESS	Duke Street, off Market Street, Hoyland, Barnsley. S74 9QS
DRAWN BY	ggg
SCALE	1:100
DATE	Jul 17
DRAWING No	854-13
REV	

Member of the Chartered Institute of Architectural Technologists