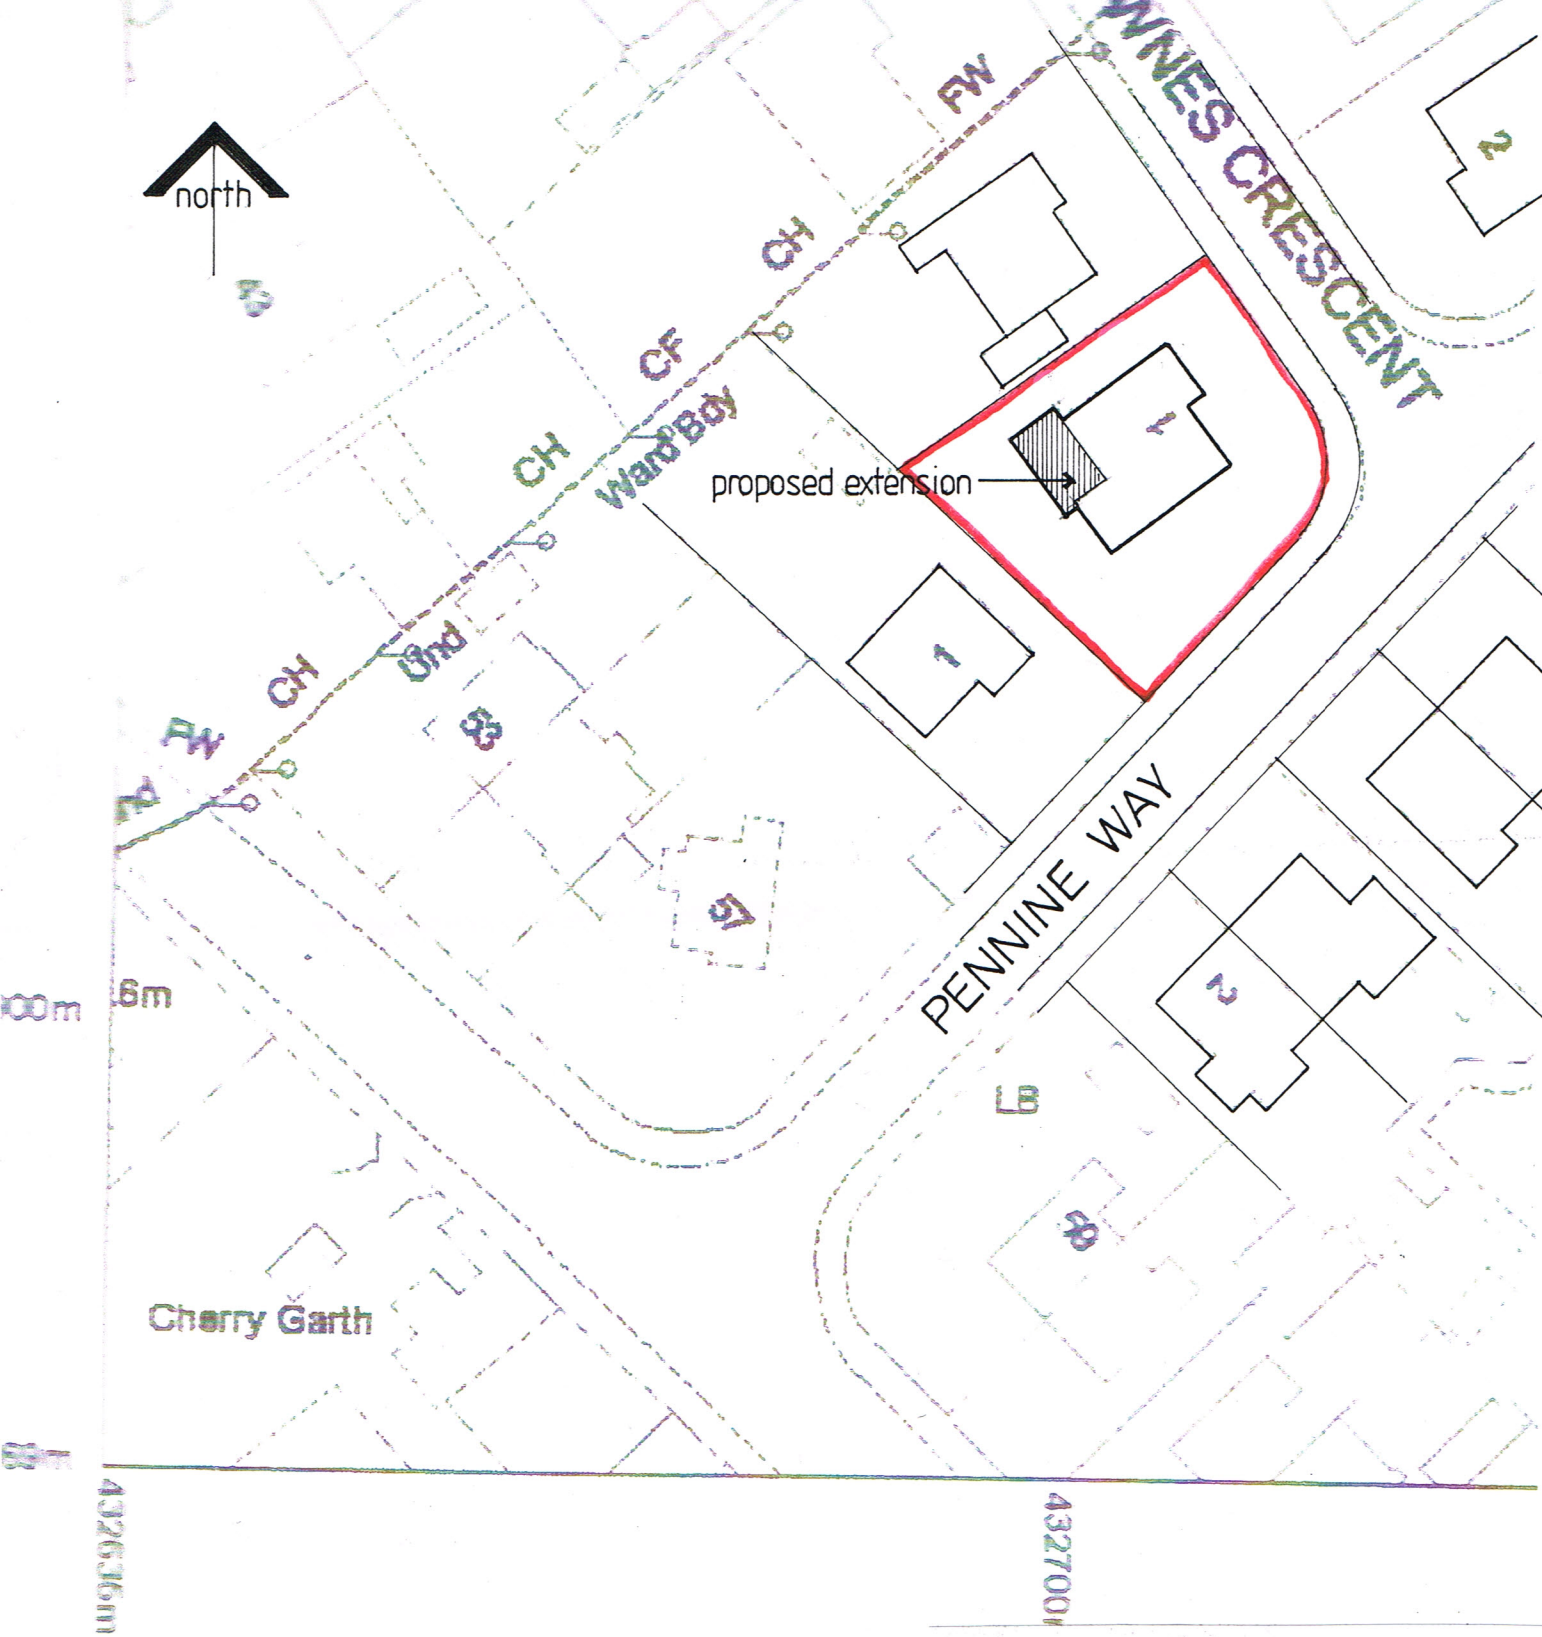


client	J. Addey
project	1 Downes Crescent, Pogmore, Barnsley, S75 2JQ
title	Block Plan

A L Turner + Associates
CHERRY TREE HOUSE, LEVISHAM, NORTH YORKSHIRE, YO18 7NL.
tel / fax: 01751 460007 mob: 07976 397307
tonyturner829@btinternet.com
www.yorkshirearchitectural.co.uk

date:	scale:	size:	drawn:
04.2014	1:500	A4	ALT

drawing no.	rev.
2243:5	