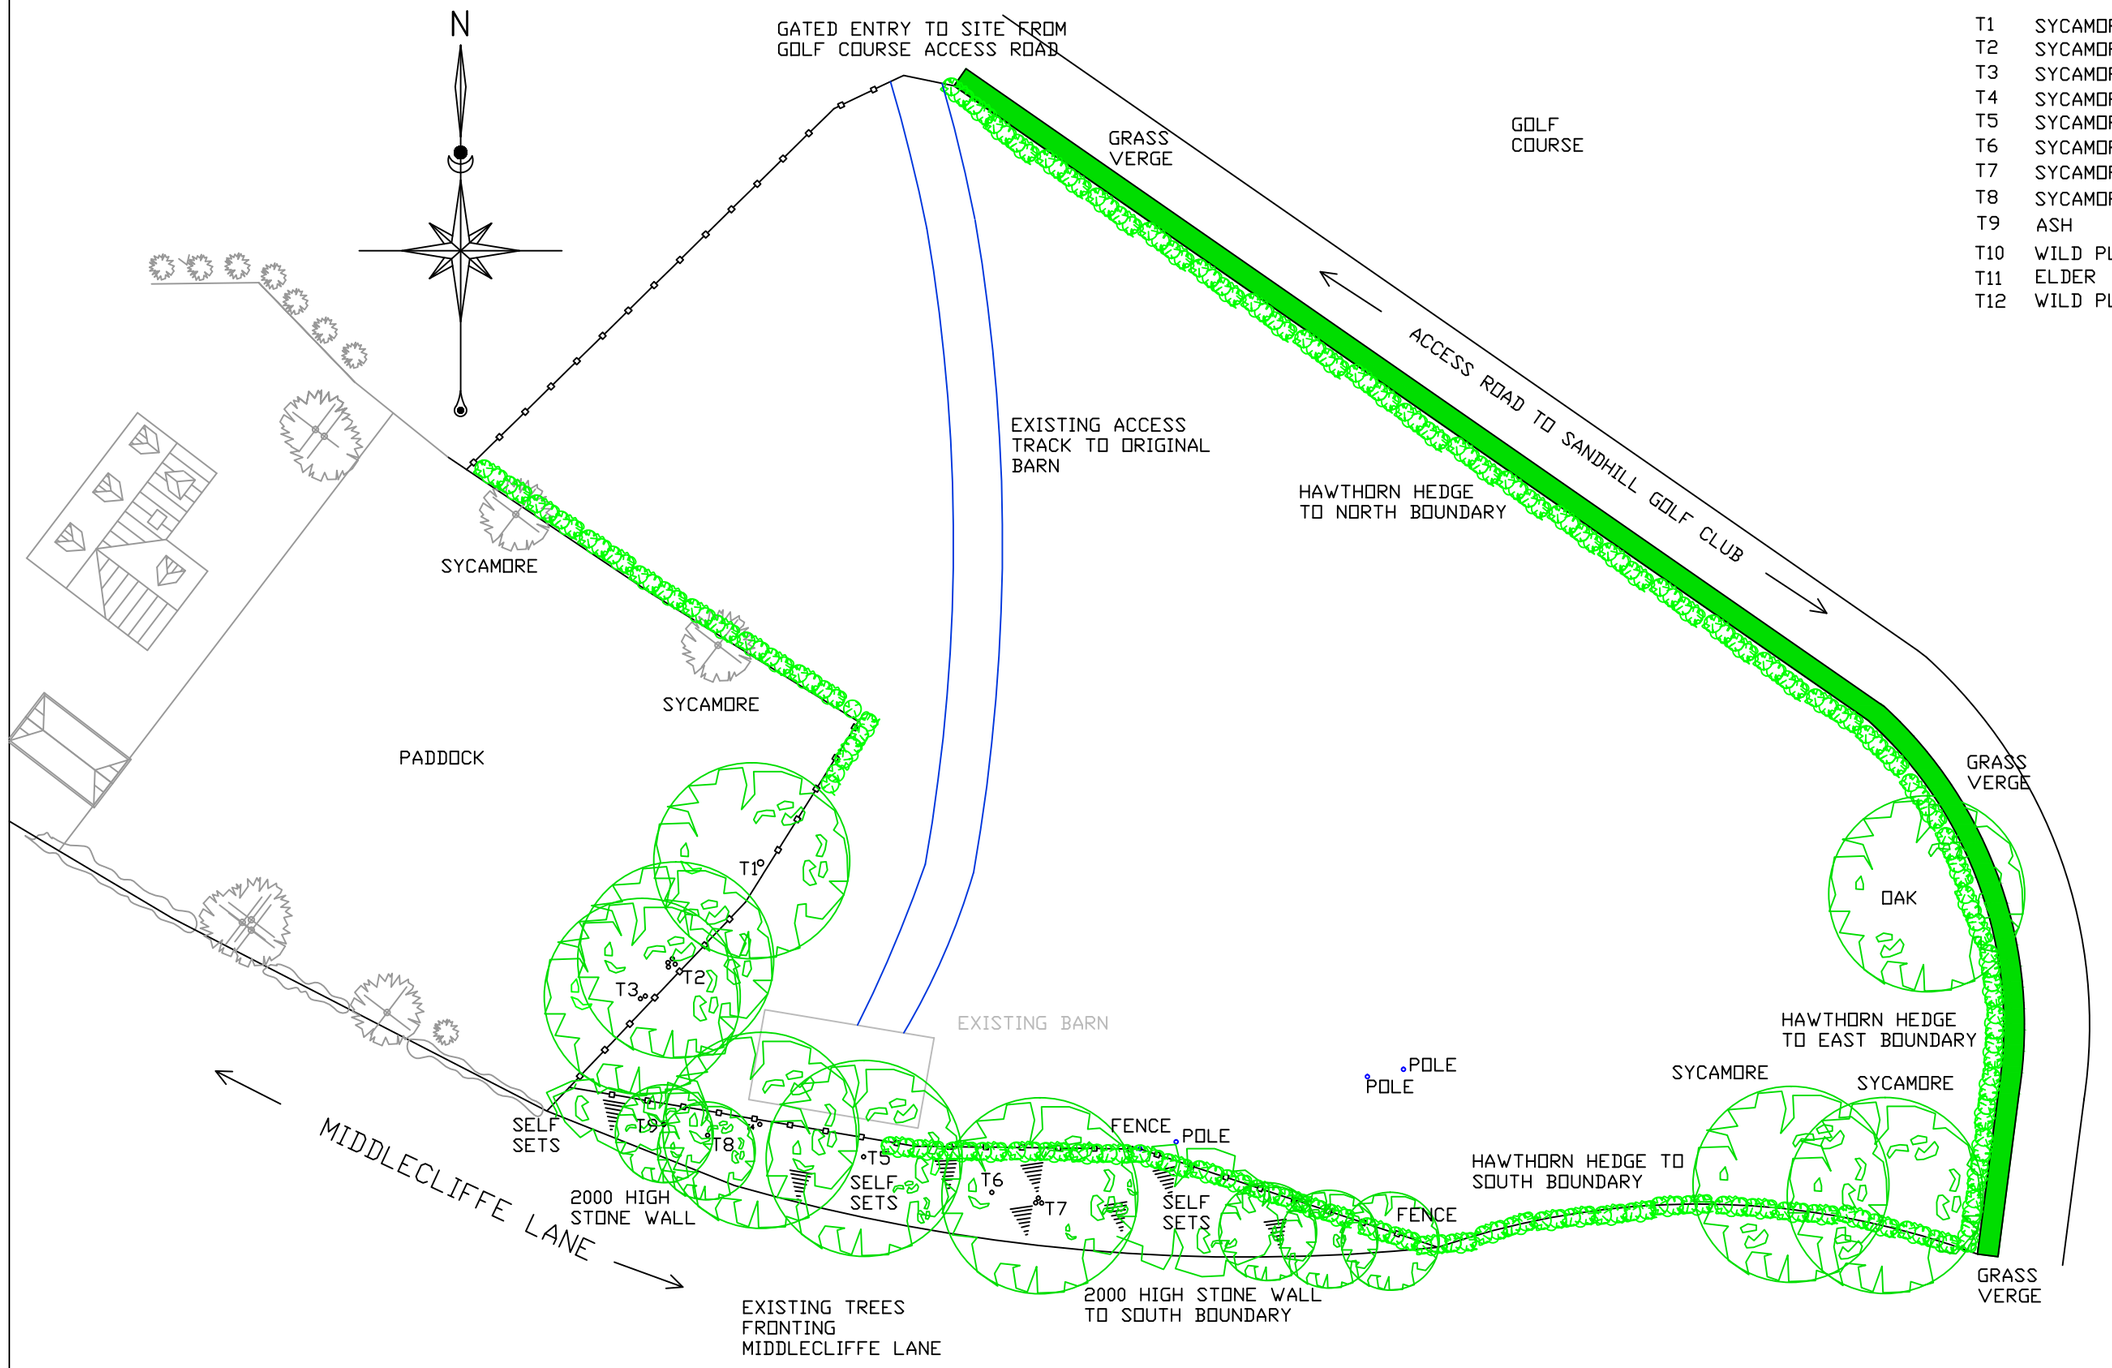


T1	SYCAMORE
T2	SYCAMORE
T3	SYCAMORE
T4	SYCAMORE
T5	SYCAMORE
T6	SYCAMORE
T7	SYCAMORE
T8	SYCAMORE
T9	ASH
T10	WILD PLUM
T11	ELDER
T12	WILD PLUM

CLIENT
MR H WISTOW
WISTOW LODGE
MIDDLECLIFFE LANE
S72 0HW

TITLE
DRAWING SHOWING GENERAL SITE AREA, AND THE POSITION OF EXISTING BARN

0 10 20 30 40
METRES

DRAWN
AD

SCALE 1:500 @ A3

REV

DATE 25/06/2021

DRG No CAD/QA/P/01