




3D View From Market Street.

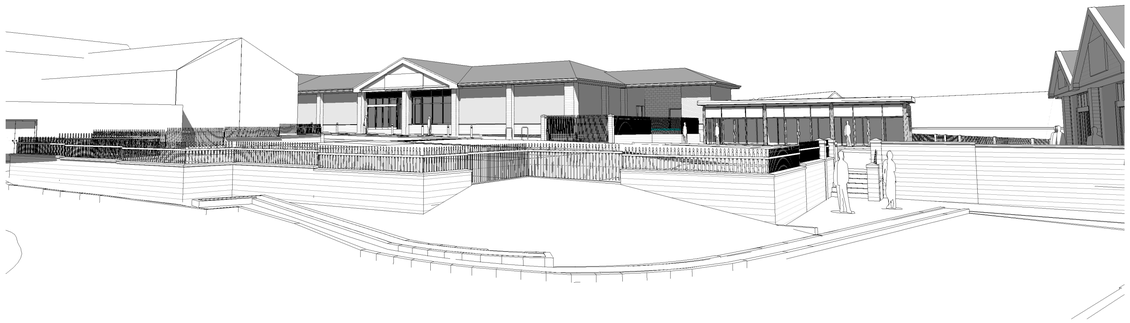

2 3D View From Mallor Croft As Proposed Mono

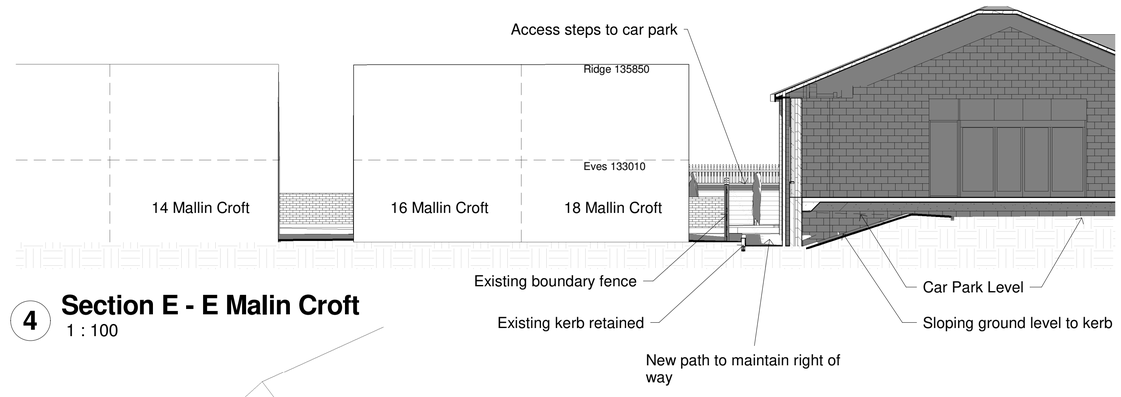

4 Section E - E Malin Croft
1 : 100

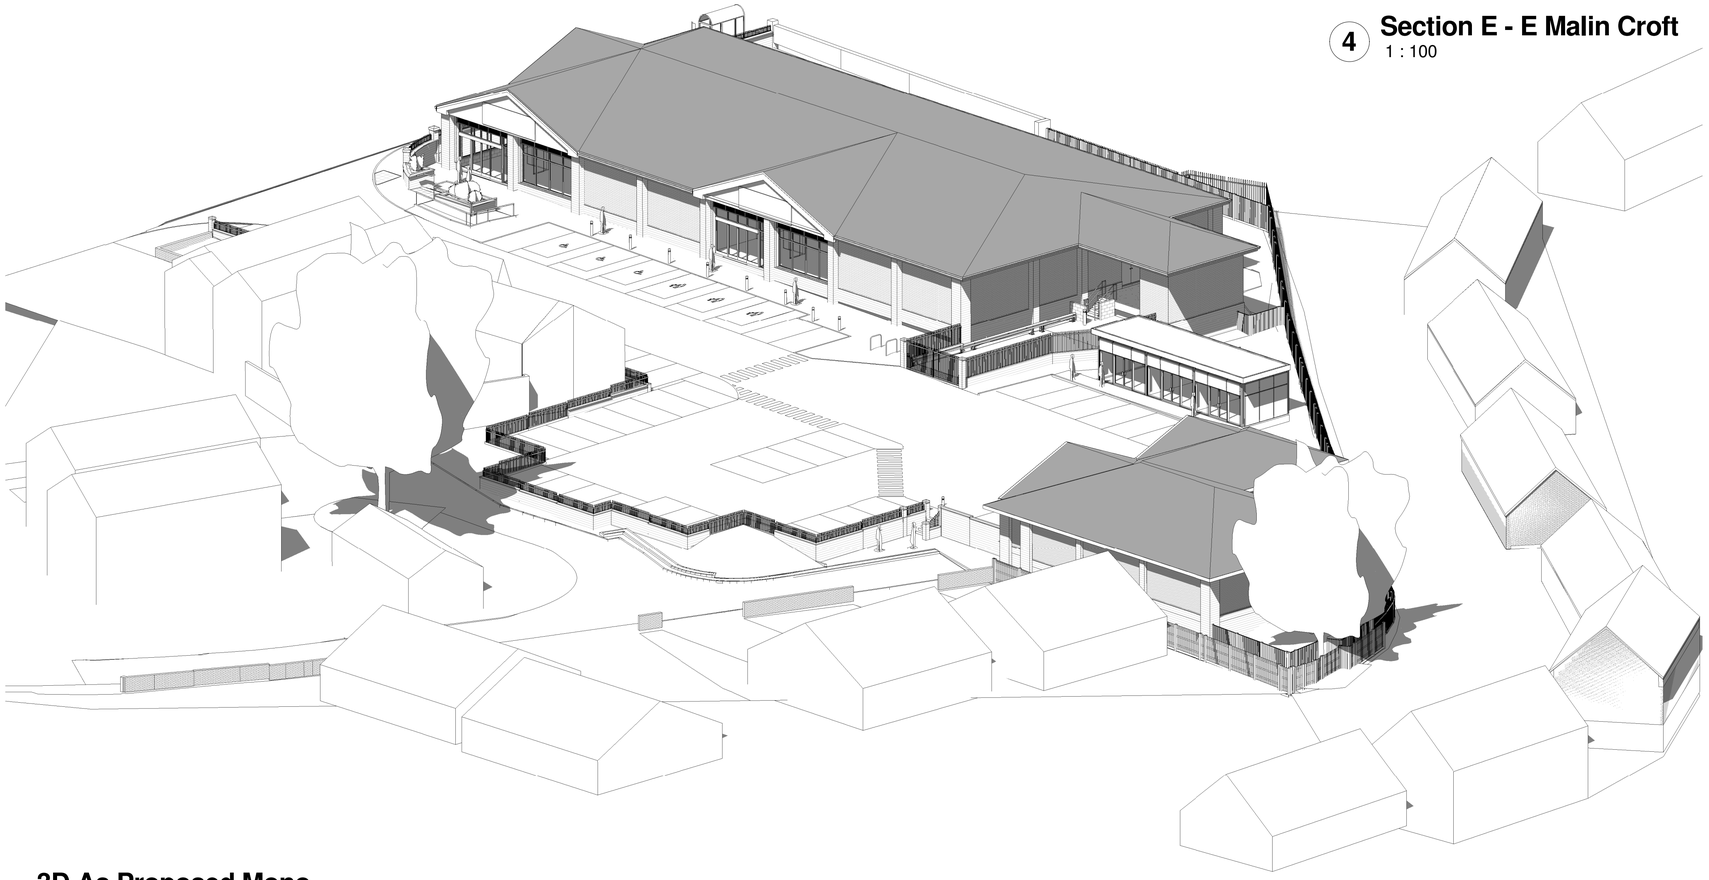

3D As Proposed Mono

Rev	Date	Drawn	Description
A	27/04/17	AJB	Fire Escape Ammended to suit two units

PLANNING

White Design

Client: RESILIENTI

Project: Hoyland Retail Park

Title: 3D Views As Proposed

Scales:	Drawn:	Date:	Checked:
1: 100	SL	28/04/2017 10:27:14	KU

Drawing no: 4345 143

Rev: A

The White House, 24a St Andrews Road, Sheffield, S11 9AL
T: 0114 226 0255 F: 0114 226 0256
E: office@whitedg.co.uk W: www.whitedg.co.uk