17.02.23 – P1REVA – UPDATED EXISTING EXTERNAL ELEVATIONS

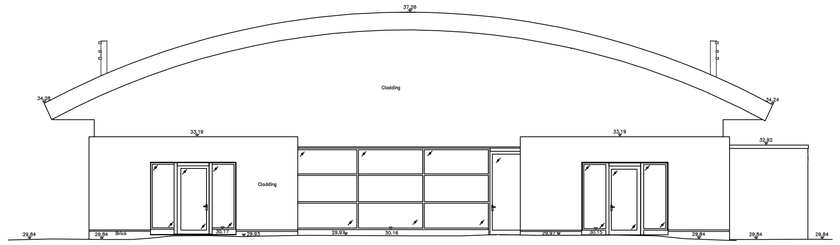

Datum Line 29.00m

E1

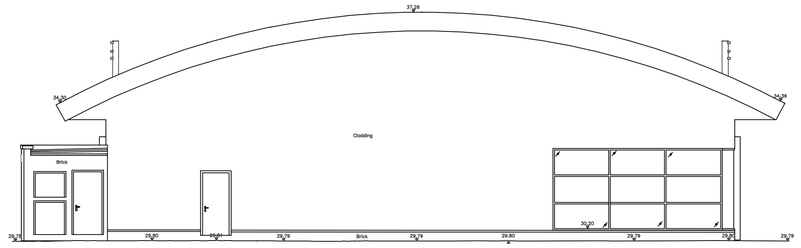

Datum Line 29.00m

E2

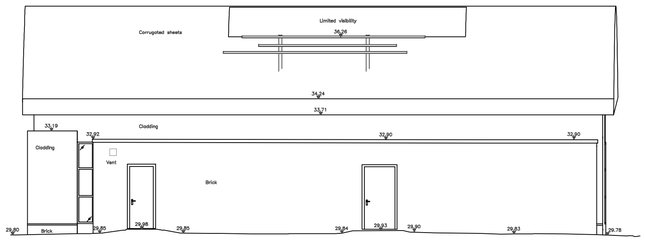

Datum Line 29.00m

E3

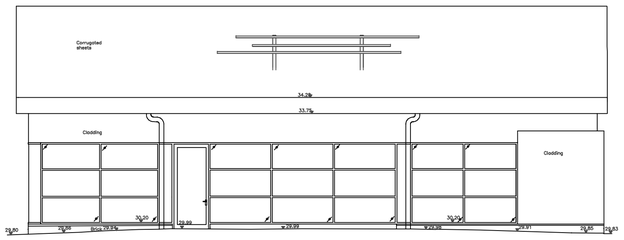

Datum Line 29.00m

E4

0 1m 2m 5m 10m

1:100

01 EXISTING EXTERNAL ELEVATIONS

SCALE 1:100 @A1

brown

ROOM 404-405
60 CHARLES STREET, LEICESTER.
LE1 1FB

t: (0)20 8446 0500
e: info@brownstudio.co.uk
w: www.brownstudio.co.uk

Project:

BARNSLEY

Client:

POPEYES, UK

ADDRESS:
THE PEEL CENTRE,
HARBOROUGH HILL RD,
BARNSLEY S71 1BQ

Drawing Title:

EXISTING EXTERNAL ELEVATIONS

Drawing No: E101

Job No: 1693	**Status:** P1REVA	**Date:** 17.02.23
Scale: 1:100@A1	**Drawn:** MN	**Checked:** CB

ALL DRAWINGS HAVE BEEN PREPARED FROM A DIGITAL SURVEY OR EXISTING DRAWINGS PROVIDED BY OTHERS. ACCURACY CANNOT BE ASSUMED.
IT IS THE CONTRACTORS RESPONSIBILITY TO CARRY OUT SITE DIMENSION CHECKS AND PRODUCE ROD DRAWINGS.
DETAILS WILL BE SUBJECT TO APPROVAL OF ROD'S AND SITE STRIP OUT.

ALL M&E SERVICES TO BE CONFIRMED

© copyright reserved by BDSA