
This drawing is © Reshape Architecture + Design Ltd. If in doubt ASK. Drawing measurements shall not be obtained by scaling. Verify all details and dimensions prior to construction. Immediately report any discepancies on this drawing. The drawing shall be read in conjunction with associated specifications and related consultants documents.

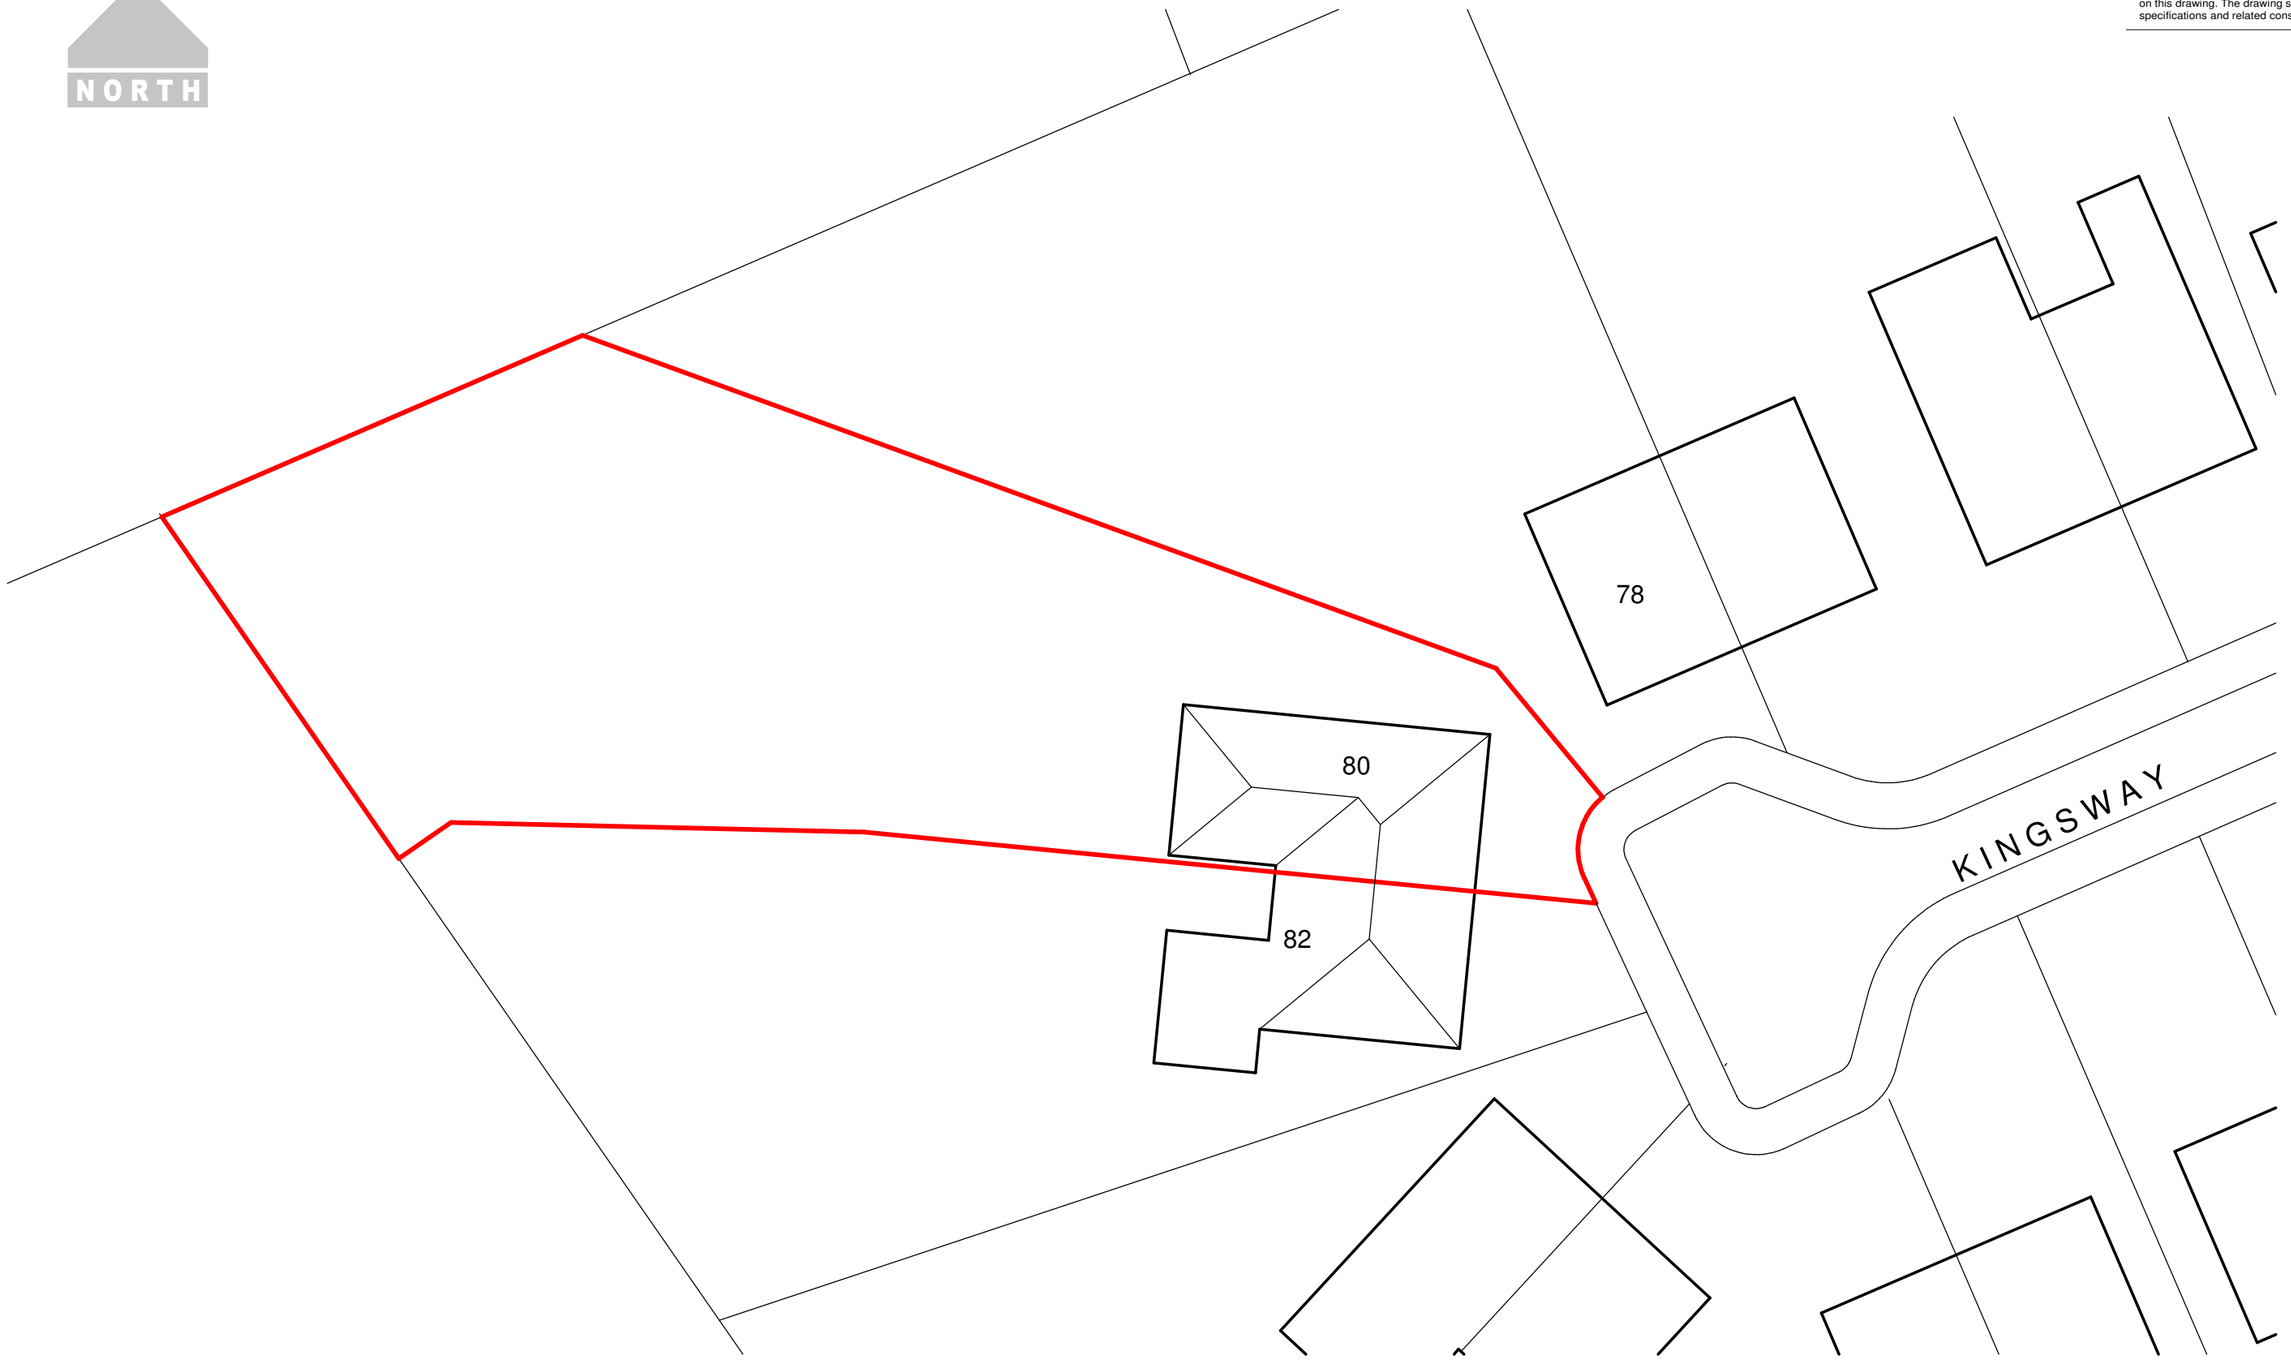

MR & MRS SHAW

PROPOSED FIRST FLOOR EXTENSION
AT 80 KINGSWAY
WOMB WELL
S73 0EA

BLOCK PLAN

scale	date	drawn	checked
1:200 @ A3	SEP 12	PB	DG

drawing no **revision**

12-SHAW-05

reshape
architecture + design ltd
d-hub unit 4 atlas office park firstpoint doncaster DN4 5JT
T 07533 052408
07963 686613
E mail@reshape-design.co.uk
W www.reshape-design.co.uk