




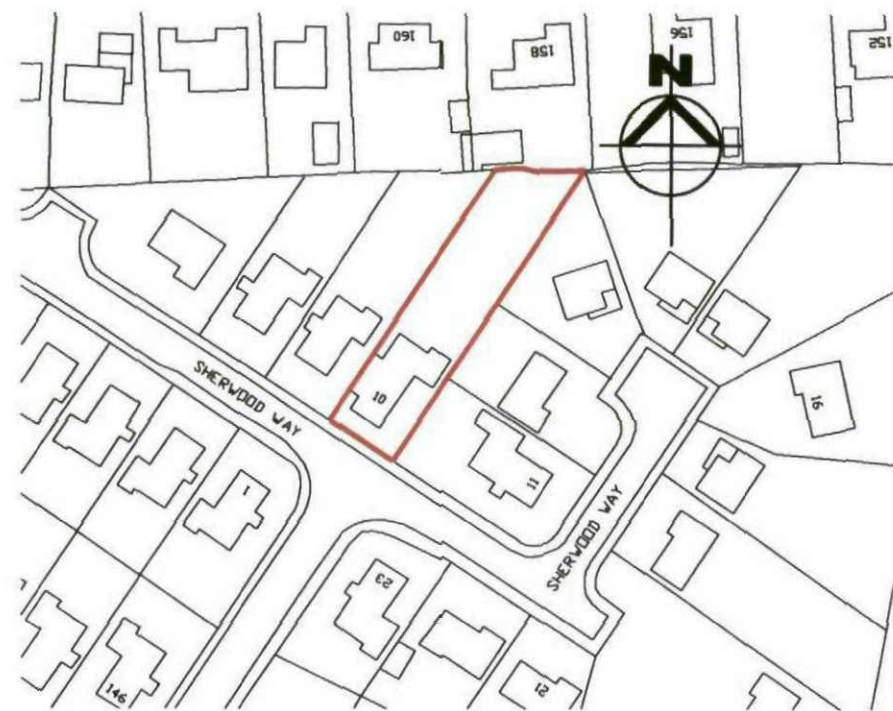

Site Location 1:1250

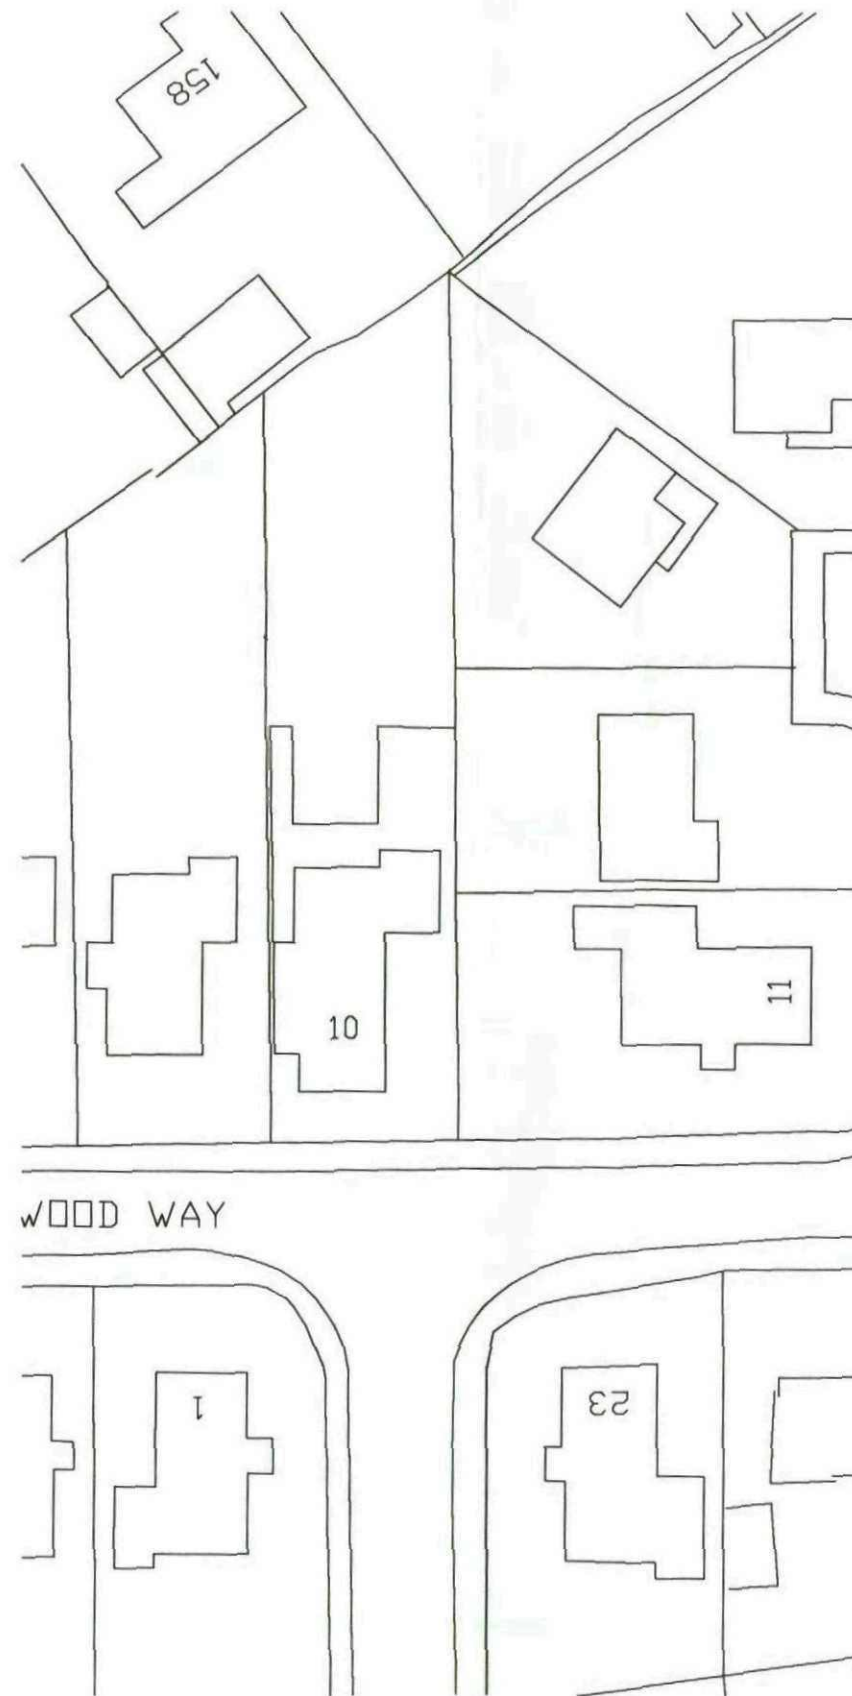

Existing Site Layout 1:500

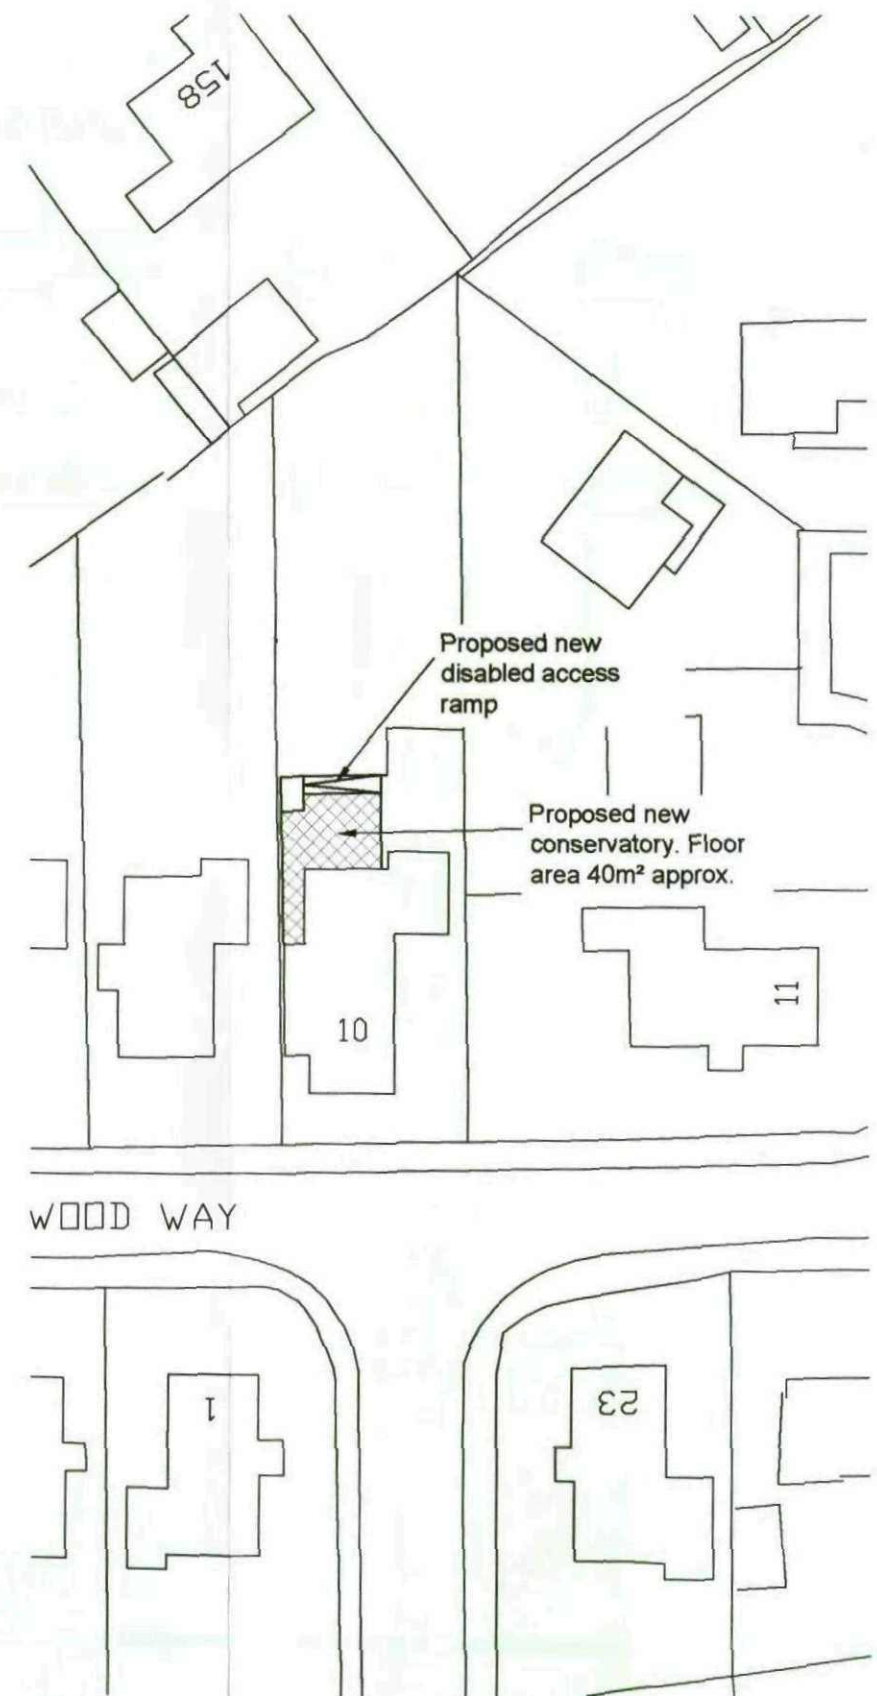

Proposed Site Layout 1:500

Project: New Conservatory & Disabled Access Ramp.

Address: 10 Sherwood Way, Cudworth, Barnsley, S72 8BH.
Drawing Title: Site Location Plan, Existing & Proposed Plans.
Date: February 2011.




Drawing No: 2011-1005-001

Revision -
Drawn By: JD
Scale @ A3: As Shown
Drawing Status: Planning

JO DEAKIN

CAD DRAWING SERVICES LTD

95 Arundell Drive, Lundwood, Barnsley, S71 5LF. Tel: 07886030175
Email: info@jadcad-services.co.uk www.jadcad-services.co.uk

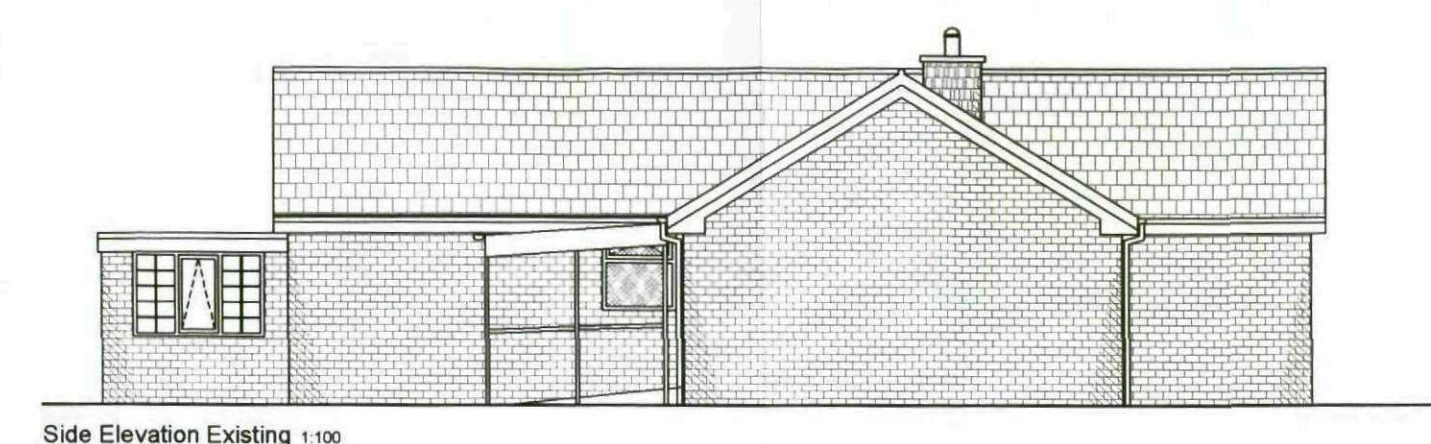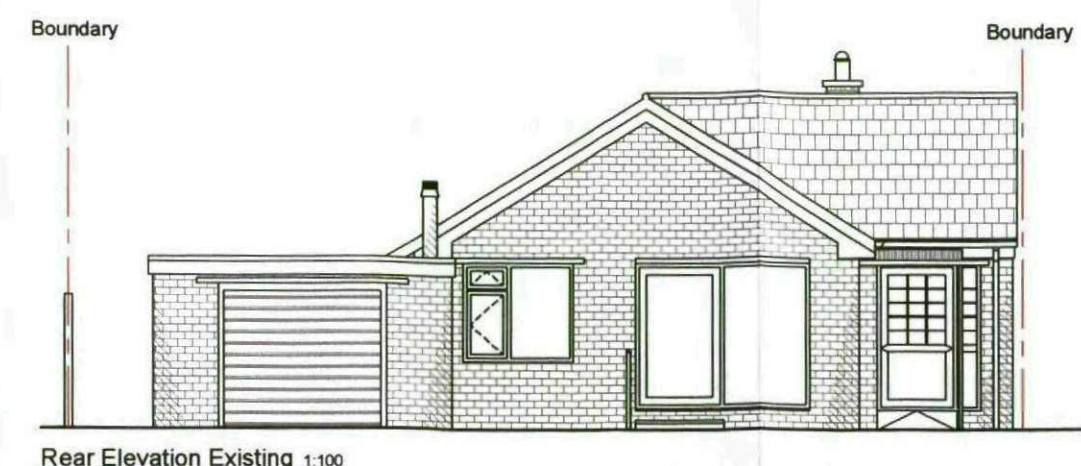
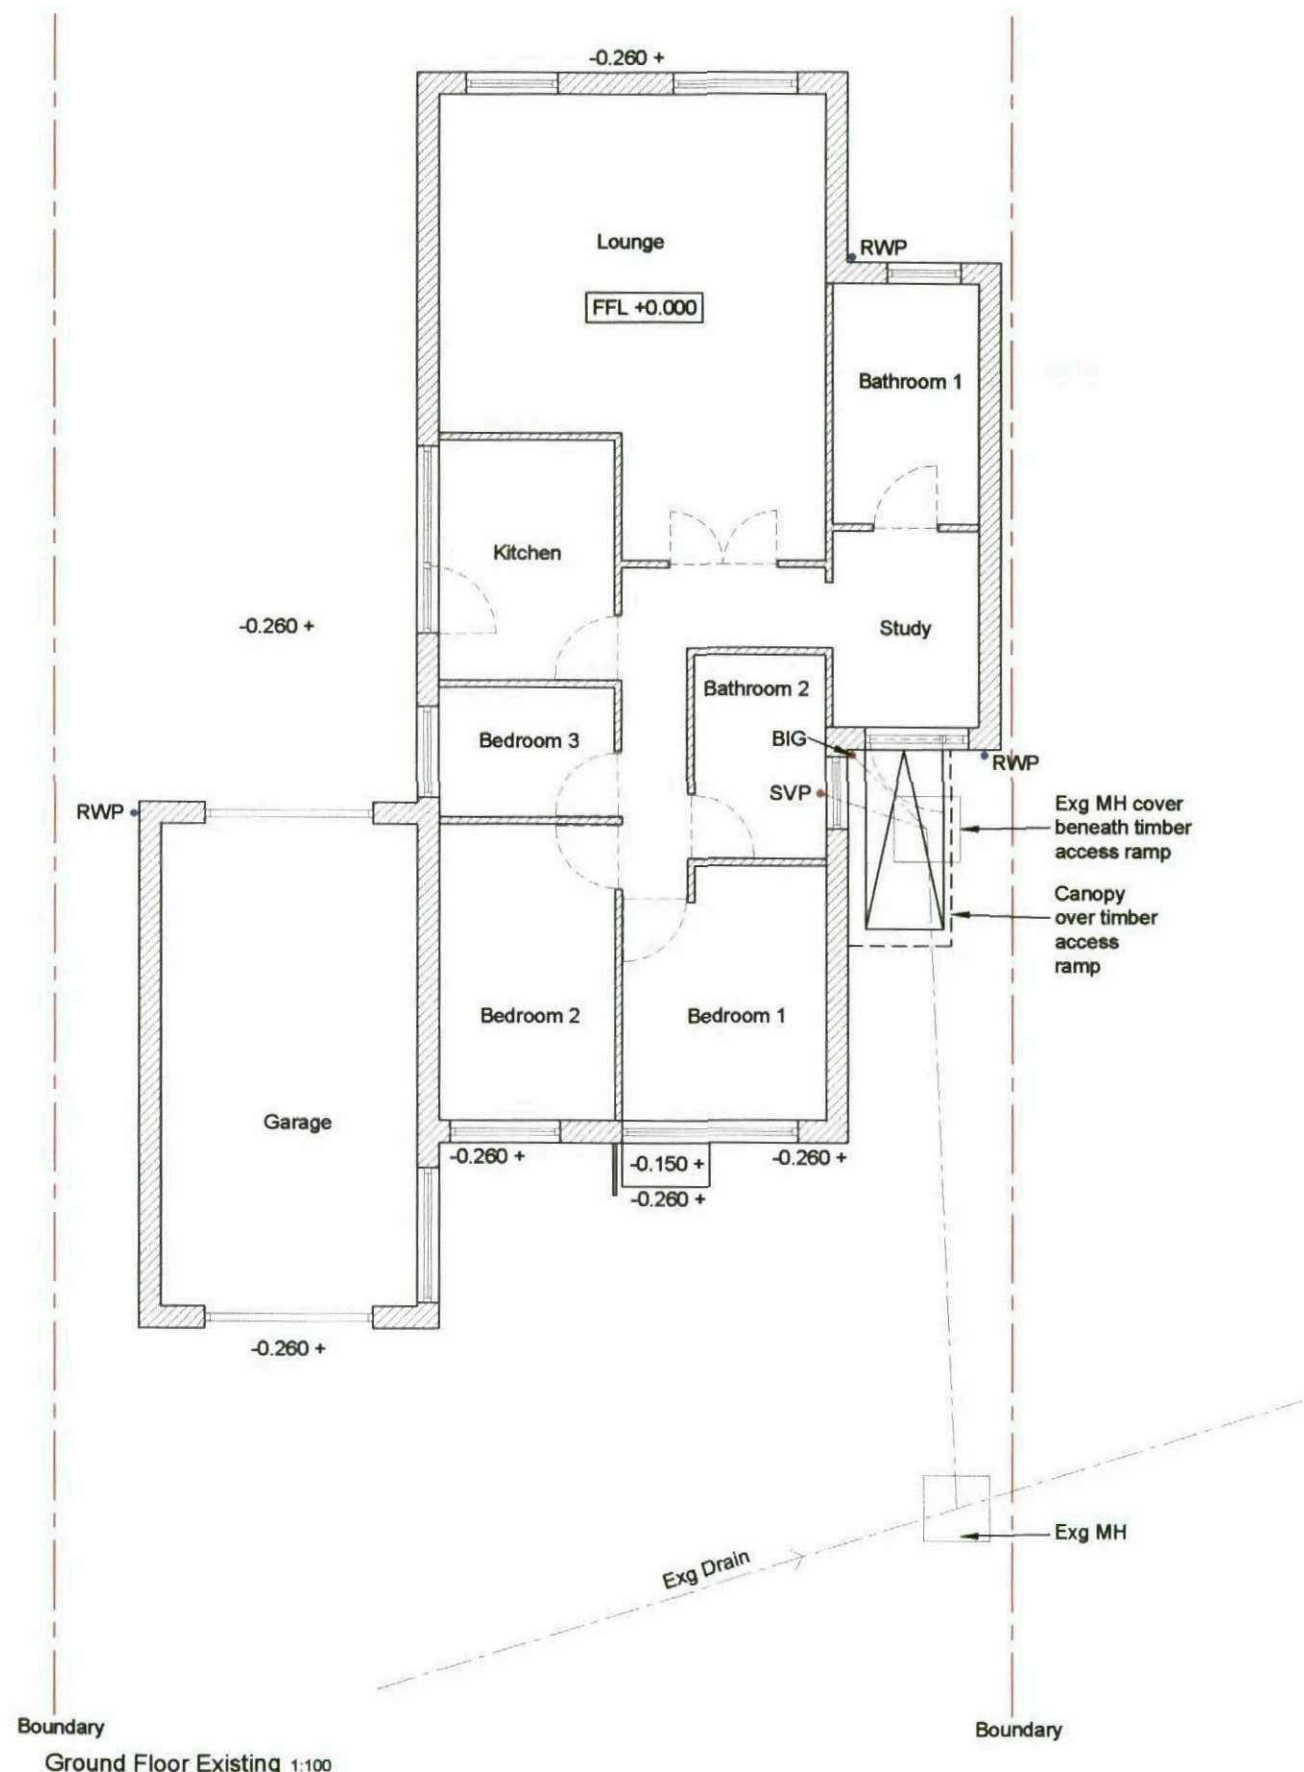


ORIGINAL SIZE A3 - DO NOT SCALE

Project: New Conservatory & Access Ramp.
 Address: 10 Sherwood Way, Cudworth, Barnsley, S72 8BH.
 Drawing Title: Existing House Plans & Elevations
 Date: February 2011.

Drawing No: 2011-1005-002
 Revision -
 Drawn By: JD
 Scale @ A3: As Shown
 Drawing Status: Planning

JA DEAKIN
 CAD DRAWING SERVICES LTD
 95 Arundell Drive, Lundwood, Barnsley, S71 5LF. Tel: 07886030175
 Email: info@jadcad-services.co.uk www.jadcad-services.co.uk

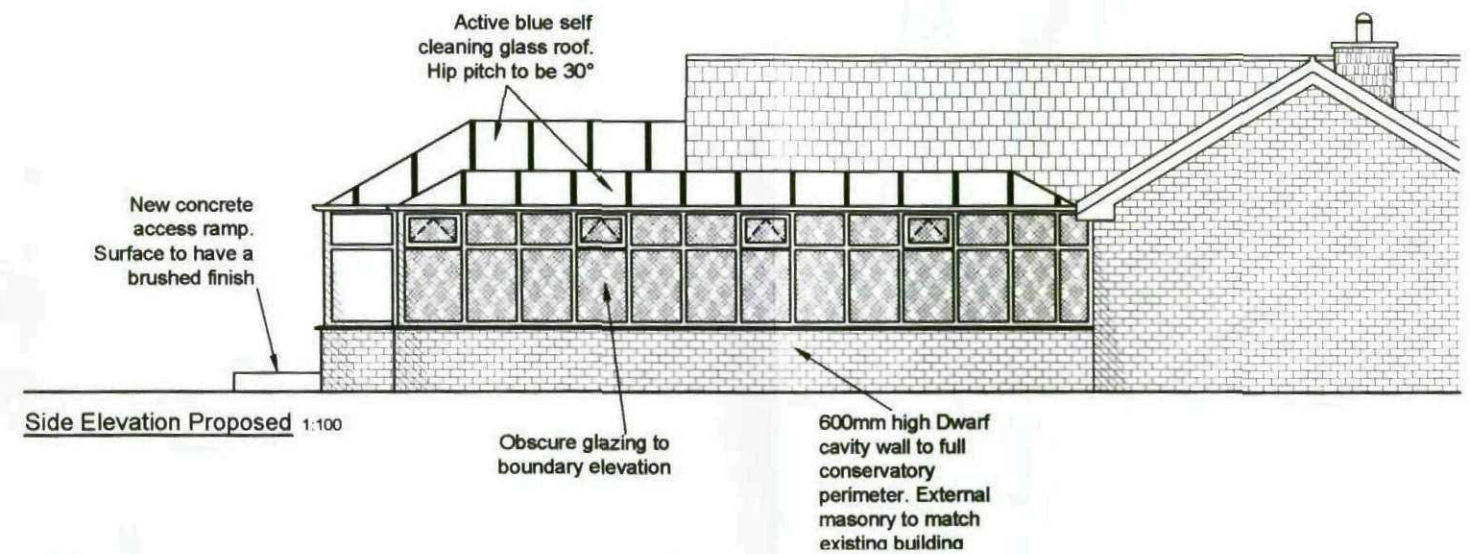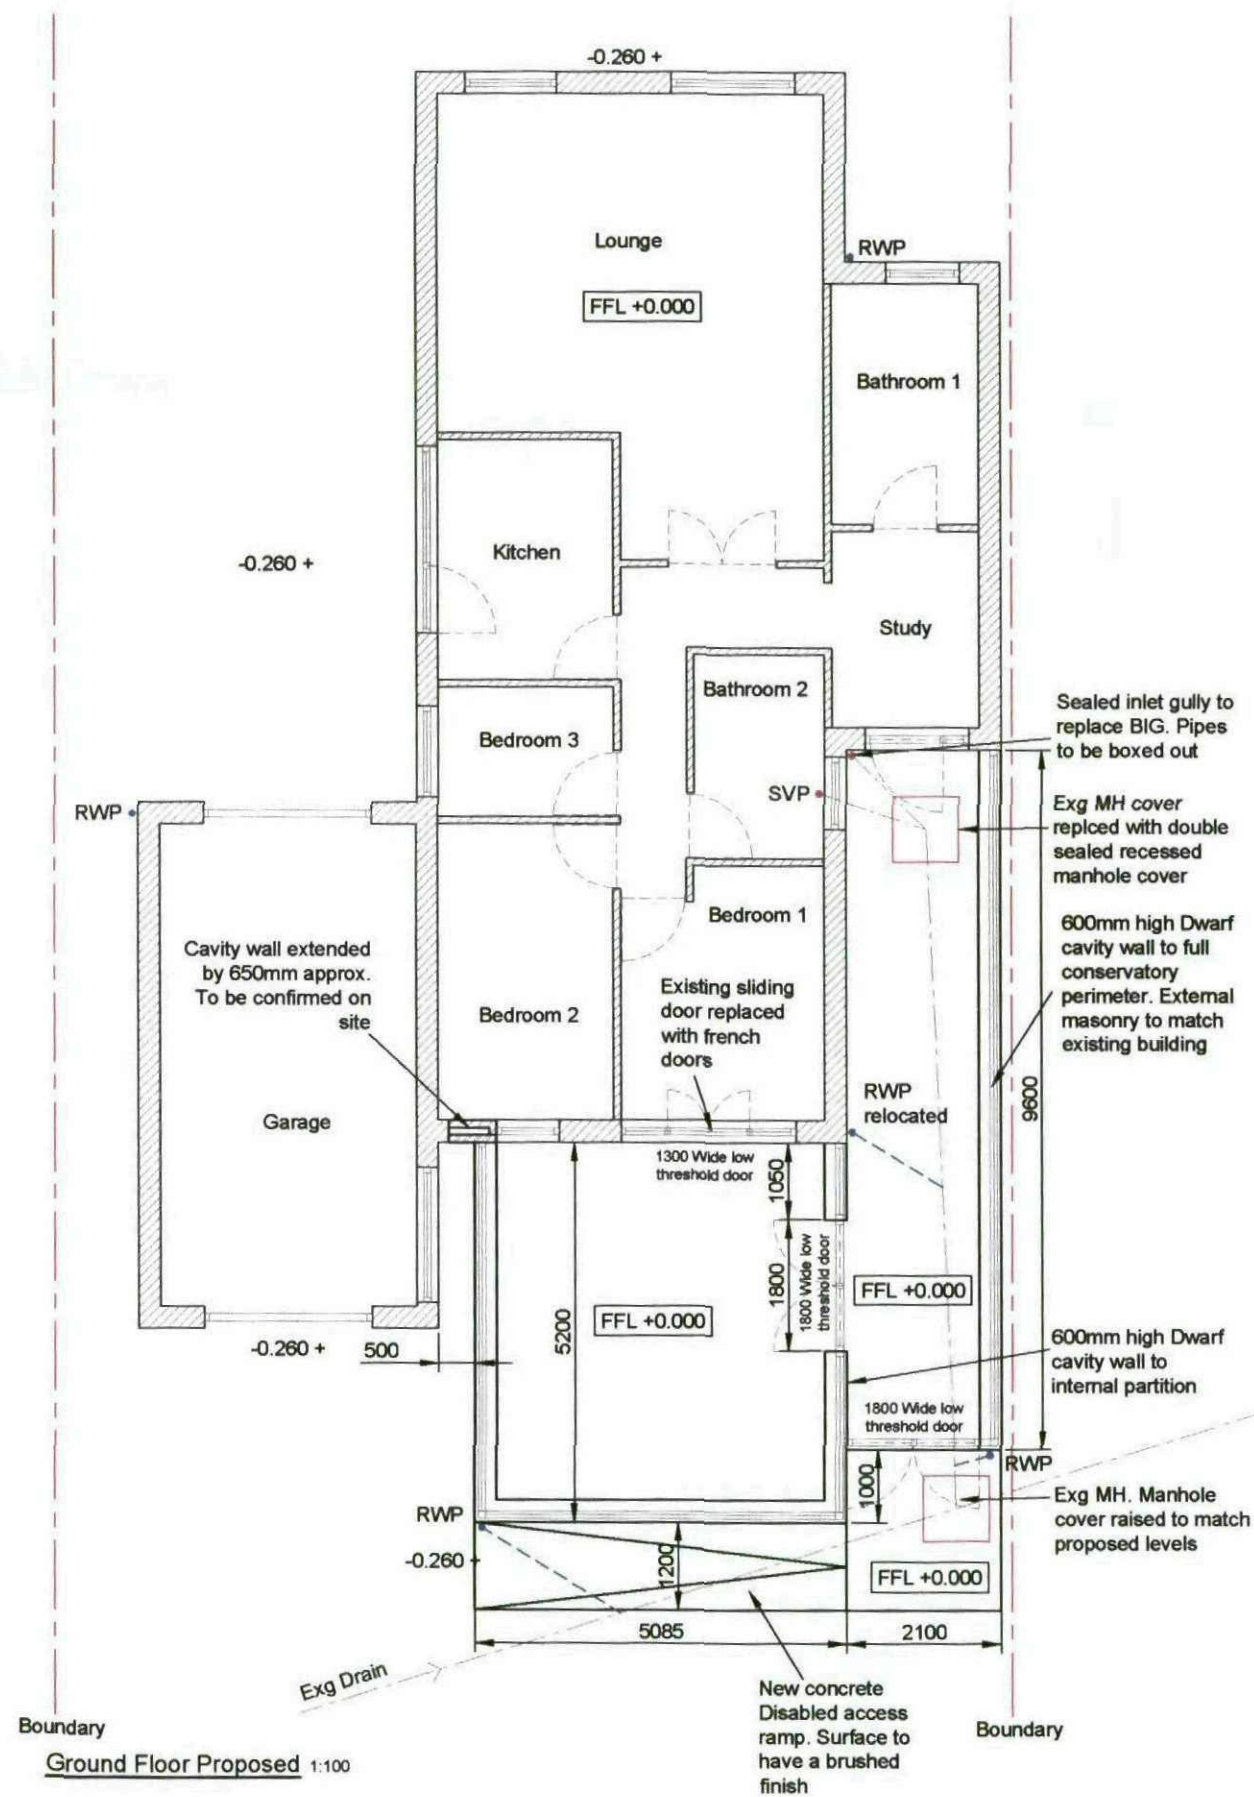

Project: New Conservatory & Access Ramp.

Address: 10 Sherwood Way, Cudworth, Barnsley, S72 8BH.
Drawing Title: Proposed House Plans & Elevations
Date: February 2011.

Drawing No: 2011-1005-003
Revision -
Drawn By: JD
Scale @ A3: As Shown
Drawing Status: Planning

JA DEAKIN
CAD DRAWING SERVICES LTD
95 Arundell Drive, Lundwood, Barnsley, S71 5LF. Tel: 07886030175
Email: info@jadcad-services.co.uk www.jadcad-services.co.uk