
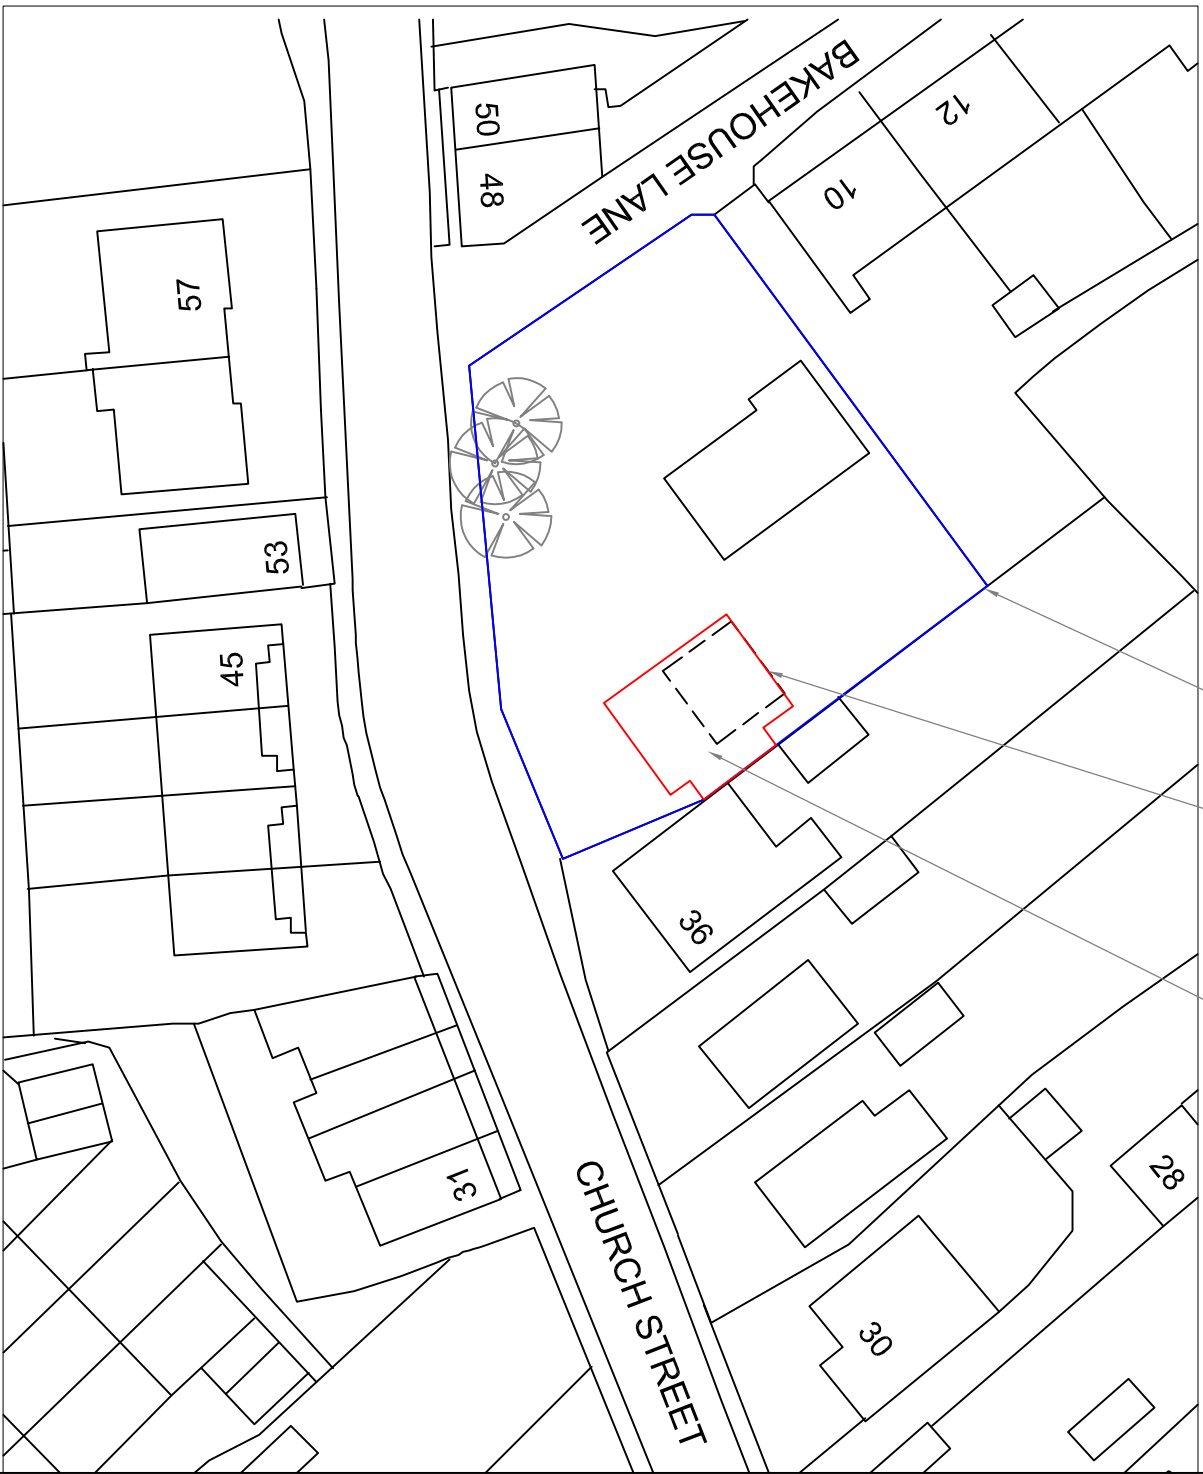


Drawing No.	Rev No.
MSP002 -001	A

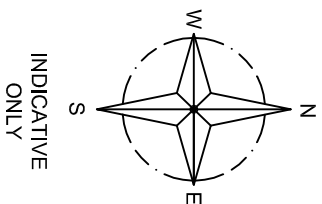

DO NOT SCALE: Contractor to check all dimensions and report any omissions or errors

NOTES

A	Design change	JRB	SP	SP	20/09/11
Rev	Description	By	Chk	App	Date

JRB DESIGNS Ltd
1 Saville Road
Cudworth
Barnsley
S72 8LT
Tel: 01226 383542
Fax: 01226 380078
Mob: 07970 541192
Email: john@jrbdesigns.co.uk

MR. S PHILBIN

Drawing Title

Address

Project Title: **PROPOSED SIDE GARAGE
EXTENSION WITH ANNEX**

Drawing Status		FIRST ISSUE			
Scale: #13	Drawn By	Date			
AS SHOWN	JB	23/08/2011			
Checked By	Date	Approved By	Date		
SP	23/08/2011	SP	23/08/2011		
Project No.	Drawing No.		Revision		
MSP002	001		A		