


NOTE. TOWER FINISH - GALVANIZED STEEL

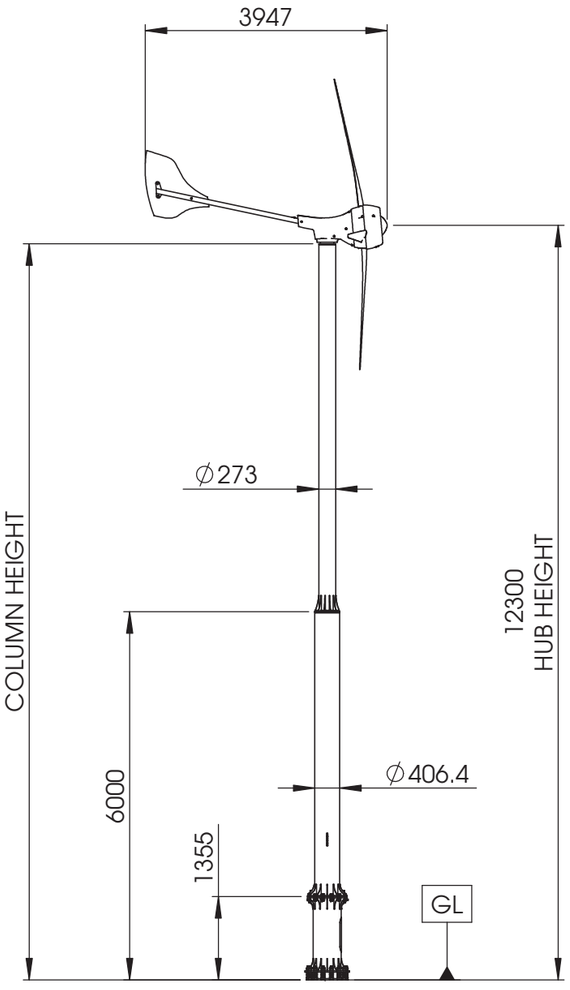

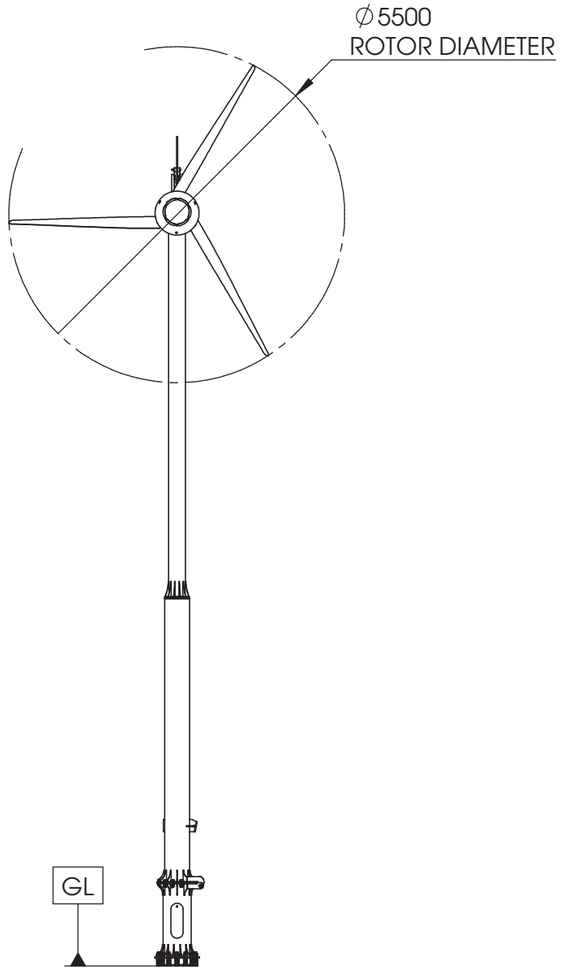

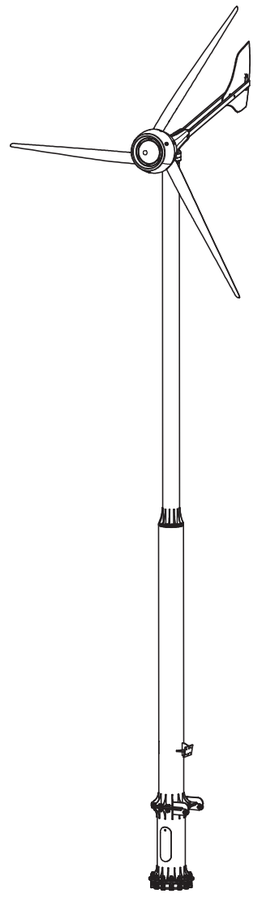

ISOMETRIC VIEW

1	INITIAL RELEASE FOR PLANNING SUBMISSION.	07/07/2011	GT
ISS.	AMENDMENTS	DATE	DRN

REVISIONS

THE INFORMATION CONTAINED IN THIS DRAWING IS THE SOLE PROPERTY OF EVANCE WIND TURBINES LTD. ANY REPRODUCTION IN PART OR AS A WHOLE WITHOUT THE WRITTEN PERMISSION OF EVANCE WIND TURBINES LTD IS PROHIBITED.

MATERIAL SPEC

FINISH SPEC

TOLERANCE WHERE NO LIMIT SPECIFIED

NOM' SIZE							
	OVER	0	6	30	200	400	1000
	INCL'	6	30	200	400	1000	
MACHINED		±0.2	±0.2	±0.5	±0.8	±1.0	±1.5
FABRICATED		±1.0	±1.0	±1.5	±1.5	±2.0	±2.0

DO NOT SCALE. IF IN DOUBT ASK

ALL DIMENSIONS ARE IN mm UOS

3RD ANGLE PROJECTION

PROJECT

MASS - kg

SCALE 1:100

SHT SIZE A3

evancewind

TITLE

12M HUTCH' RAM TOWER OUTLINE

DWG. NO. 0140-AD-00626

DESIGNATION DEV

ISSUE 01

SHEET 1 / 1