




West

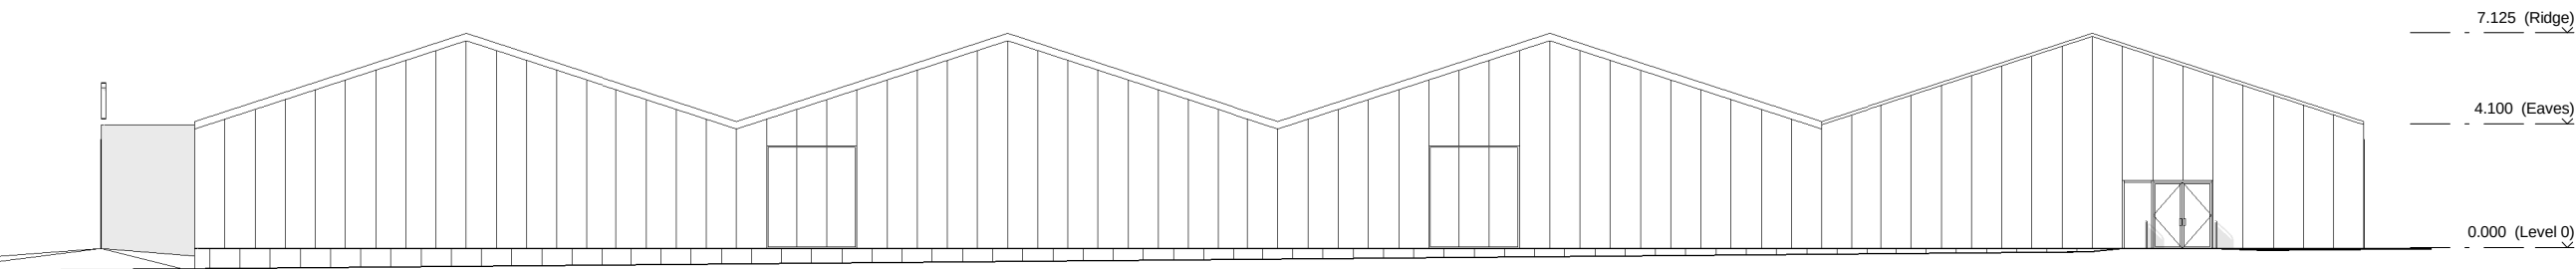

South

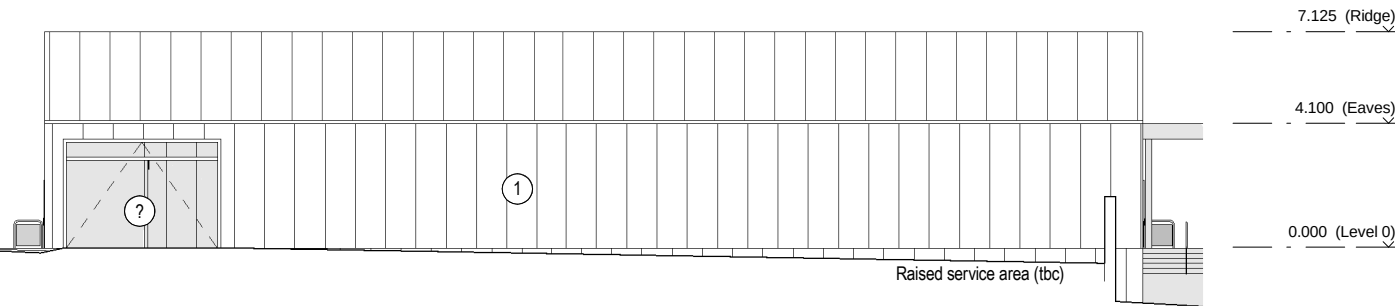

East

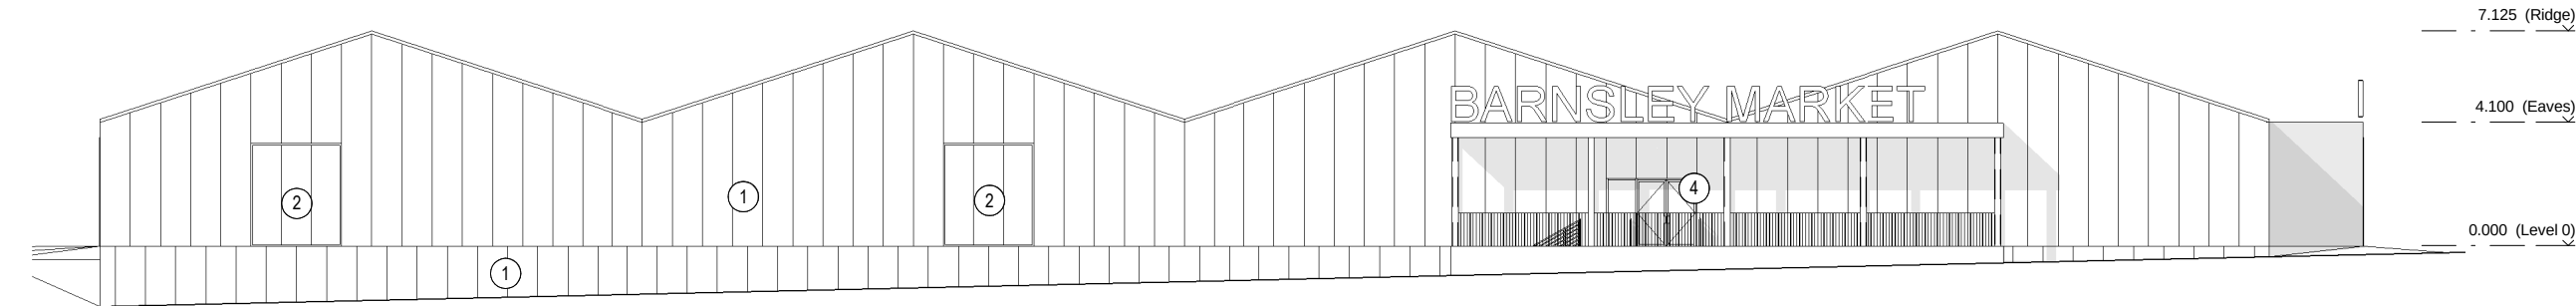


North

- Notes:
- This drawing is copyright.
 - Do not scale dimensions from this drawing.
 - This drawing is to be read in conjunction with all other relevant drawings.
 - All discrepancies on this drawing are to be reported to the architect.
 - Do not modify any element of this drawing.
 - Use drawing only for purpose(s) issued.

North Sign / Key Plan

The following external model files are included within this drawing:

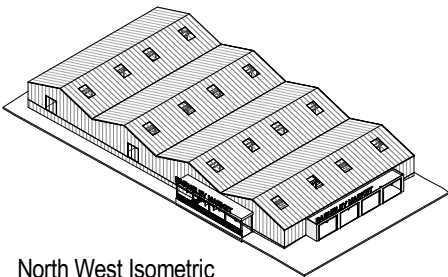

North West Isometric

Elevation Legend


- 1 - Insulated steel panels
- 2 - Polycarbonate glazing
- 3 - Steel roller shutter
- 4 - Glazed entrance doors (with roller shutter)
- 5 - Illuminated entrance signage

0mm 60mm

3	22/07/15	Planning issue	AG	SL
2	21/07/15	Elevations updated to side entrance	AG	SL
1	20/07/15	Revised layout to suit 18x6m grid.	AG	SL
Rev	Date	Revision Notes	Drawn	Review

Client / Contractor

Barnsley MBC

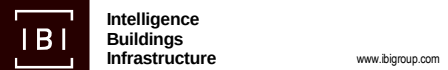

Project
Better Barnsley Town Centre
Covered Market Relocation

Drawing Title
Temporary Market Elevations

Job Number 6743	Date Created 19/06/2015	PAS 1192 Status Code -
Scale@A3 1 : 250	Purpose PLANNING	
Drawing Number BBTC_IBI_TM_A_F100_EL_XX_001	Revision 3	