



THE LAKES: BOATING LAUNCH POINT AND
DIPPING PLATFORM. VISUAL INTENT ONLY
CONTRACTOR TO SUBMIT FINAL DESIGN


DETAIL 01 - PLAN VIEW - FIXED FINGER PIER
LANDING POINT 1:40

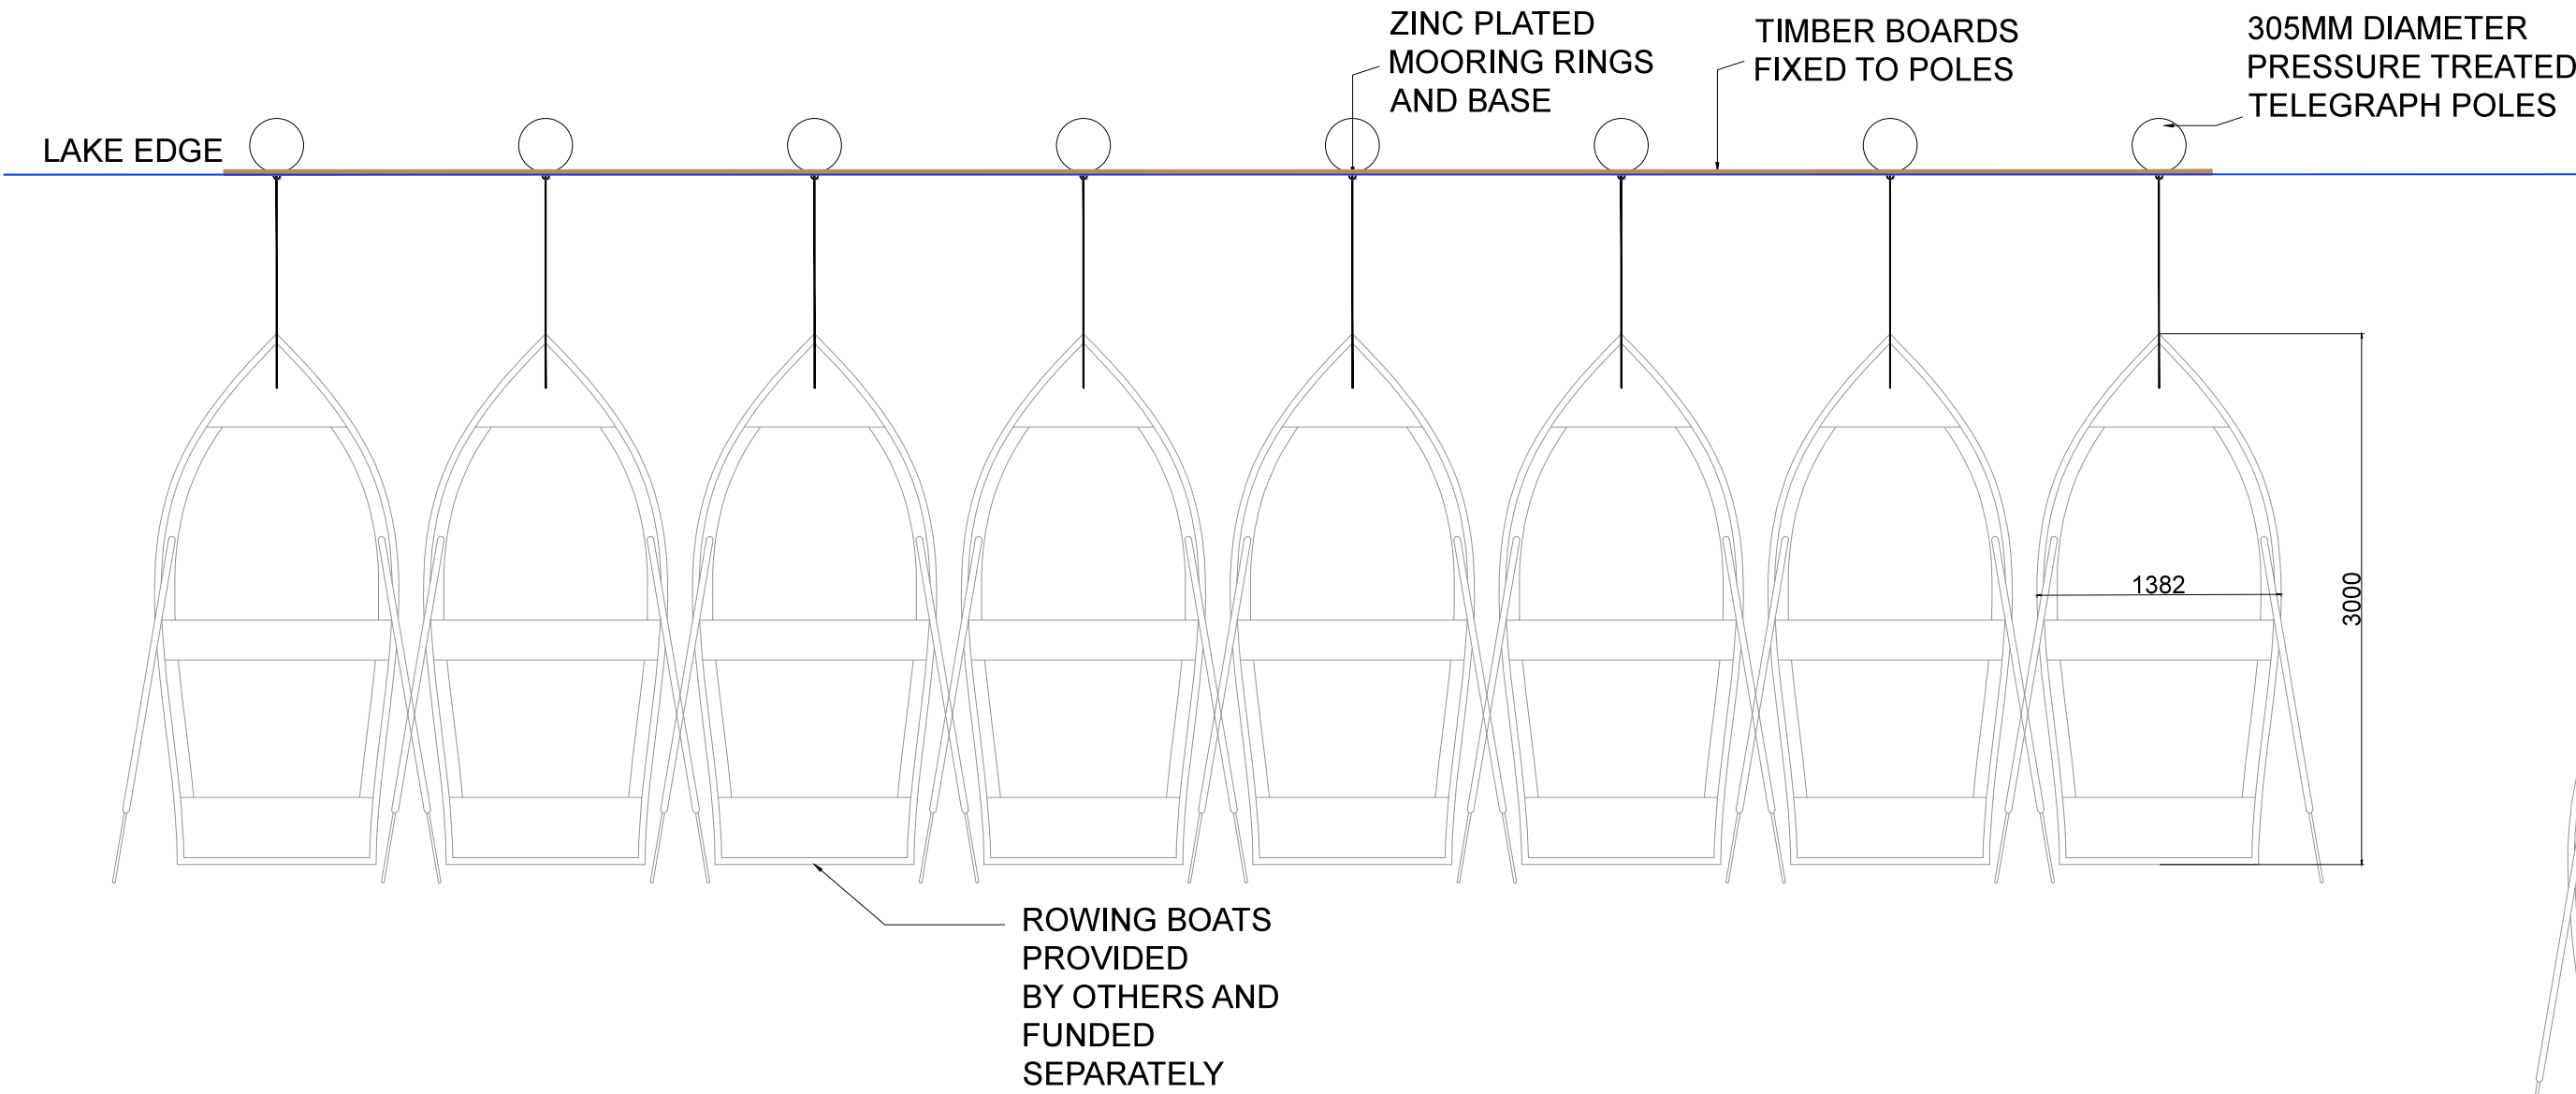

DETAIL 02 - SECTION THROUGH - FIXED FINGER PIER LANDING POINT 1:20

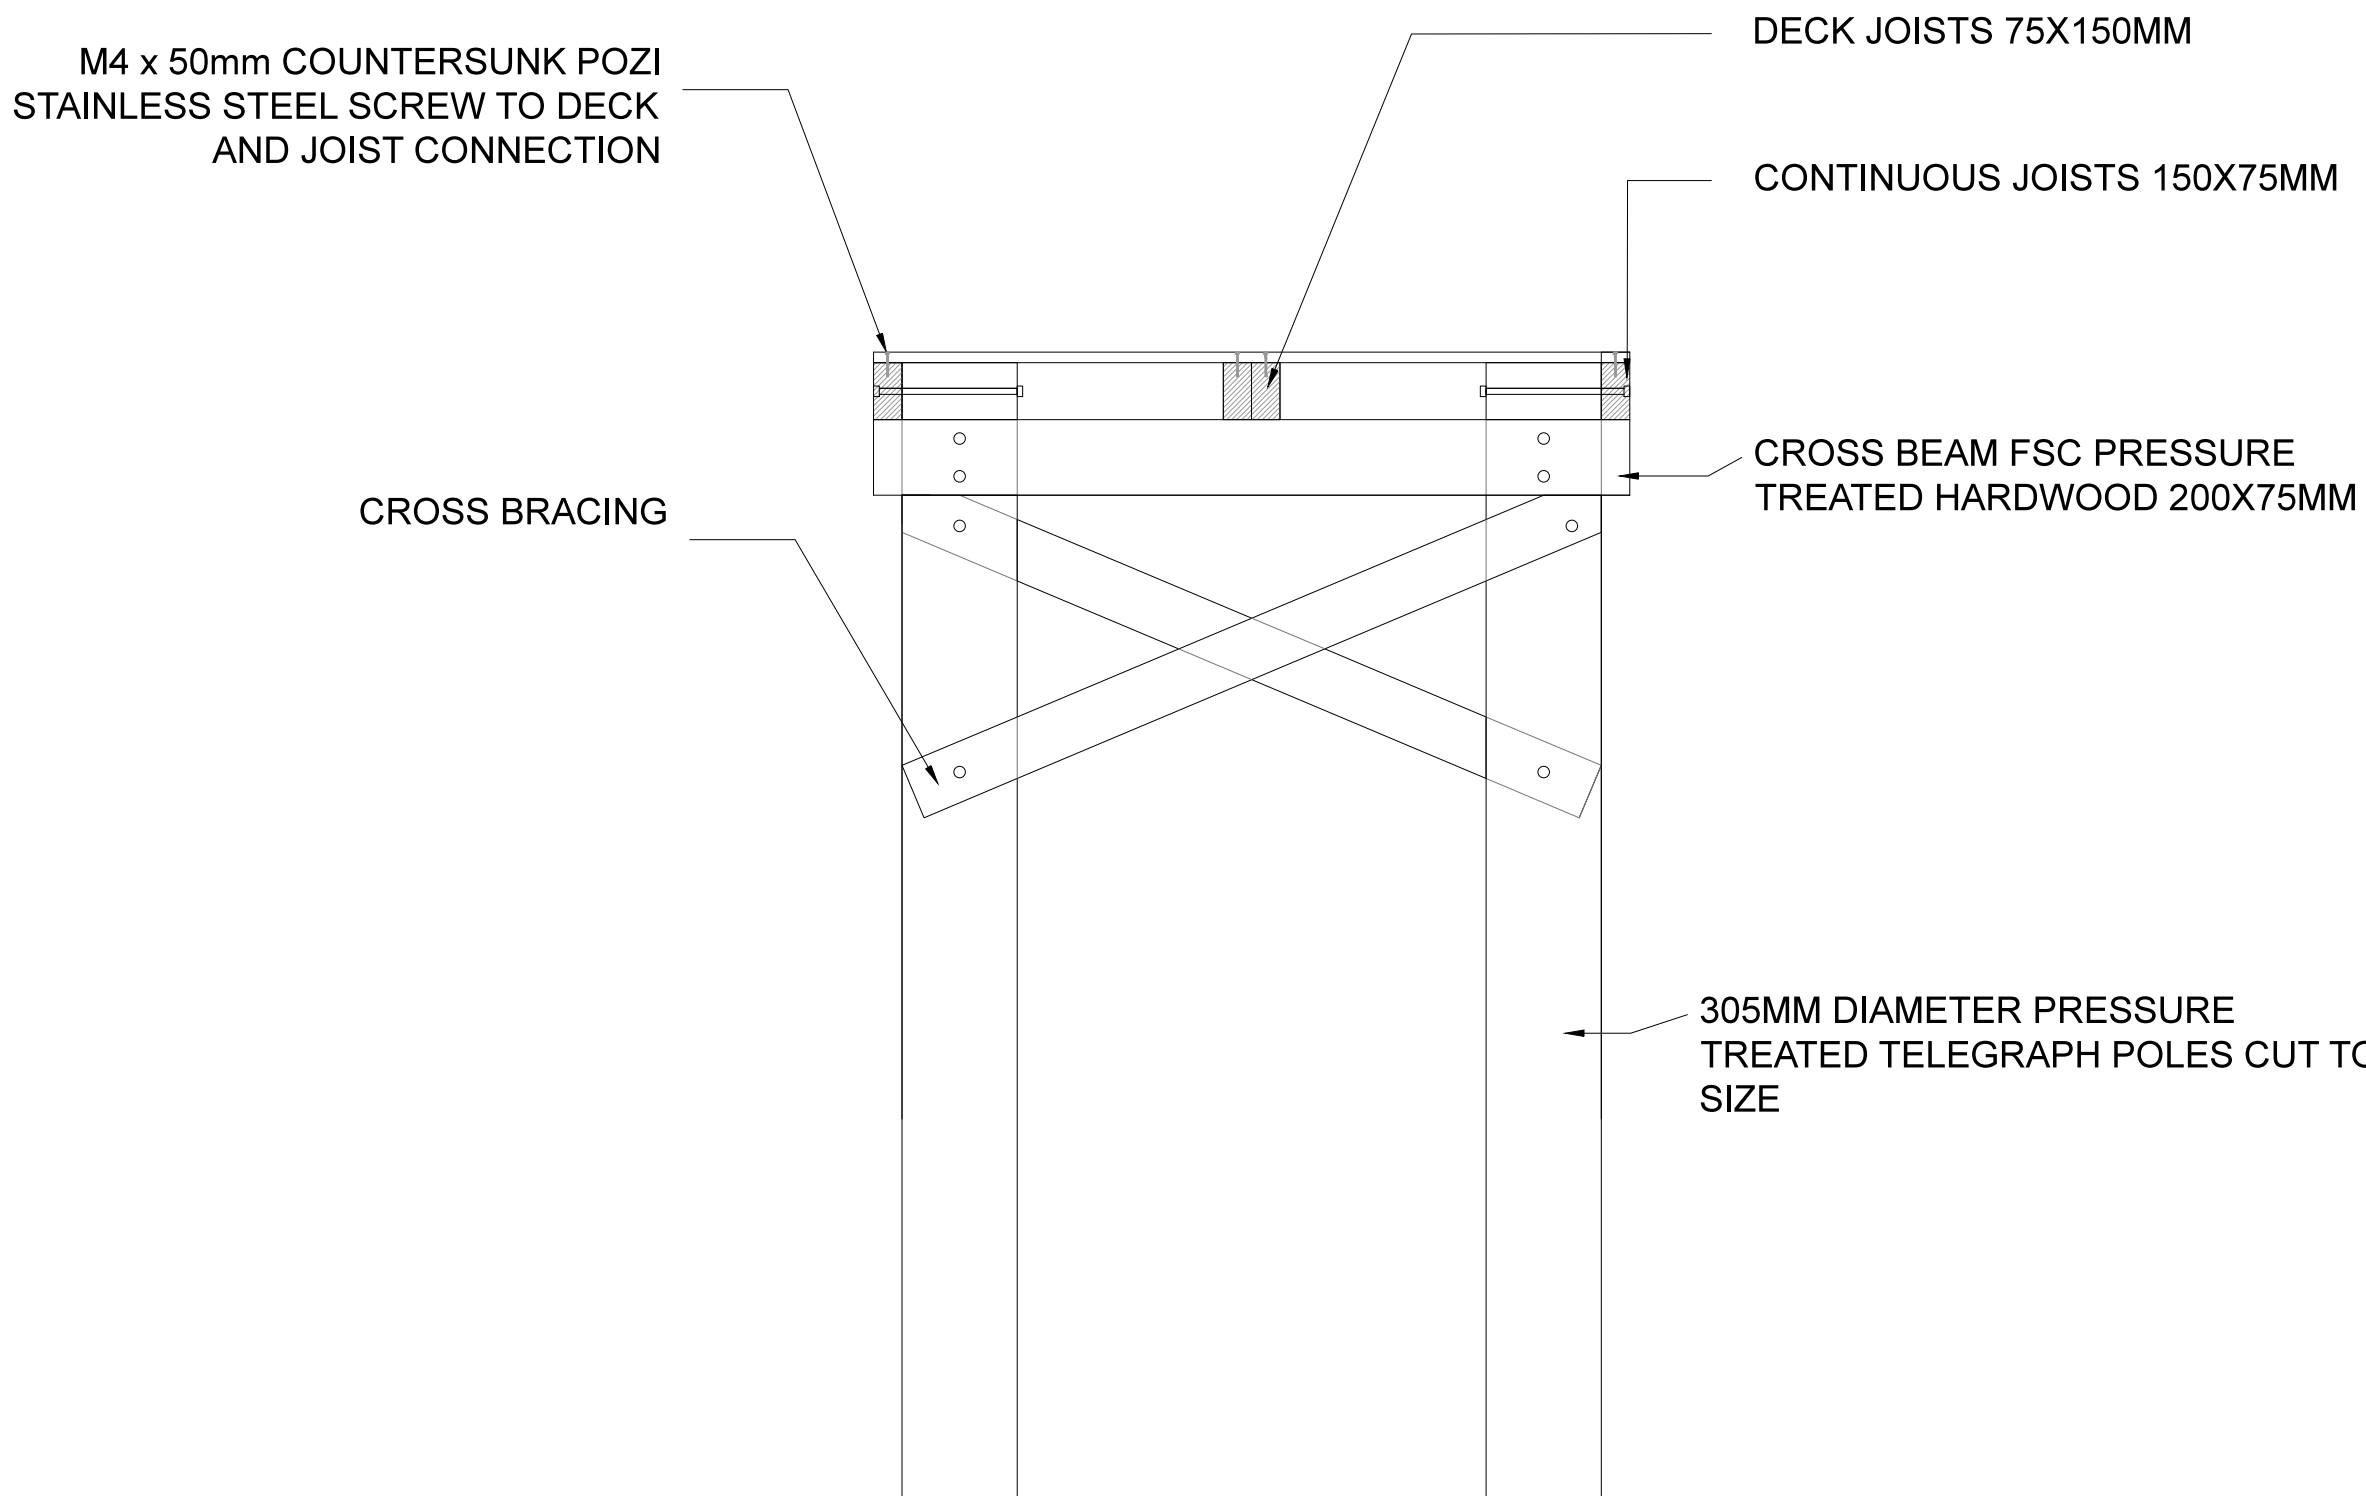

DETAIL 03 - PLAN VIEW OF DECK 1:20

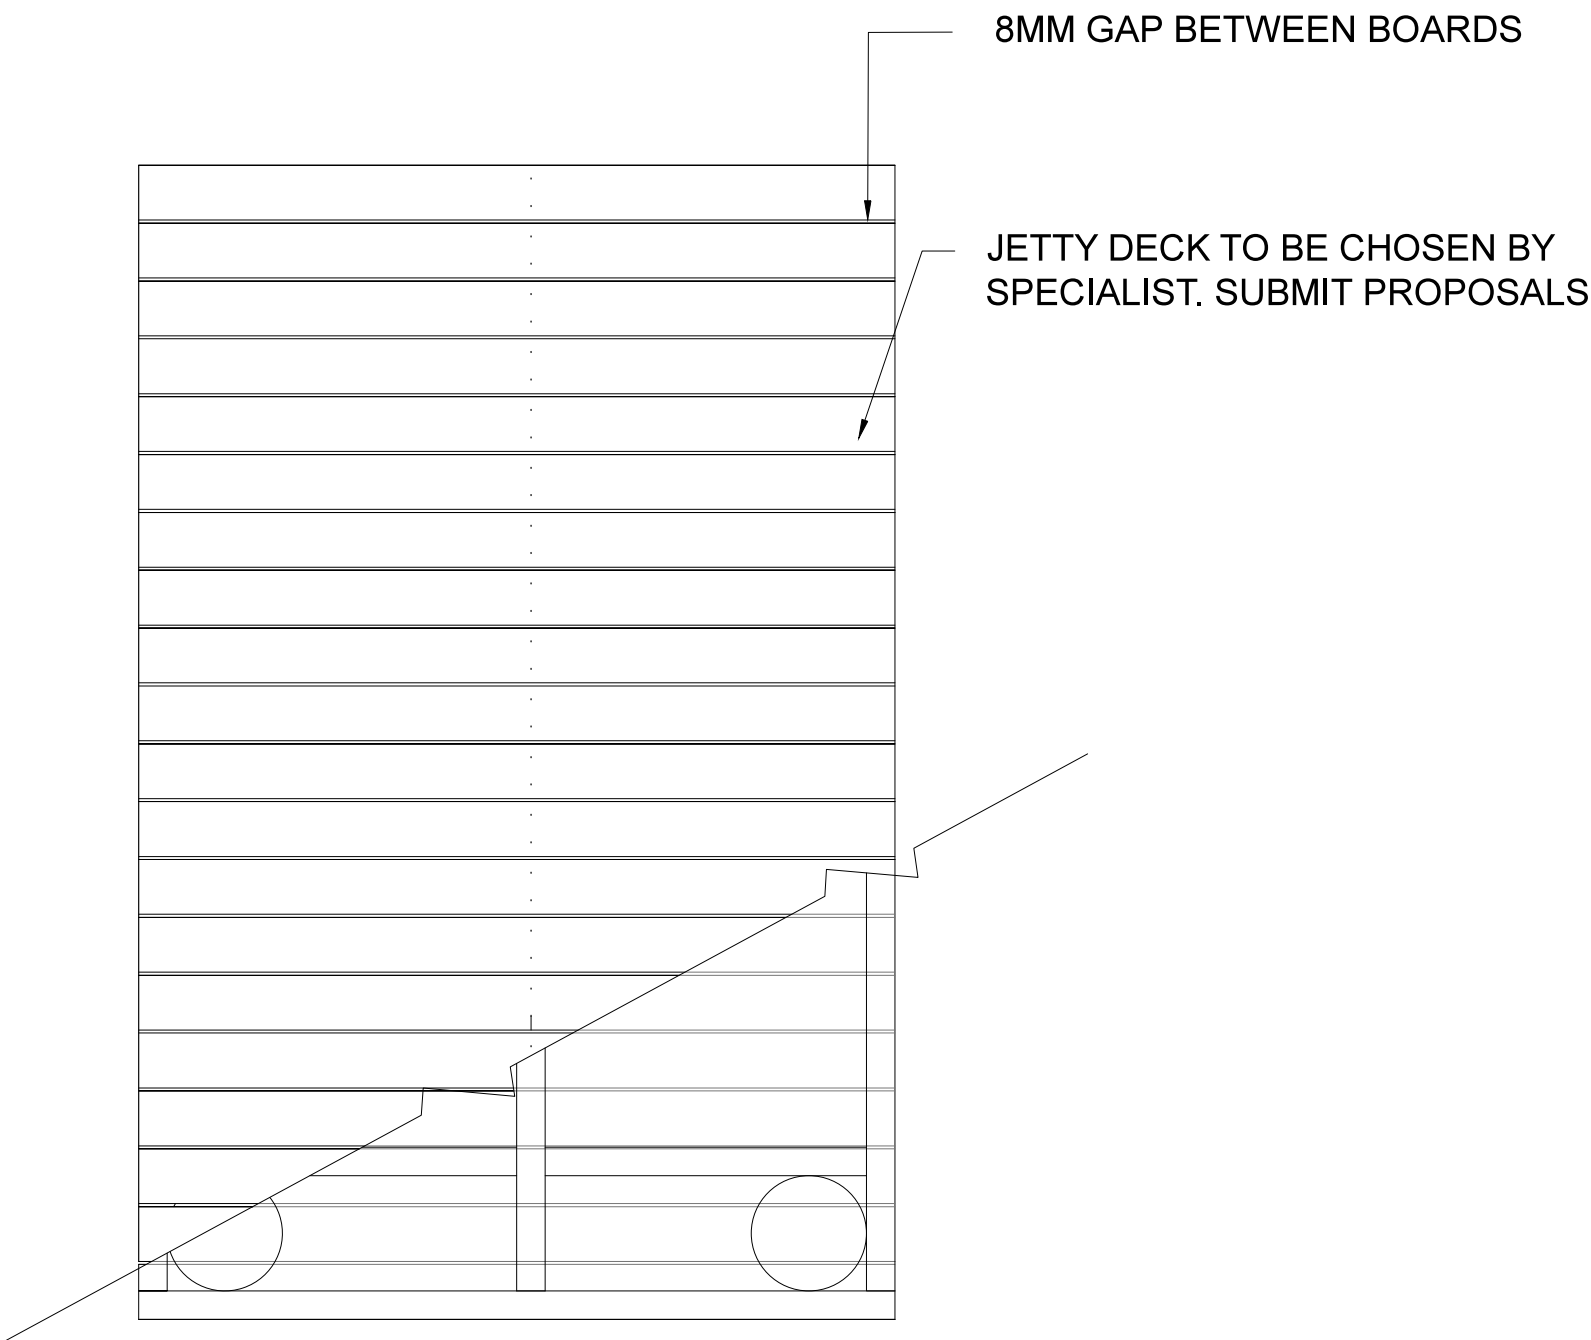

- DRAWING NOTES:**
- GENERAL:
1. COPYRIGHT OF THIS DRAWING IS VESTED IN PLINCKE AND IT MUST NOT BE COPIED OR REPRODUCED WITHOUT CONSENT.
 2. DO NOT SCALE FROM THIS DRAWING - DIMENSIONS GOVERN. IF IN DOUBT ASK.
 3. ALL DIMENSIONS ARE IN MILLIMETRES UNLESS NOTED OTHERWISE. ONLY FIGURED DIMENSIONS ARE TO BE TAKEN FROM THIS DRAWING.
 4. ALL DIMENSIONS SHALL BE VERIFIED ON SITE BEFORE PROCEEDING WITH THE WORK. ALL CONTRACTORS MUST VISIT SITE AND BE RESPONSIBLE FOR TRAINING AND CHECKING ALL DIMENSIONS RELATIVE TO THEIR WORK.
 5. PLINCKE SHALL BE NOTIFIED IMMEDIATELY BY EMAIL, OF ANY DISCREPANCIES.
 6. PLINCKE ACCEPTS NO LIABILITY FOR ANY EXPENSE, LOSS OR DAMAGE OF WHATSOEVER NATURE AND HOWEVER ARISING FROM ANY VARIATION MADE TO THIS DRAWING OR IN THE EXECUTION OF THE WORK TO WHICH IT RELATES WHICH HAS NOT BEEN REFERRED TO THEM AND PRIOR APPROVAL OBTAINED.
 7. ALL PLINCKE DRAWINGS TO BE READ IN CONJUNCTION WITH ALL RELEVANT ARCHITECTURAL, CIVIL ENGINEERS AND M&E ENGINEERS DRAWINGS AND SPECIFICATIONS.

REFERENCE FILES:

1. THIS DRAWING IS BASED ON THE FOLLOWING EXTERNAL CONSULTANTS' DRAWINGS:

CONSULTANT	REFERENCE FILE	DATE RECEIVED
???	???	??/??/??

- HEALTH, SAFETY & ENVIRONMENTAL INFORMATION:**
1. IT IS ASSUMED THAT ALL WORKS ON THIS DRAWING WILL BE CARRIED OUT BY A COMPETENT CONTRACTOR AND, WHERE APPROPRIATE, WORKING TO AN APPROVED METHOD STATEMENT.
 2. THIS DRAWING IS TO BE READ IN CONJUNCTION WITH ALL OTHER HAZARDS / RISKS WHICH HAVE BEEN IDENTIFIED AND RECORDED WITHIN THE PRE-CONSTRUCTION INFORMATION PACK AND / OR THE CONSTRUCTION PHASE H&S PLAN.
 3. IN ADDITION TO THE HAZARDS / RISKS NORMALLY ASSOCIATED WITH THE TYPES OF WORK DETAILED ON THIS DRAWING, NOTE THE FOLLOWING:
- | ITEM N° | RISK REGISTER DETAILS |
|---------|-----------------------|
| ??? | ??? |

T02	STAGE 4 F&S SPEC REF UPDATED TO ALIGN WITH SPEC	SS	AA	14/11/18
T01	STAGE 4 TENDER ISSUE	SS	AA	22/02/18
REV	DESCRIPTION	DRAWN	CHECK	DATE

KEY PLAN



plincke.

MANCHESTER
t:0161 237 9223
e:north@plincke.co.uk

LONDON
t:0207 739 3330
e:london@plincke.co.uk

PROJECT TITLE
CANNON HALL PARKS FOR PEOPLE

DRAWING TITLE
THE LAKES: BOAT LANDING/DIPPING PLATFORM DETAIL

SCALE @ A1
1:20
DATE
22/02/18

PROJECT No.
0292

DRAWING No.
0292_PL1_C3_S4_DR_L_97_210

REVISION
T02

