
HEALTH CARE DESIGN

Health Care Design Ltd
33 Low Road
Keswick Village
Norwich
NR4 6TZ

☎ 01603 455200
Fax 01603 454343
e-mail hcd@btconnect.com

Proposed Plan - Garage

139, Churchfield Lane, Kexborough

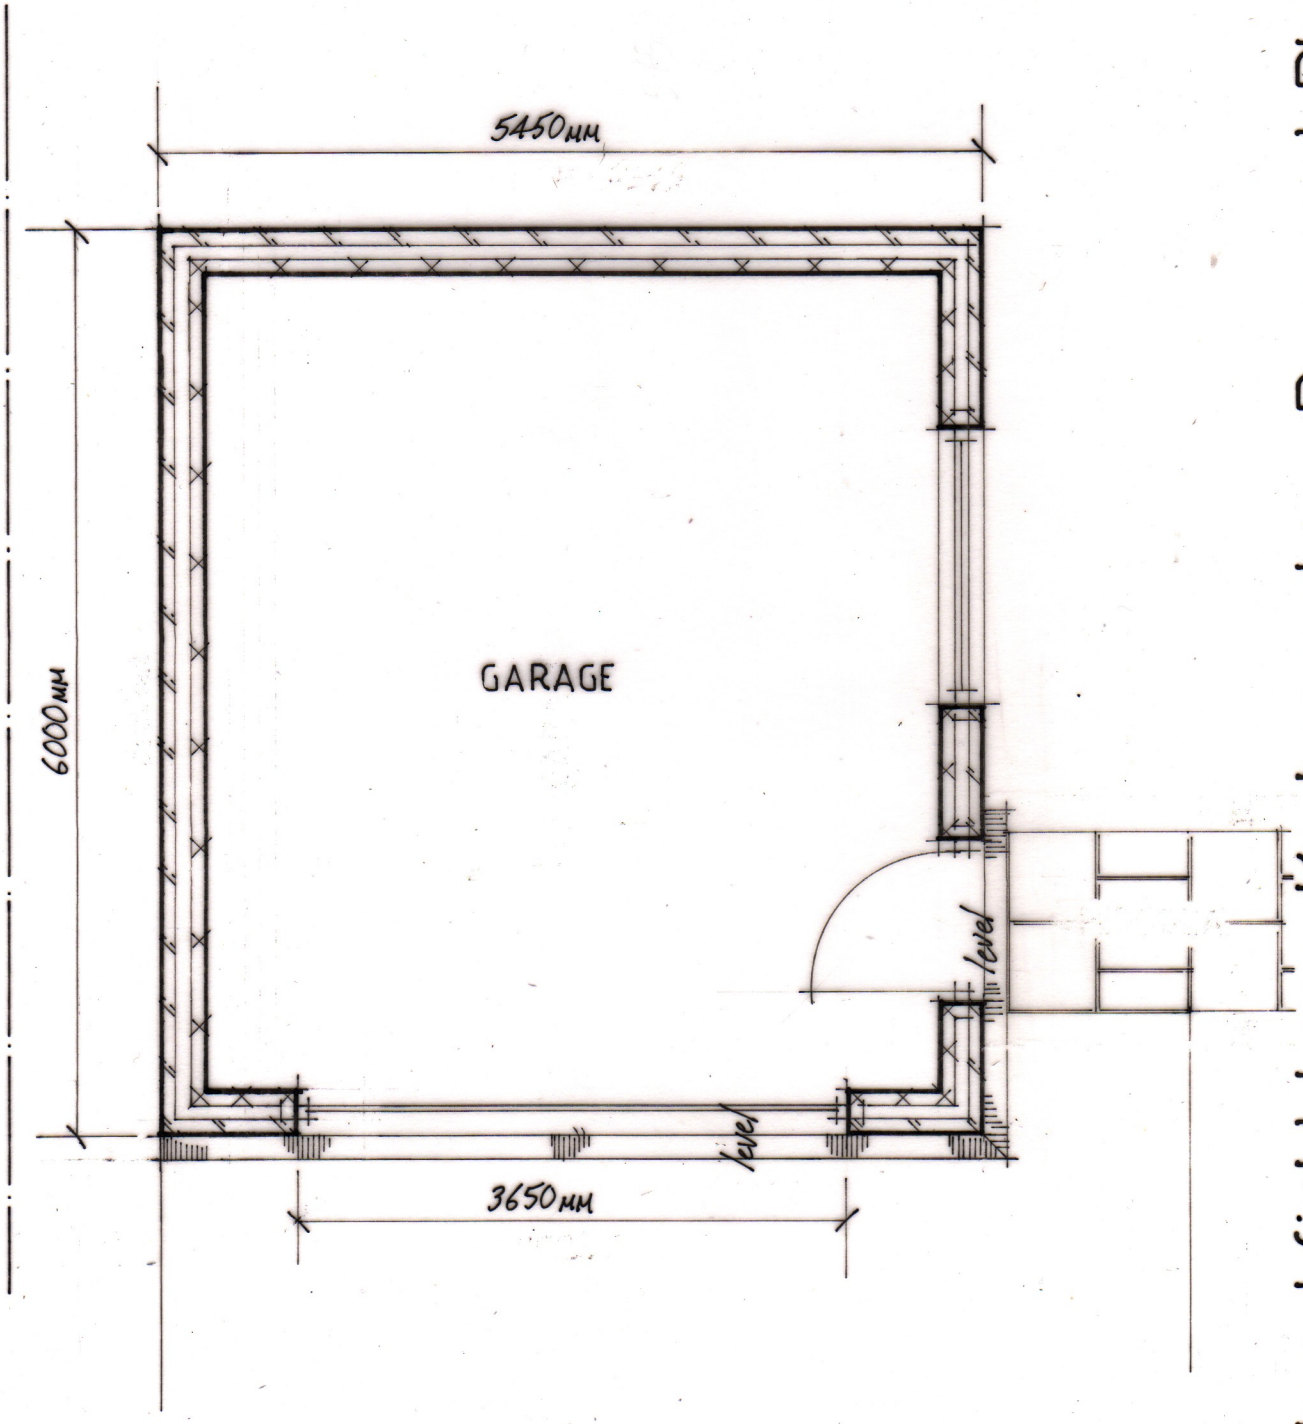

1:50 Scale

Dwg no. 732A/04A