




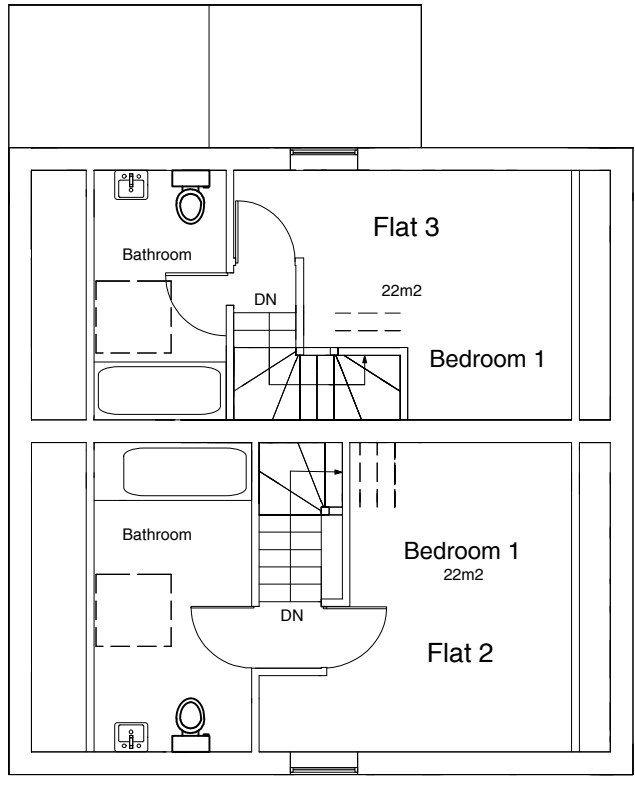


Second

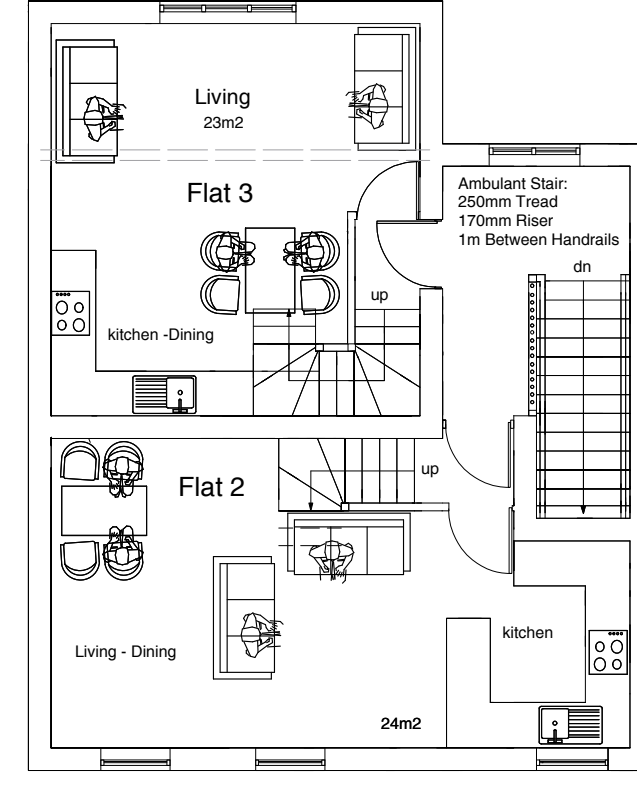


First

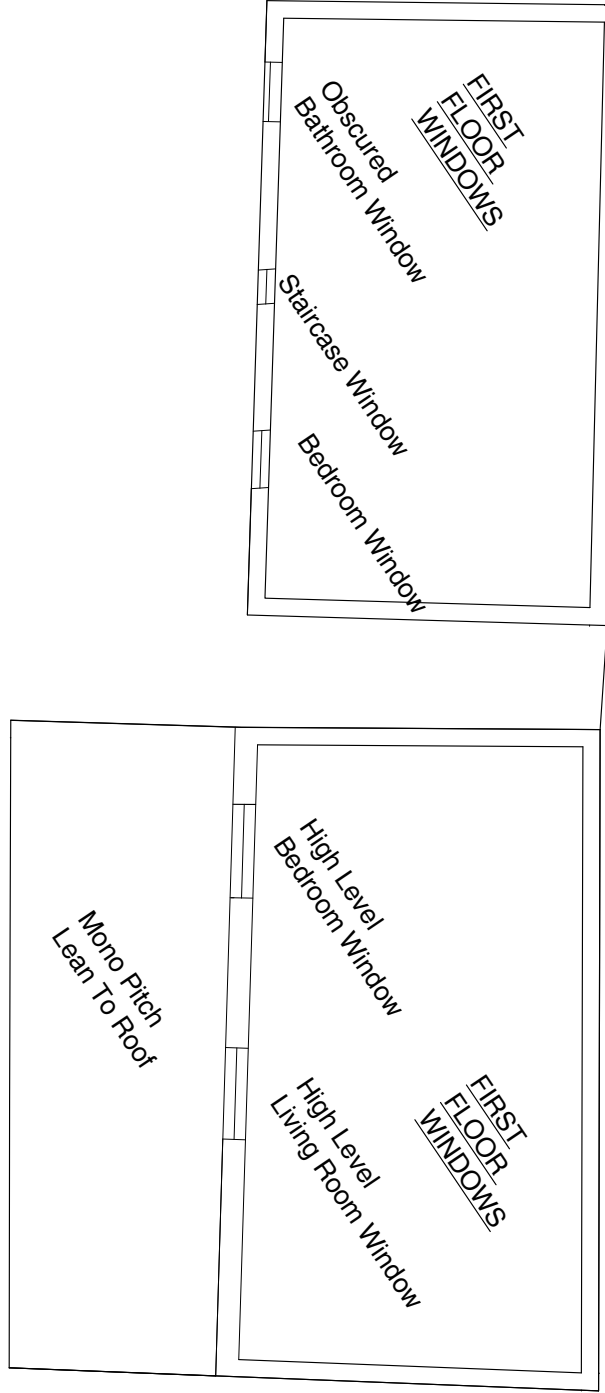

Roof

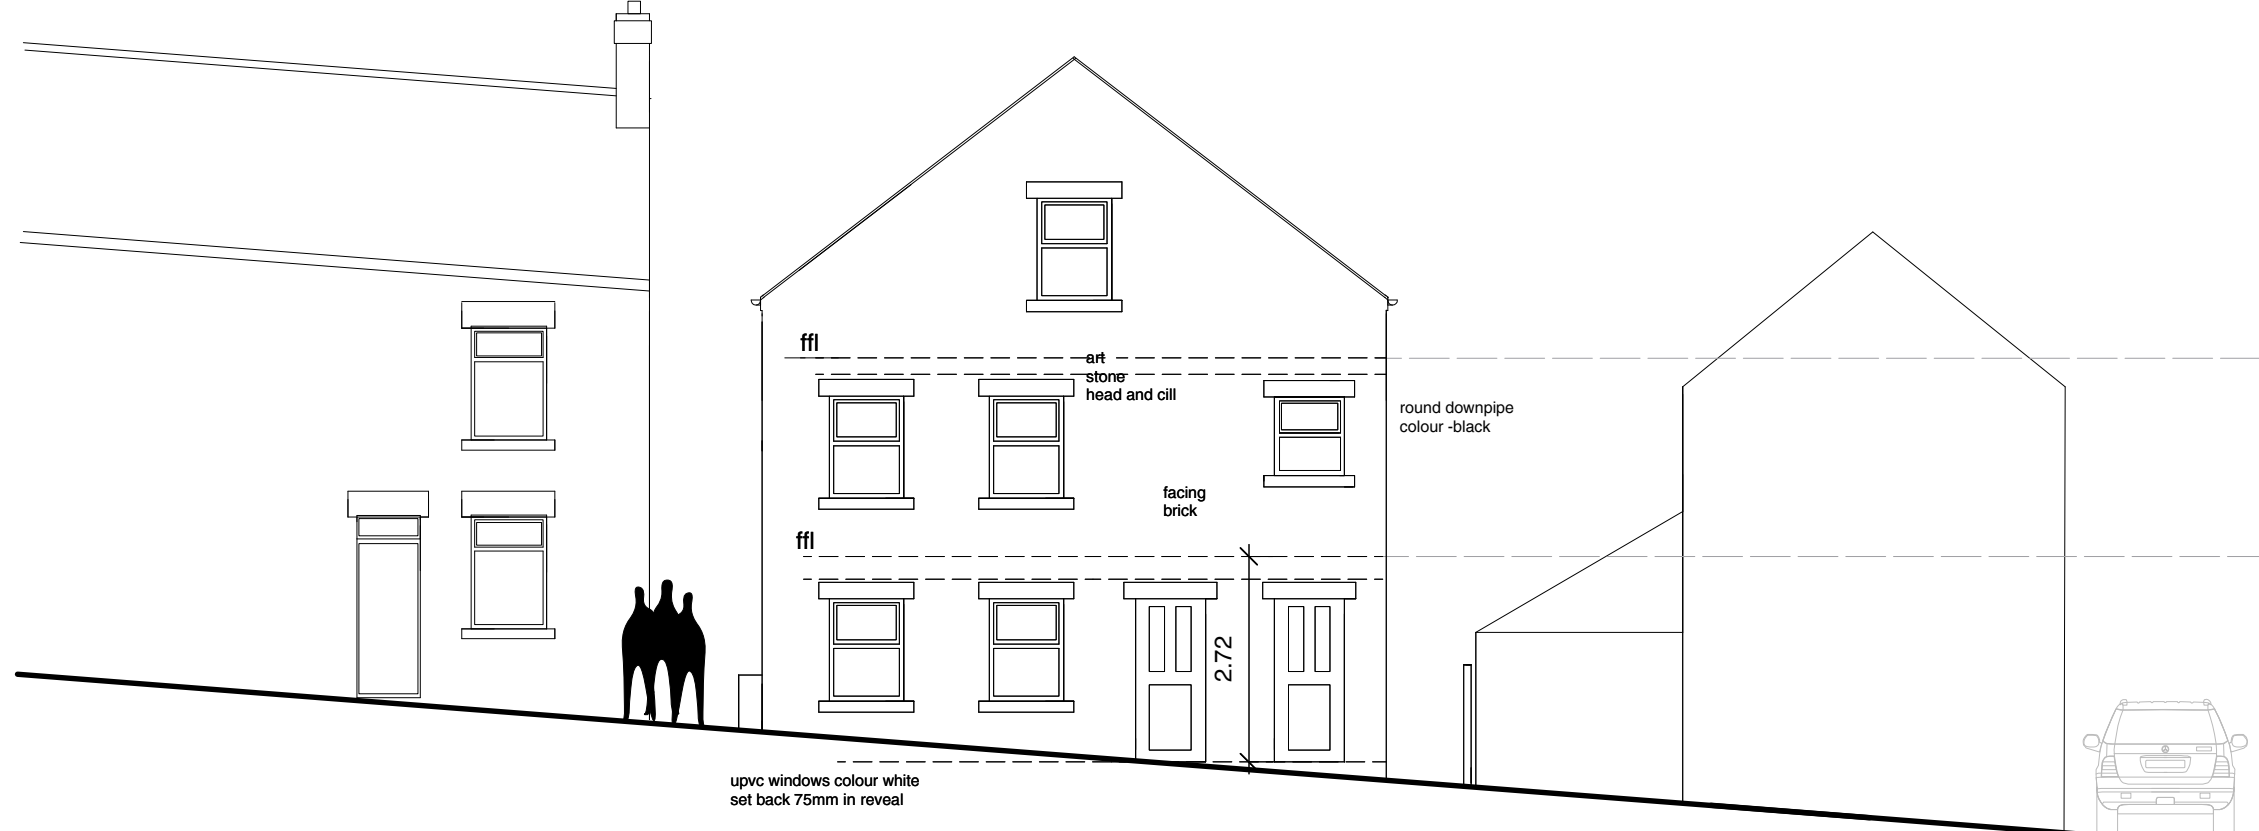

LITTLEFIELD LANE ELEVATION

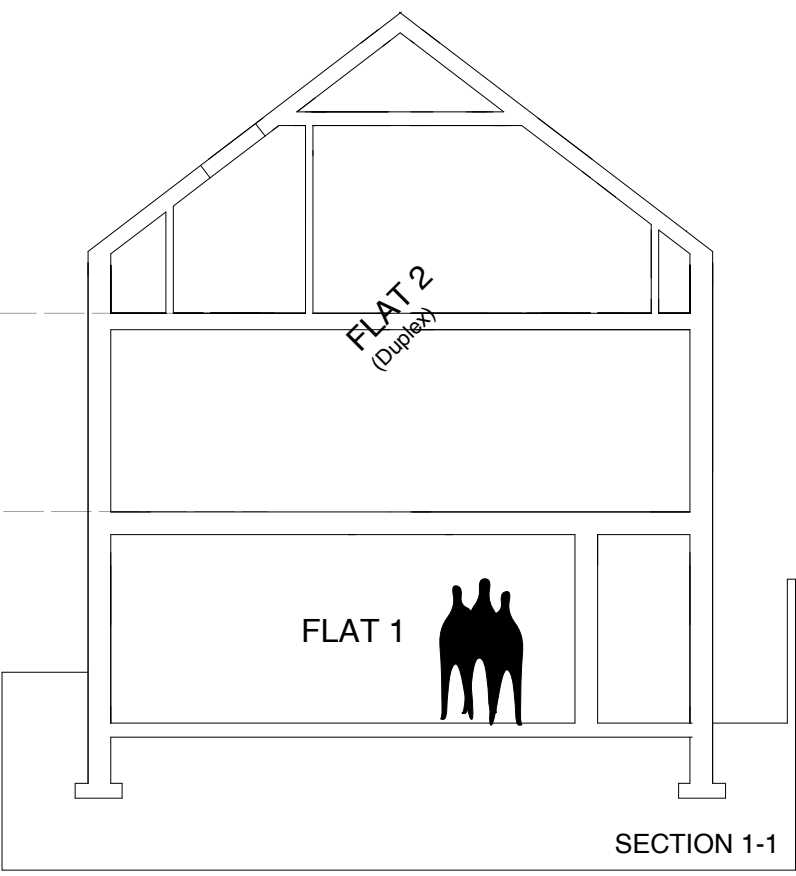

SECTION 1-1



NOTES

AMBULANT STAIR 1000MM BETWEEN HANDRAILS

HANDRAIL:
40-50mm handrail spaced 60-75mm from wall both sides of staircase.
Handrail to project 300mm beyond top and bottom riser.
Max. Rise 170-180mm
Min. going 250-280 mm

notes

No dimensions to be scaled from this drawing which is the property of the company. It is not to be used or disclosed in any way except as authorised by the company. The client is responsible for providing architect with correct site boundary/ownership definitions and any covenants or easements relating to the site. Architect will assume site boundaries as clearly defined, unless otherwise informed by client.
No work to be carried out without planning permission, until all pre start planning conditions have been discharged and until a building regulations application has been submitted.
Any work carried out before building regulations approval has been granted will be strictly at clients own risk.
Any building works within 6m of a neighbouring home's foundations may require you to notify the owner of that property of your intentions at least one month before you start work.
Work to an existing party wall requires you to give at least two months notice of your intentions. If consent to carry out work cannot be reached procedures dealing with an dispute should be followed (the party wall act 1996).

IT IS THE RESPONSIBILITY OF THE CONTRACTOR TO NOTIFY THE ARCHITECT OF ANY DISCREPANCIES ON THE DRAWING PRIOR TO CONSTRUCTION.

ALL DIMENSIONS TO BE CHECKED ON SITE IF IN DOUBT ASK!

revisions

A 6/12/14

workstage: planning

title: PLANS&ELEVATIONS

project: RESIDENTIAL DEVELOPMENT
LAND ADJACENT TO 23 LITTLEFIELD LANE
WOMBWELL S73 8DF

for L. Hayes

scale 1:100 at A1

drawing no P02A.

Andrew Bailey Architects Ltd
RIBA CONSERVATION REGISTER ARCHITECT

Greenhouse House
60 Littlefield Road
Wombwell
Barnsley, S73 8DF
T: 01142 712349
E: andrew.bailey@akbarchitects.com
W: WWW.AKBARCHITECTS.COM

akb