


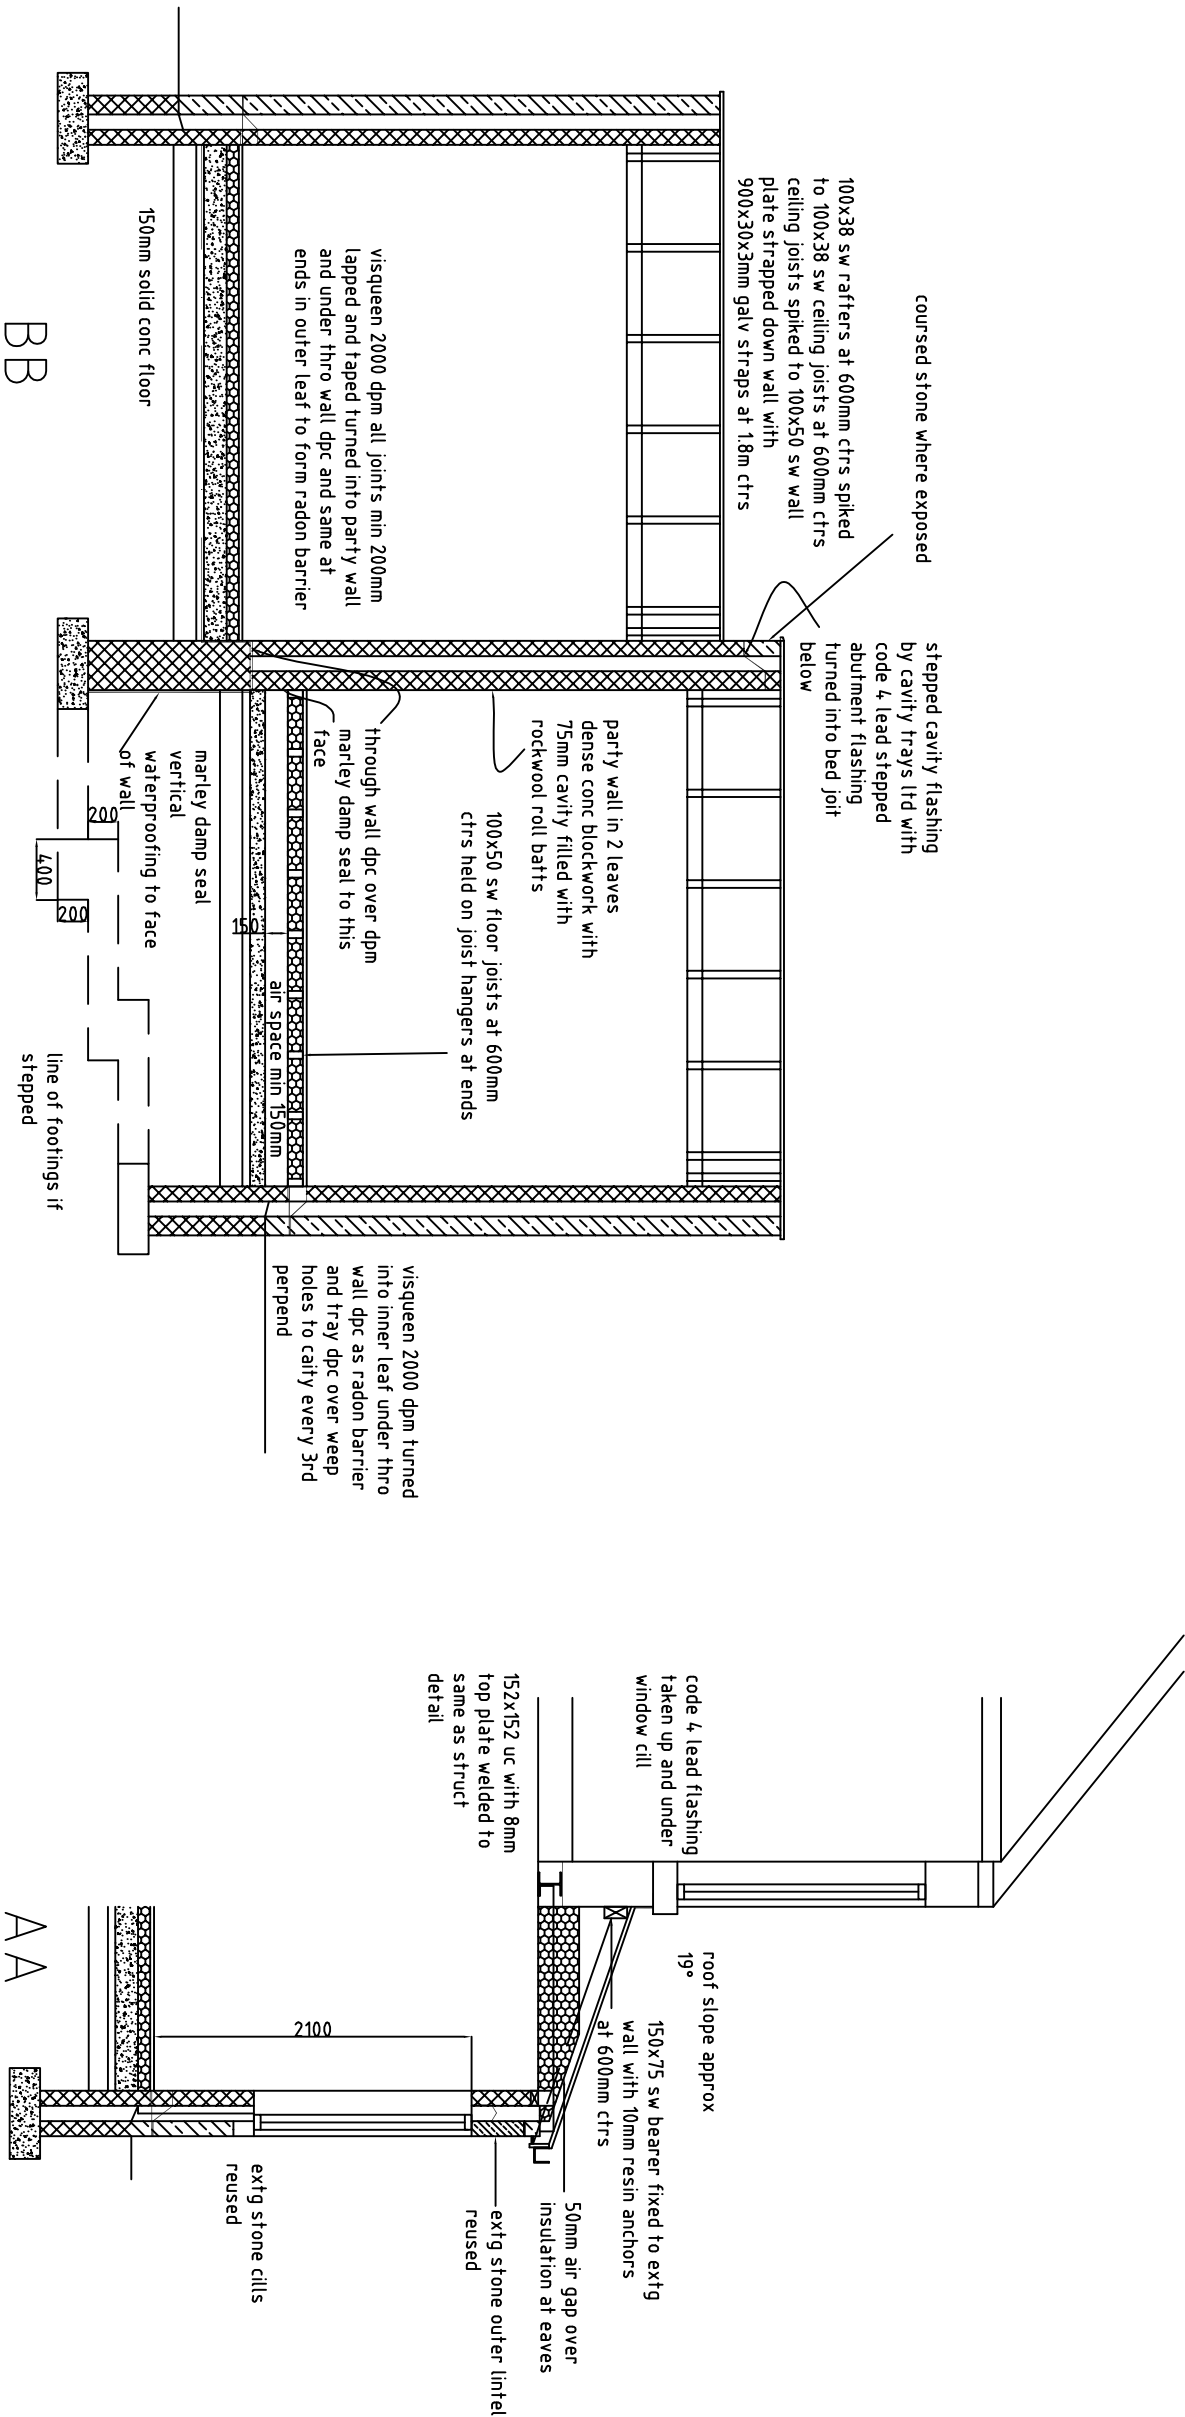

roy harrison architects			
41A Staincross Common S, Yorkshire S75 6, JF tel 07922696549 E-Mail: rthoyarch@gmail.com			
Client			
Mr&Mrs D Skelly for NO1 Mr&Mrs Darcey for NO3			
Project			
front extension to Nos 1 & 3 Burton Bank Road Monk Bretton Barnsley			
Title			
sections			
Date	Drawing No.	Scale	
26/5/13	RH3	1:50	
Sheet 1	Revision	Drawn	
of 1			