


VIEW FROM EAST SIDE

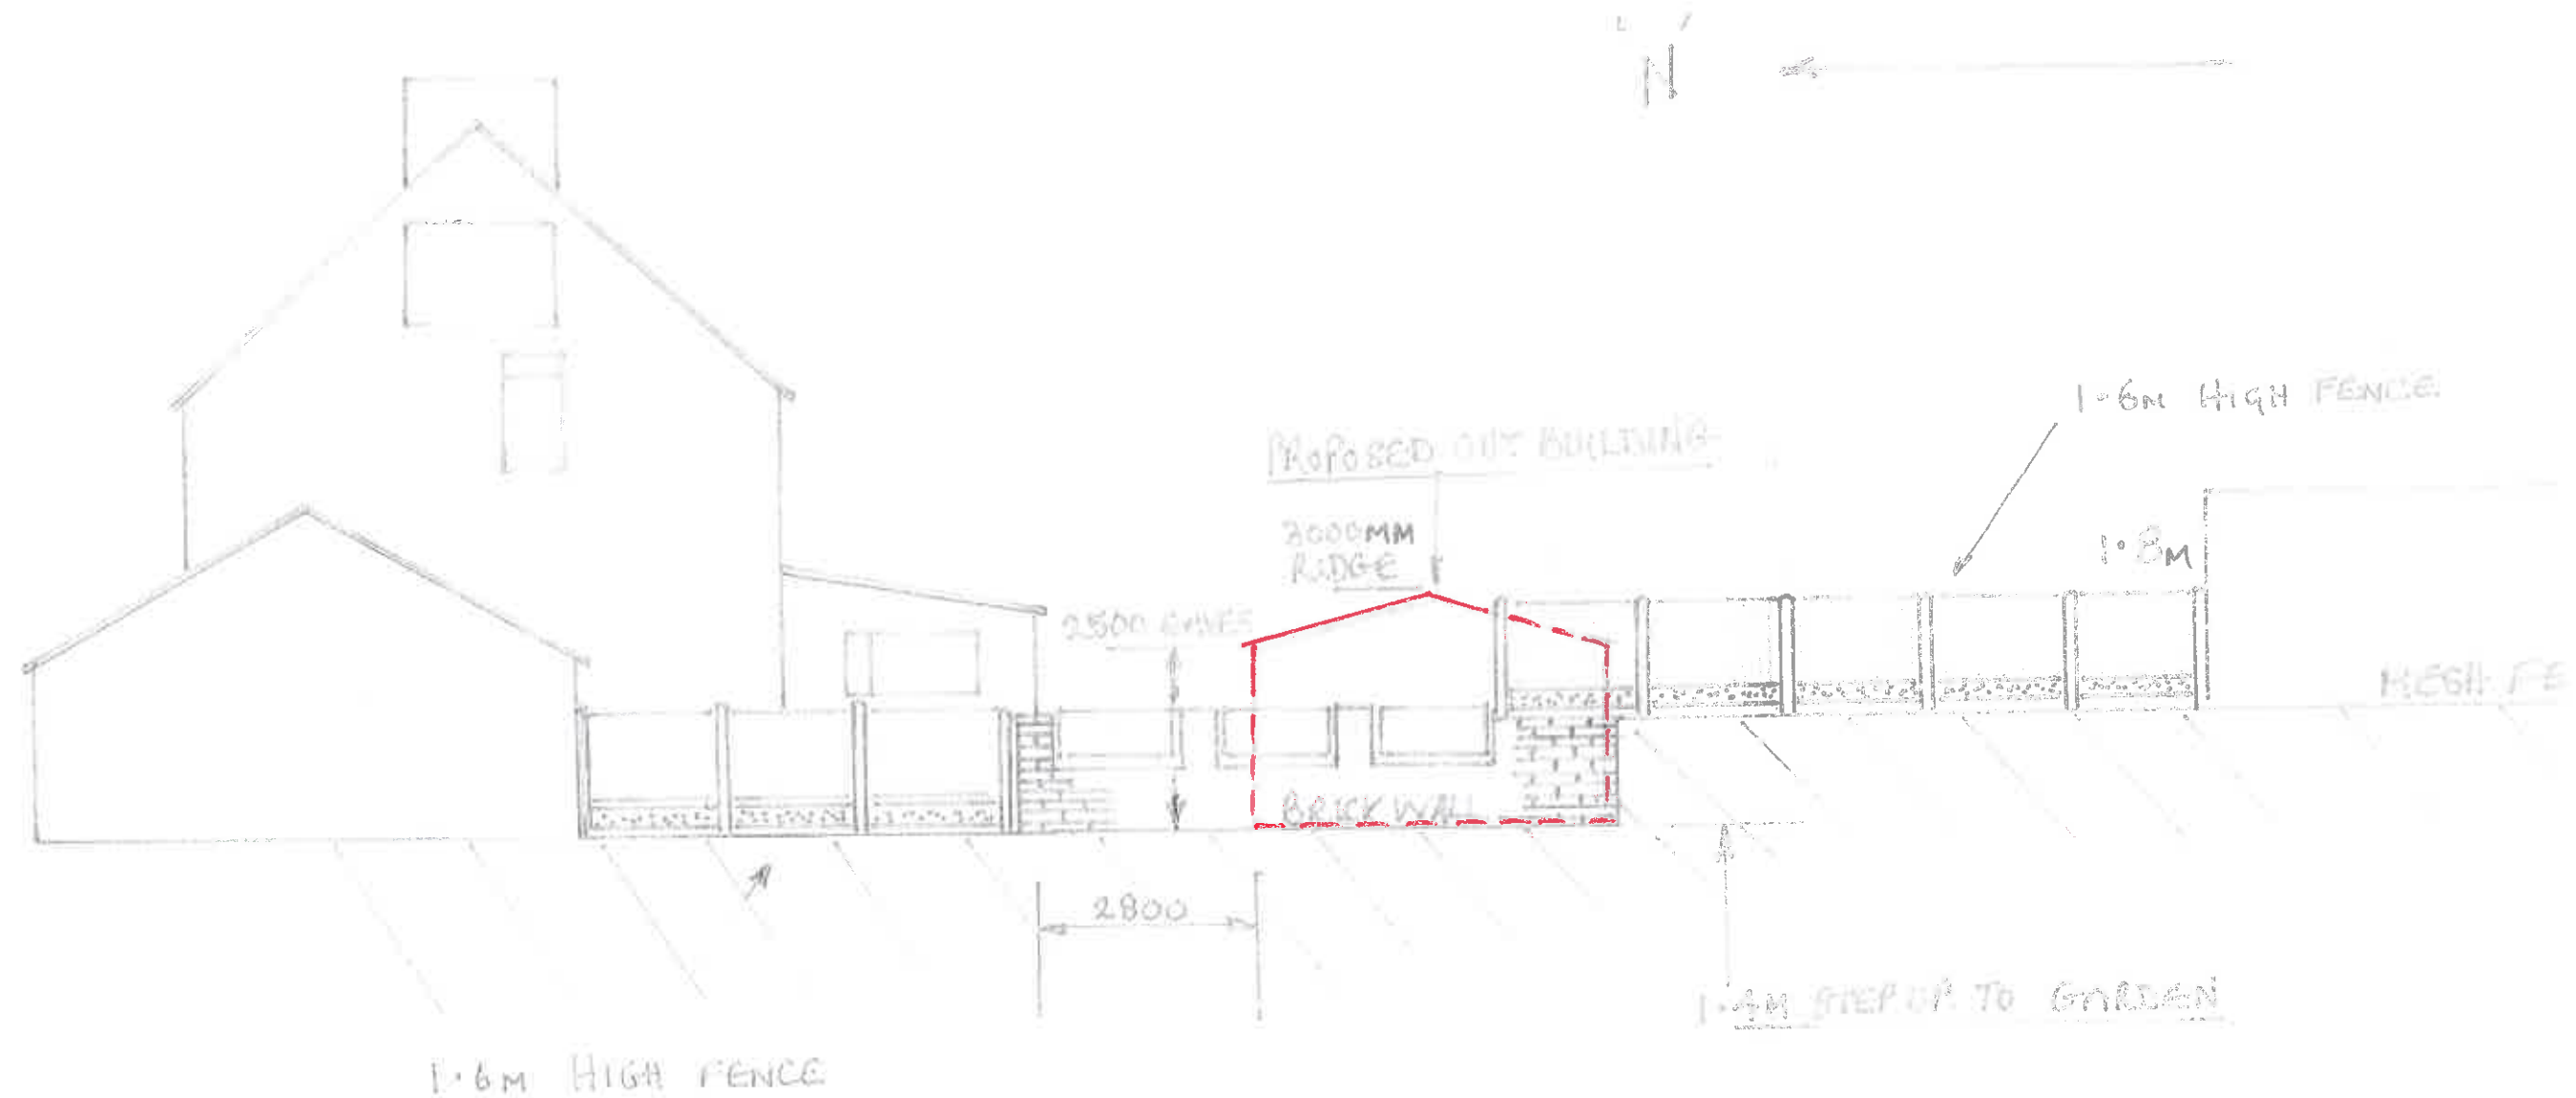

TITLE
SIDE ELEVATION
VIEW FROM EAST
SCALE : 1 / 100
17.5.14
DRG N° 002

PROJECT
OUT BUILDING TO
REAR OF
58 REDBROOK ROAD,
GAWBER,
BARNSEY S752RS

CLIENT
C. BARKER
58 REDBROOK ROAD,
GAWBER,
BARNSEY,
S75 2RS,
01226 732945

SIZES IN MM UNLESS STATED