
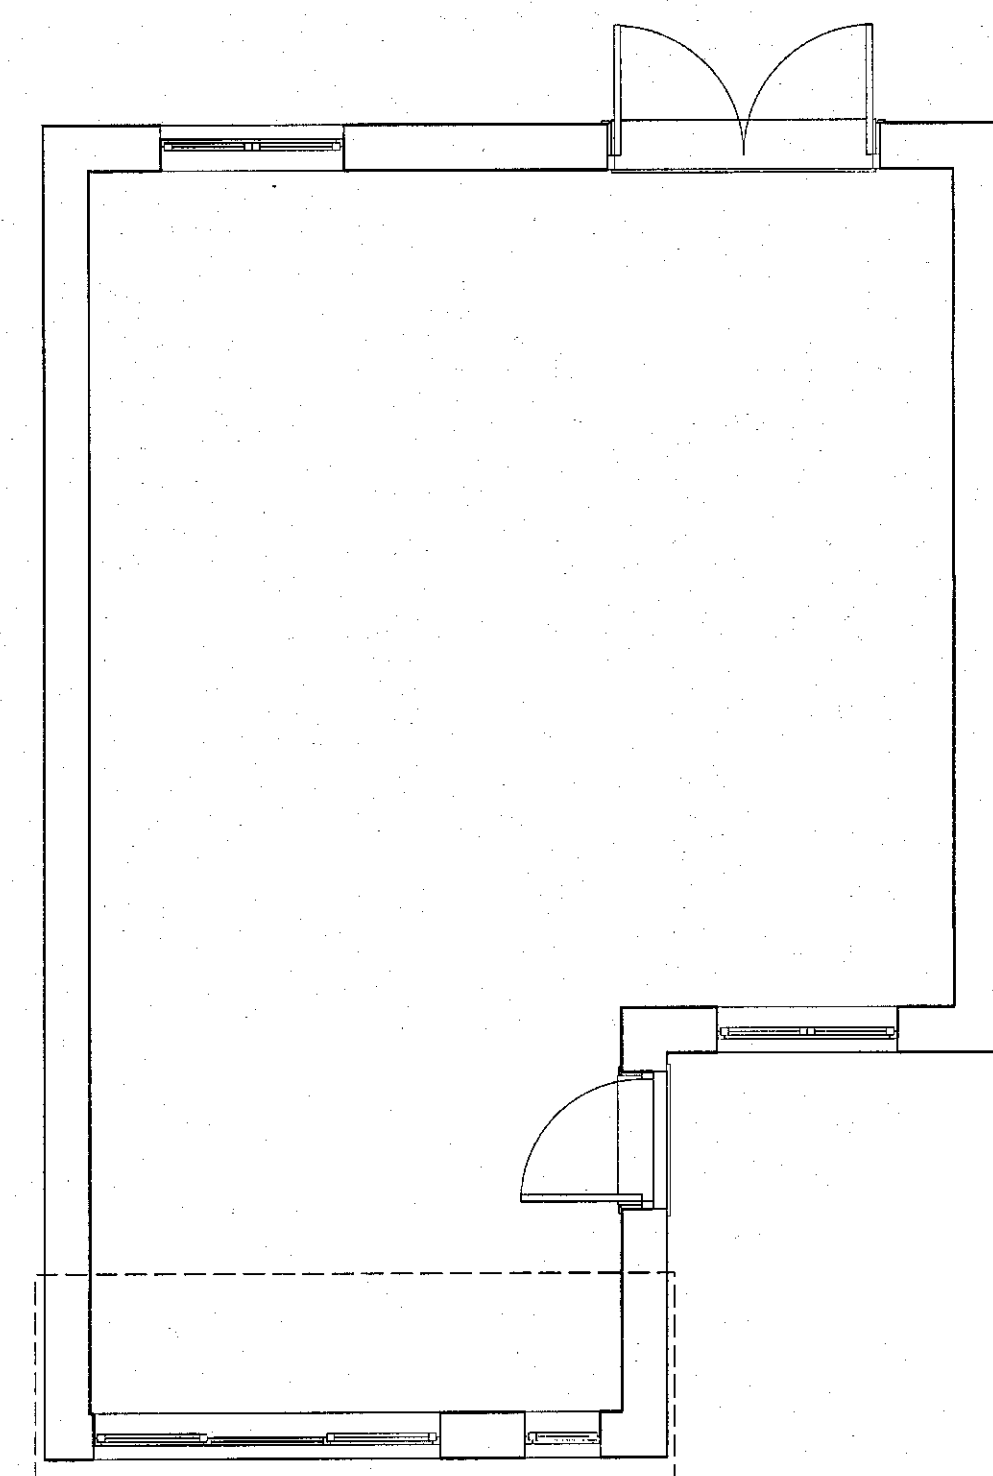
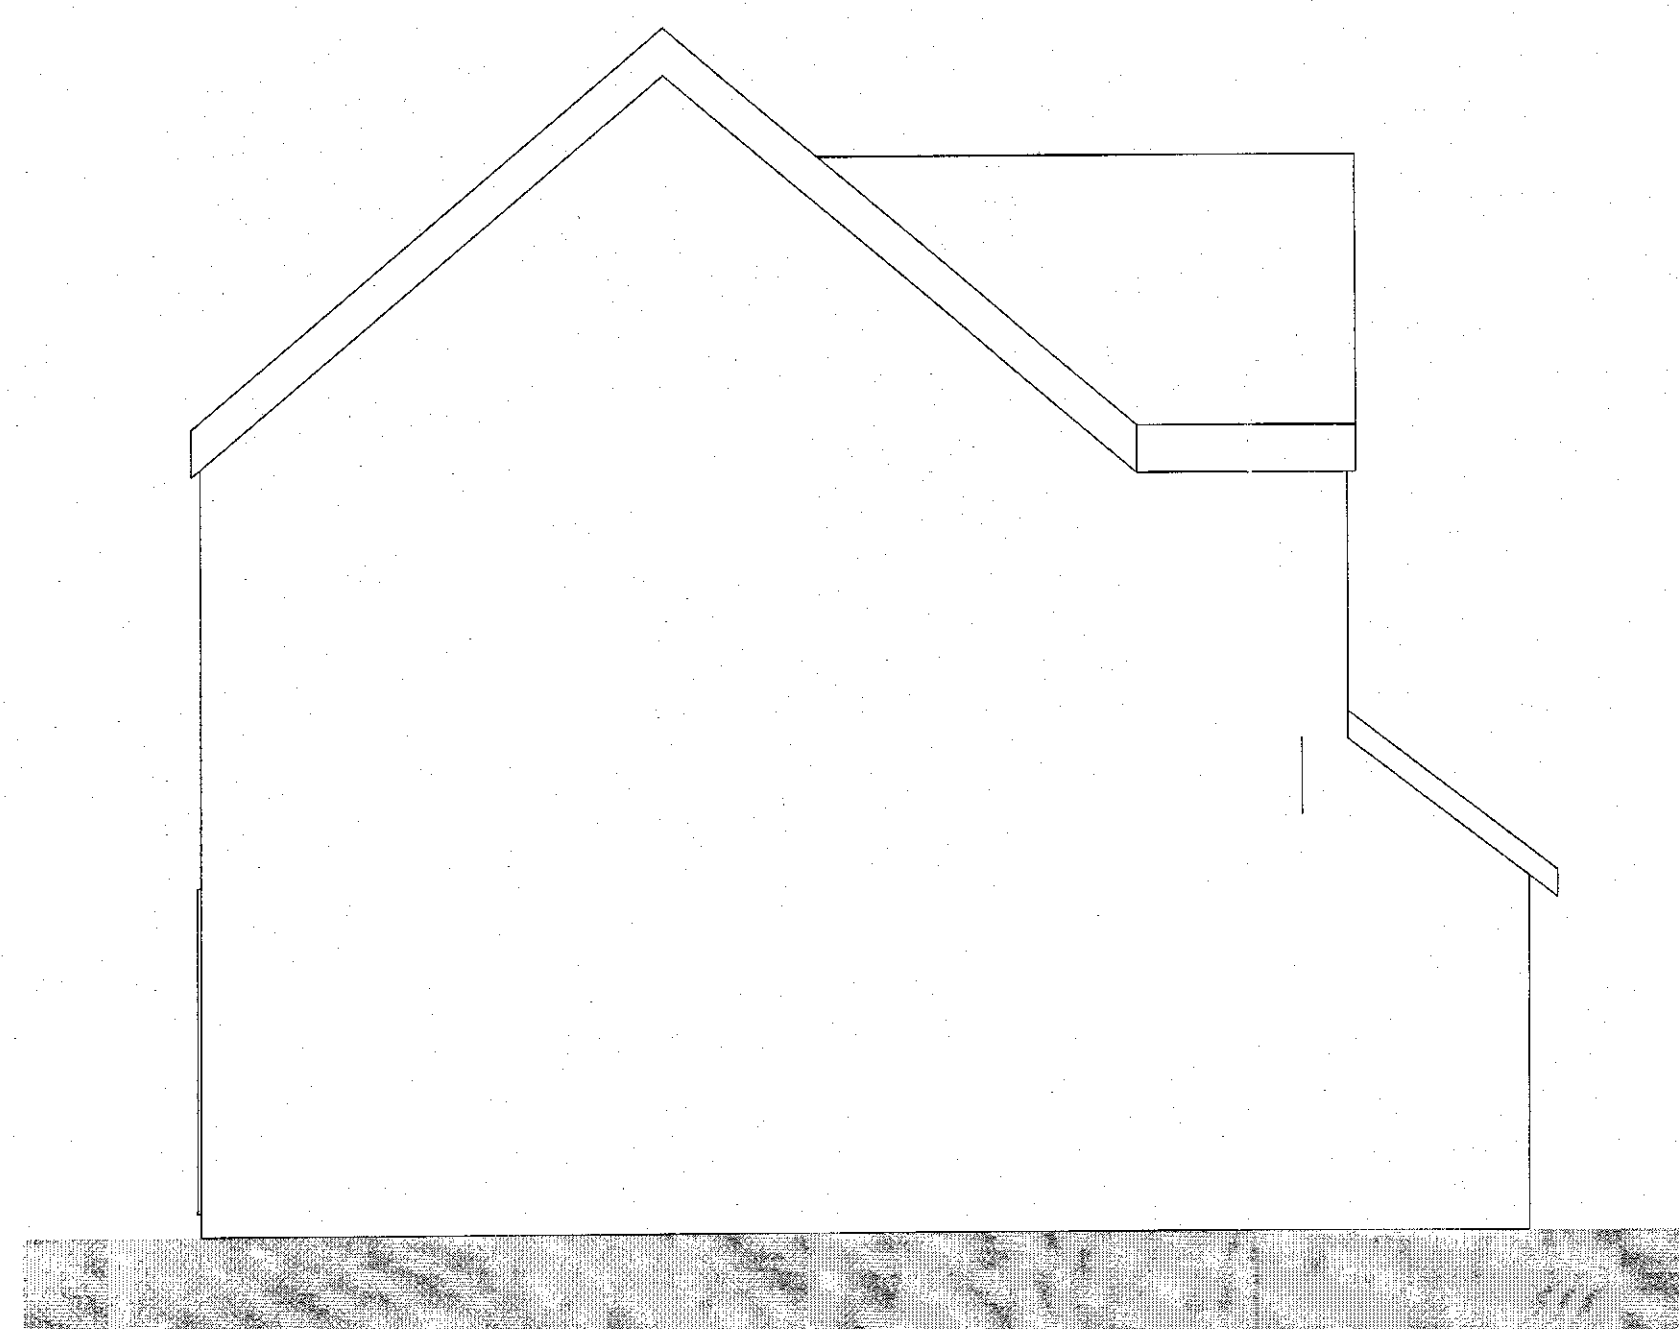
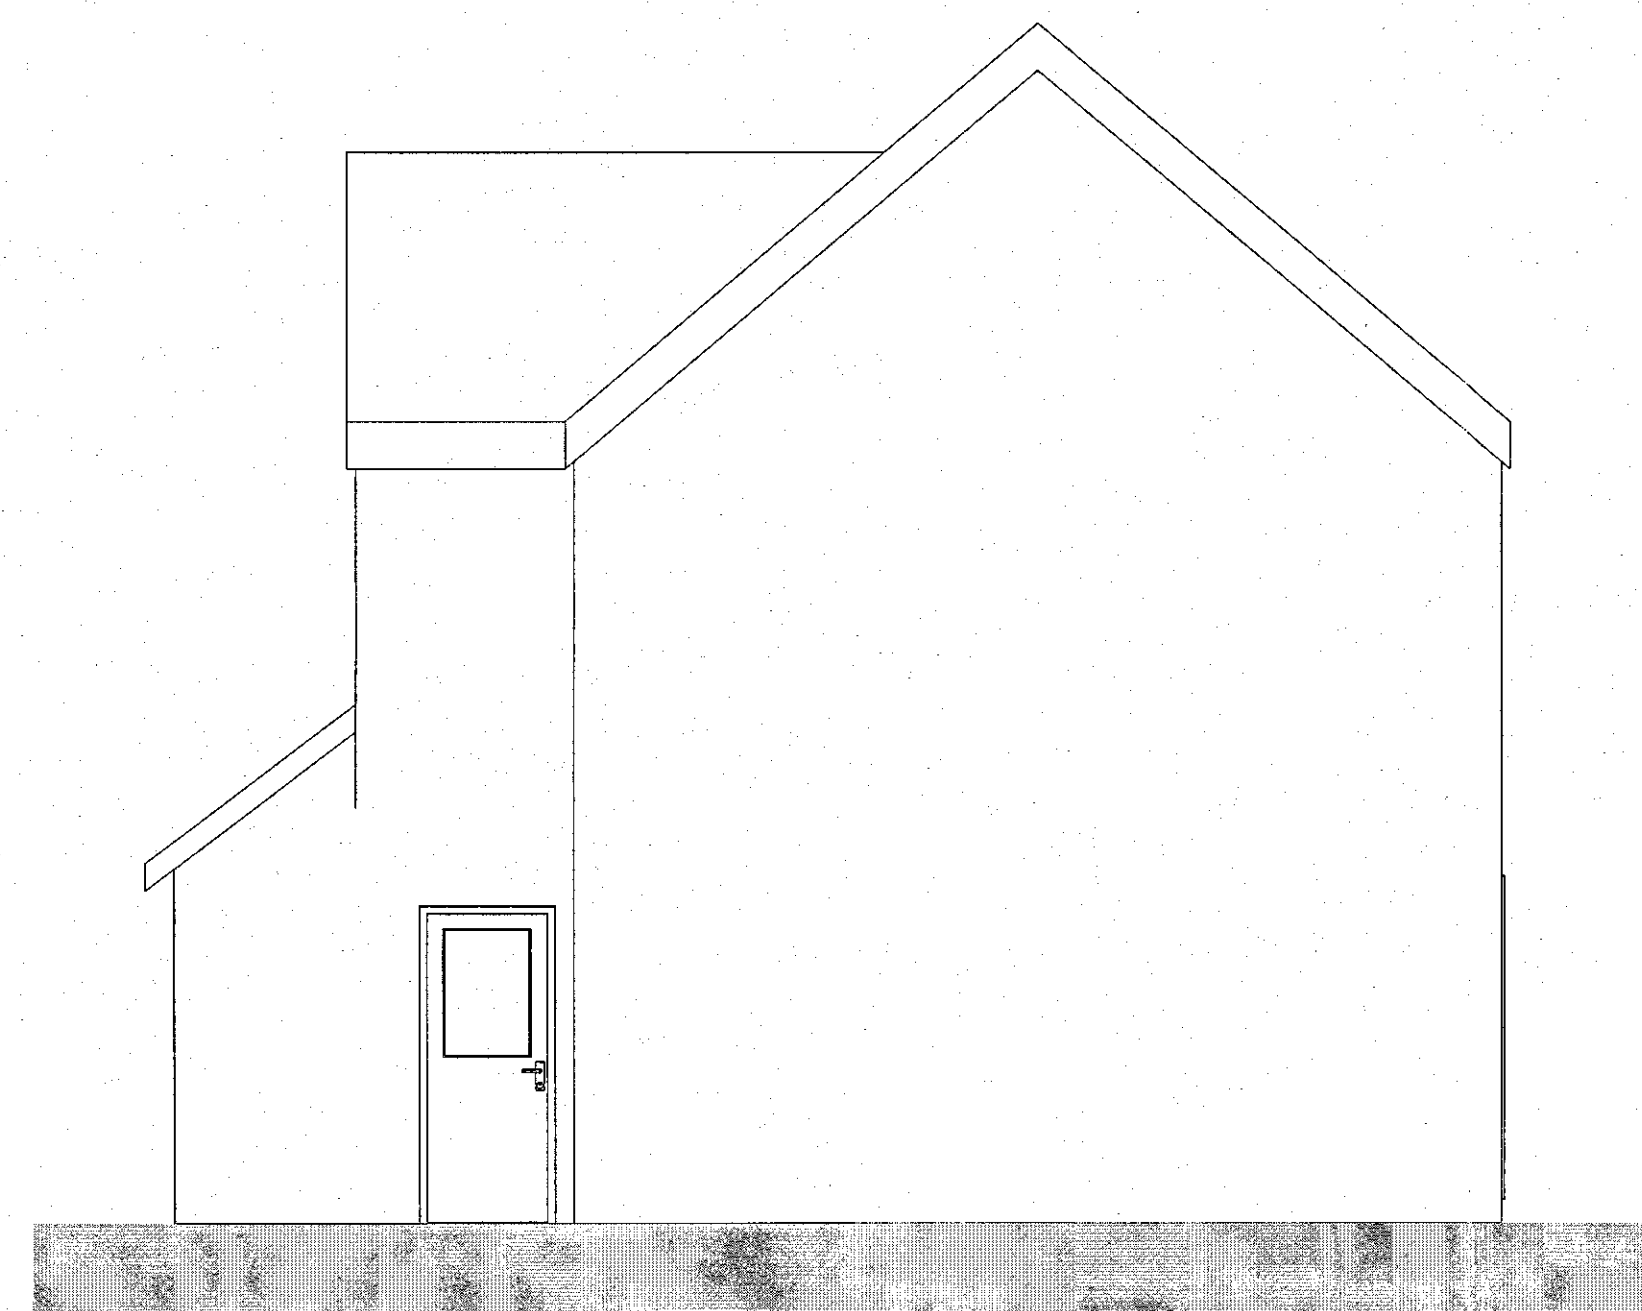


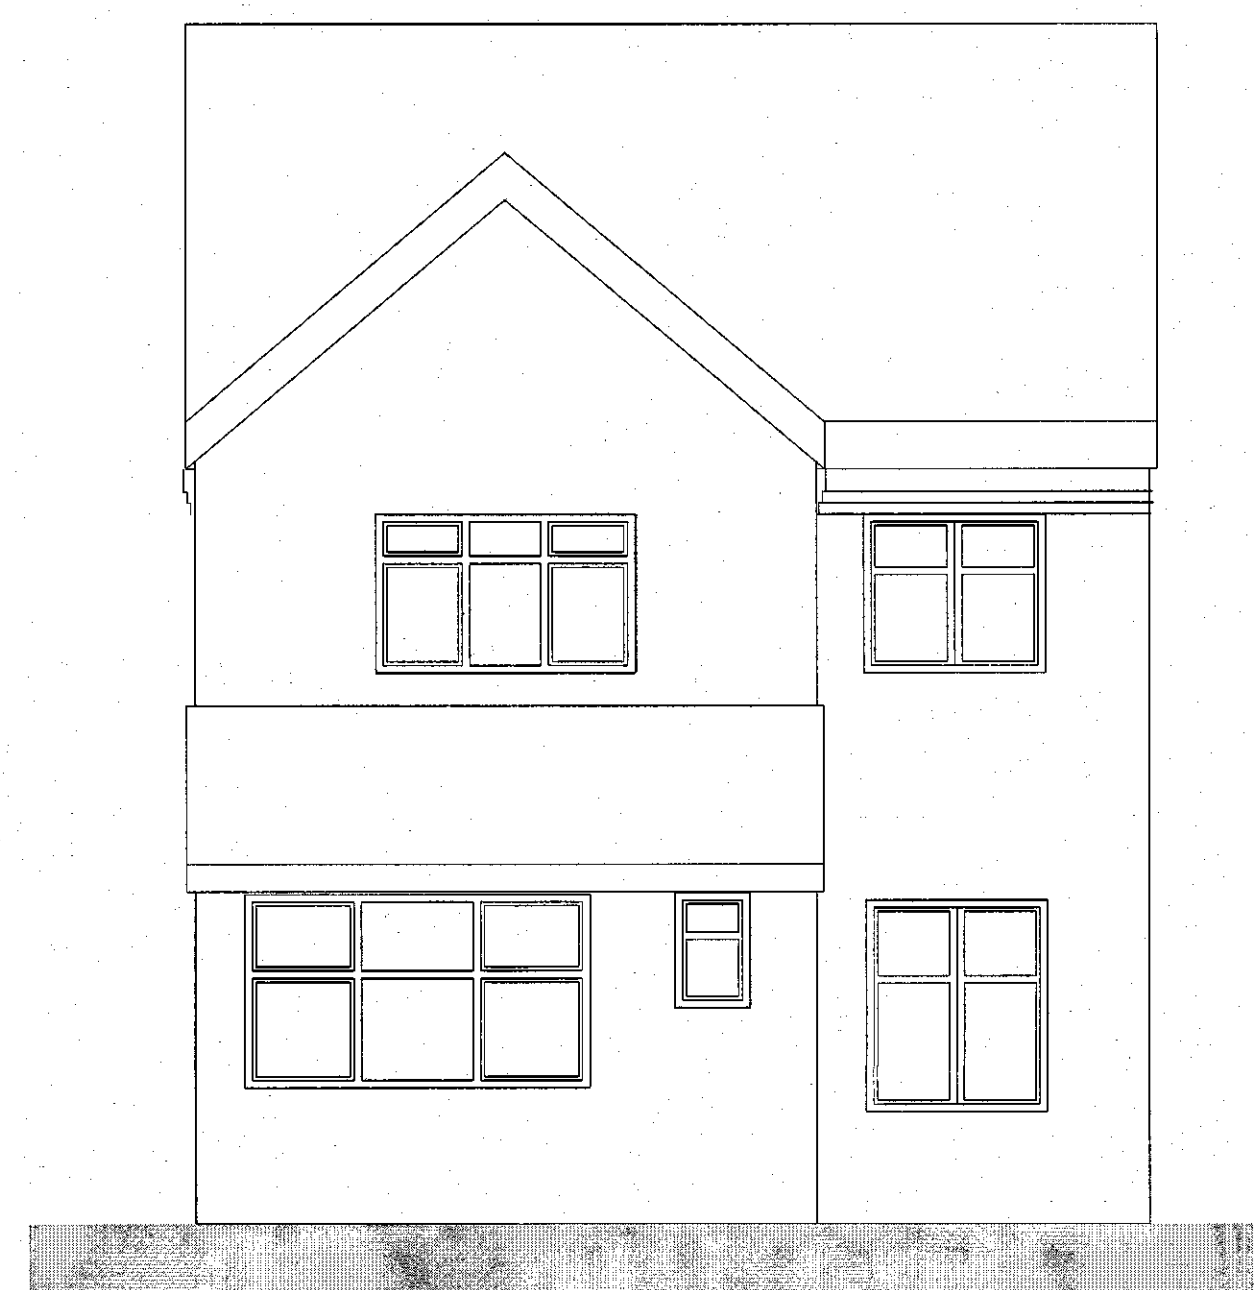

E-15

E-16

E-14

E-13

Rev: Date Revision Notes

Client: Mr & Mrs White


Proposed Front and Rear Single Storey
Project: Extensions to 47 Brittas Park, Monk Bretton

Drawing Title: As Existing Plans and Elevations


Scale: 1:50 **Date:** 13/01/2014


Drawn By: AR **Rev:**

Drawing Nr: 1

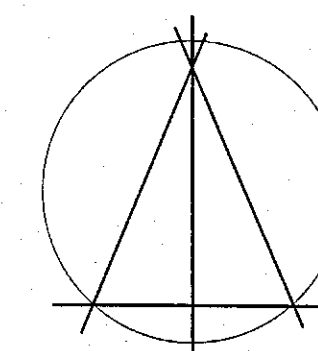

Alan Robinson
Chartered Architect BA Dip Arch RIBA BSc (Hons)
2 Gawber Road, Barnsley S75 2AF
Tel/Fax 01226 286066
Mob: 07947808933

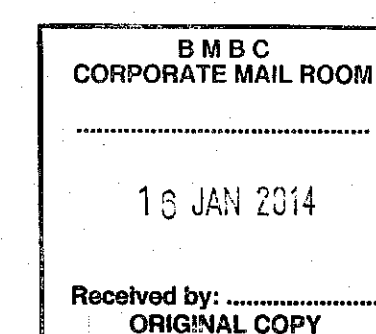

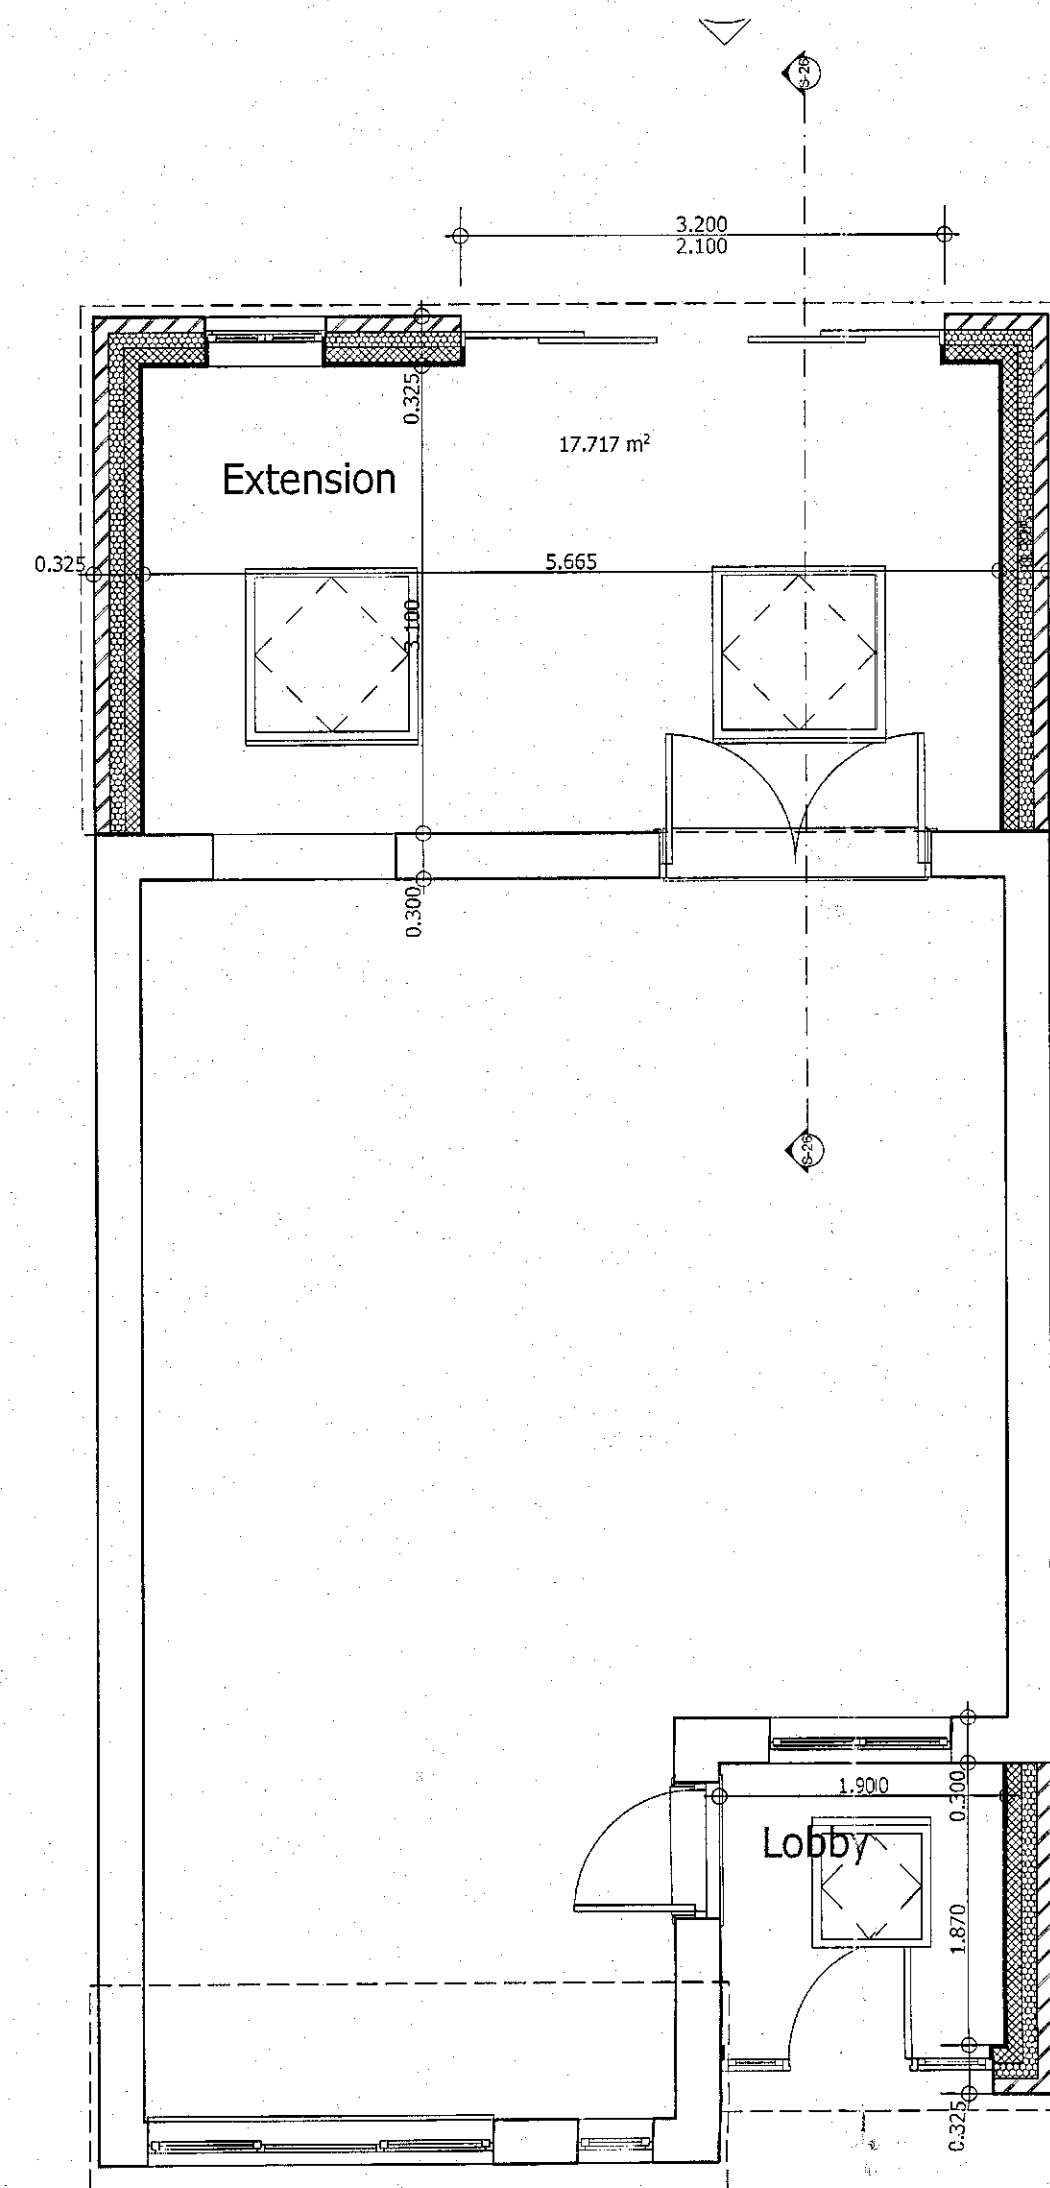

0.

Ground Floor


1:50



E-13

Elevation


1:50

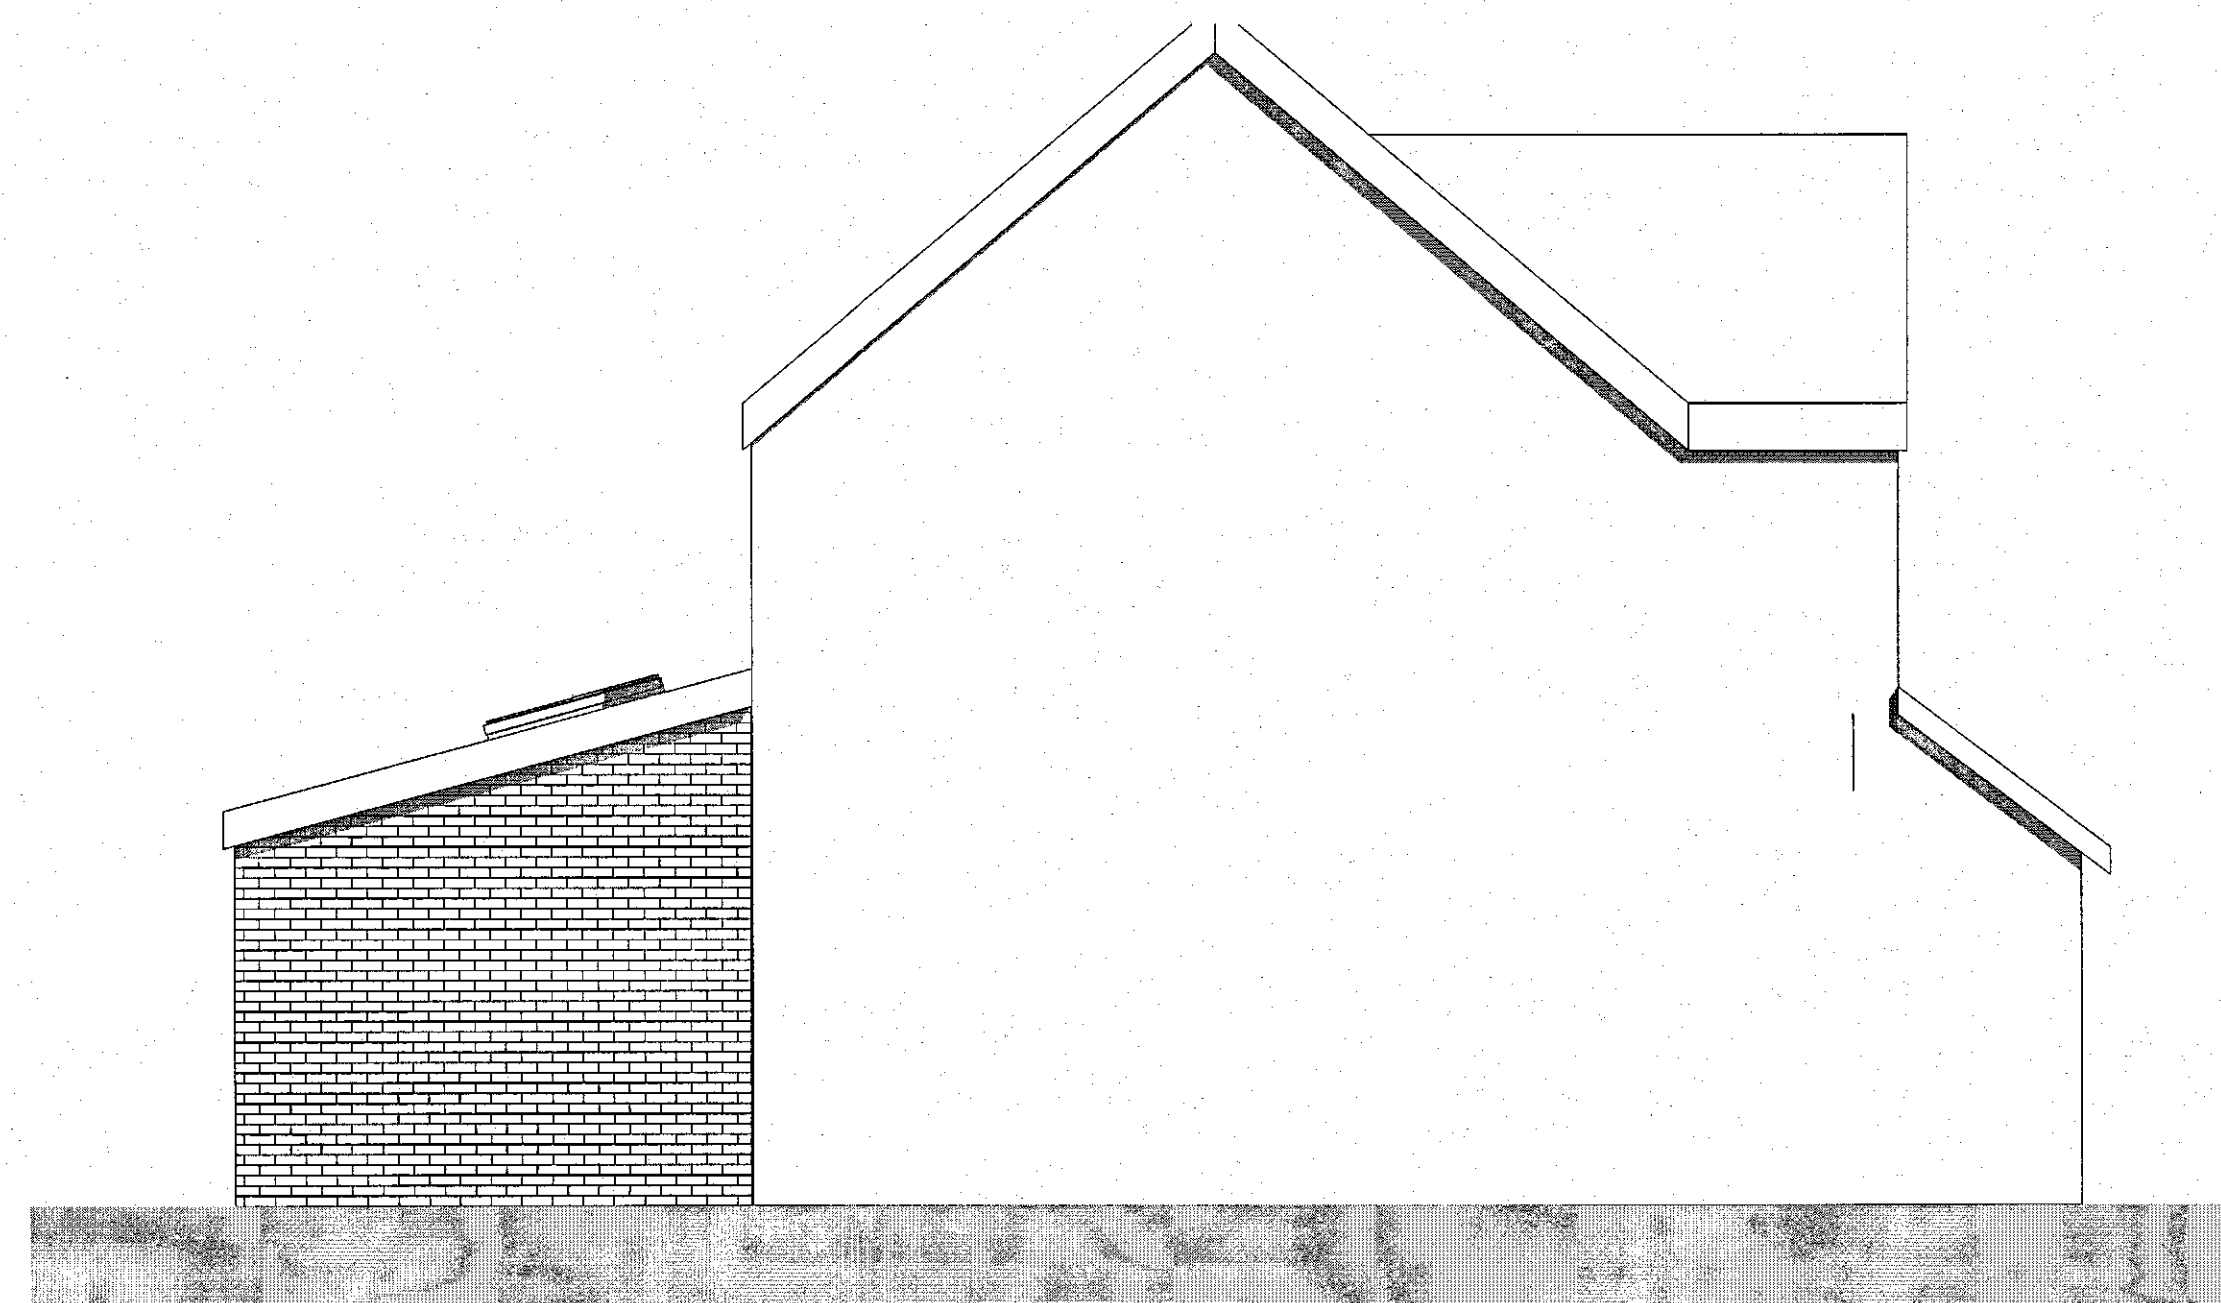


E-15

Elevation

1:50

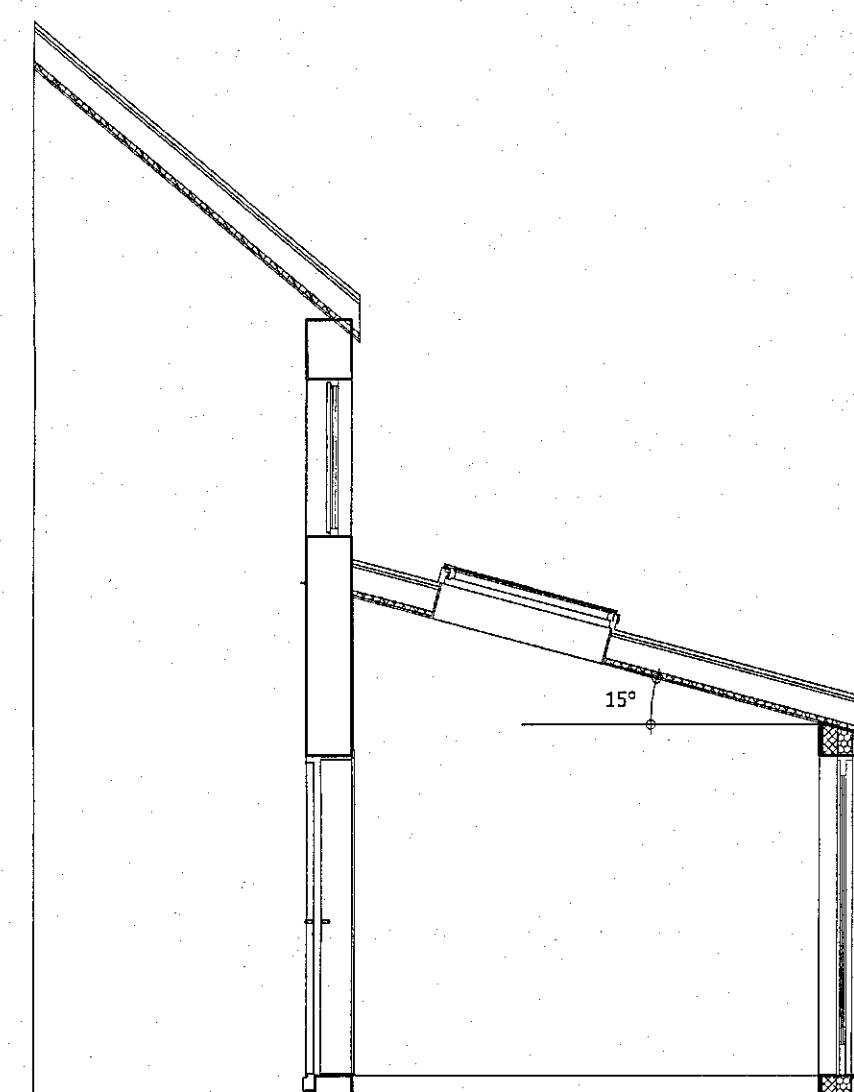

S-26 Building Section 1:50

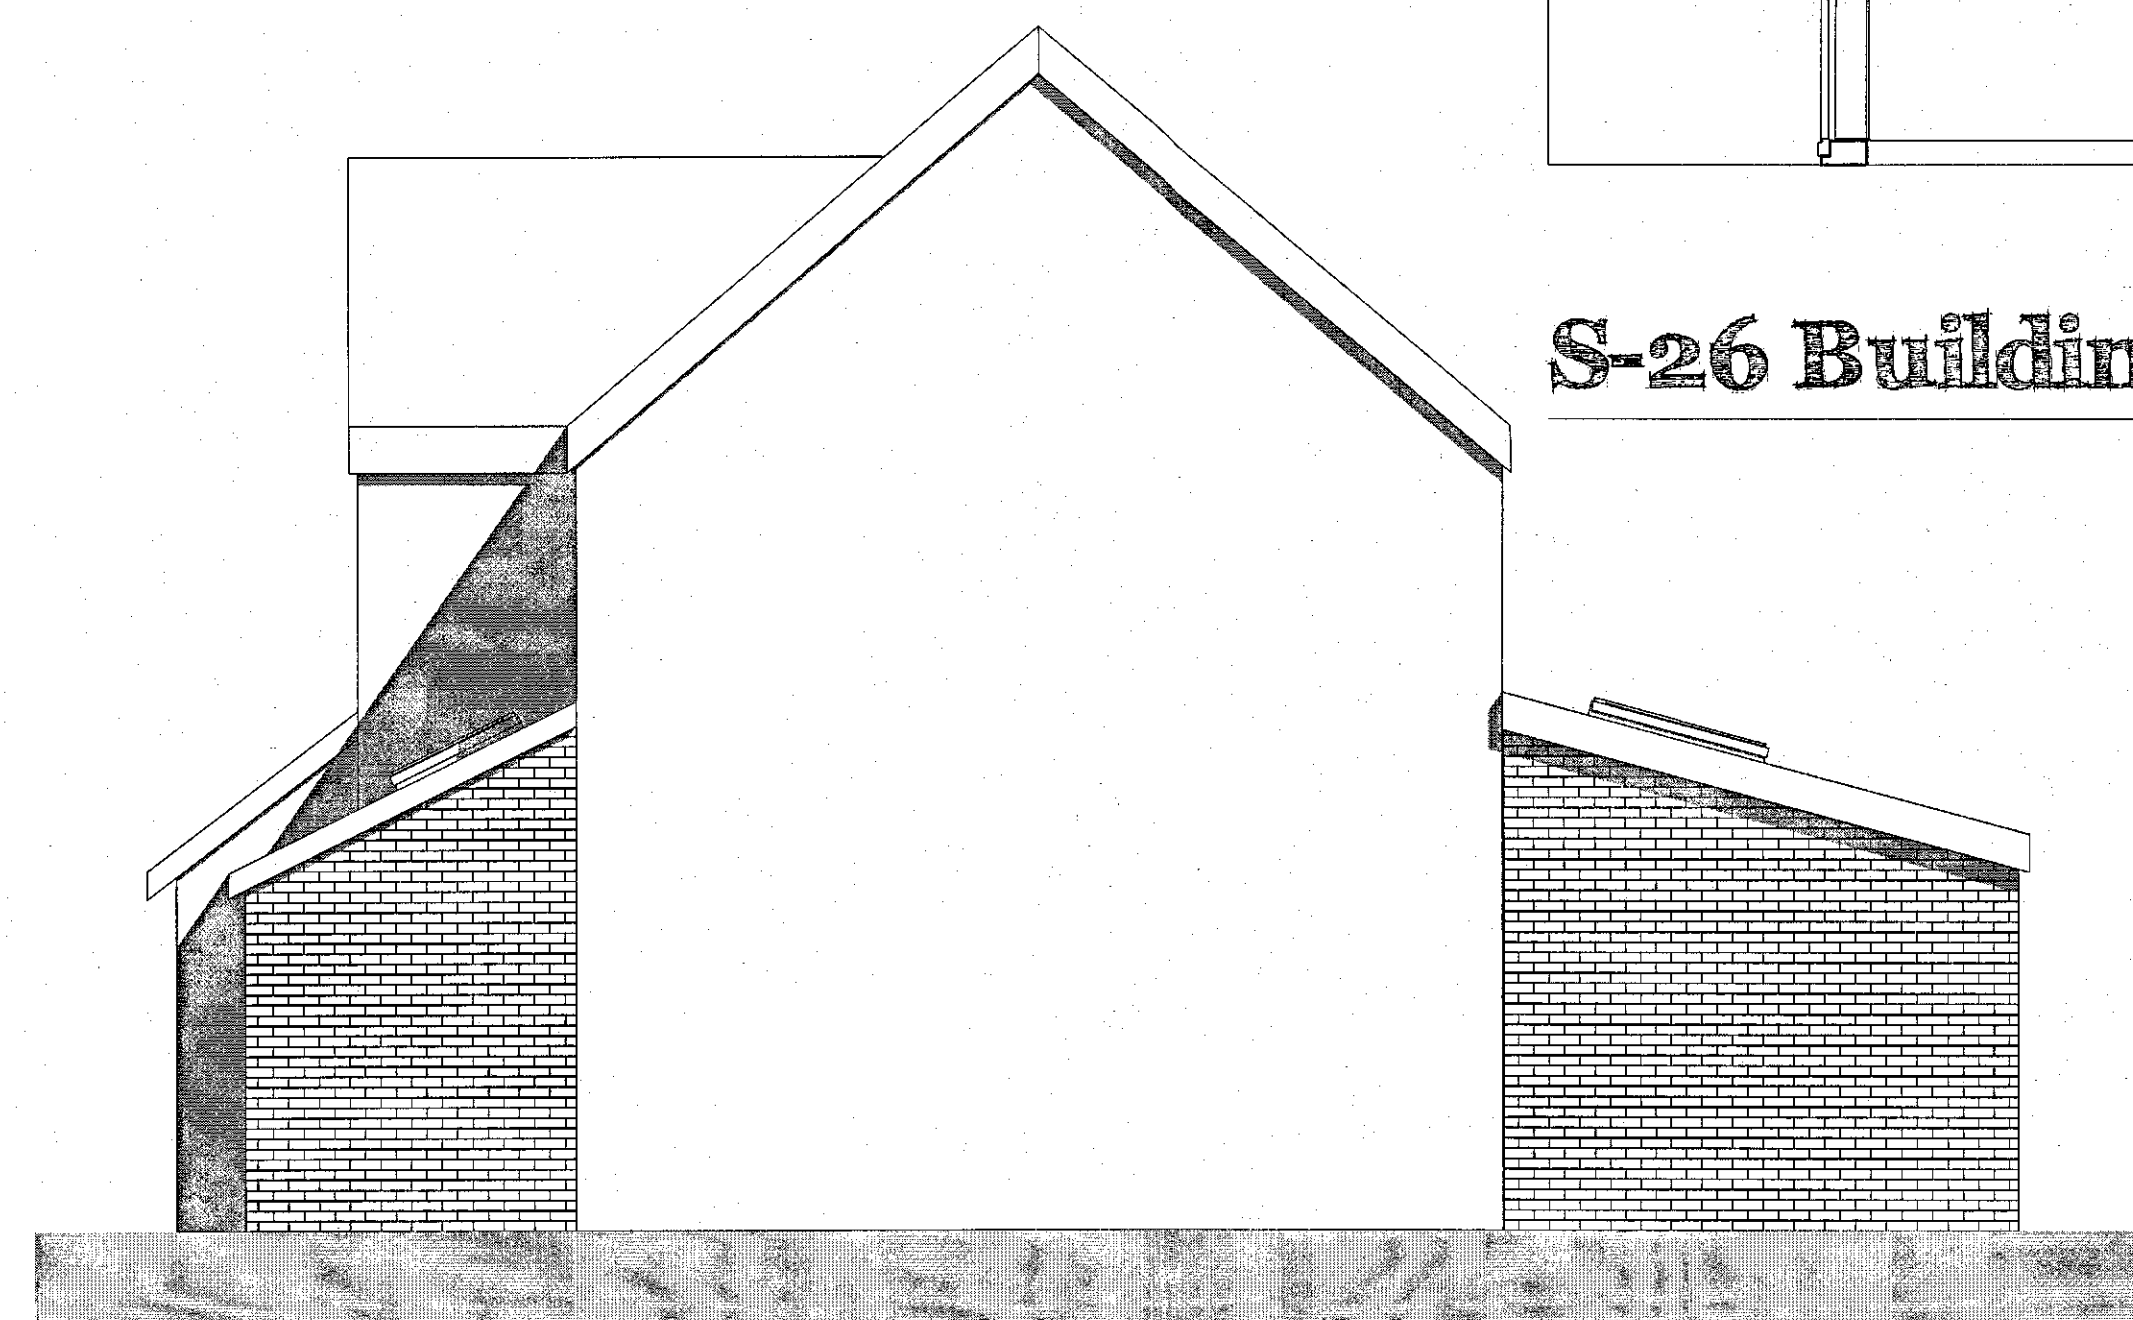

E-14

Elevation

1:50



E-16

Elevation

1:50

Rev:	Date	Revision Notes
Client: Mr & Mrs White		
Project: Proposed Front and Rear Single Storey Extensions to 47 Brittas Park, Monk Bretton		
Drawing Title: As Proposed Plans and Elevations		
Scale: 1:50	Date: 13/01/2014	
Drawn By: AR	Rev:	
Drawing Nr: 2		

Client: Mr & Mrs White

Project: Proposed Front and Rear Single Storey Extensions to 47 Brittas Park, Monk Bretton

Drawing Title: As Proposed Plans and Elevations

Scale: 1:50 Date: 13/01/2014

Drawn By: AR Rev:

Drawing Nr: 2

Alan Robinson
Chartered Architect BA Dip Arch RIBA BSc (Hons)
2 Gawber Road, Barnsley S75 2AF
Tel/Fax 01226 286066
Mob: 07947808933

