


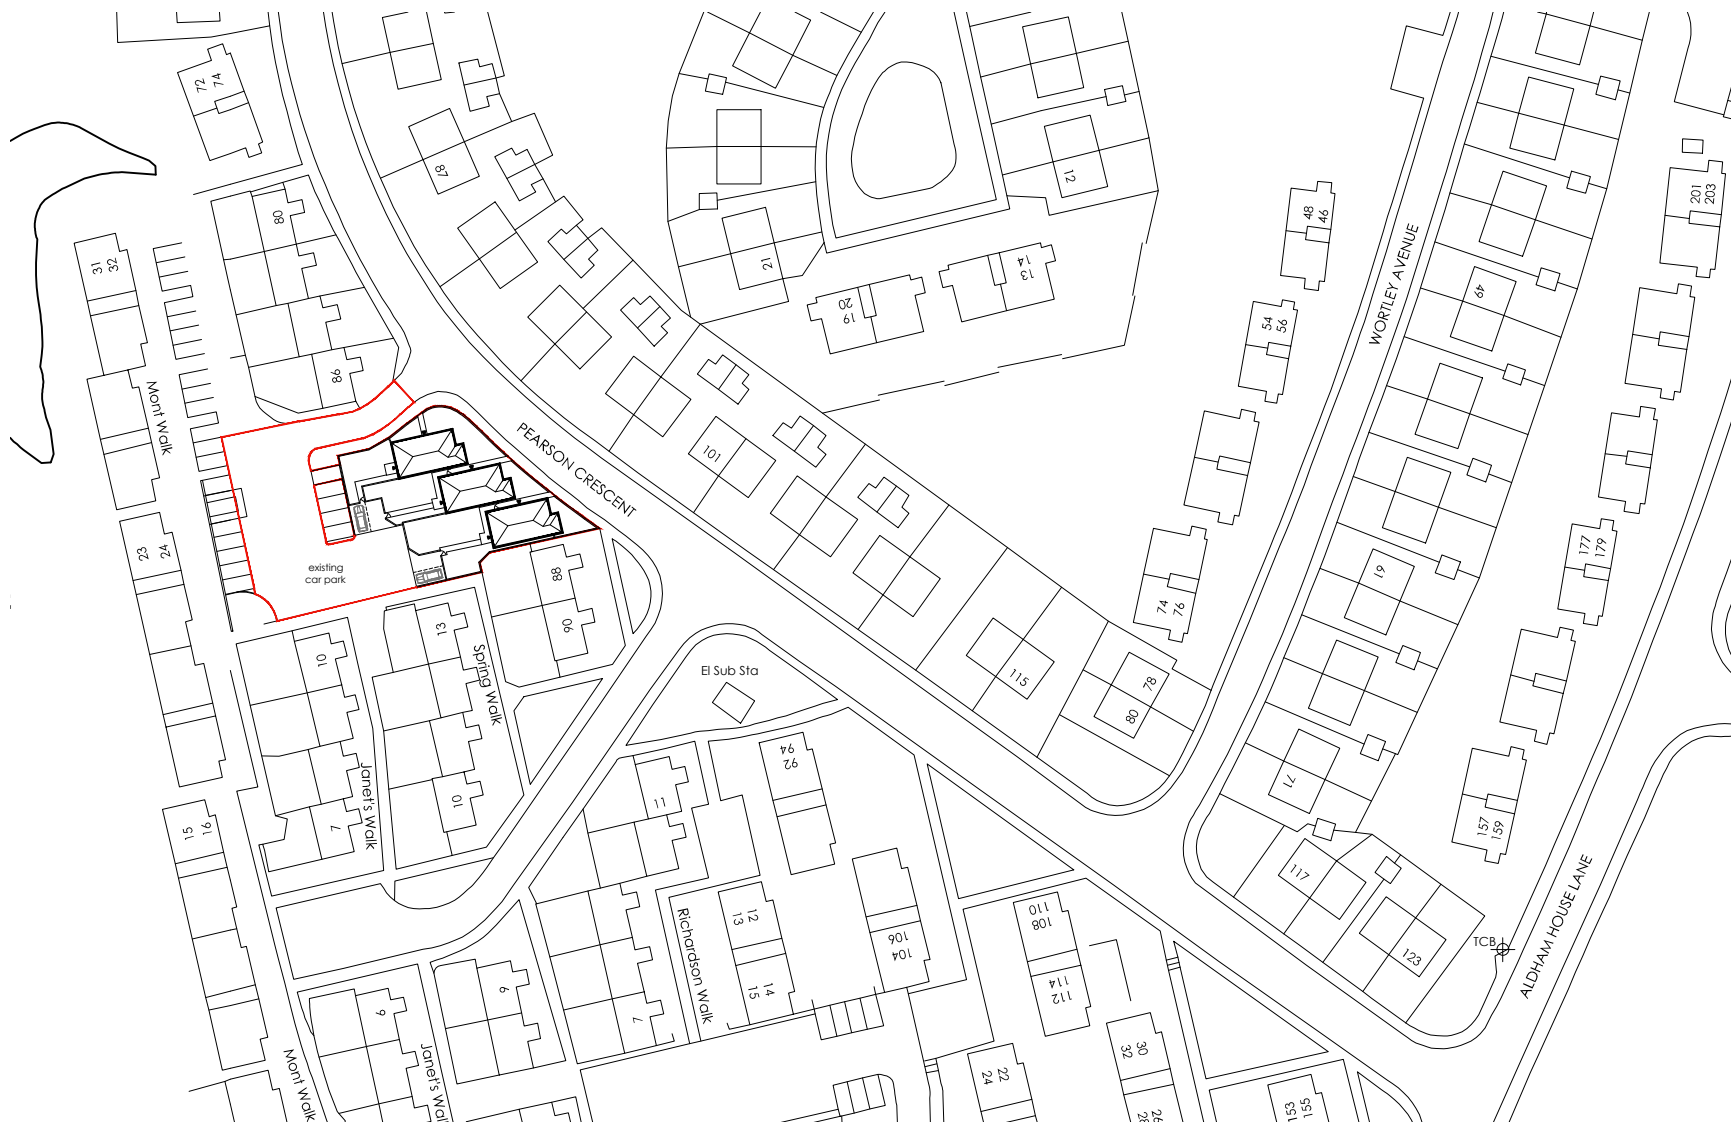

location plan 1:1250

Proposed development of 2 bedroom bungalows off Pearson Crescent, Wombwell

scale 1:1250@a4 dwg.no. A-02