




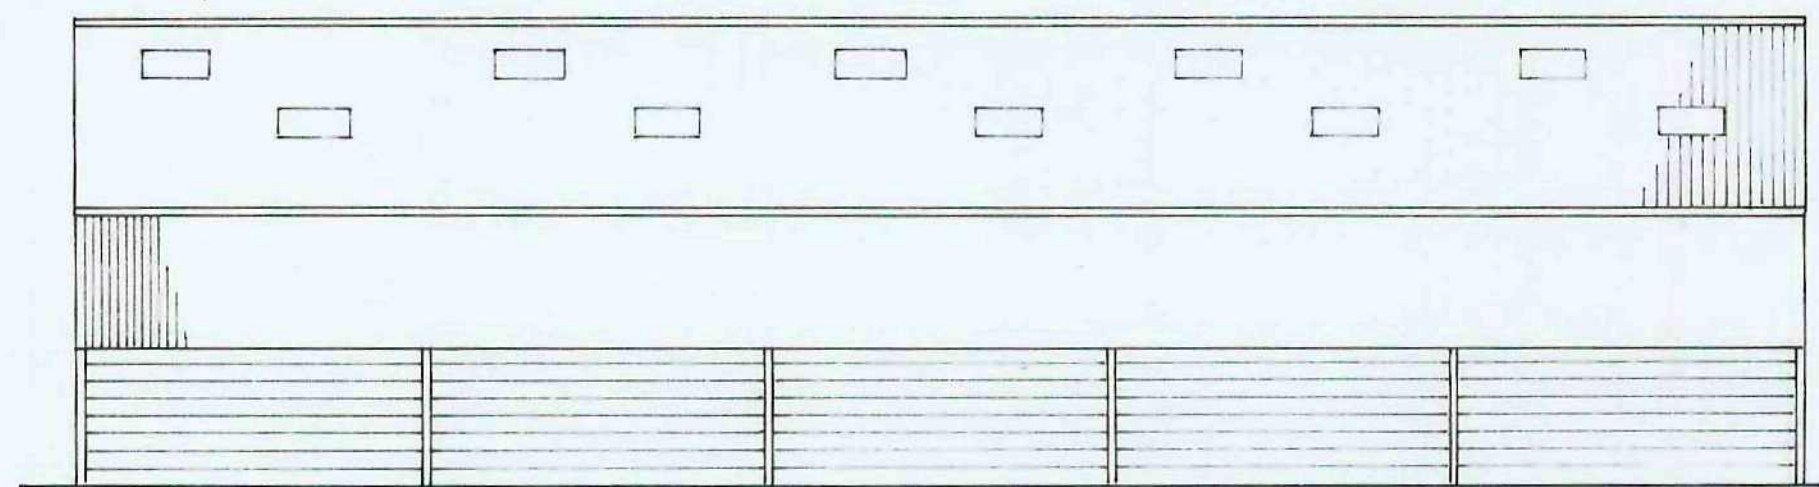


SOUTH ELEVATION

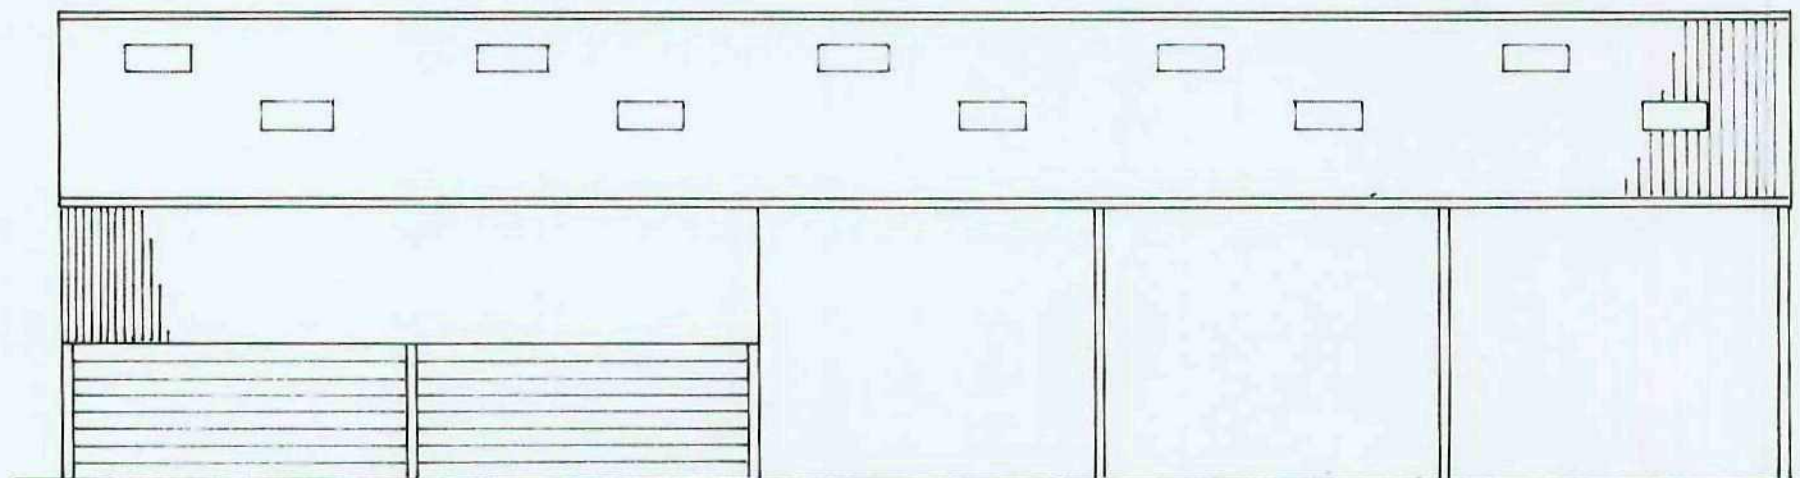


NORTH ELEVATION

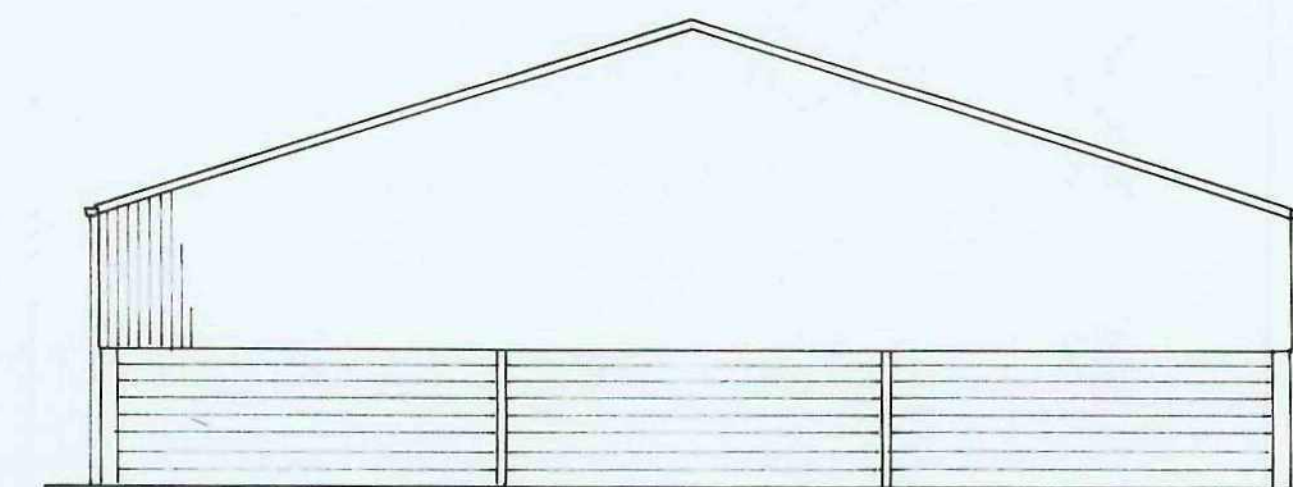


WEST ELEVATION

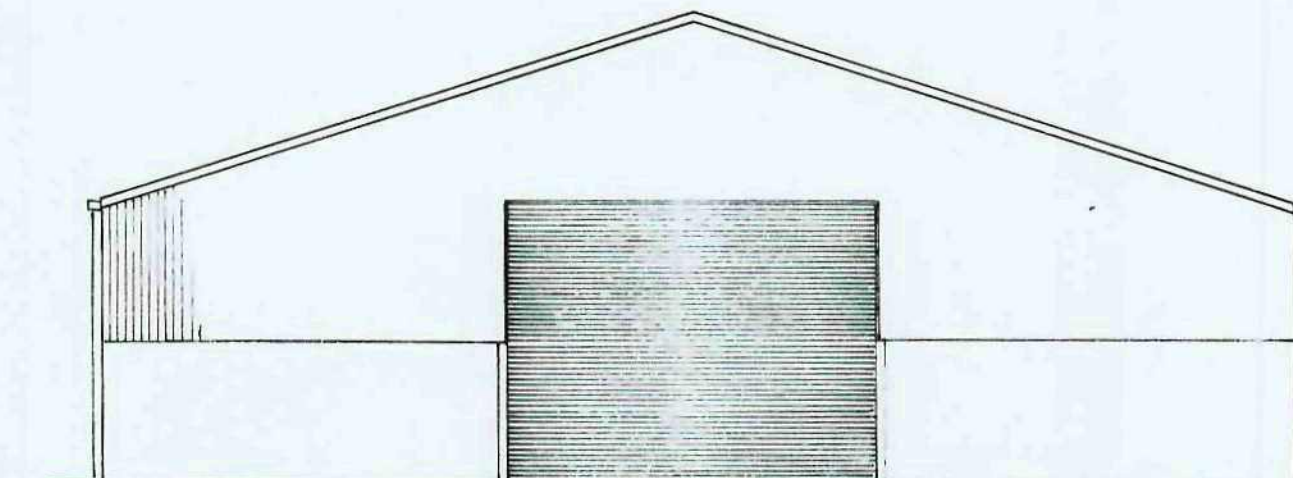


EAST ELEVATION

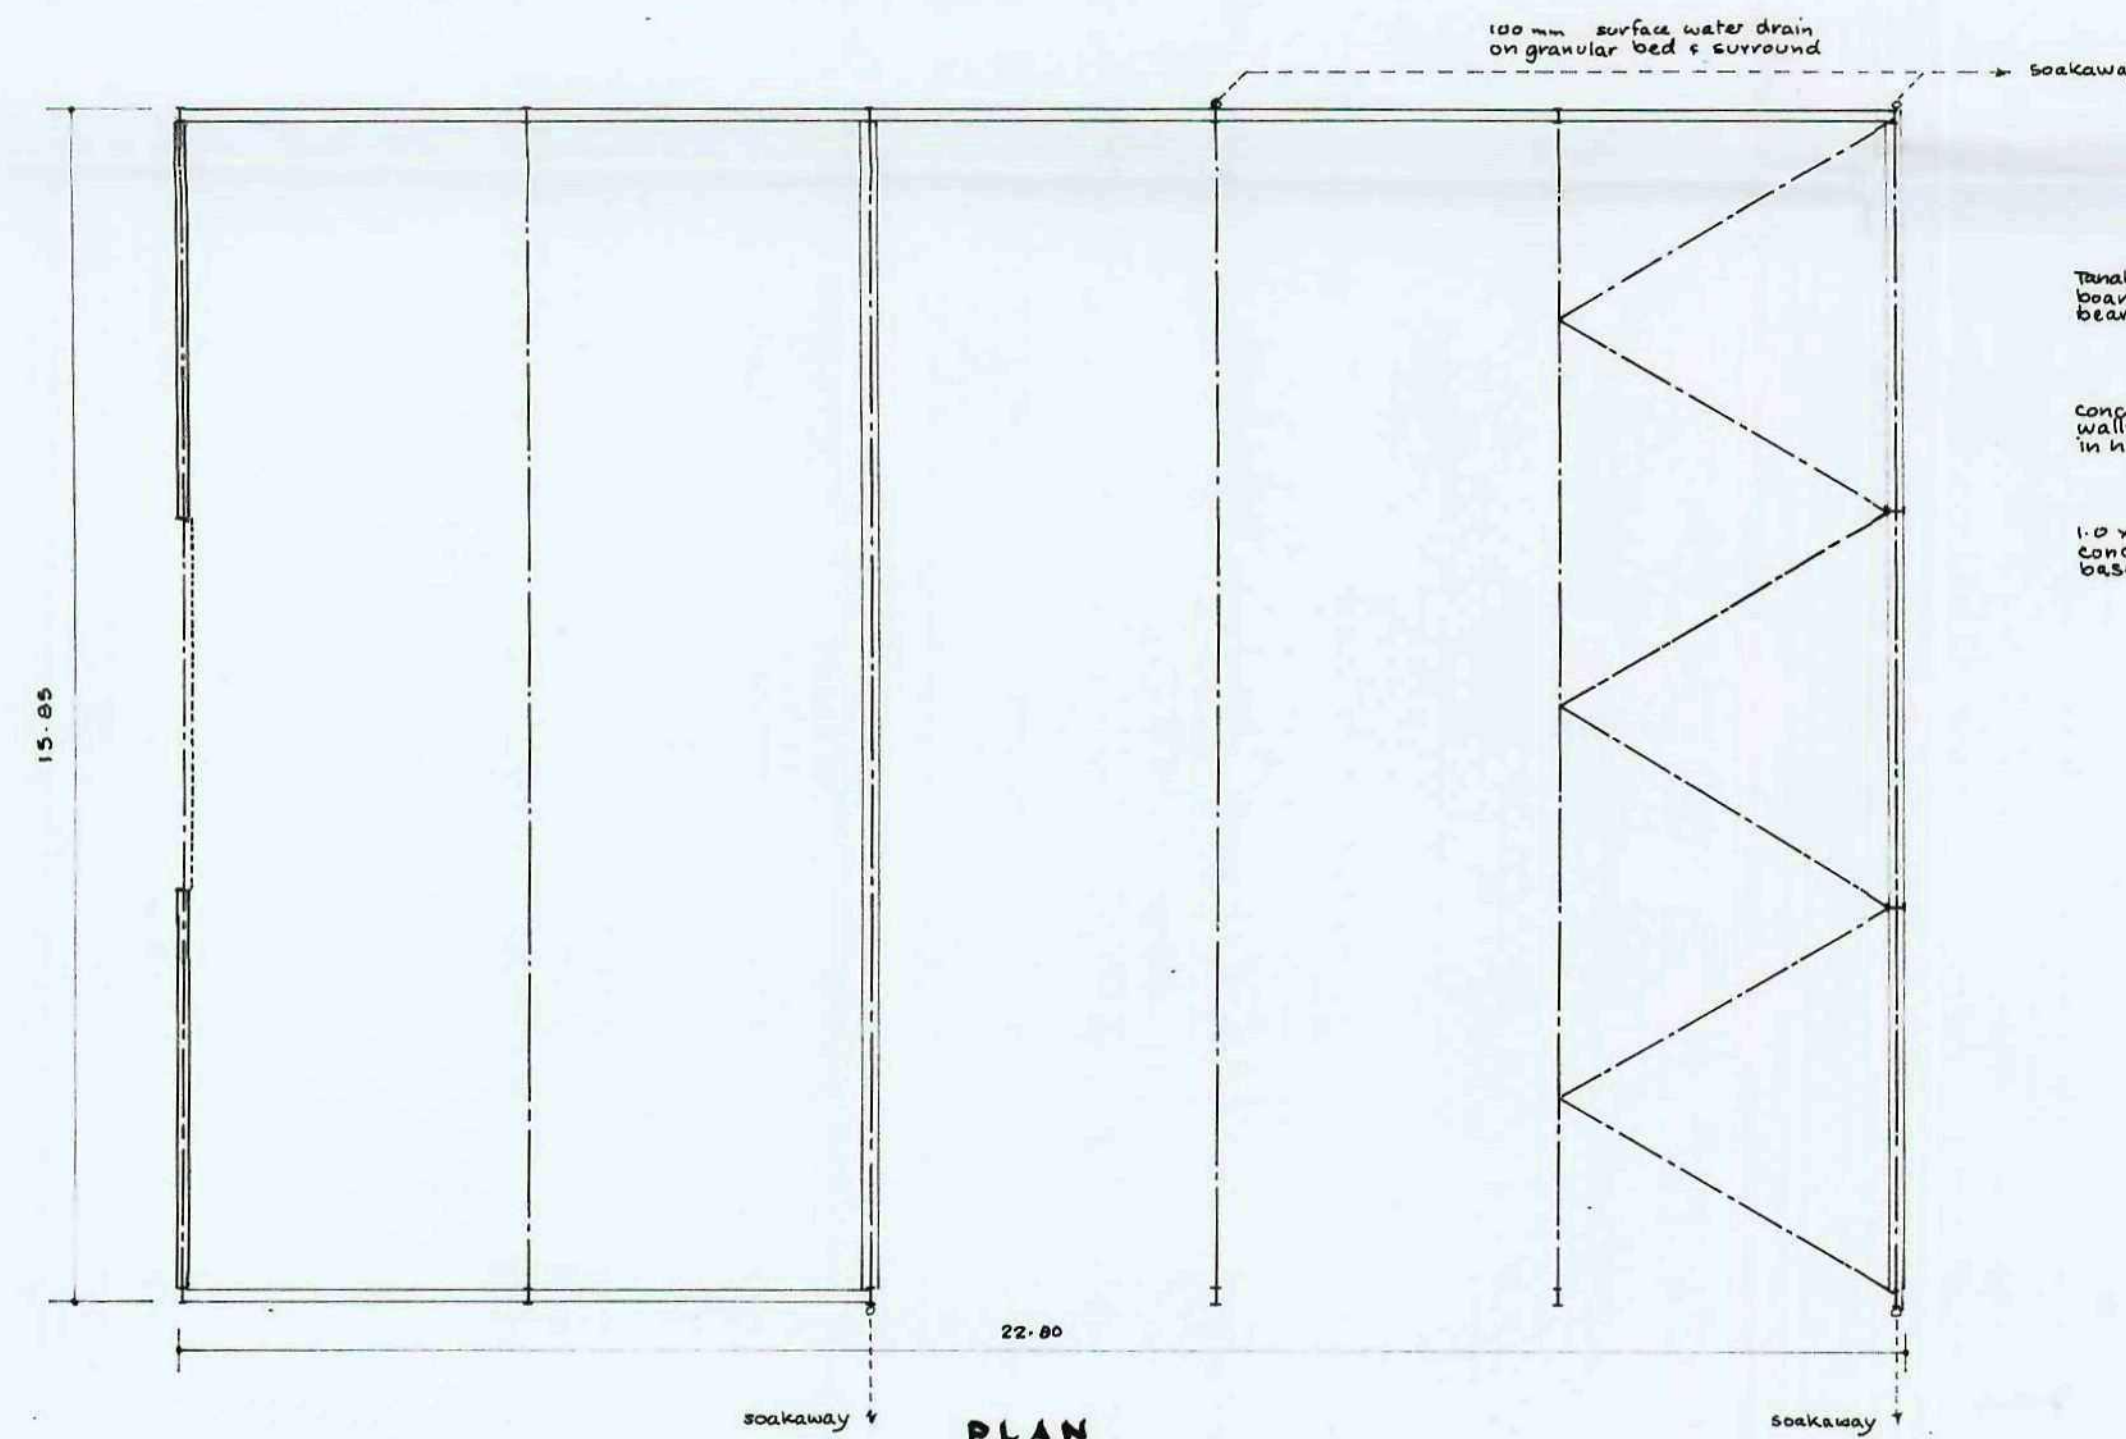

PLAN

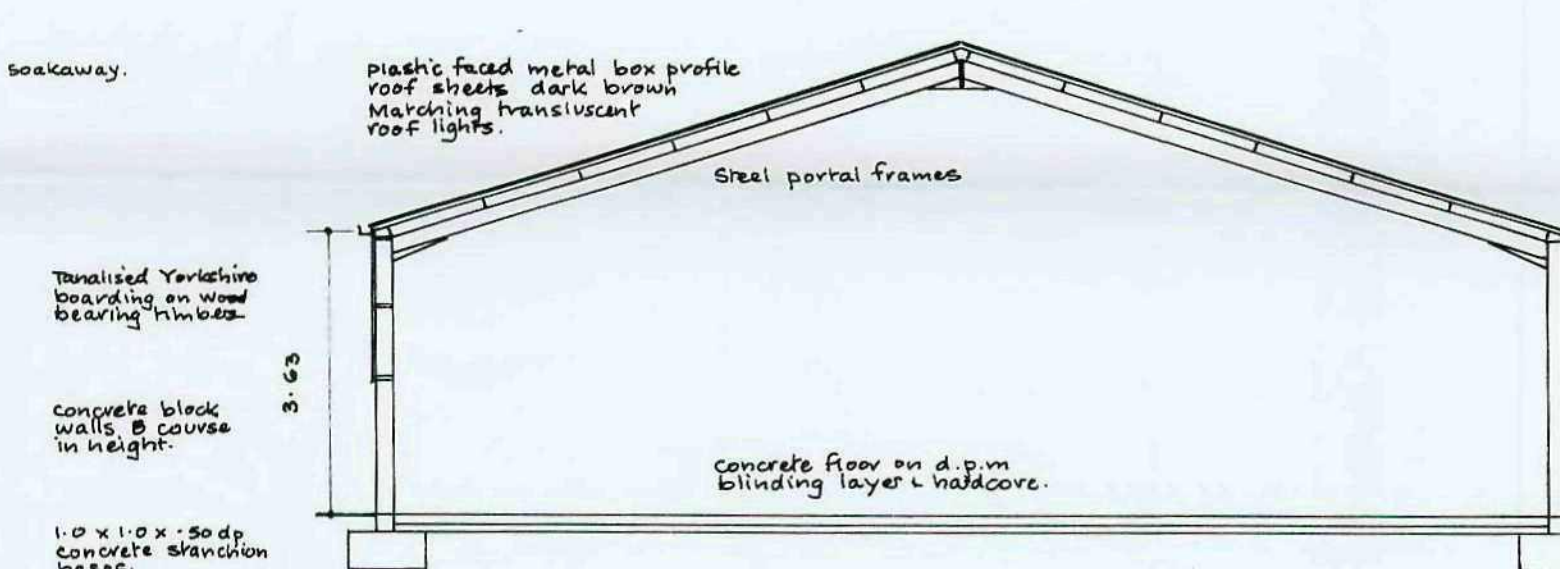

SECTION

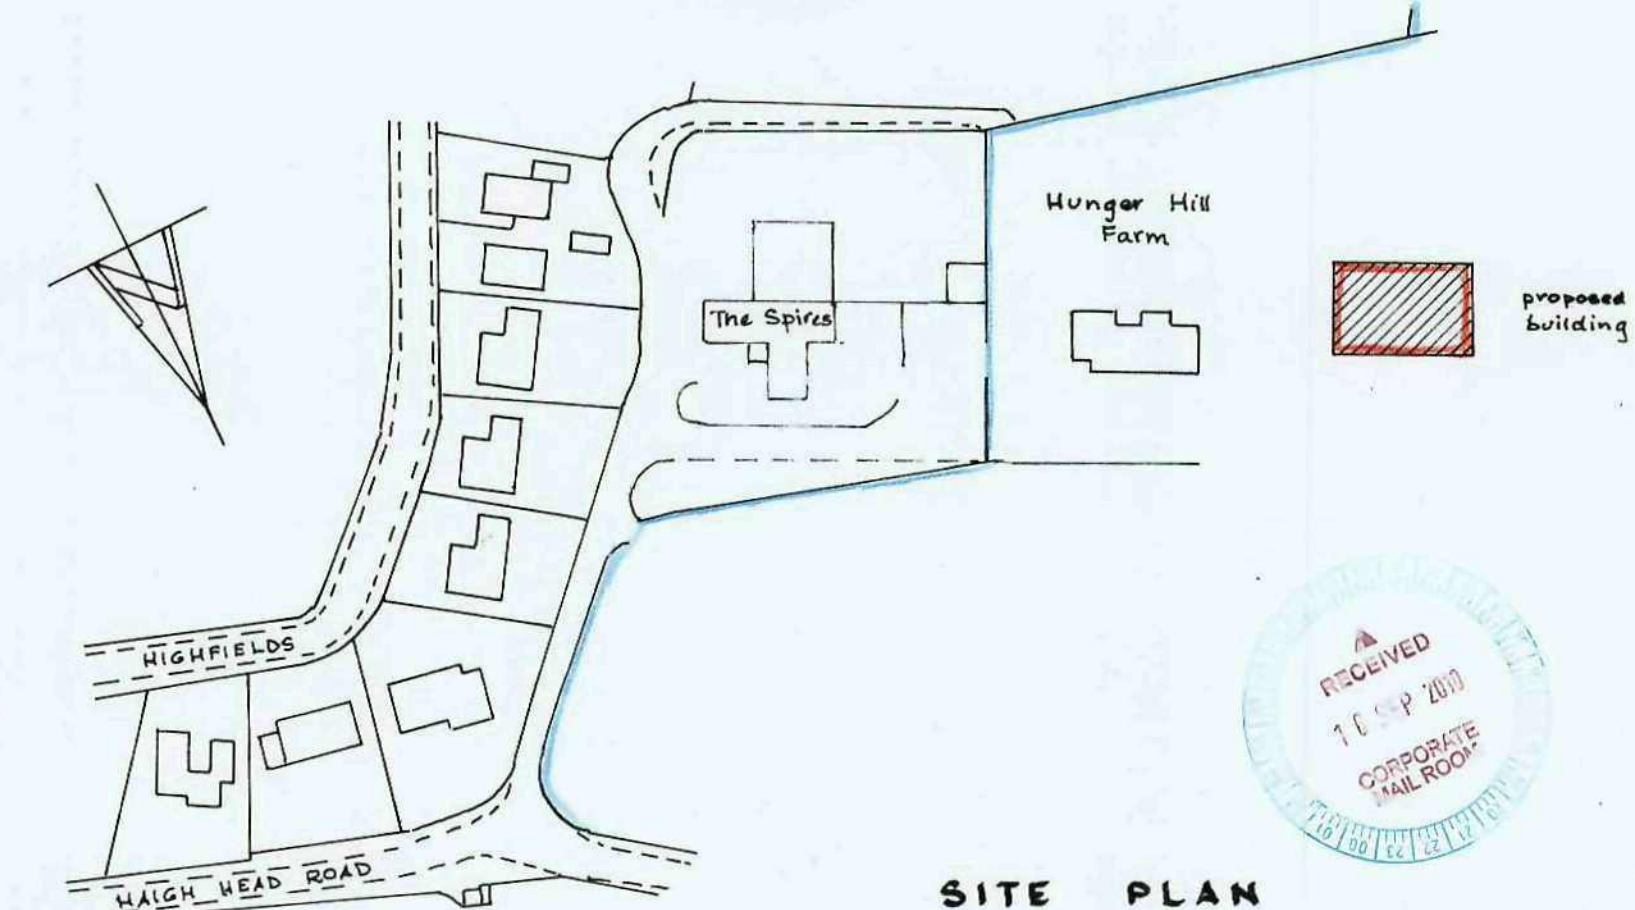

SITE PLAN

SCALE: 1/1250.

PROPOSED SINGLE STOREY GENERAL PURPOSE AGRICULTURAL BUILDING
HUNGERHILL FARM, HOYLANDSWAINE, S36 7JJ. FOR JAMES MAKINGS ESQ.
SCALE: 1 TO 100.