


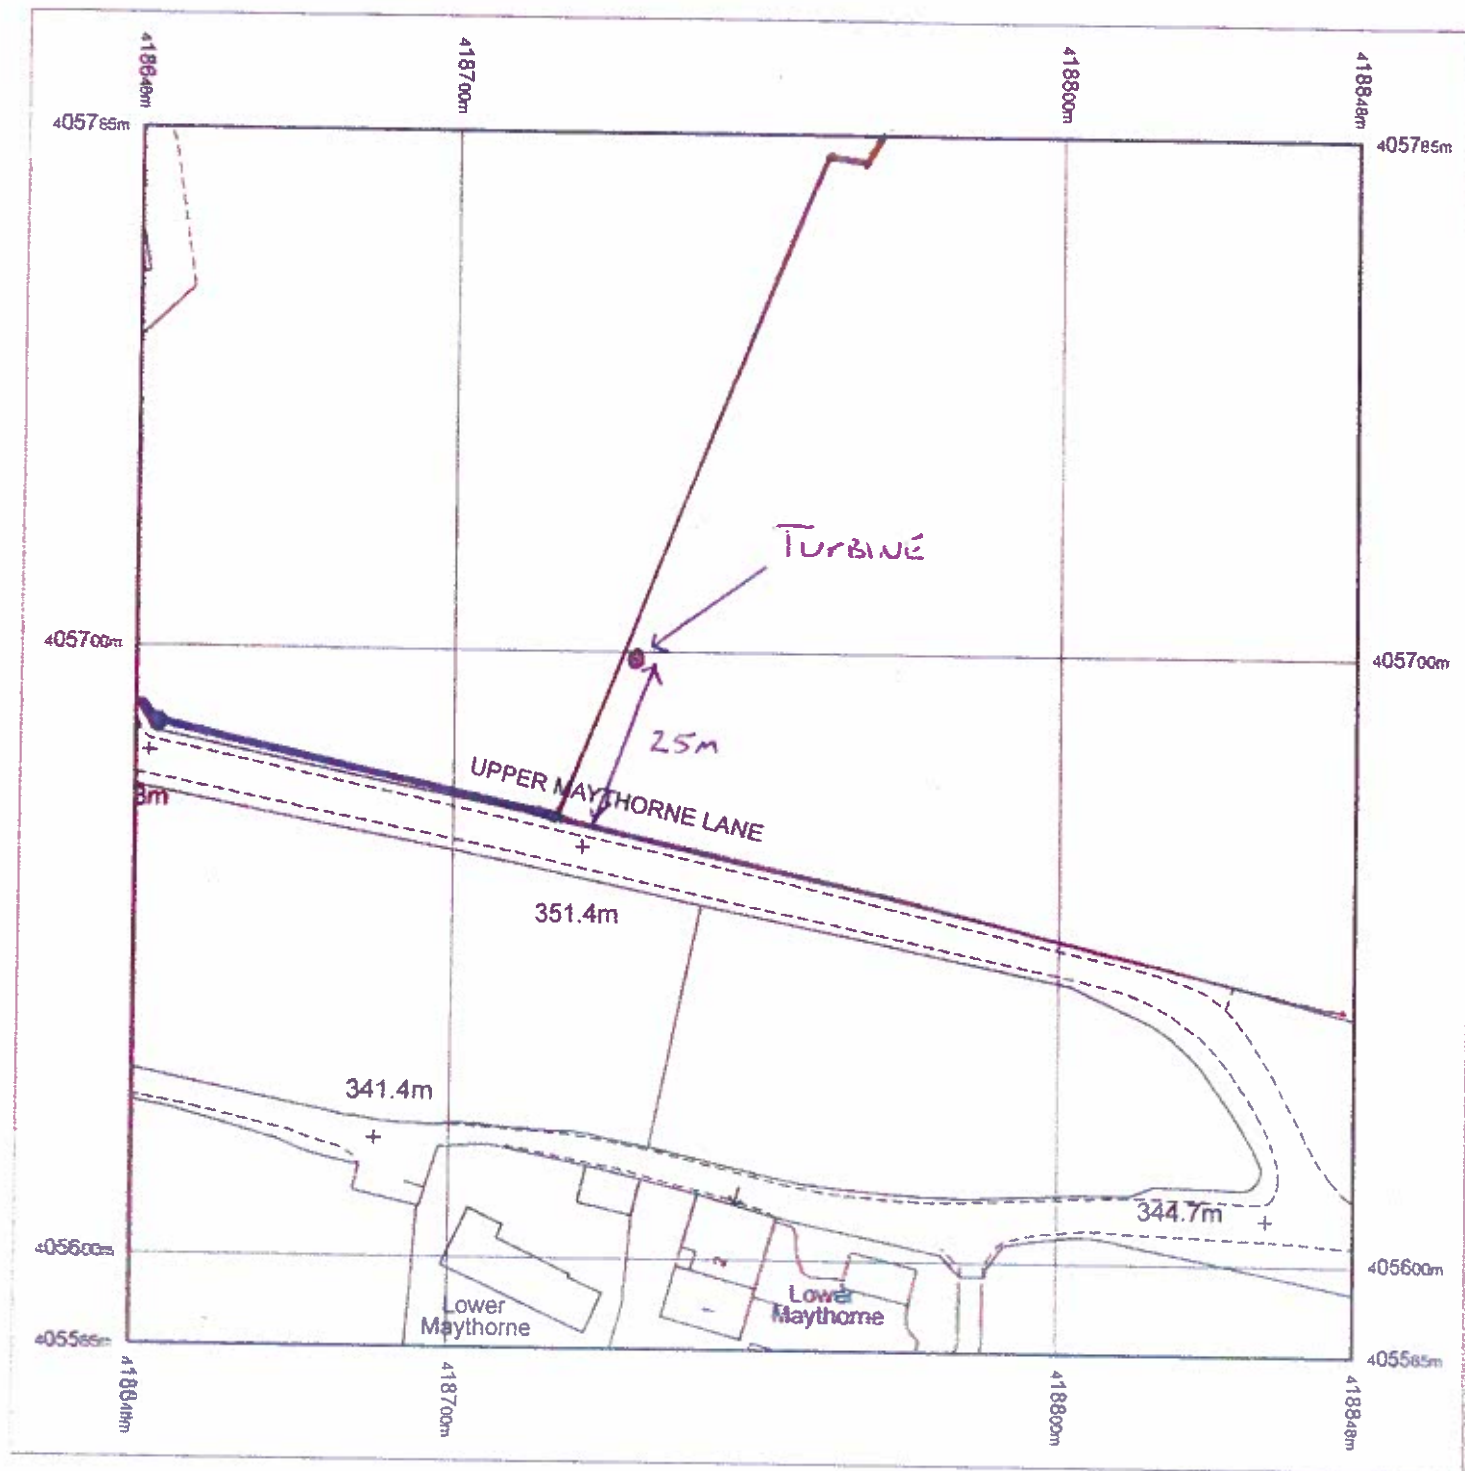

Produced 13.12.2010 from the Ordnance Survey National Geographic Database and incorporating surveyed revision available at this date © Crown Copyright 2010.

Reproduction in whole or part is prohibited without the prior permission of Ordnance Survey.

Ordnance Survey, the OS Symbol and OS Sitemap are registered trademarks of Ordnance Survey, the national mapping agency of Great Britain.

The representation of a road, track or path is no evidence of a right of way.

The representation of features as lines is no evidence of a property boundary.


Part or all of this OS Sitemap is enlarged from mapping produced at one or more of the following scales: 1:1250, 1:2500, 1:10000.



Scale 1:1250

Supplied by: **The Orchard Bookshop**
Serial number: 00031700
Centre coordinates: 418748.25 405685.25

Further information can be found on the OS Sitemap Information leaflet or the Ordnance Survey web site:
www.ordnancesurvey.co.uk

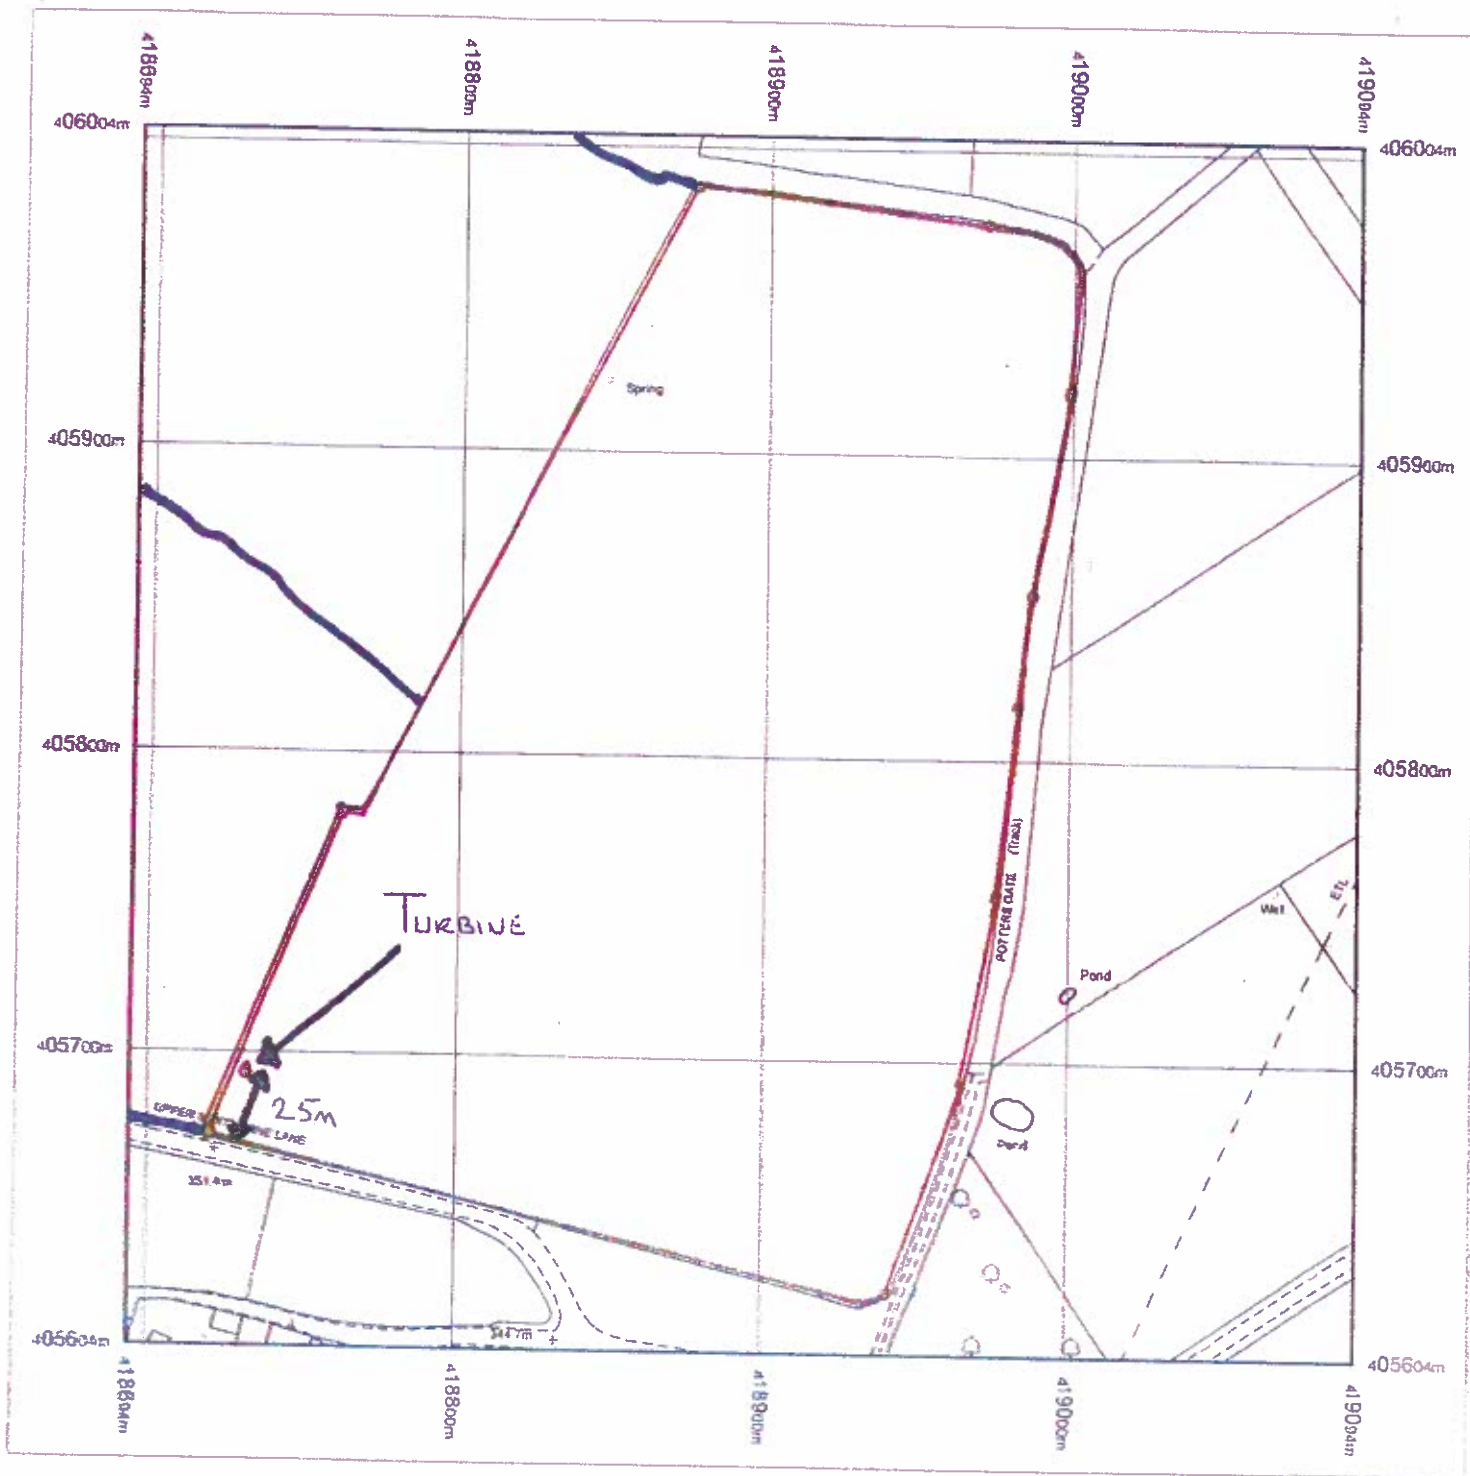


Produced 02.12.2010 from the Ordnance Survey National Geographic Database and incorporating surveyed revision available at this date. © Crown Copyright 2010.

Reproduction in whole or part is prohibited without the prior permission of Ordnance Survey.

Ordnance Survey, the OS Symbol and OS Sitemap are registered trademarks of Ordnance Survey, the national mapping agency of Great Britain.


The representation of a road, track or path is no evidence of a right of way.

The representation of features as lines is no evidence of a property boundary.

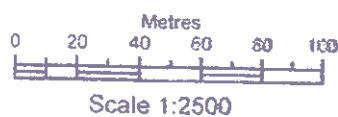

Supplied by: **The Orchard Bookshop**
Serial number: 00031100
Centre coordinates: 418894 405804

Further information can be found on the OS Sitemap Information leaflet or the Ordnance Survey web site:
www.ordnancesurvey.co.uk

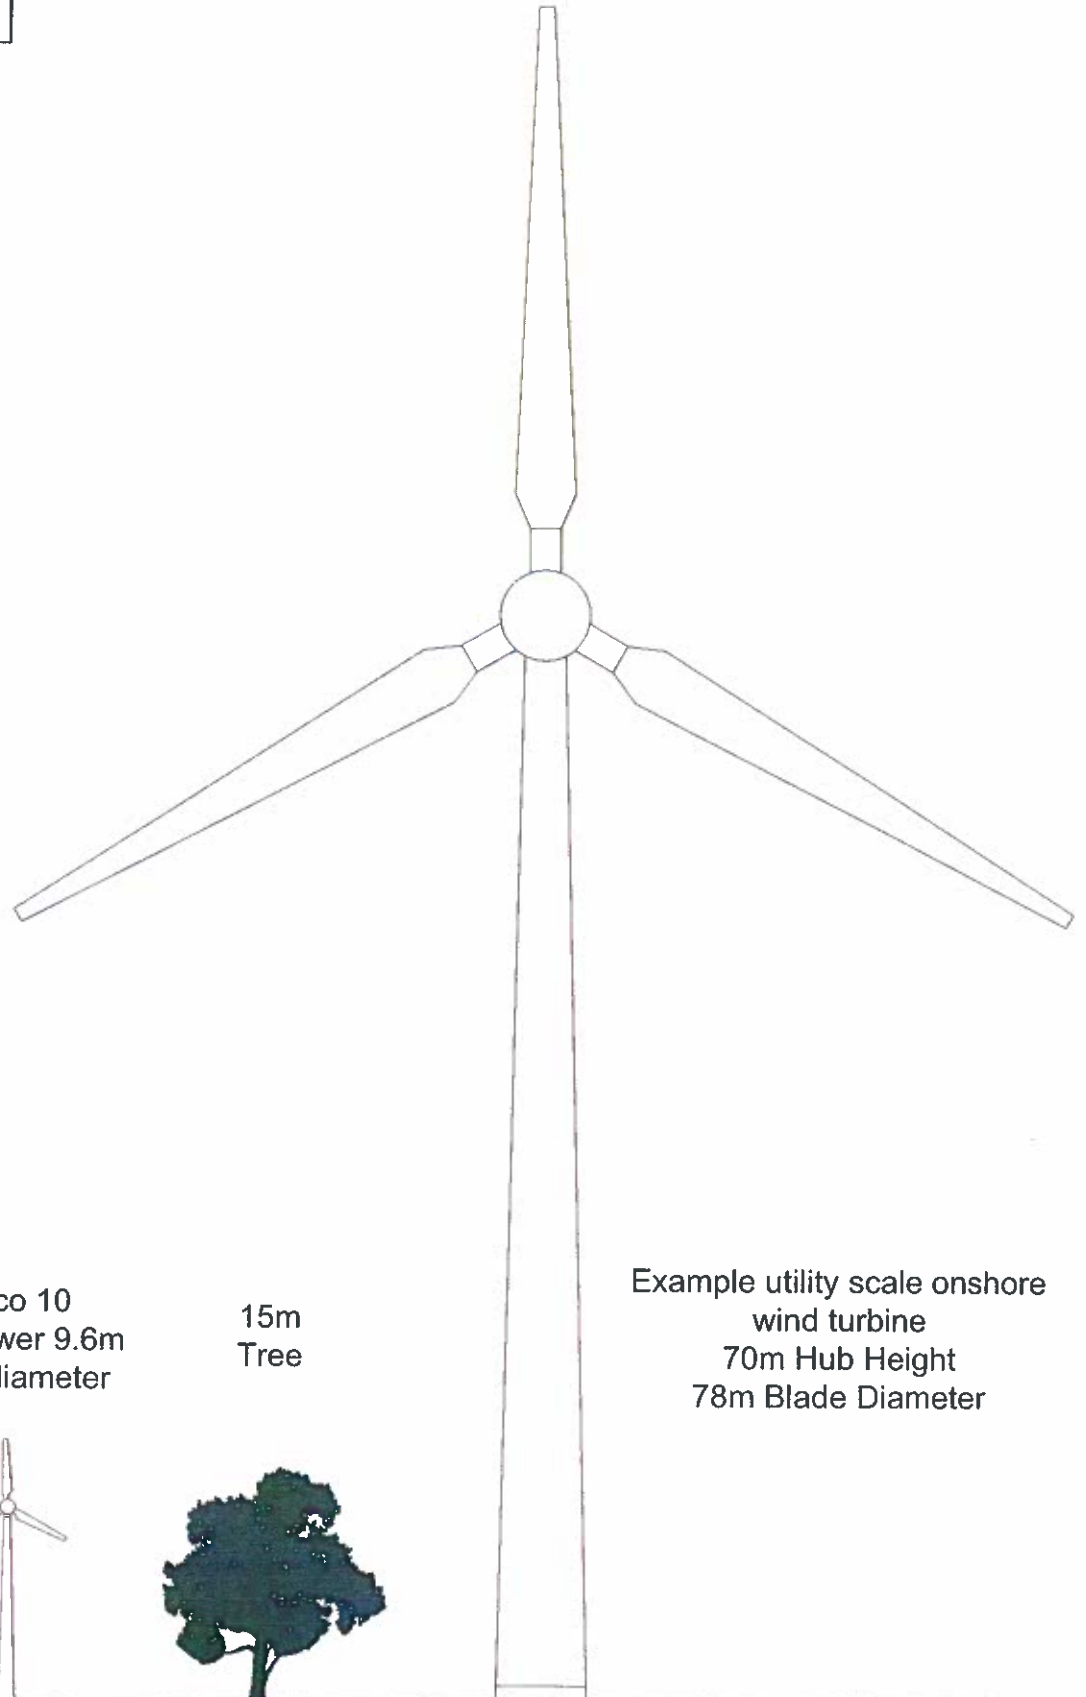


8.5m
House

Evoco 10
12m Tower 9.6m
blade diameter

15m
Tree

Example utility scale onshore
wind turbine
70m Hub Height
78m Blade Diameter

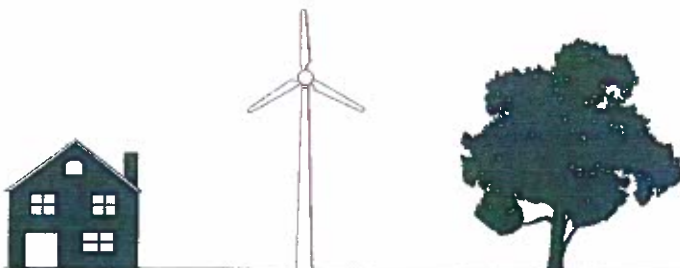

Evoco Energy Ltd.
St Pegs Mill, Thornhill Beck Lane,
Brighouse, HD6 4AH
United Kingdom

Tel: +44(0)1484 475 800
info@evocoenergy.com

evoco
energy

Drawing Name:

Turbine size
comparison

Scale: 1:500


Drawn: BH

Checked: SW

Date: 21.02.10

Drawing No:

DRW-T-E10-004 V0

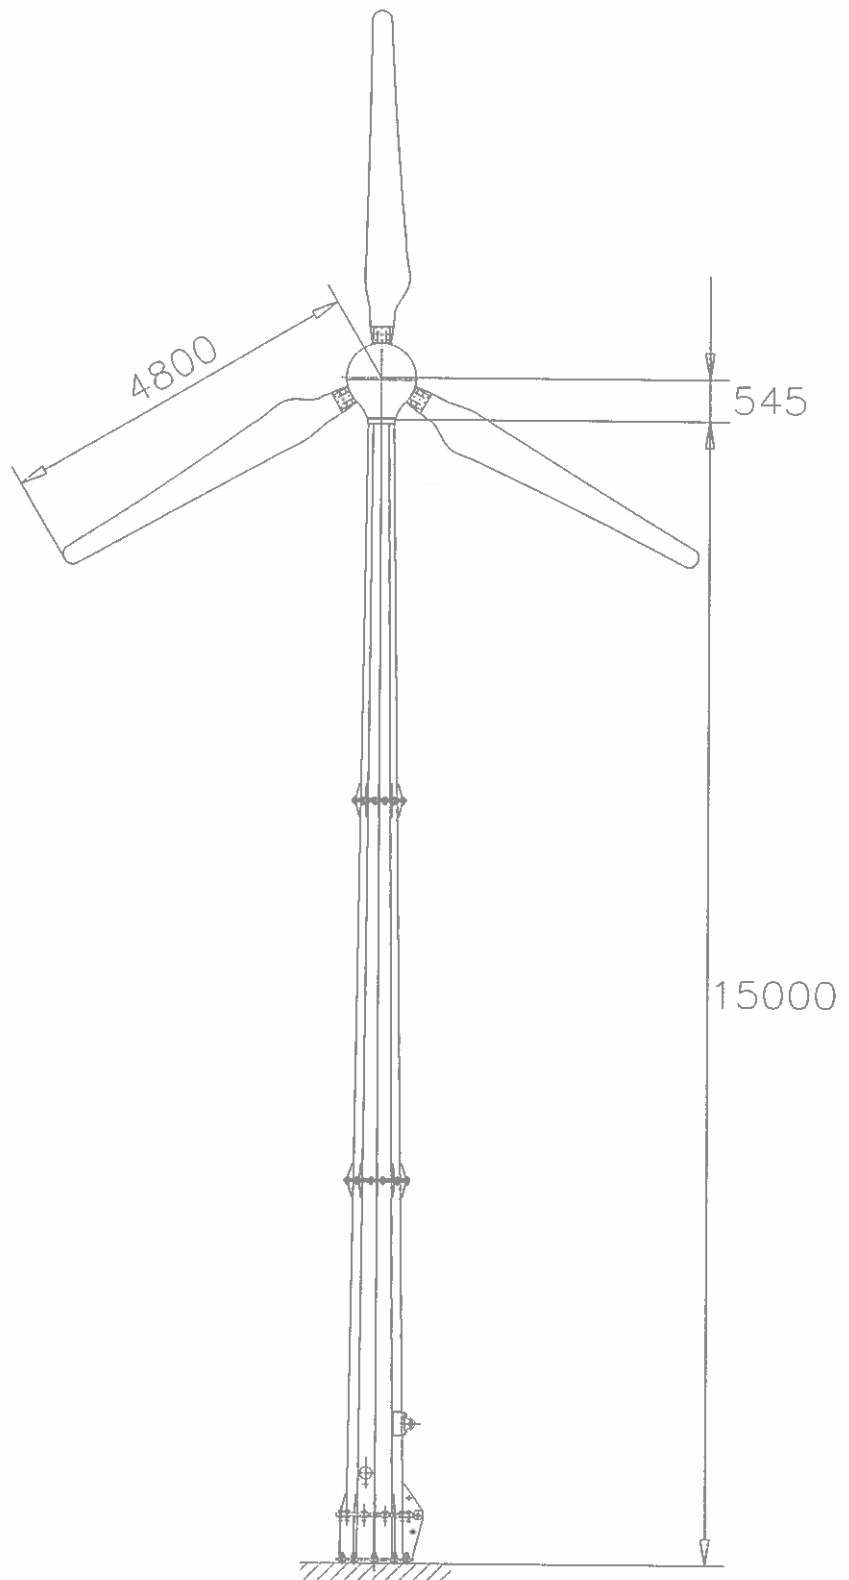

evoco
wind energy

	NAME	DATE
DRAWN	BH	
CHECKED	SW	
ENG APPR.		
MFG APPR.		
Q.A.		

COMMENTS:

TITLE: EVOCO 10kW WIND TURBINE 15m TOWER

Evoco Energy Ltd.
St Pegs Mill, Thornhill Beck Lane,
Brighouse. HD6 4AH. United Kingdom.
Tel: +44 (0) 1484 475 800 info@evocoenergy.com

All rights reserved

DIM	DWG. NO.	REV
mm	PL EVO10-15M	2.2

SCALE: 1:100 DATE: 27/05/2009 SHEET 1 OF 1