

DO NOT SCALE THIS DRAWING


This copy drawing and any design thereon is protected by copyright and is the property of LHA Design. It is to be used only for the purpose for which it was expressly loaned and is not to be copied in any format, nor is any information taken therefrom to be transmitted or passed on to others.

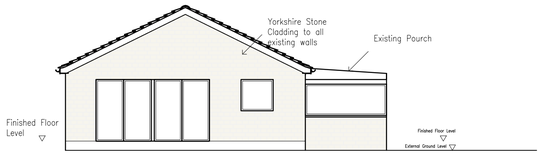

Existing Northern Elevation Scale: 1:100

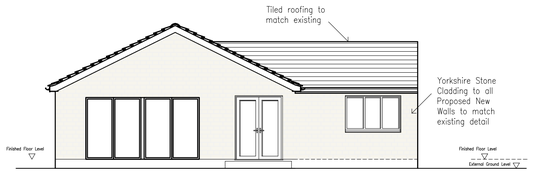


Proposed Northern Elevation Scale: 1:100

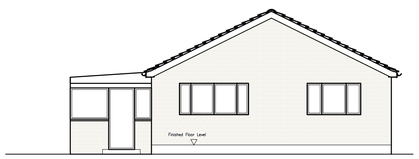


Existing Southern Elevation Scale: 1:100




Proposed Southern Elevation Scale: 1:100

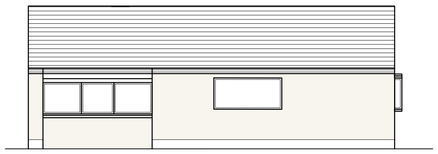

Existing Western Elevation Scale: 1:100

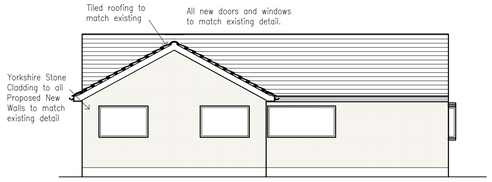


Proposed Western Elevation Scale: 1:100

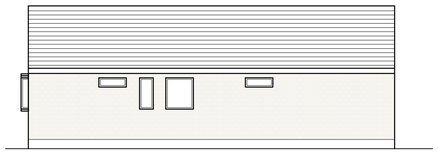


Existing Eastern Elevation Scale: 1:100


No Change to Eastern Elevation

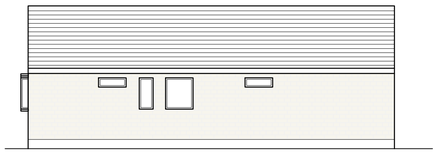

Proposed Eastern Elevation Scale: 1:100

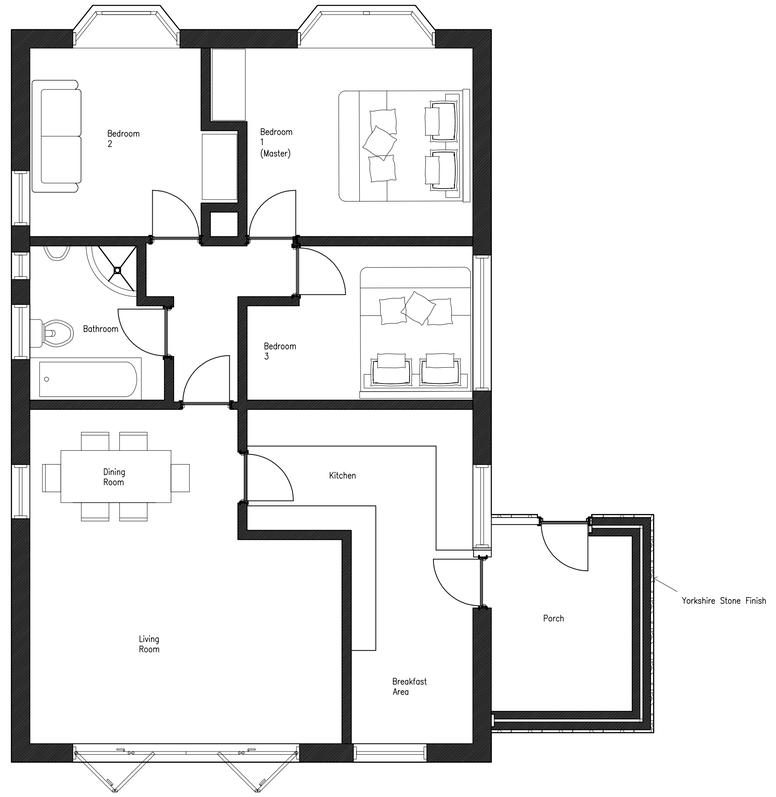

Existing Plan Scale: 1:50

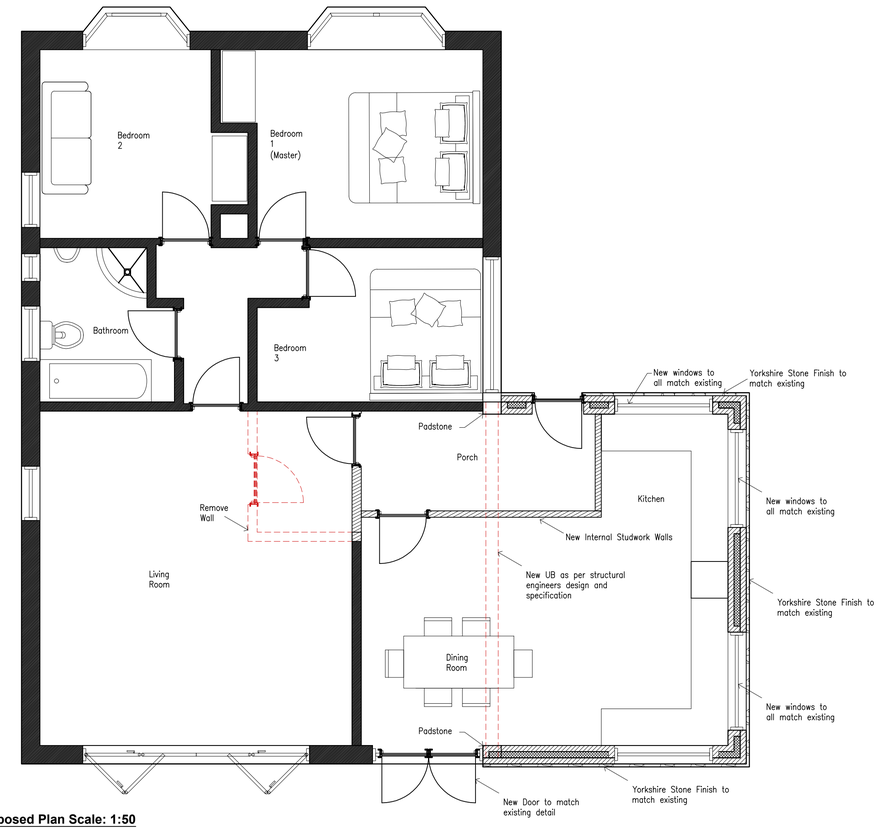

Proposed Plan Scale: 1:50

Rev	Description	Date

L H A DESIGN

B E S P O K E
A R C H I T E C T U R E

w w w . L H A D E S I G N . c o m

Planning

Project: **Side Extension**
Client: Mr & Mrs Hirst
Site: 105 Arundel Drive, Lundwood, Barnsley S71 5LF

Drawing: **Plans & Elevations**
Drg No: **LHA-01-03** Rev: **--**
Scale: **Varies** Paper: **A1** Date: **Feb 2018**