




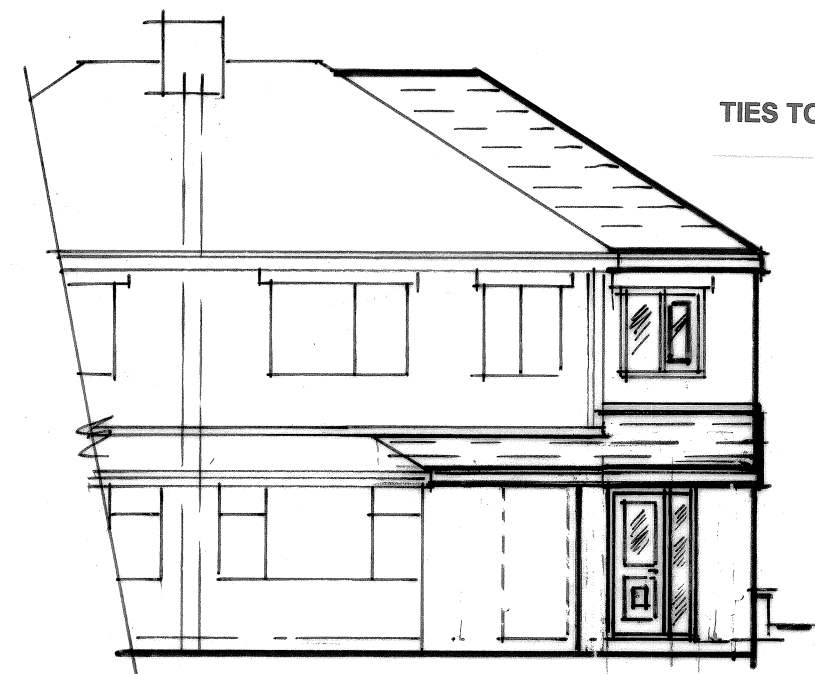


PROPOSED FRONT ELEVATION

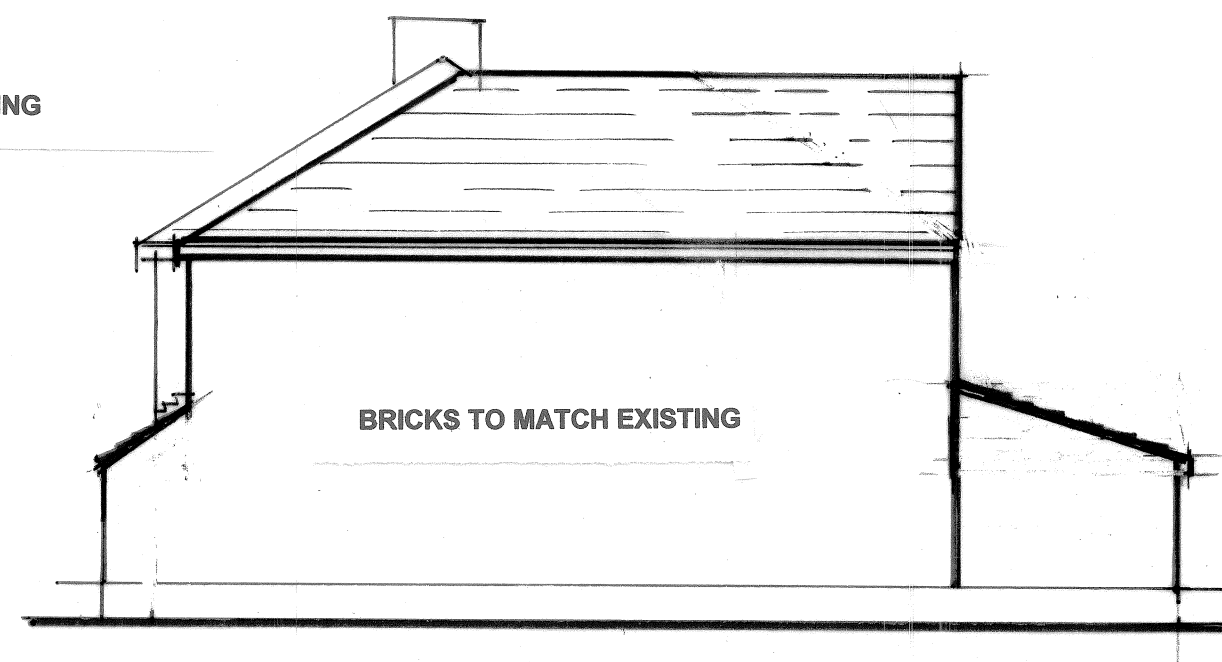


RIGHT SIDE ELEVATION

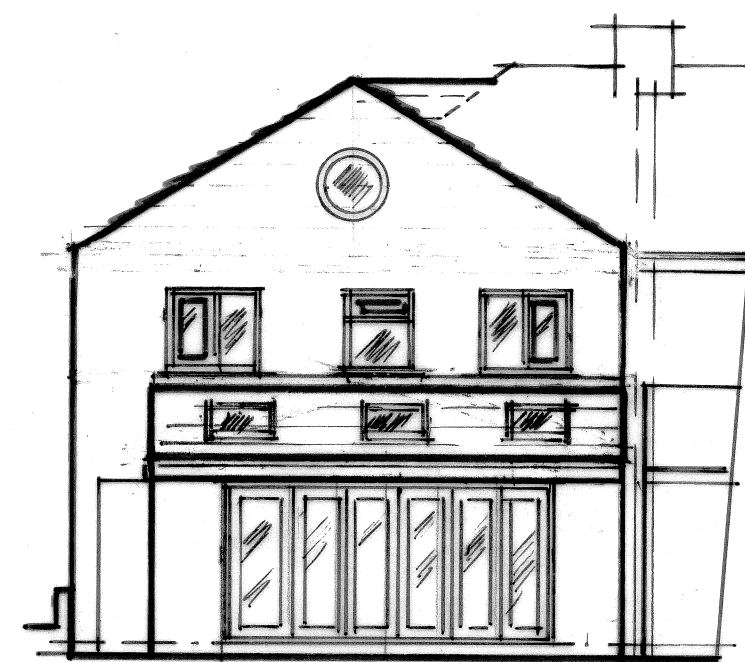


PROPOSED REAR ELEVATION

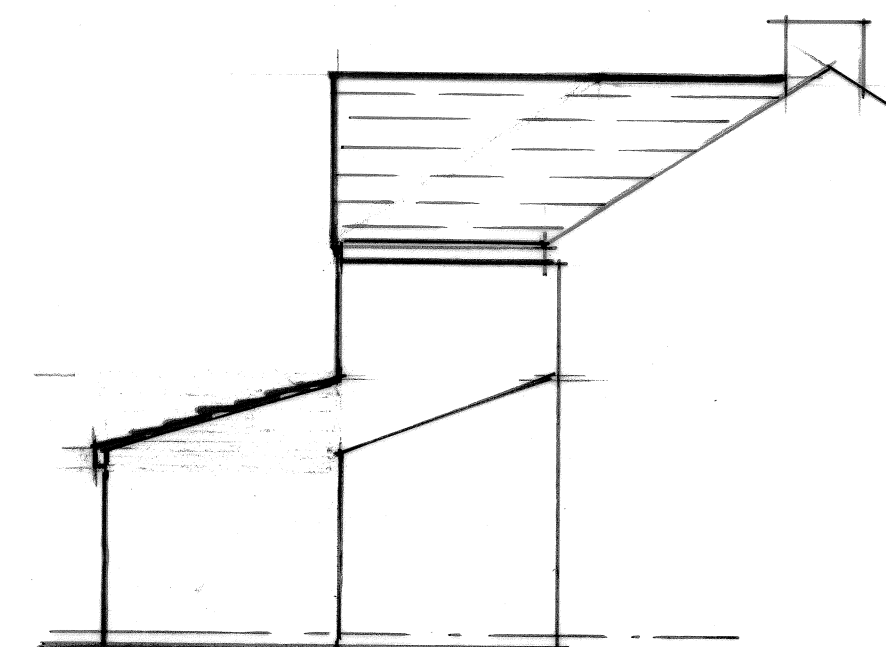

LEFT SIDE ELEVATION

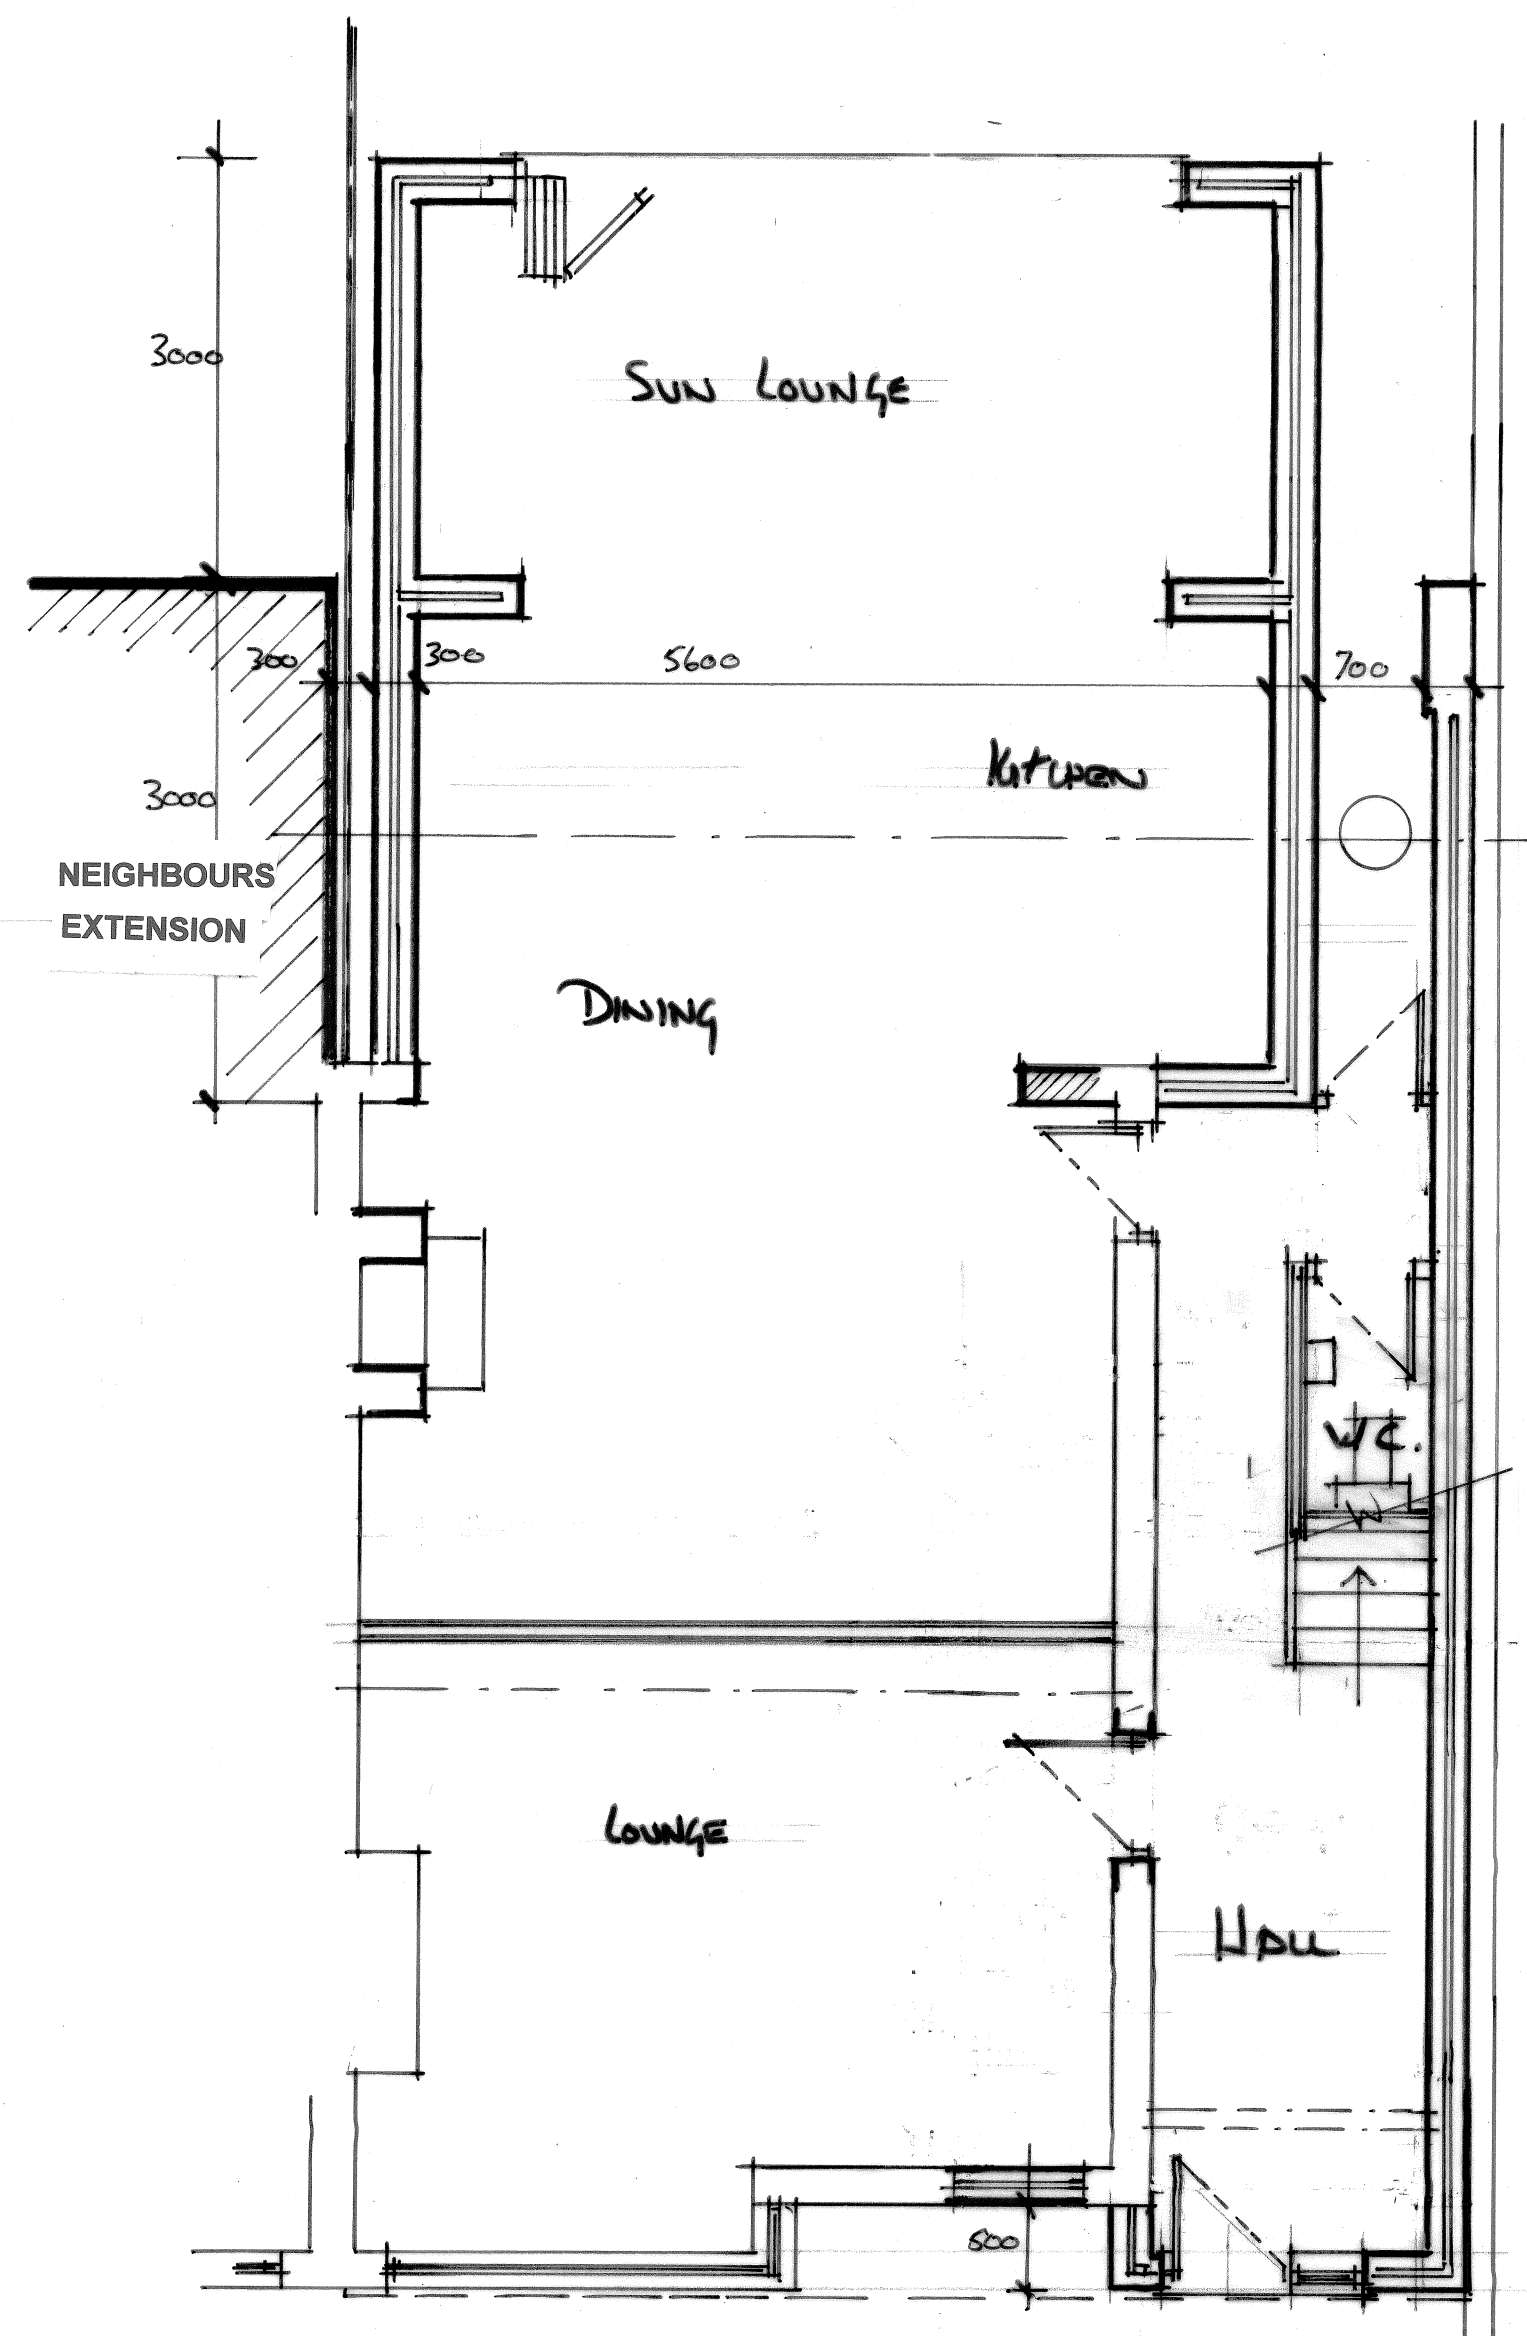

PROPOSED GROUND FLOOR PLAN

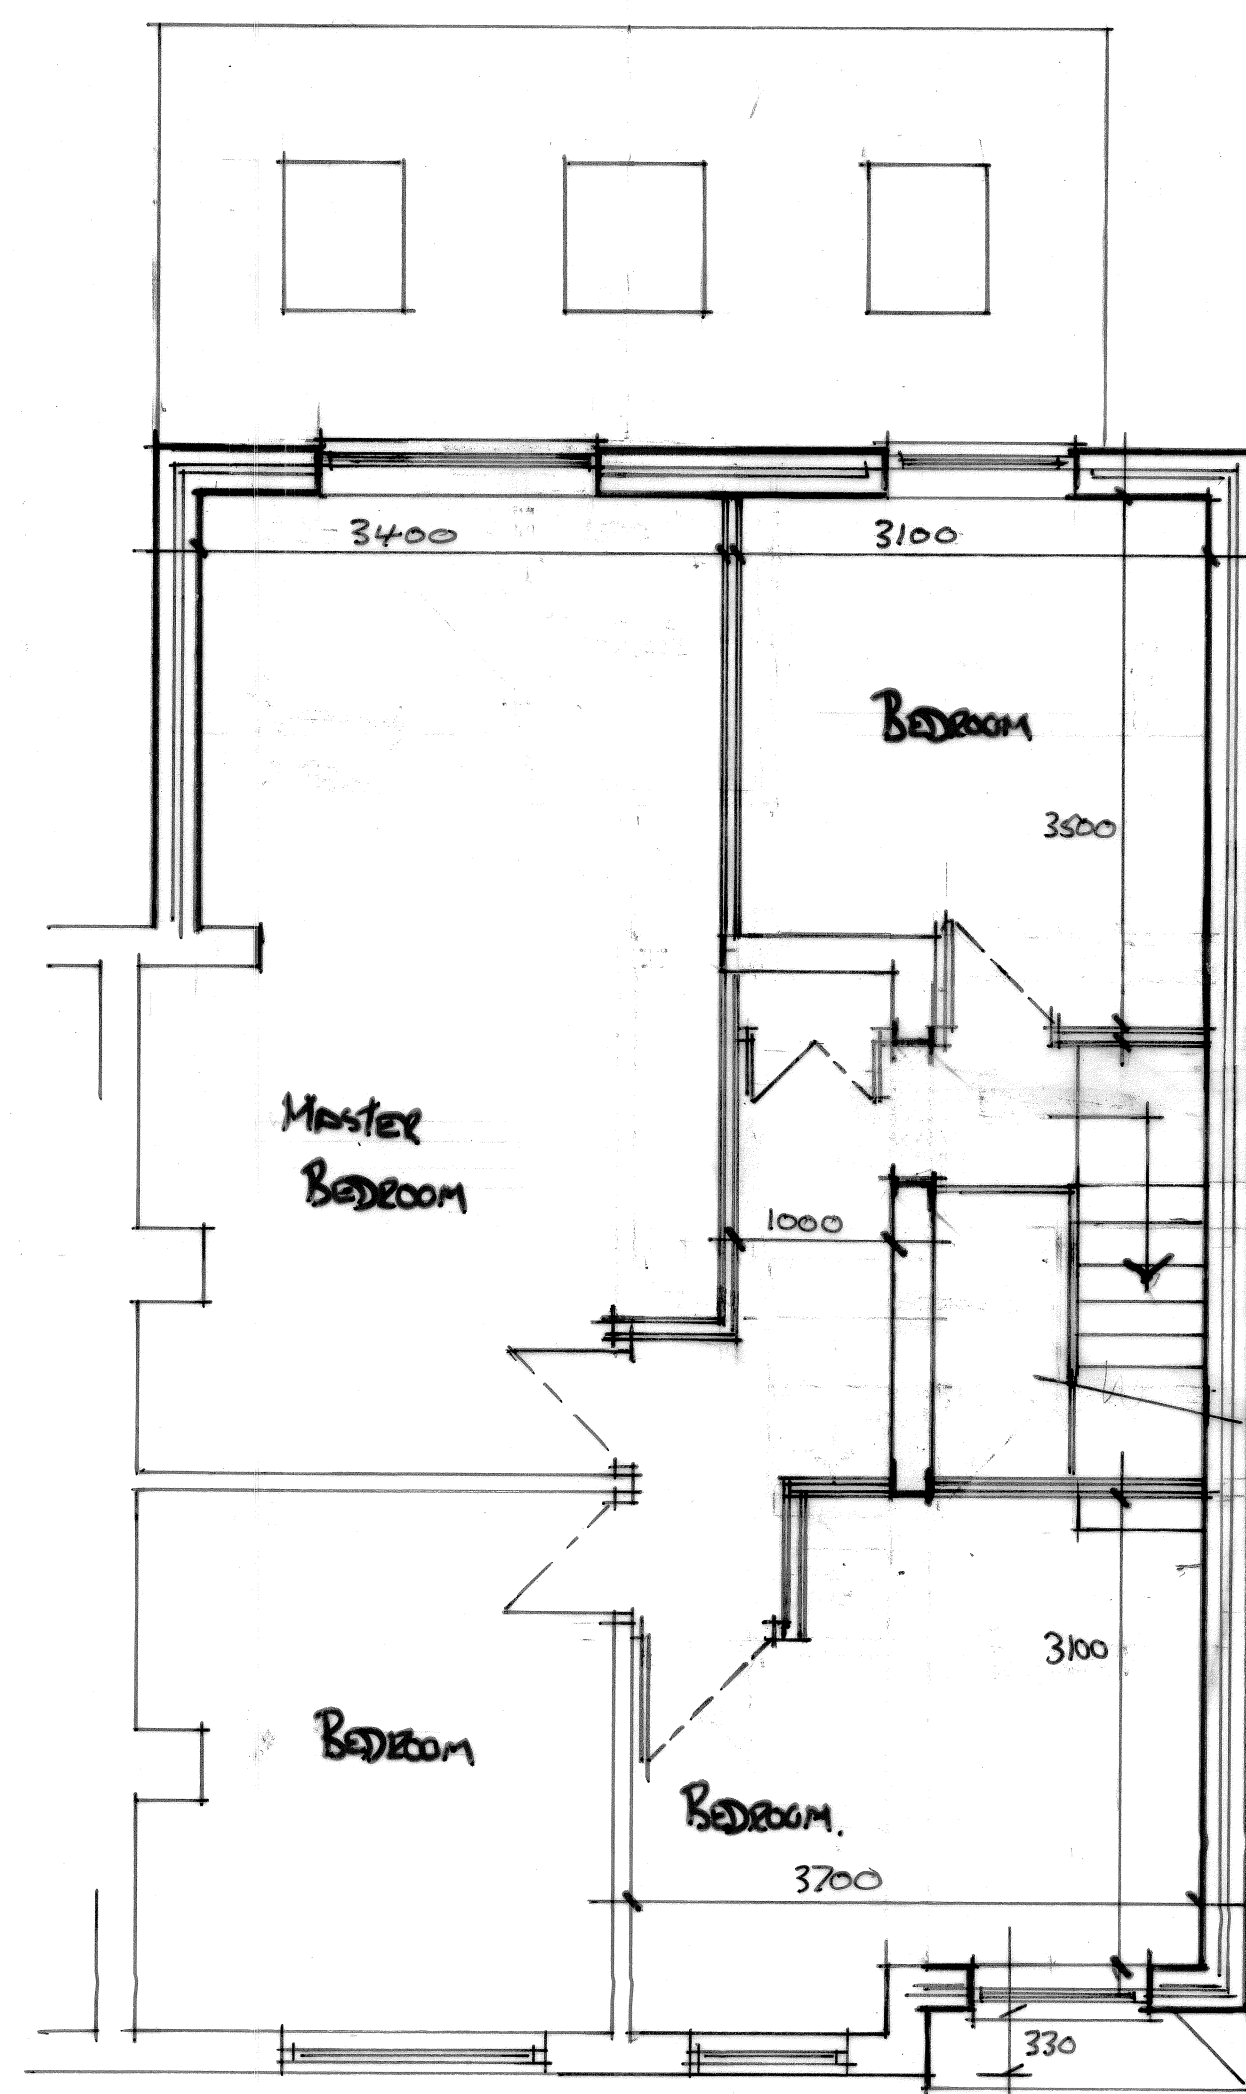

PROPOSED FIRST FLOOR PLAN

Exact position of boundary confirmed by owner prior to commencement
(Dimensions to suit) all dimensions approx

**PROPOSED TWO STOREY SIDE
AND REAR EXTENSIONS
AND SINGLE STOREY REAR
EXTENSION AT
47 WOOD WALK, WOMBWELL
BARNSELY S73 0NB**

DATE :- NOV. 2014 SCALE :- 1:100 1:50 DRWG. No. 1 P1