


9 SHAFTON GATE
GOLDTHORPE
BARNSELEY
S63 9GJ

OS MasterMap 1250/2500/10000 scale
Wednesday, July 4, 2018, ID: BW1-00724687
www.blackwellmapping.co.uk


1:1250 scale print at A4, Centre: 446830 E, 404105 N

©Crown Copyright Ordnance Survey. Licence no. 100041041

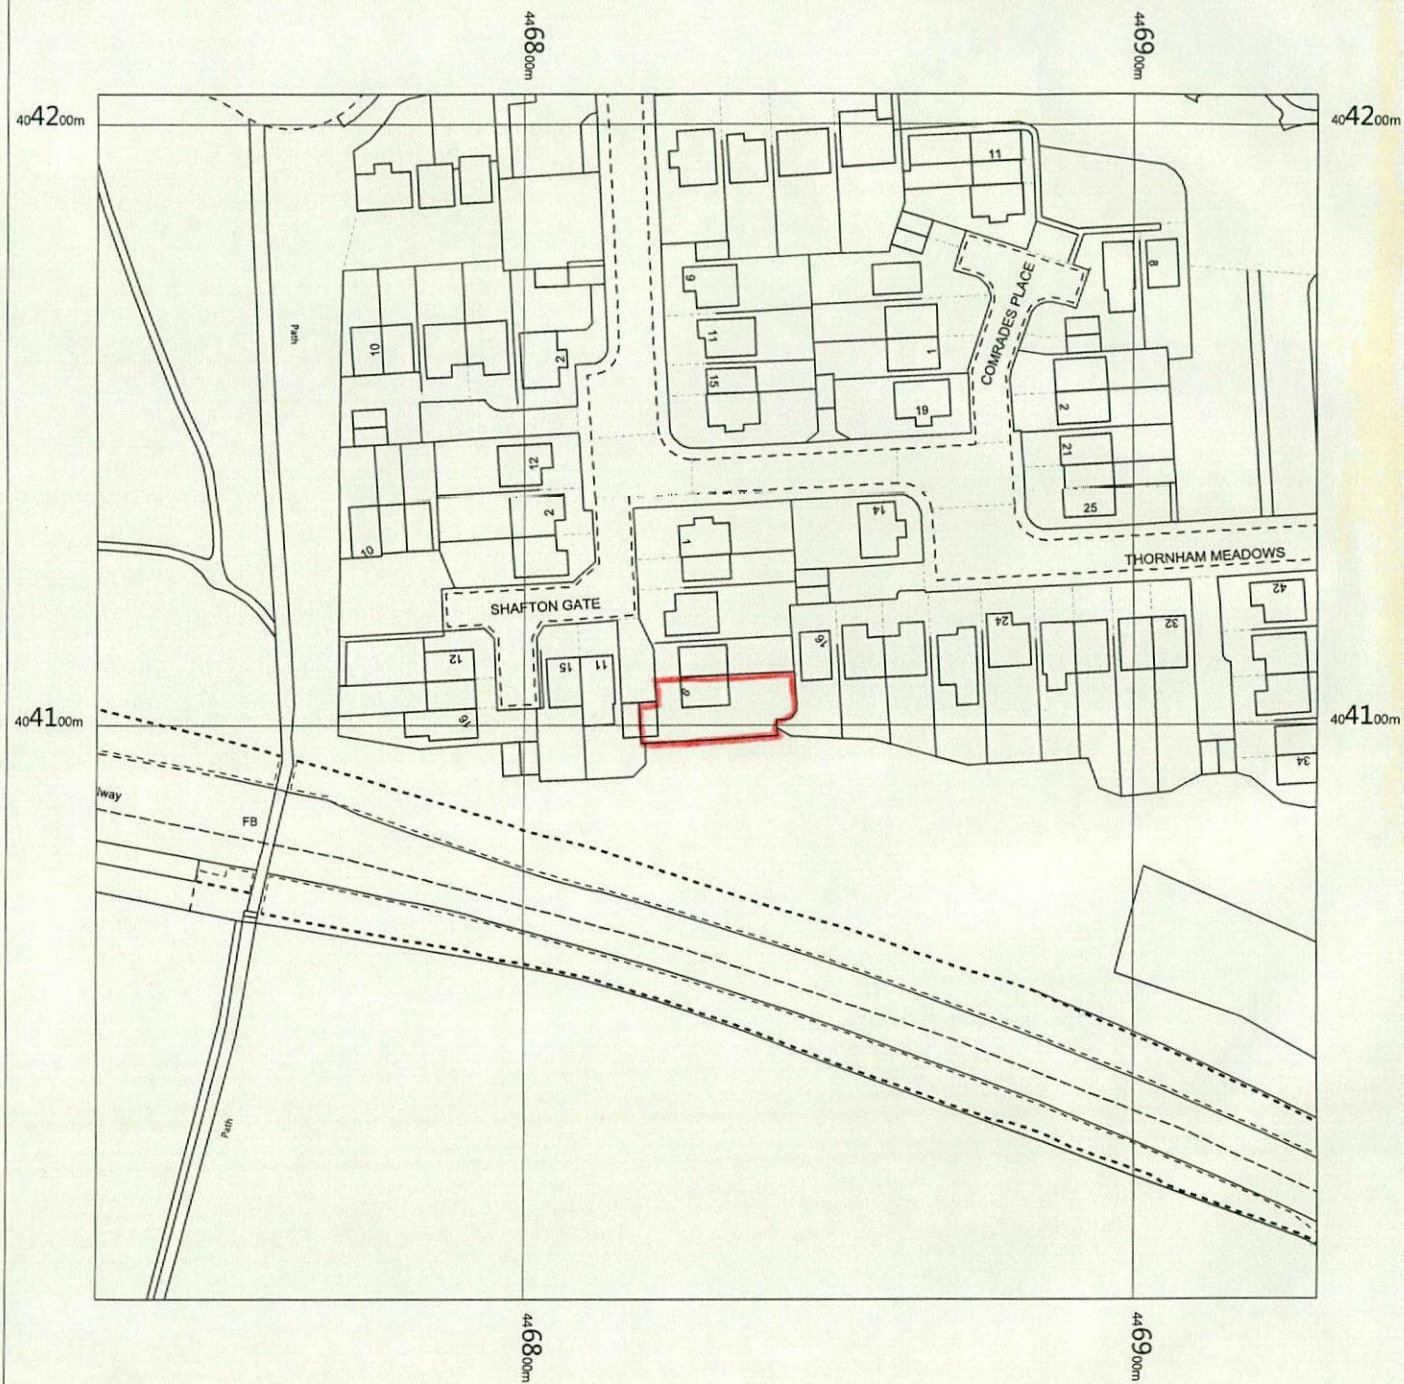

BLACKWELL'S
www.blackwellmapping.co.uk

TEL: 0114 268 7658
maps.sheffield@blackwell.co.uk

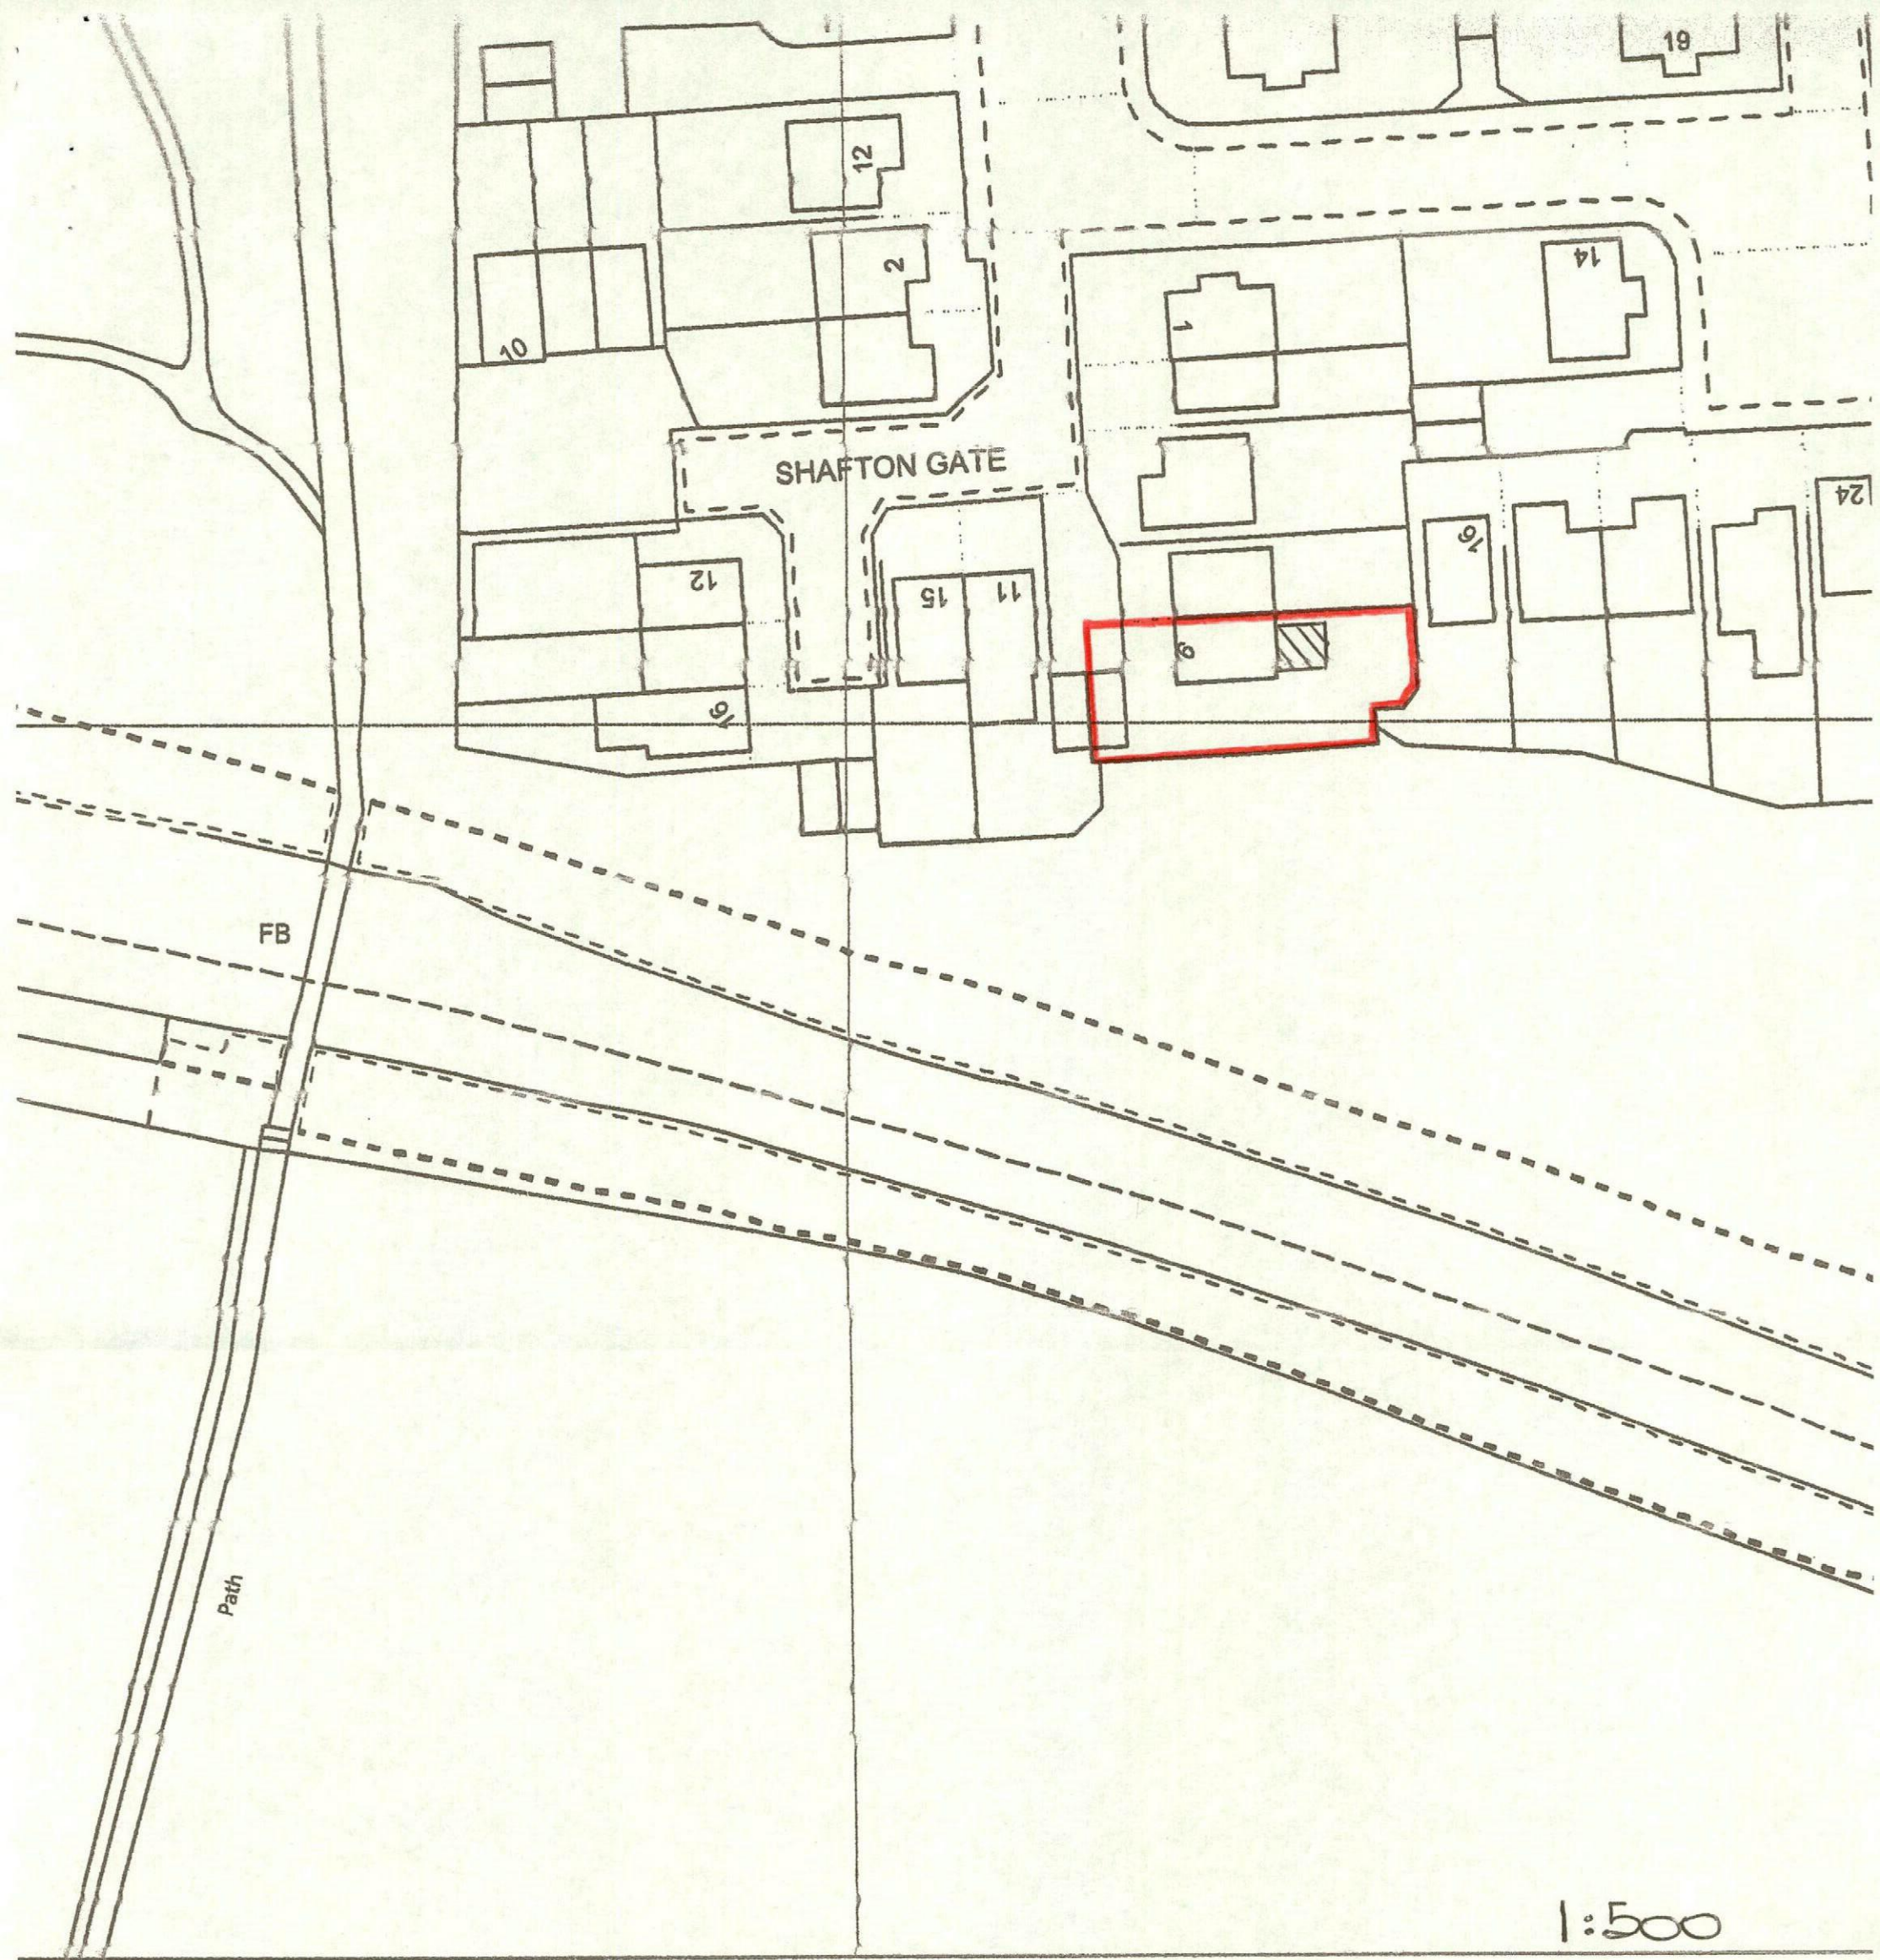

446800m

