


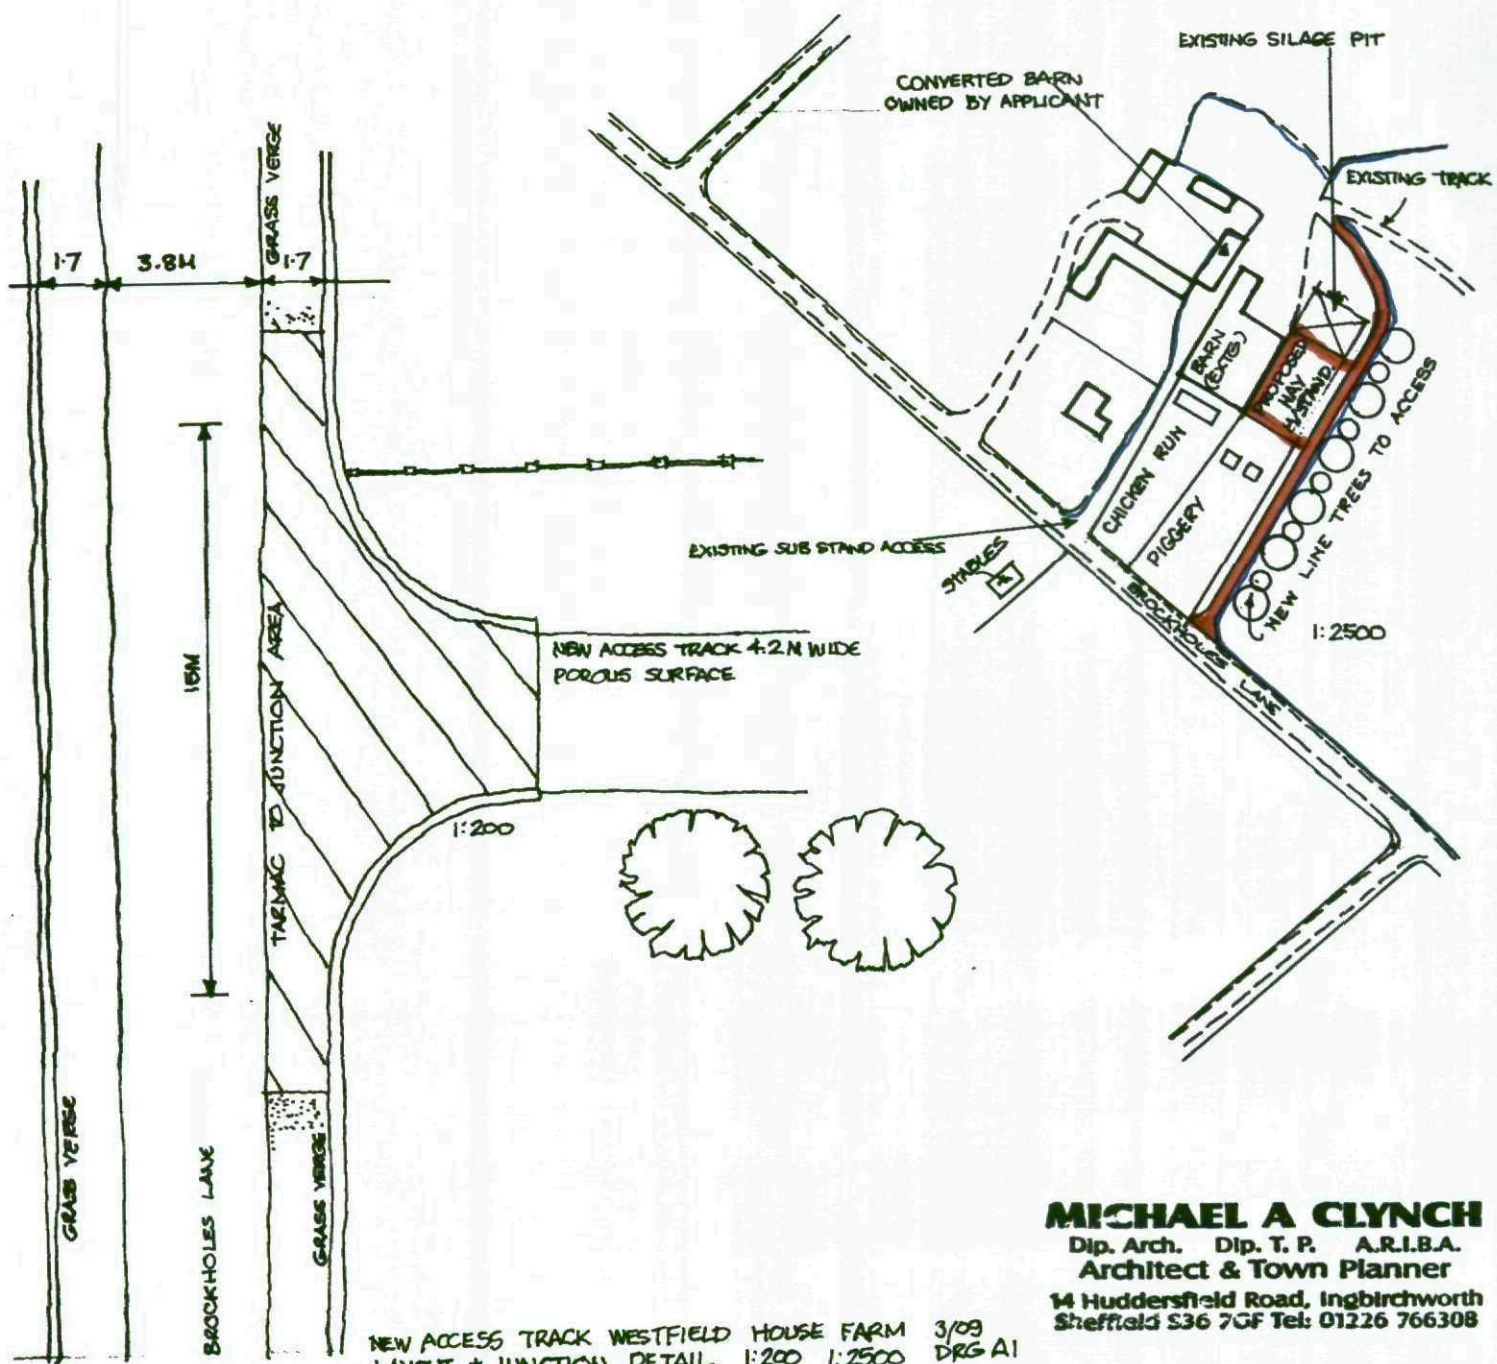

NEW ACCESS TRACK WESTFIELD HOUSE FARM 3/09
 LAYOUT + JUNCTION DETAIL 1:200 1:2500 DRG A1

MICHAEL A CLYNCH
 Dip. Arch. Dip. T. P. A.R.I.B.A.
 Architect & Town Planner
 14 Huddersfield Road, Ingbirchworth
 Sheffield S36 7GF Tel: 01226 766308

MICHAEL A CLYNCH
 Dip. Arch. Dip. T.P. A.R.I.B.A.
 Architect & Town Planner
 14 Huddersfield Road, Ingbirchworth
 Sheffield S36 7GF Tel: 01226 766308



LOCATION 1:2500 3/09

