


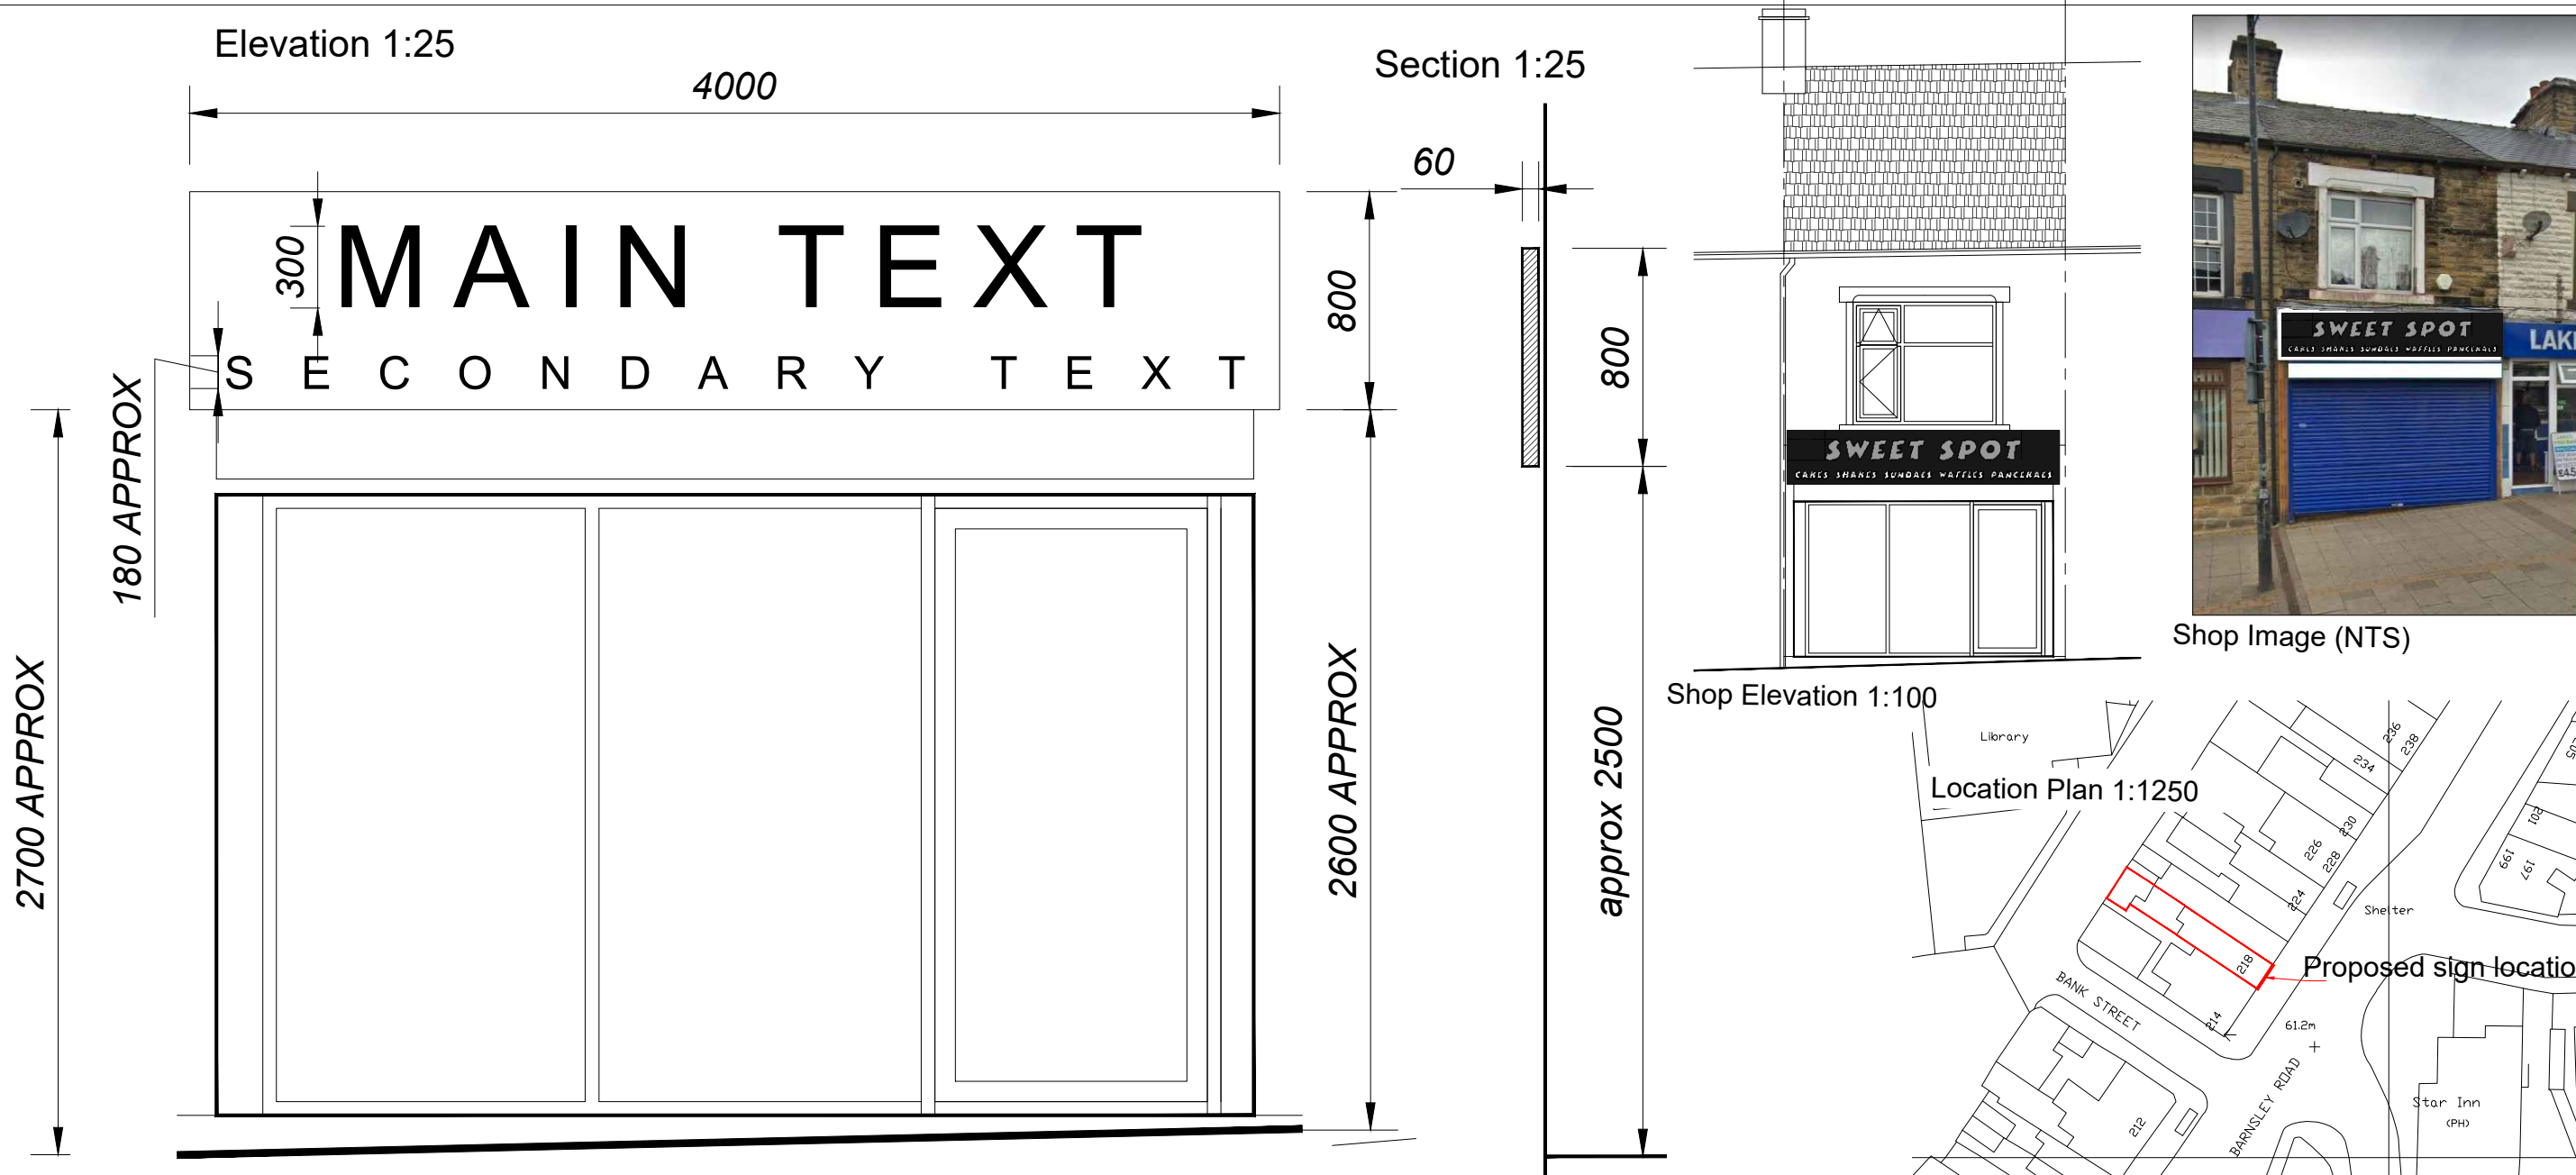

SIGN DETAILS:
Size 4000mm x 800mm
Main lettering approx 300mm high,
stainless steel and backlit
Secondary lettering approx 180mm high -
Vinyl lettering, non illuminated



CLIENT DETAILS		PROJECT DETAILS		TITLE		REV	DESCRIPTION	DATE	Residential S72 Ltd, 9 Malham Close, Shafton Barnsley, S72 8PE T 01226 717079 M 07920 724305	
Mr & Mrs Bitmez		Proposed Internal Alterations and Change of Use		Proposed Illuminated Sign Details						
218 Barnsley Road Cudworth Barnsley S72 9LH		REFERENCE:	No:	SCALE- 1:50	DRAWN- IKC					
		19-01-003	04	DATE- 01/19						