
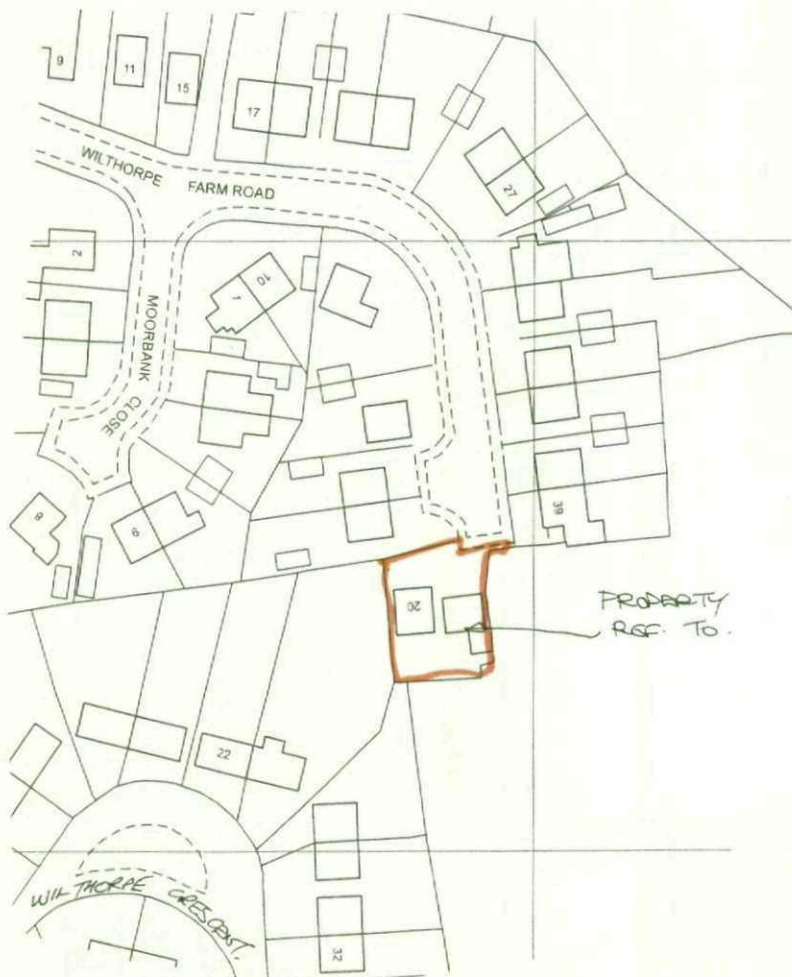


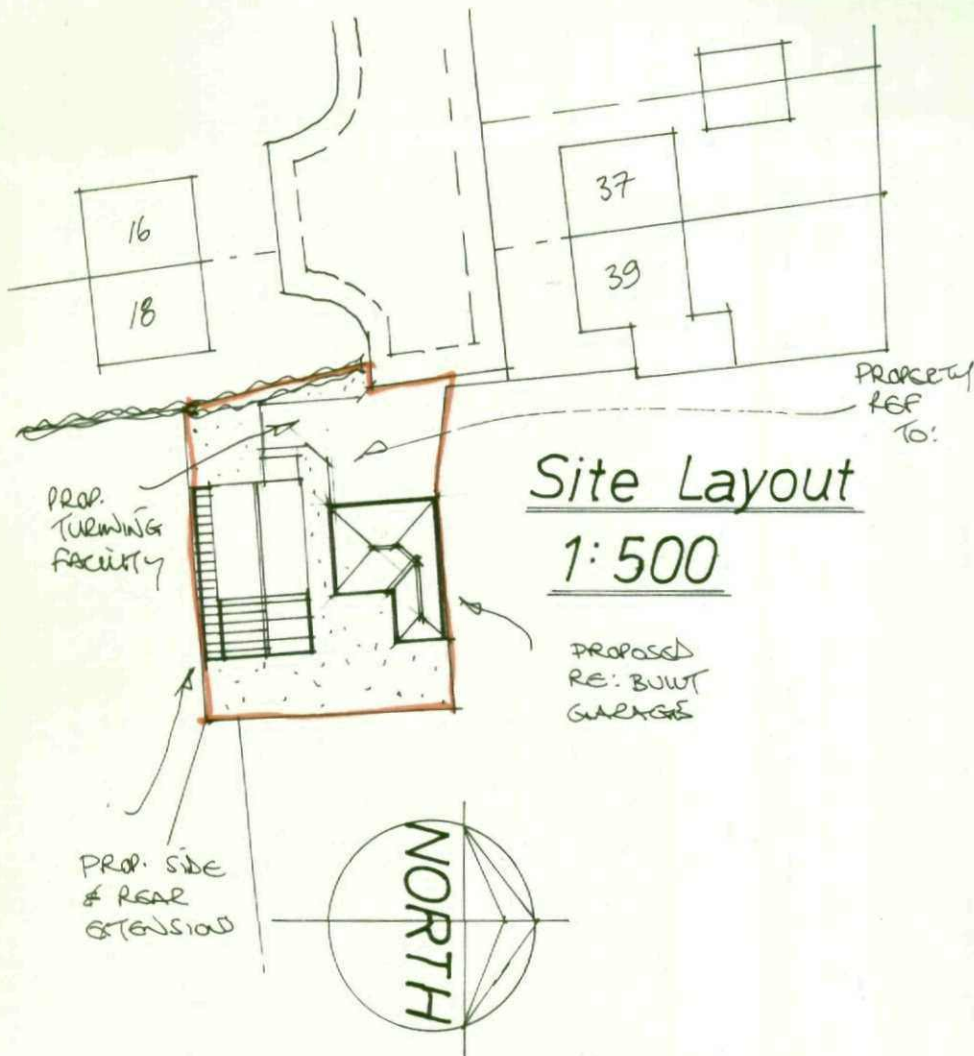

Rev	Notes	Date

Garry
Greetham
Associates Ltd
Residential
Design Consultant
Westwood House
18 Carr Lane
Tannersley
Barnsley S75 3BE
Tel(01226)746573

PROJECT Various Extensions

CLIENT Mr. G. Heppenstall

TITLE Location & Site Layouts

ADDRESS
20 Wilthorpe Farm Road,
Wilthorpe, Barnsley. S75 1ES.

DRAWN BY ggg

SCALE as shown DATE Dec.09

DRAWING No 717-01 REV

Member of the Chartered Institute
of Architectural Technologists

Location Plan 1:1250